
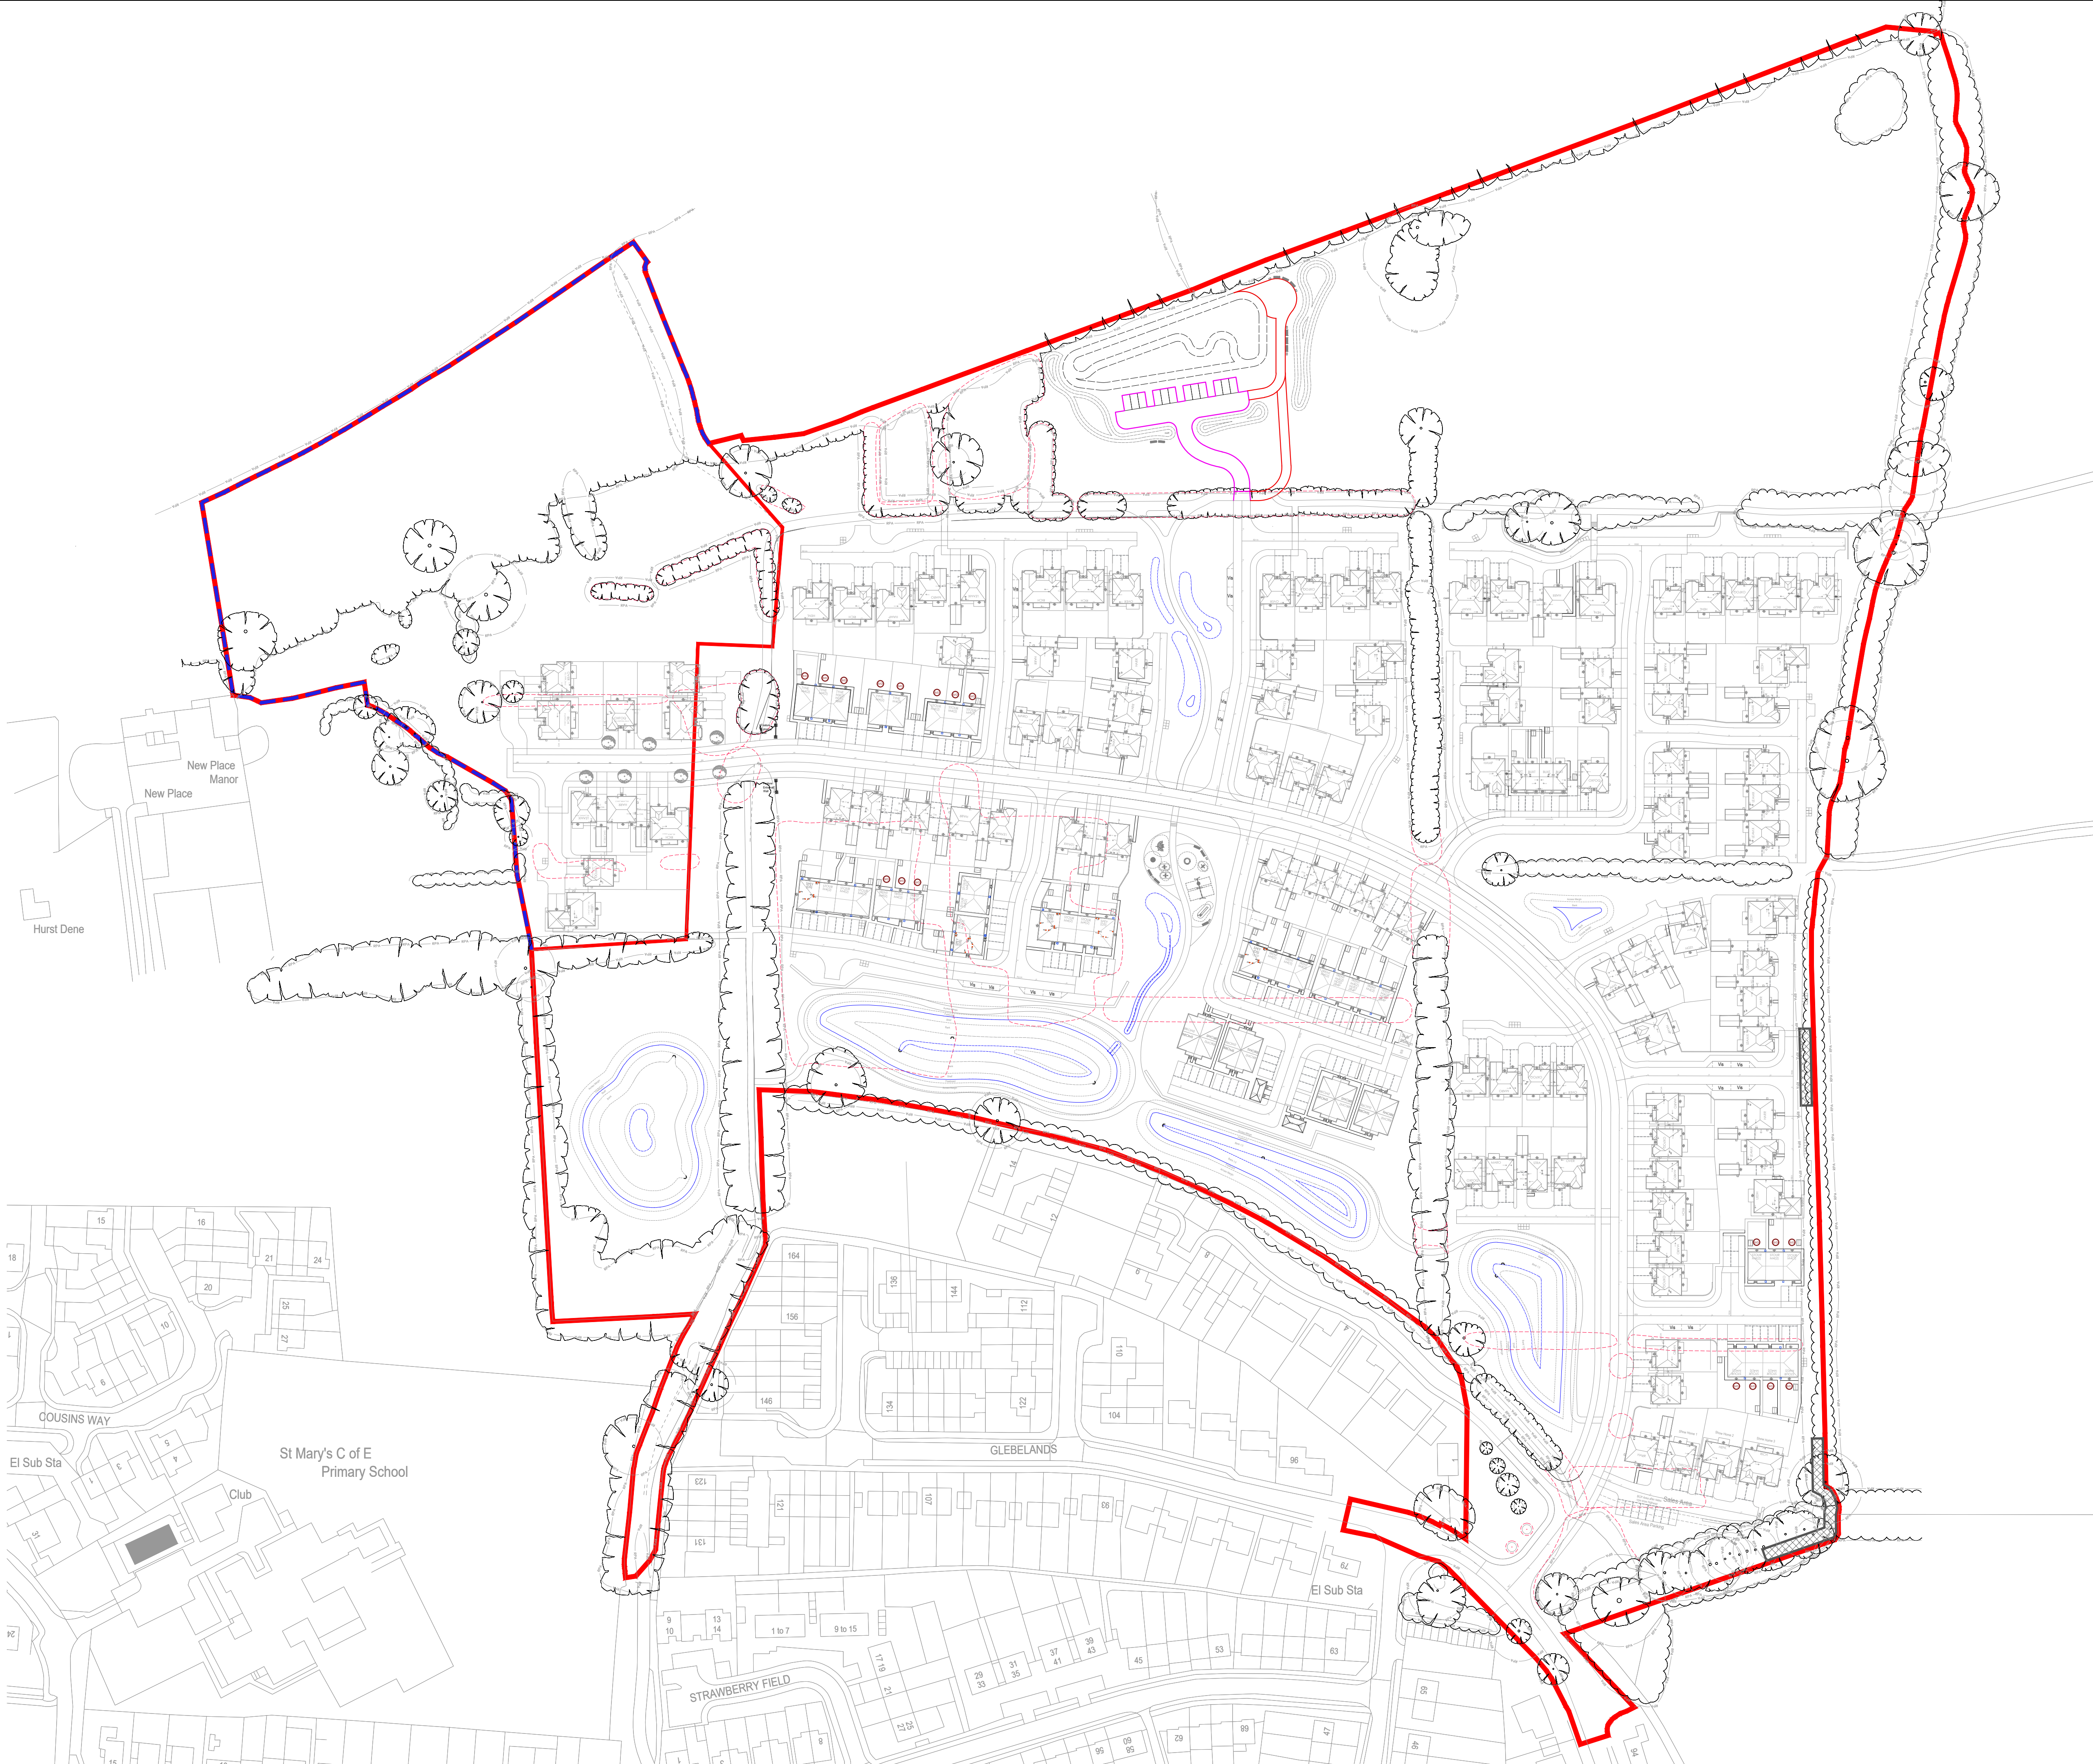


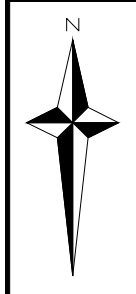

CIVIL / STRUCTURAL DESIGN RISK MANAGEMENT

Abnormal or unusual residual risks associated with the design outcomes shown on this drawing are:-

RSK LDE LTD has followed its Design Risk Management process for Hazard Elimination and Risk reduction in developing the designs shown on this drawing.
Abnormal or unusual residual risks may be shown above where it is considered that such risk may not normally be expected by competent persons engaged on work of this nature or type.

Notes:

1.

This drawing is to be read in conjunction with all relevant Architects and Engineers drawings and specifications.

2.

Topographical Survey and Levels from NJC Survey Ltd, Drawing Number S1572 Dated 18th March 2019

3.

Layout based on FINC Architects Drawing, dated 25.10.2024

Legend:

Planning Application Boundary

Future Phase 2 Heritage Planning Application Boundary

P03	30.06.25	Updated with new site layout Redrow House Types	SH	GXA	RD
P02	13.12.2024	Issued for PLANNING RESUBMISSION	SH	GXA	RD
P01	25.10.2024	Issued for PLANNING	SH	GXA	RD
Rev.	Date	Amendment	Drawn	Chkd.	Appd.

LDE

CIVILS | STRUCTURES | HYDROLOGY

an rsk company

Abbey Park
Humber Road
Coventry
CV3 4AQ
United Kingdom

Tel: +44 (0) 24 7650 5500
Fax: +44 (0) 24 7650 1417
Email: info@rsk.co.uk
Web: www.rsk.co.uk

Client

BARRATT DAVID WILSON
(SOUTHERN COUNTIES)

Project Title

NEW PLACE FARM
PULBOROUGH
WEST SUSSEX

Status

PLANNING

Drawing Title

SITE LAYOUT

Drawn	Date	Checked	Date	Approved	Date
GXA	08.24	GXA	08.24	RD	08.24
Scale	1:1,000	Orig Size	A1	Dimensions	m

Project No.	890815	Drawing File	890815-RSK-ZZ-XX-DR-C-8000 Site Layout.dwg			
Drawing No.	890815	Rev.	P03			
Project	Orig	Vol/Sys	Lev./Loc	Type	Role	Draw. No.
	RSK	ZZ	XX	DR	C	8000

Scale

0 10 20 30 40 50m

File Location: Z:\890815 - NEW PLACE FARM, PULBOROUGH\GRAPHIC\INFRASTRUCTURE\DRAWINGS\4 - PLANNING\890815-RSK-ZZ-XX-DR-C-8000 SITE LAYOUT.DWG