


Notes:

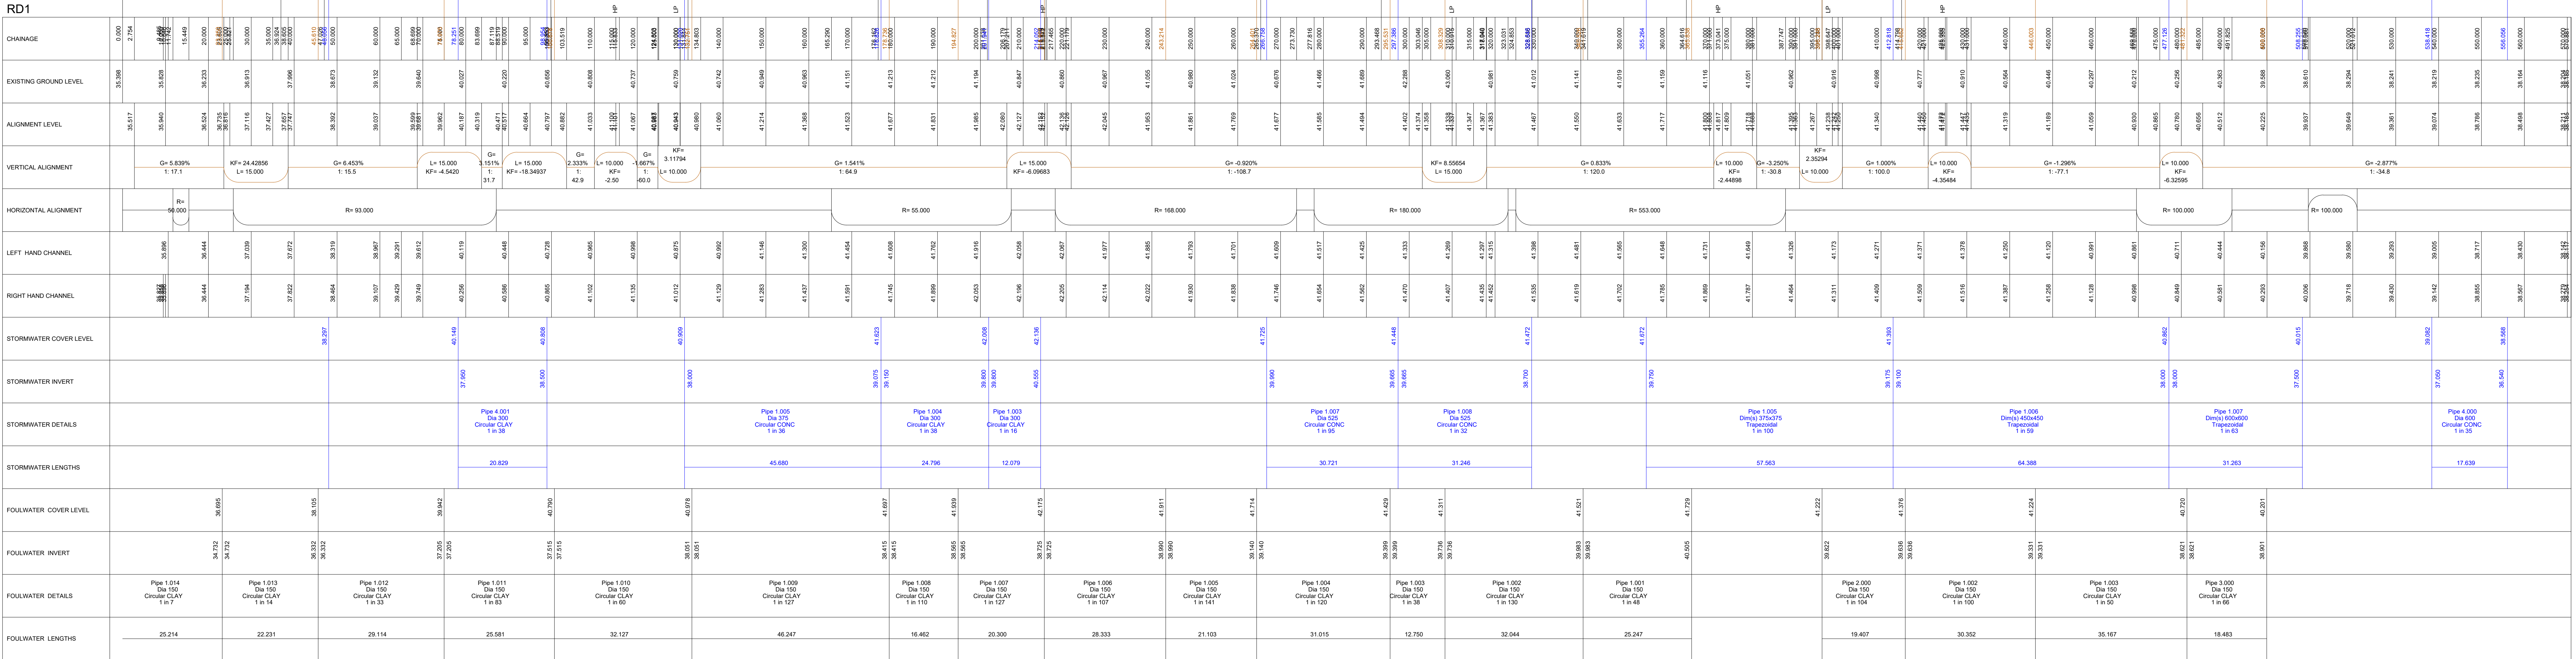

4	30.06.25	Long Section updated to suit new road layout	SB	GXA	RD
3	13.12.2024	Issued for PLANNING RESUBMISSION	SB	GXA	RD
2	25.10.2024	Issued for PLANNING	SB	GXA	RD
1	20.09.2024	Preliminary issue	LN	GXA	RD
v.	Date	Amendment	Drawn	Chk'd	App'd

BARRATT DAVID WILSON
(SOUTHERN COUNTIES)

NEW PLACE FARM
PULBOROUGH
WEST SUSSEX

LONG SECTION

LONG SECTION
ROAD 1

own	Date	Checked	Date	Approved	Date
N	09.2024	GXA	09.2024	RD	09.2024

Orig Size	Dimensions
A0	m

Project No. 90815	Drawing File 690815-RSX-ZZ-X6-DR-C-6013 to 6022 Long Sections.dwg
-----------------------------	--

Drawing No.							Rev.
00815	RSK	ZZ	XX	DR	C	8013	P04

