


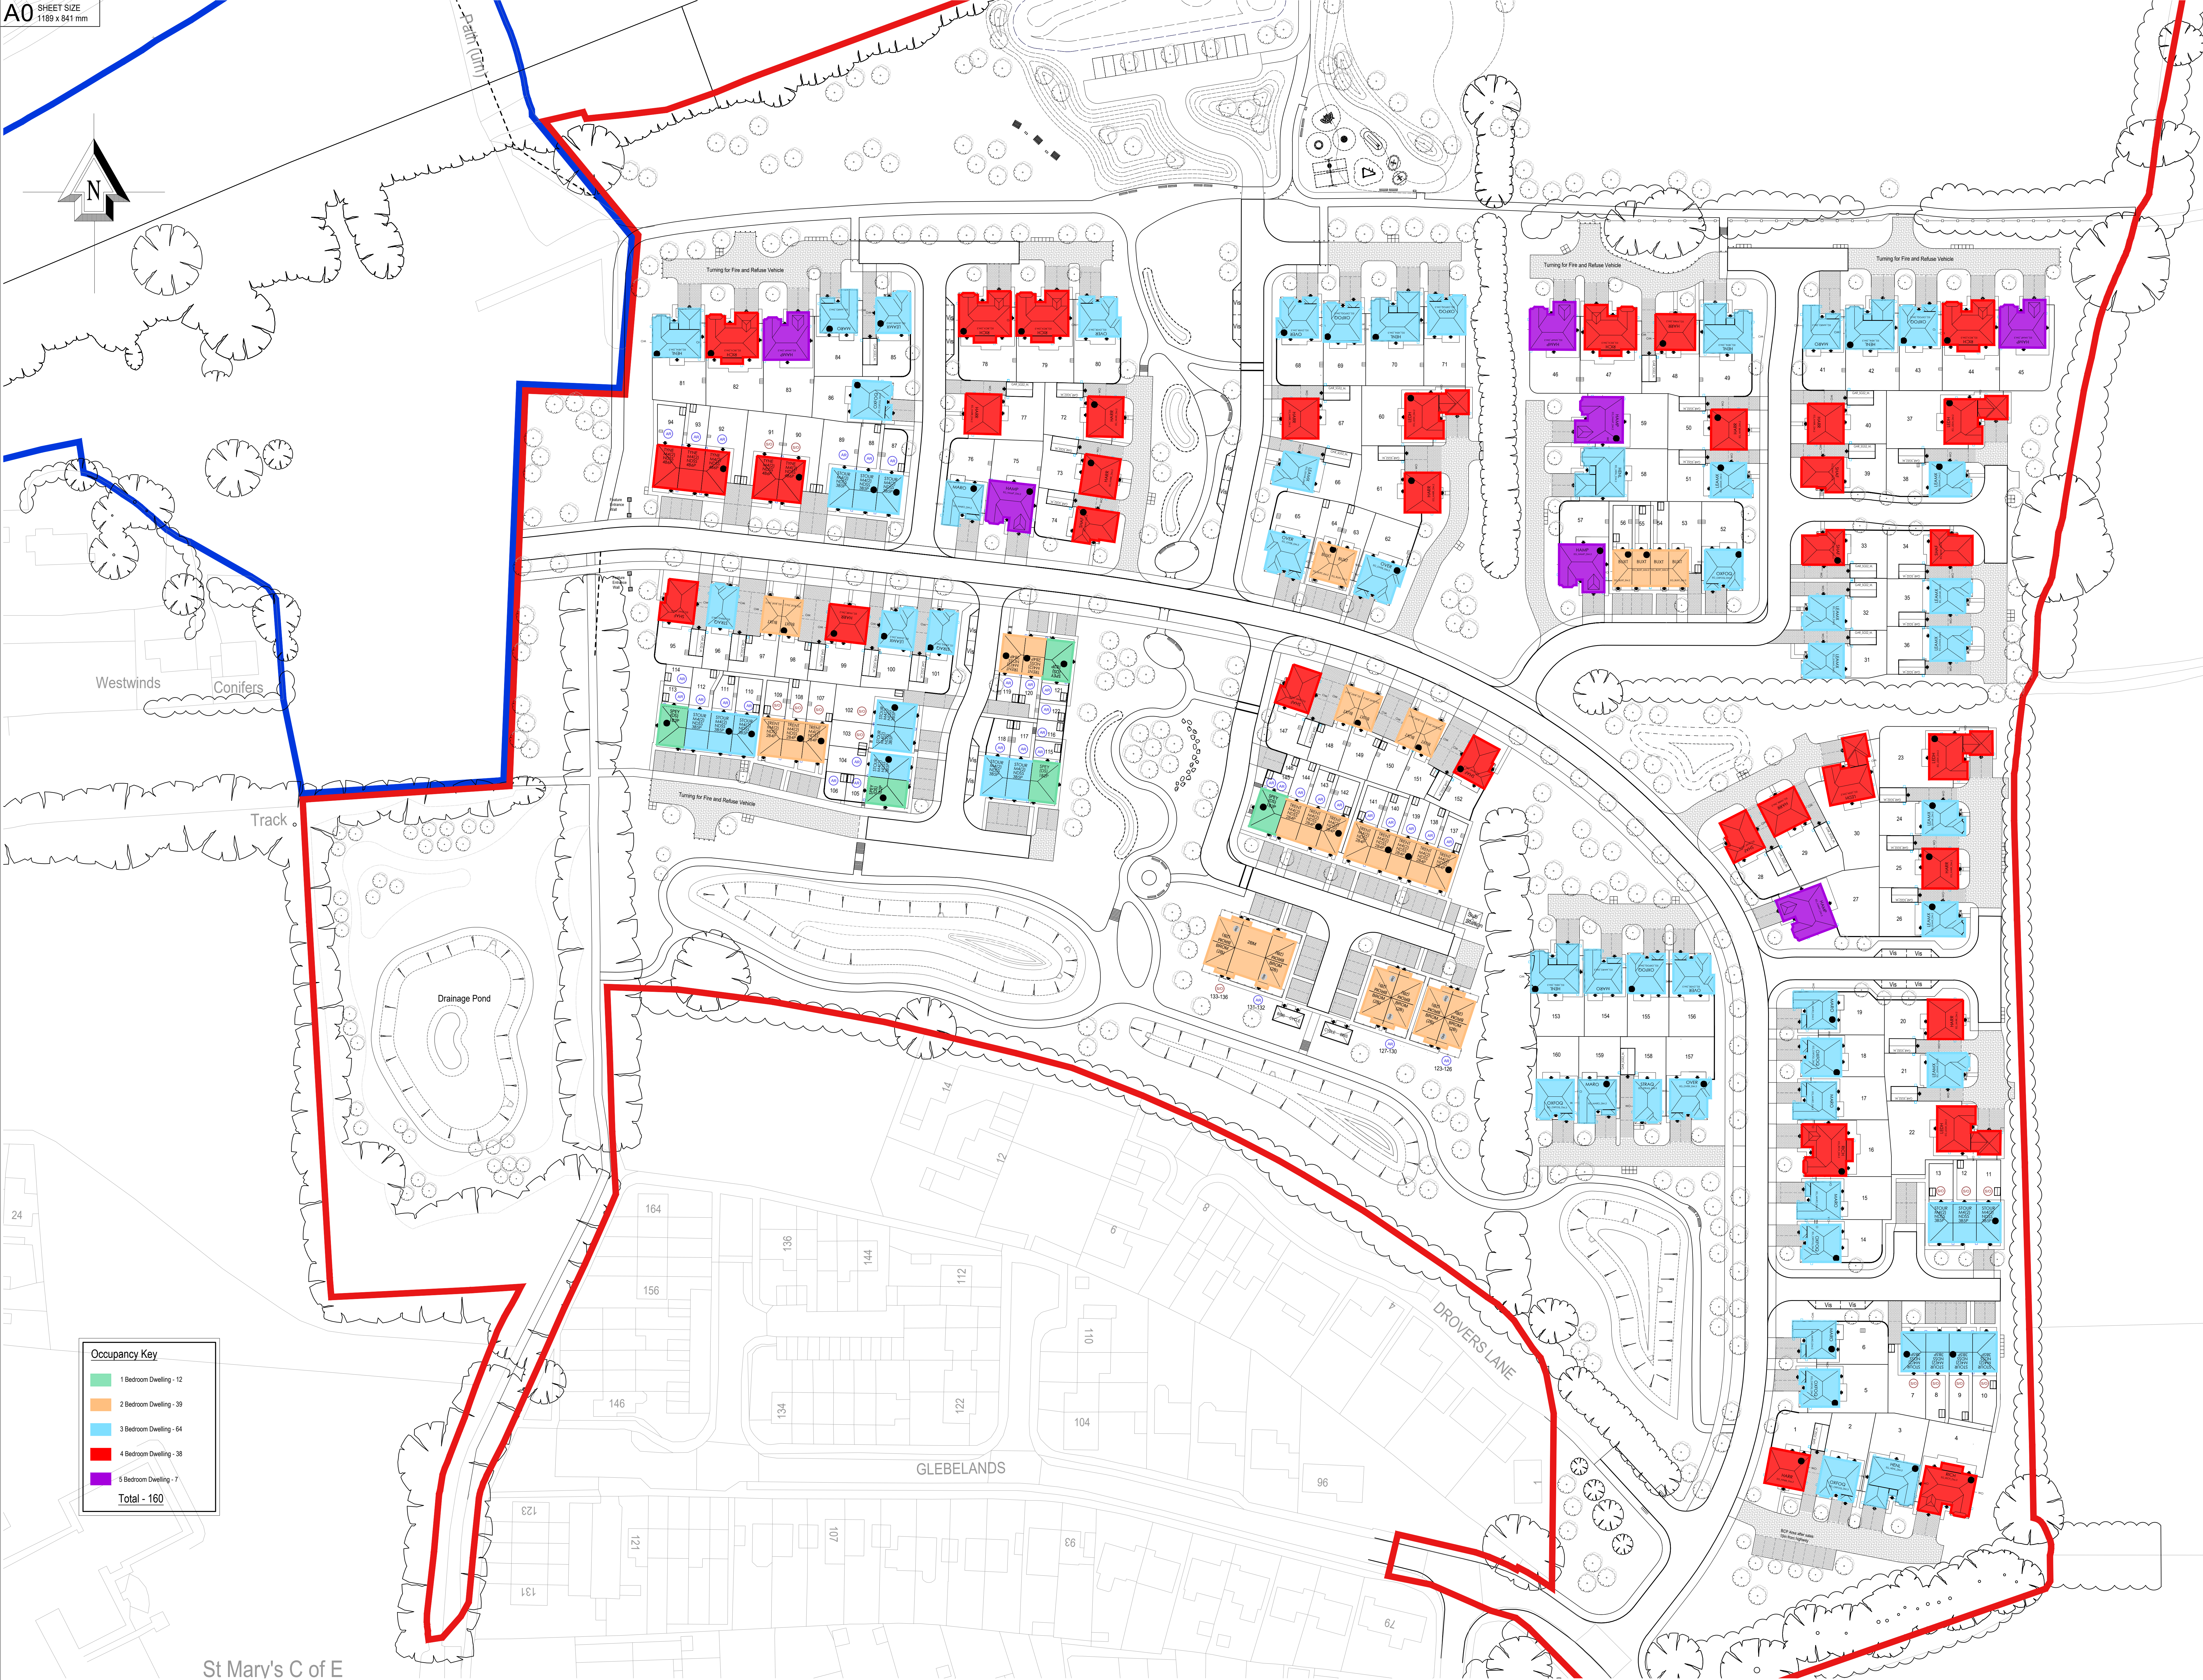

D	Updated to Revision N Planning Layout amendments.	AJOT	30.04.28
C	Updated to Revision I Planning Layout amendments.	HC	19.01.26
B	Updated to Revision H Planning Layout amendments.	AJOT	05.01.28
A	Updated to Revision G Planning Layout amendments.	ST	18.12.25

Rev:	Description:	Initials:	Date:
------	--------------	-----------	-------

Geoff Perry Associates Limited

The Shrubbery,
26 Elington Road,
Alderson,
Walsol
WS9 8UH

t: 01922 744 500
e: enquiries@geoffperryassoc.co.uk

Client: BDW Southern Counties

Project:
New Place Farm, Pulborough

Title: Occupancy Plan	Job No. A 1192
---------------------------------	--------------------------

Date: June 2025 Scale: 1:500 @ A0
Drawn by: IMH Checked by: ~

Drg Code.
H9376-GPA-XX-XX-DR-UD-203004-C04-Occupancy Plan

