


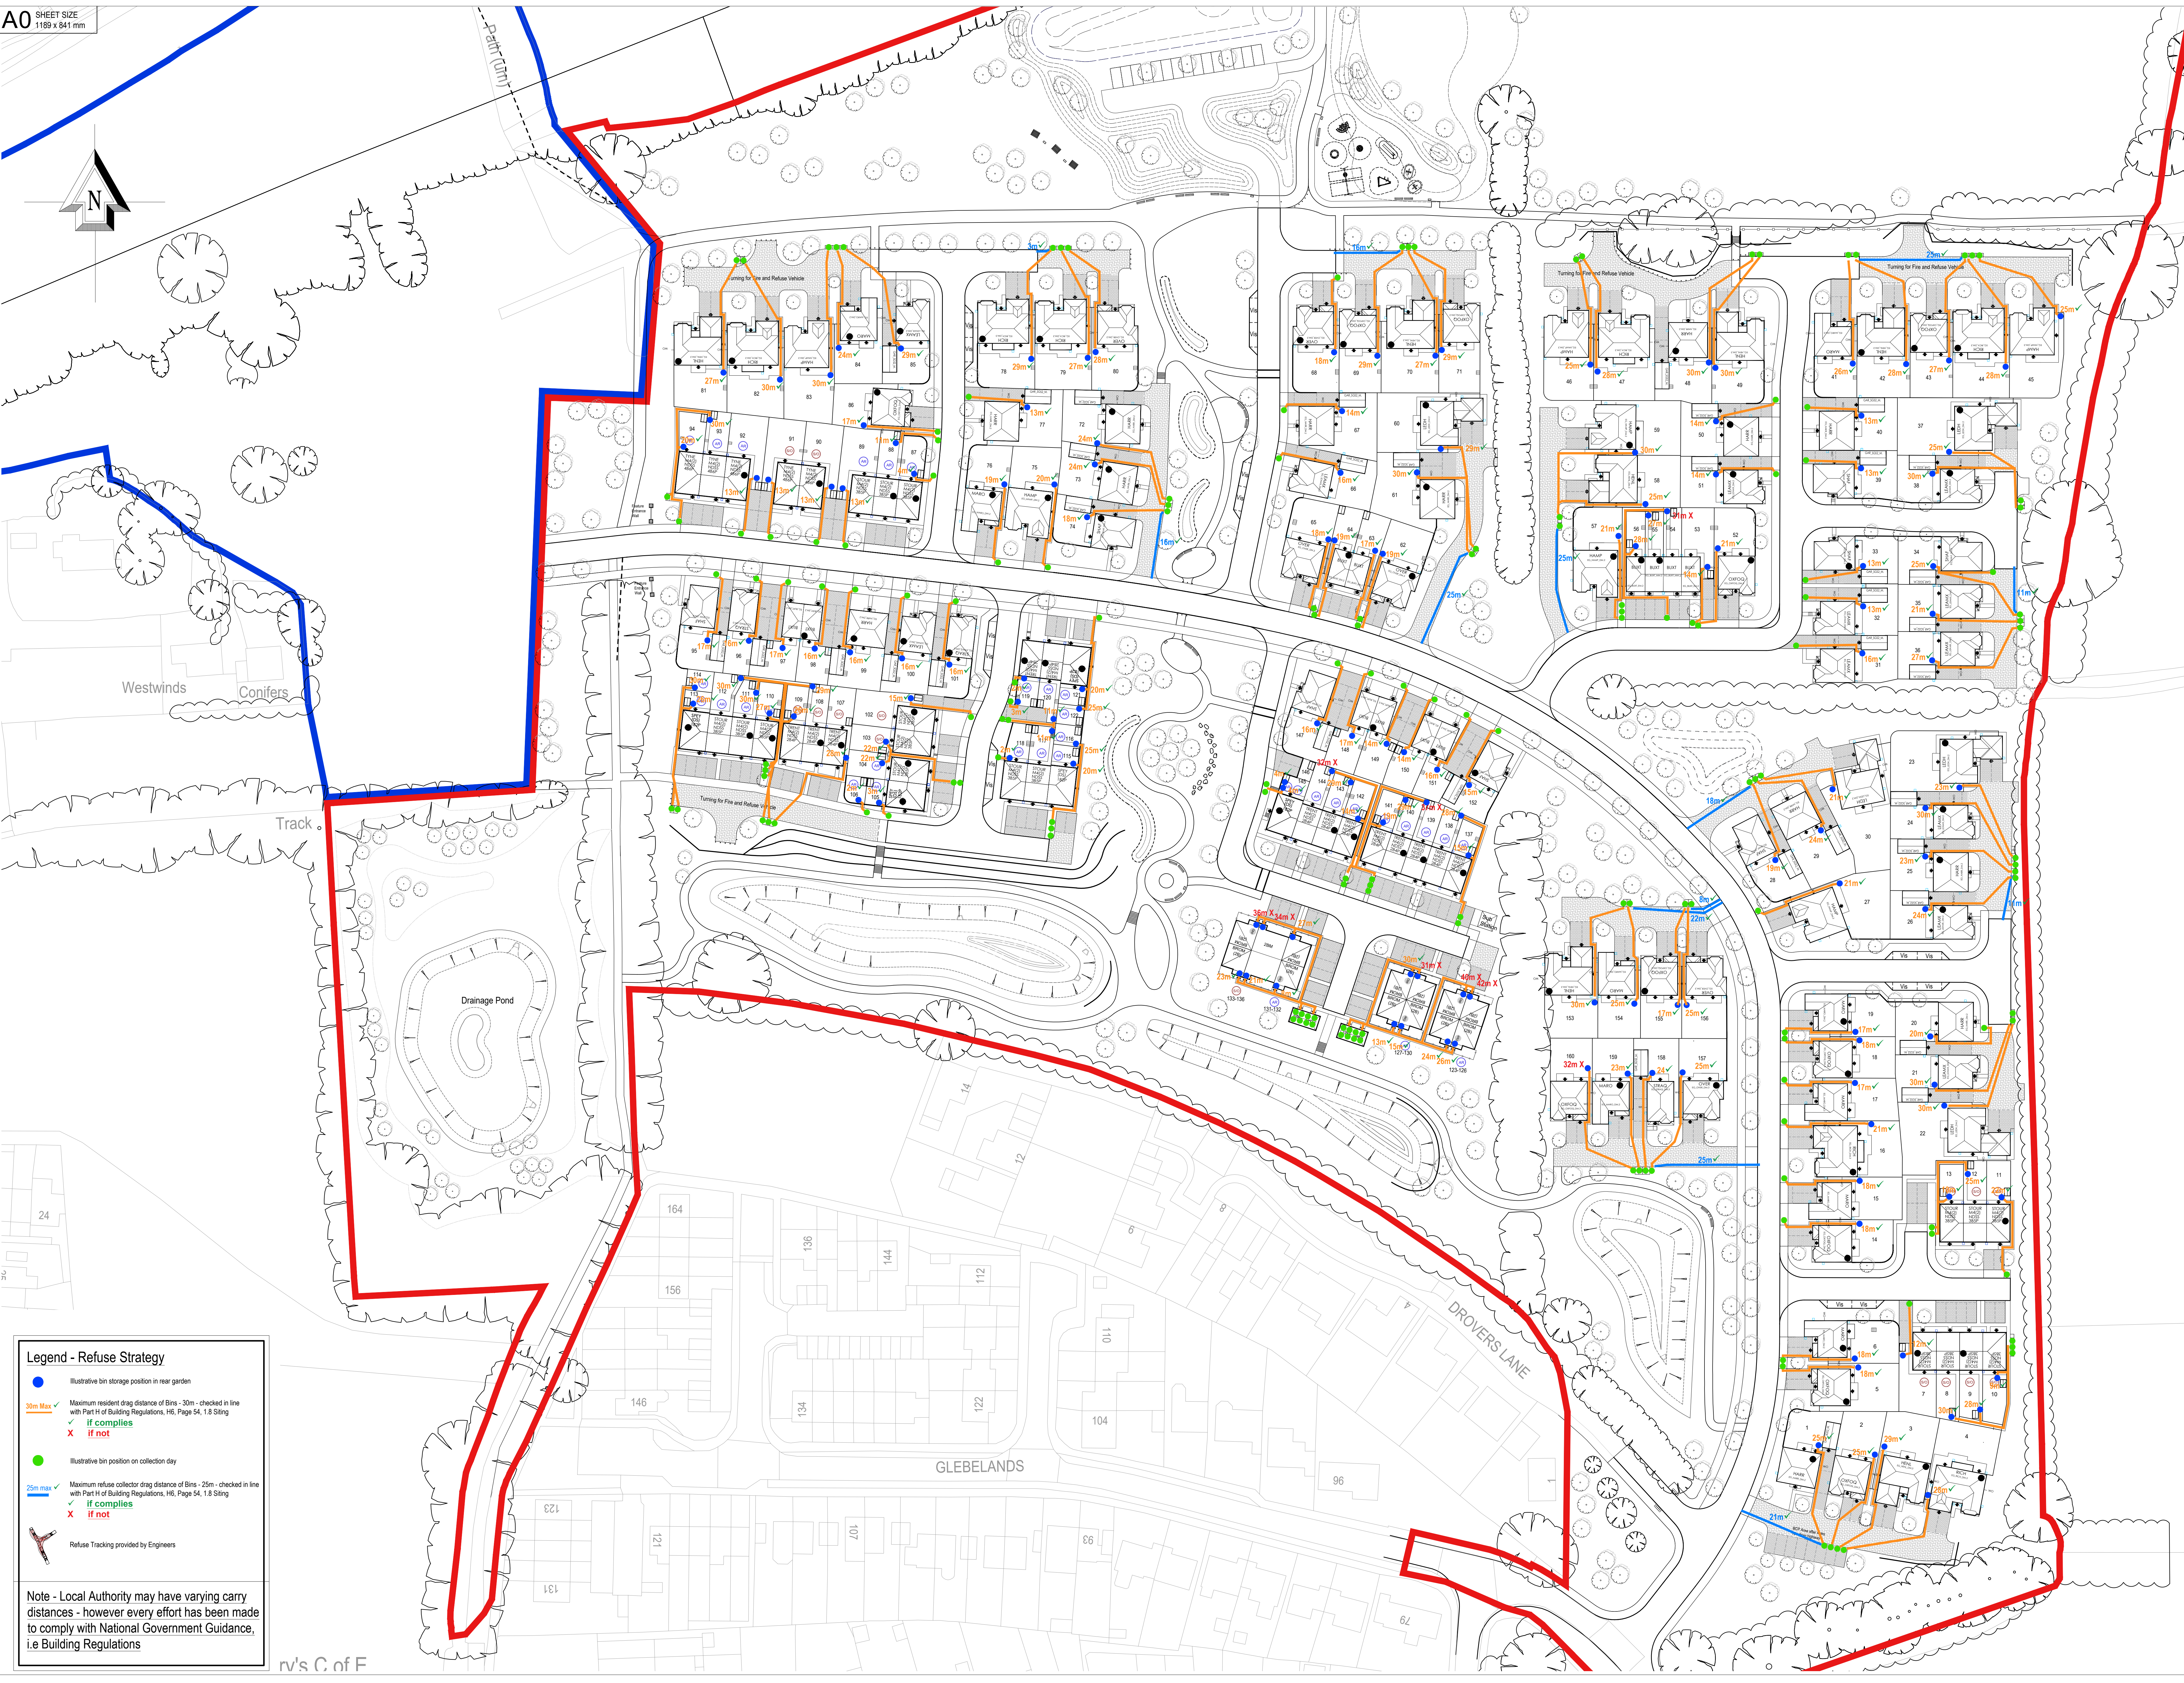

Legend - Refuse Strategy

- Illustrative bin storage position in rear garden
- 30m Max ✓ Maximum resident drag distance of Bins - 30m - checked in line with Part H of Building Regulations, H6, Page 54, 1.8 Siting
✓ if complies
X if not
- Illustrative bin position on collection day
- 25m max ✓ Maximum refuse collector drag distance of Bins - 25m - checked in line with Part H of Building Regulations, H6, Page 54, 1.8 Siting
✓ if complies
X if not
- Refuse Tracking provided by Engineers

Note - Local Authority may have varying carry distances - however every effort has been made to comply with National Government Guidance, i.e Building Regulations

The Contractor is to check and verify all building and site dimensions, levels and sewer invert levels at proposed points before and after. The Contractor is to comply with all aspects of the Building Regulations, British Standard specifications, Building Regulations, Construction Design & Management Regulations, Party Wall Act, etc, whether or not specifically stated on this drawing. The drawings must be made in accordance with the Building Regulations, Construction Design & Management Regulations, Party Wall Act, etc, whether or not specifically stated on this drawing.

Geoff Perry Associates Limited do not accept any responsibility for any issues identified or otherwise to any Client and third party arising out of the Client's use of the drawings or Consultant's use of third party information or data. This drawing is the property of Geoff Perry Associates Limited and may not be copied or used for any purpose other than that for which it is supplied without the express written authority of Geoff Perry Associates Limited.

Rev	Description	Initials	Date
A	Updated to Revision A Planning Layout amendments	AUT	05.04.2020
B	Updated to Revision B Planning Layout amendments	BAC	20.01.2020
C	Updated to Revision C Planning Layout amendments	AUT	05.01.20
D	Updated to Revision D Planning Layout amendments	ST	16.12.25

Client:
BDW Southern Counties

Project:
New Place Farm, Pulborough

Title: Refuse Strategy Plan	Job No.: A 1192
---------------------------------------	---------------------------

Date: April 2025
Drawn by: IMH
Scale: 1:500 @ A0
Checked by: -

Drp Code:
H5376-GPA-XX-XX-DR-UD-2020007-C04-Refuse Strategy Plan

Scale Check:
1:120
1:100
1:80
1:60
1:50

Geoff Perry Associates Limited
The Strawberry
24 Strawberry Road,
Aldridge,
Walsley,
Wolverhampton,
West Midlands,
B90 3BH
01927 744 800
enquiries@geoffperryassociates.co.uk