


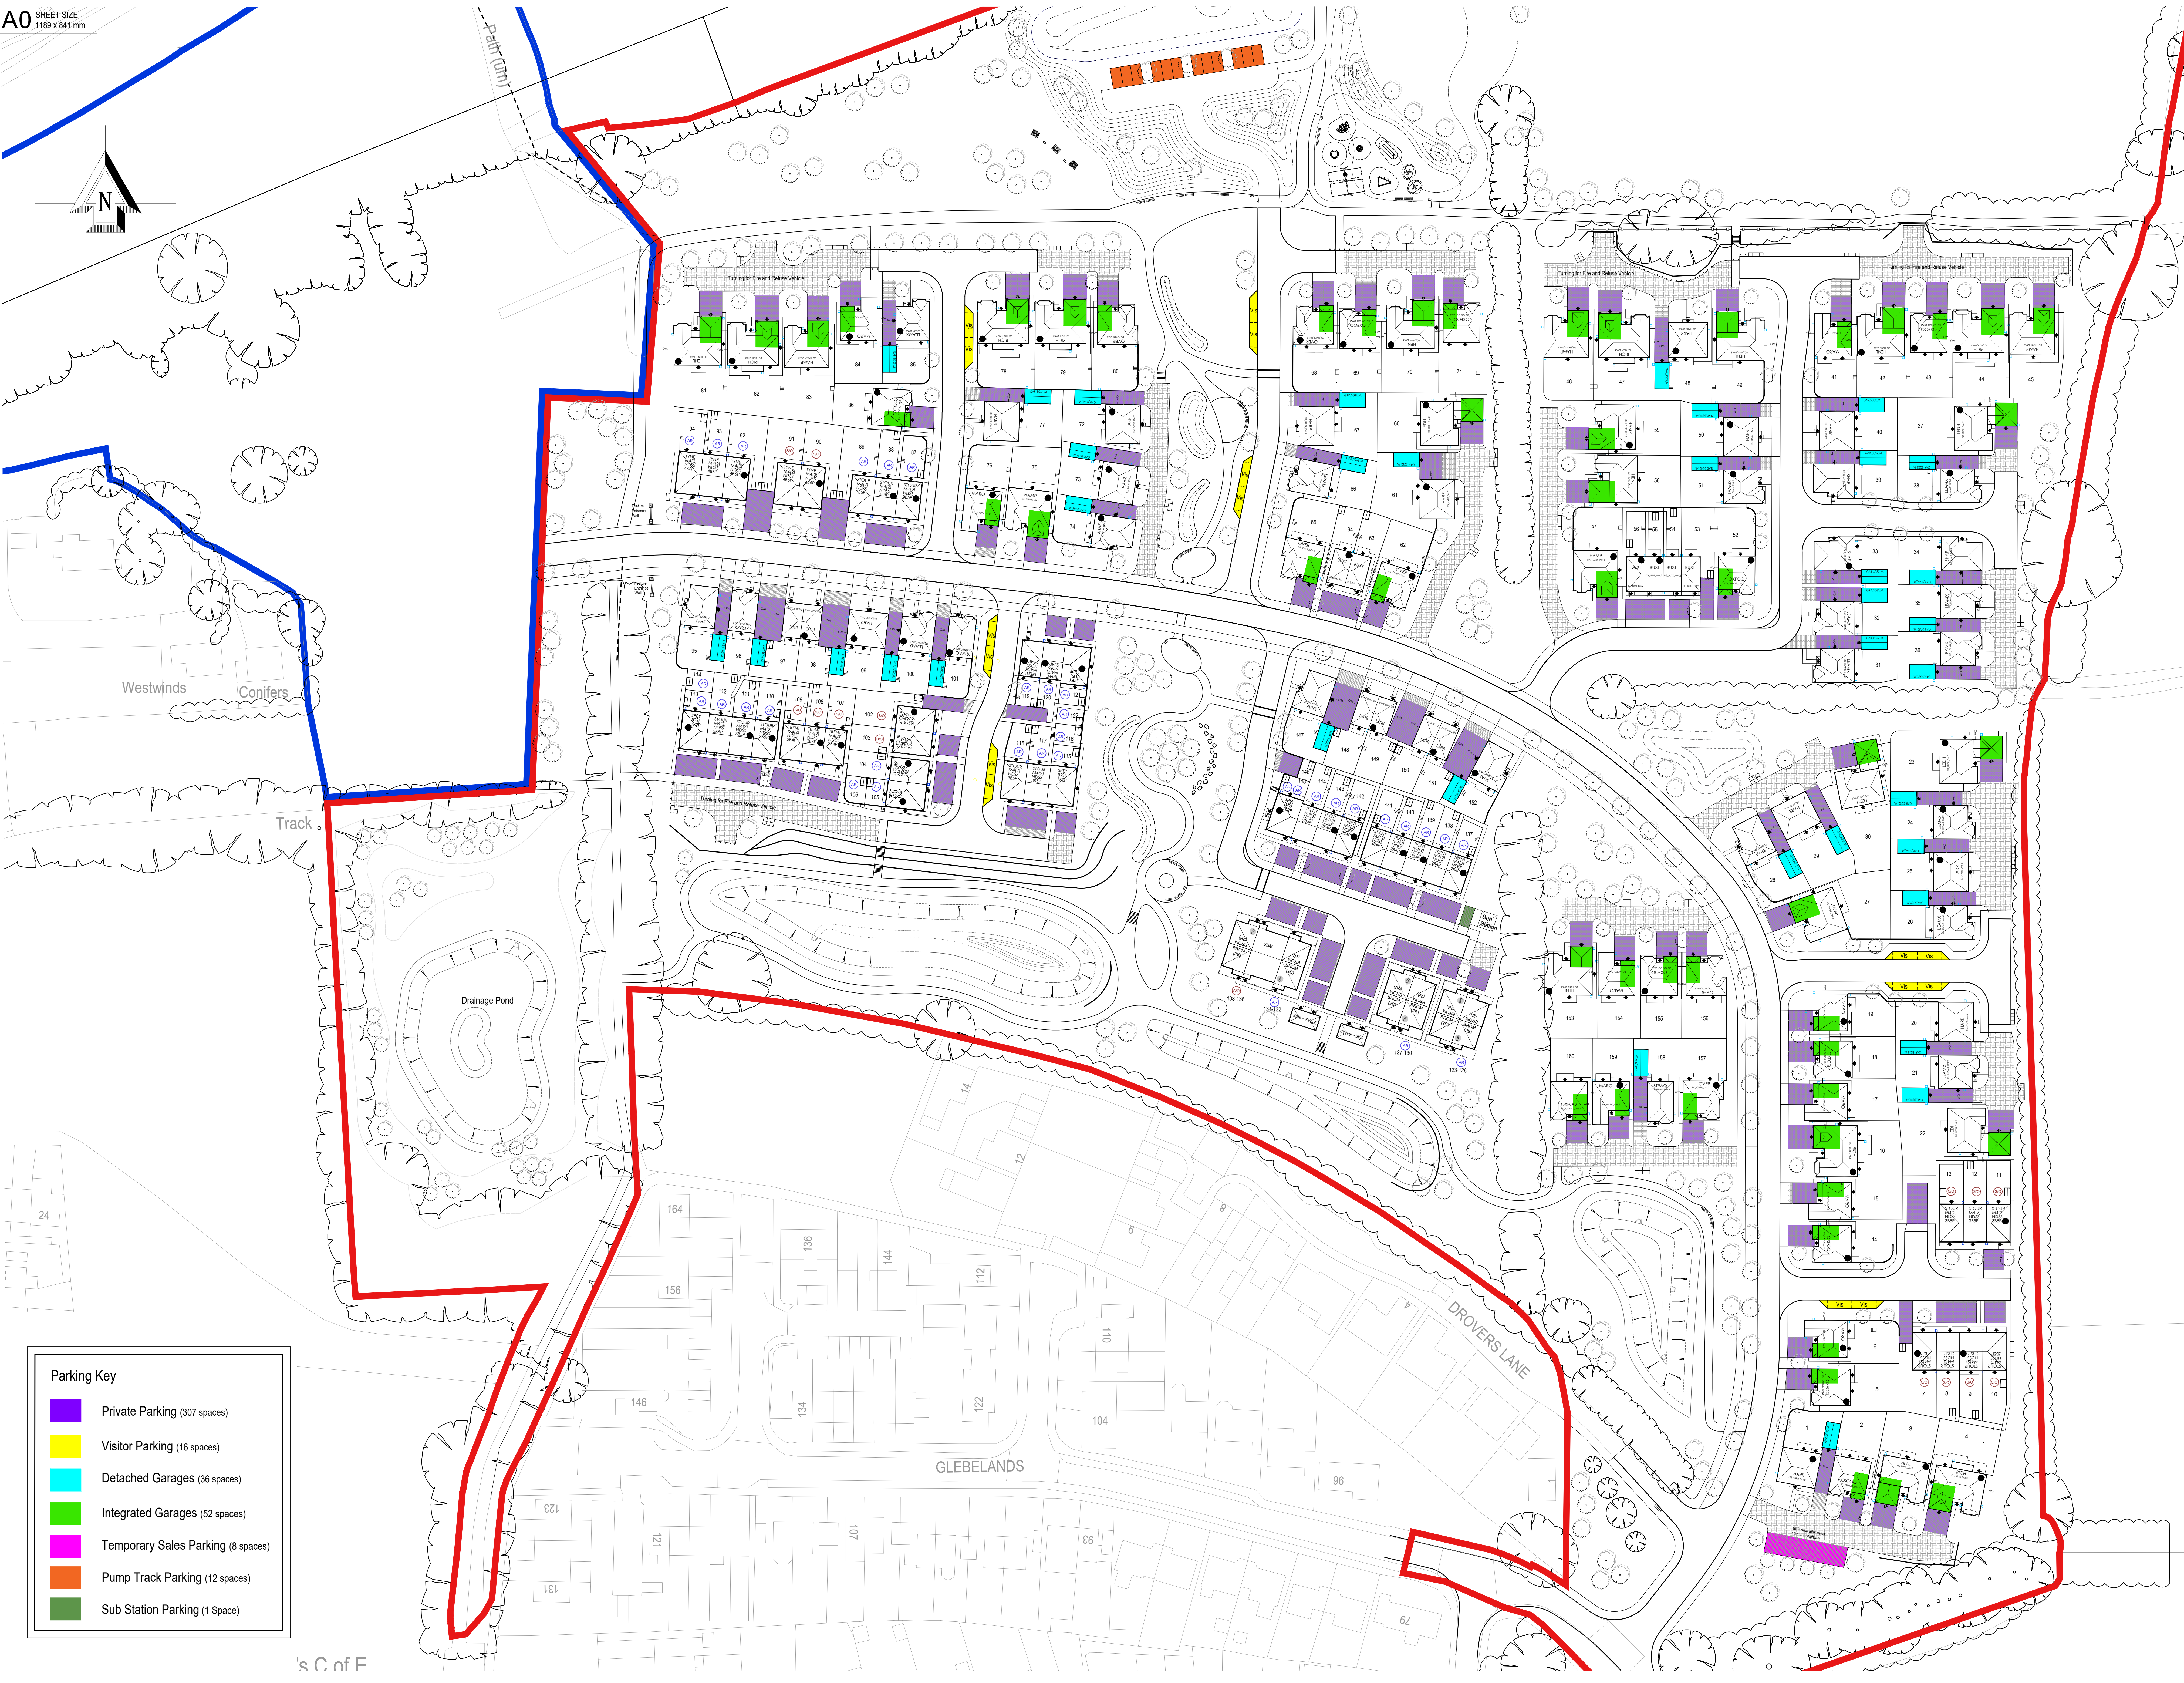

Parking Key

- Private Parking (307 spaces)
- Visitor Parking (16 spaces)
- Detached Garages (36 spaces)
- Integrated Garages (52 spaces)
- Temporary Sales Parking (8 spaces)
- Pump Track Parking (12 spaces)
- Sub Station Parking (1 Space)

The Contractor is to check and verify all building and site dimensions, levels and sewer invert levels at construction points before and after. The Contractor is to comply with all aspects with current Building Regulations, British Standard specifications, Building Regulations, Construction Design & Management Regulations, Part M for all, and all other relevant regulations on this drawing. The drawings must be based upon all relevant aspects and are intended to be used as a guide only. The drawings must be checked and verified by the Contractor. A suitable method of verification should be provided showing the existing ground conditions. Any subject of a full ground investigation or on which the ground, which is to be investigated by a suitable report. Any further construction, shown within the plan, shall be subject to a full ground investigation or on which the ground, which is to be investigated by a suitable report. The Contractor is to check and verify all building and site dimensions, levels and sewer invert levels at construction points before and after. The Contractor is to comply with all aspects with current Building Regulations, British Standard specifications, Building Regulations, Construction Design & Management Regulations, Part M for all, and all other relevant regulations on this drawing. The drawings must be based upon all relevant aspects and are intended to be used as a guide only. The drawings must be checked and verified by the Contractor. A suitable method of verification should be provided showing the existing ground conditions. Any subject of a full ground investigation or on which the ground, which is to be investigated by a suitable report. Any further construction, shown within the plan, shall be subject to a full ground investigation or on which the ground, which is to be investigated by a suitable report.

Geoff Perry Associates Limited do not accept any responsibility for any losses, financial or otherwise, to any Client or third party arising out of the Client's use of the drawings or Consultant for use other than that for which they were intended.

© This drawing is the property of Geoff Perry Associates Limited and may not be copied or used for any purpose other than that for which it is supplied without the express written authority of Geoff Perry Associates Limited.

Rev: **Description:** **Initials:** **Date:**

Client: BDW Southern Counties

Project: New Place Farm, Pulborough

Title: Parking Plan **Job No.** A 1192

Date: June 2025 **Scale:** 1:500 @ A0
Drawn by: IMH **Checked by:** -

Drp Code: H5376-GPA-XX-XX-DR-UD-202010-C04-Parking Plan

Scale Check:

1:1200 1:1000 1:800 1:600 1:500