


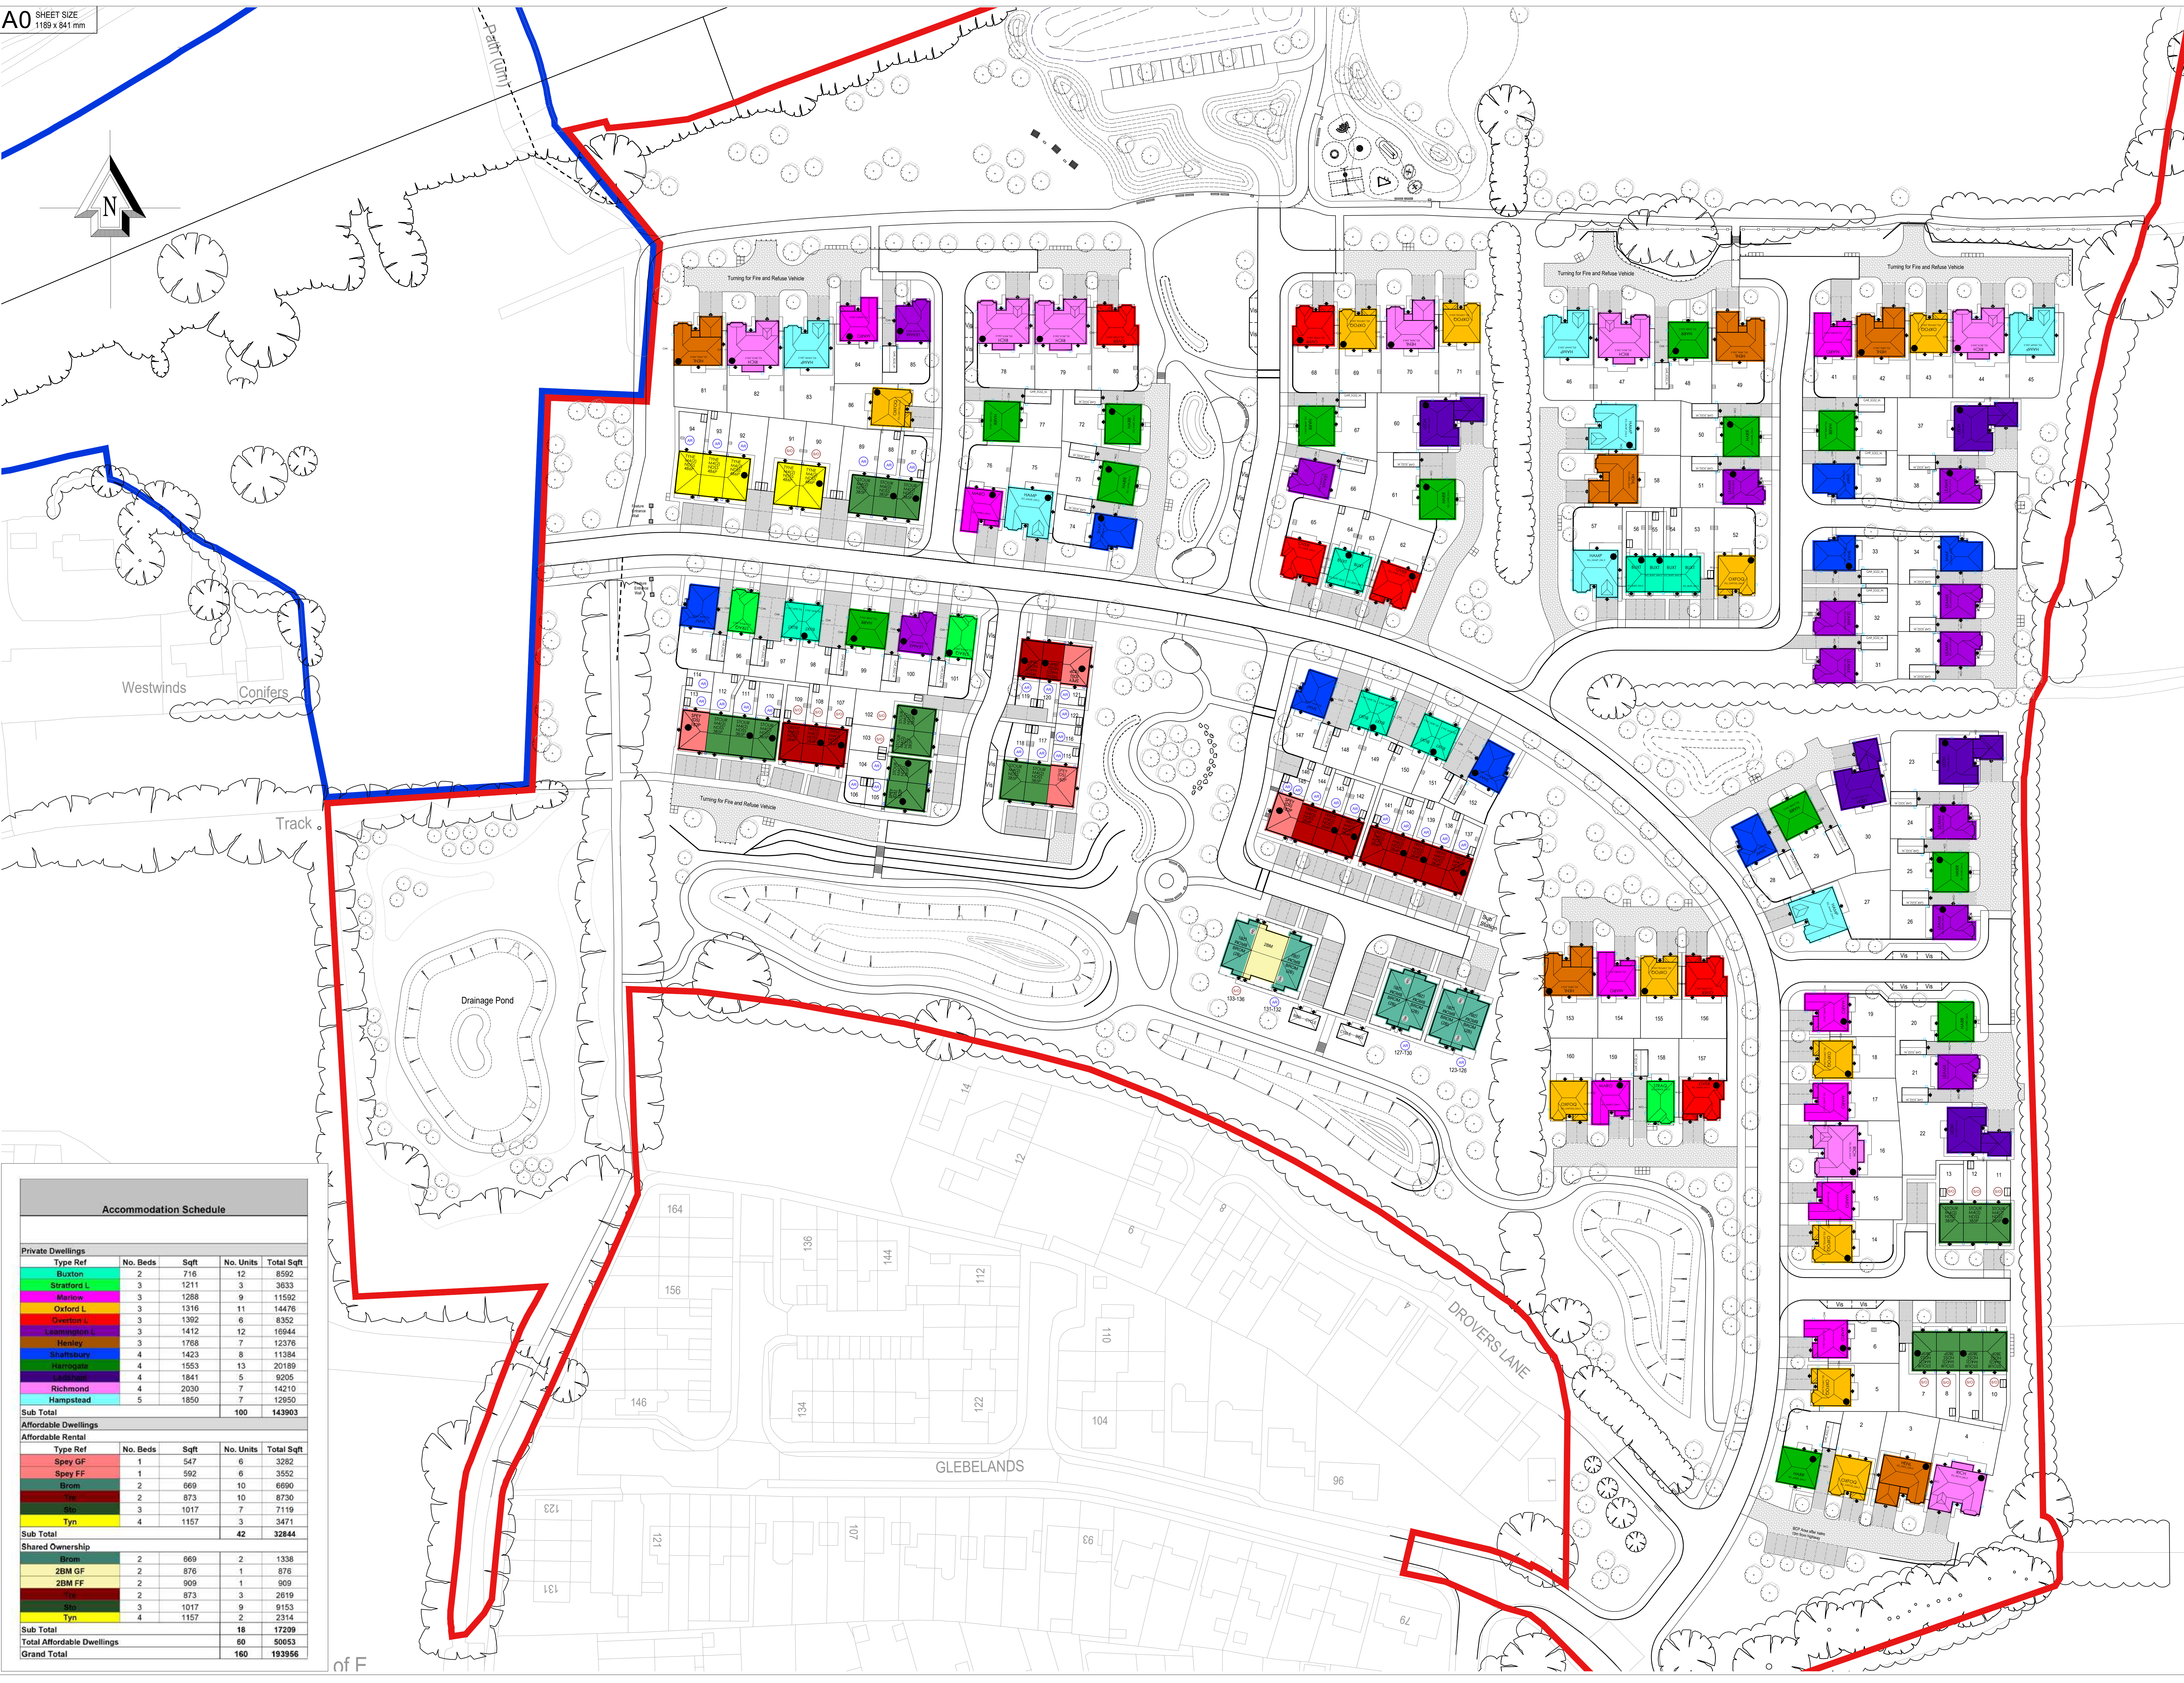

Accommodation Schedule				
Private Dwellings				
Type Ref	No. Beds	Sqft	No. Units	Total Sqft
Buxton	2	716	12	8592
Stratford L	3	1211	3	3633
Marlow	3	1288	9	11592
Oxford L	3	1316	11	14476
Greenwich	3	1362	6	8152
Leamington L	3	1412	12	16944
Hensley	3	1768	7	12376
Shattsbury	4	1423	8	11384
Harrogate	4	1553	13	20189
Letchworth	4	1841	5	9205
Richmond	4	2030	7	14210
Hampstead	5	1850	7	12950
Sub Total			100	143903
Affordable Dwellings				
Affordable Rental				
Type Ref	No. Beds	Sqft	No. Units	Total Sqft
Spey GF	1	547	6	3282
Spey FF	1	592	6	3552
Brom	2	669	10	6690
Tyn	2	873	10	8730
Sho	3	1017	7	7119
Tyn	4	1157	3	3471
Sub Total			42	32844
Shared Ownership				
Brom	2	669	2	1338
2BM GF	2	873	1	876
2BM FF	2	909	1	909
Sho	3	1017	3	2619
Tyn	4	1157	2	2314
Sub Total			18	17209
Total Affordable Dwellings			60	50053
Grand Total			160	193956

[illegible]