


[illegible]

D	Updated to Revision N Planning Layout amendments.	AJOT	30.04.25
C	Updated to Revision I Planning Layout amendments.	HC	19.01.26
B	Updated to Revision H Planning Layout amendments.	AJOT	05.01.25
A	Updated to Revision G Planning Layout amendments.	ST	17.12.25

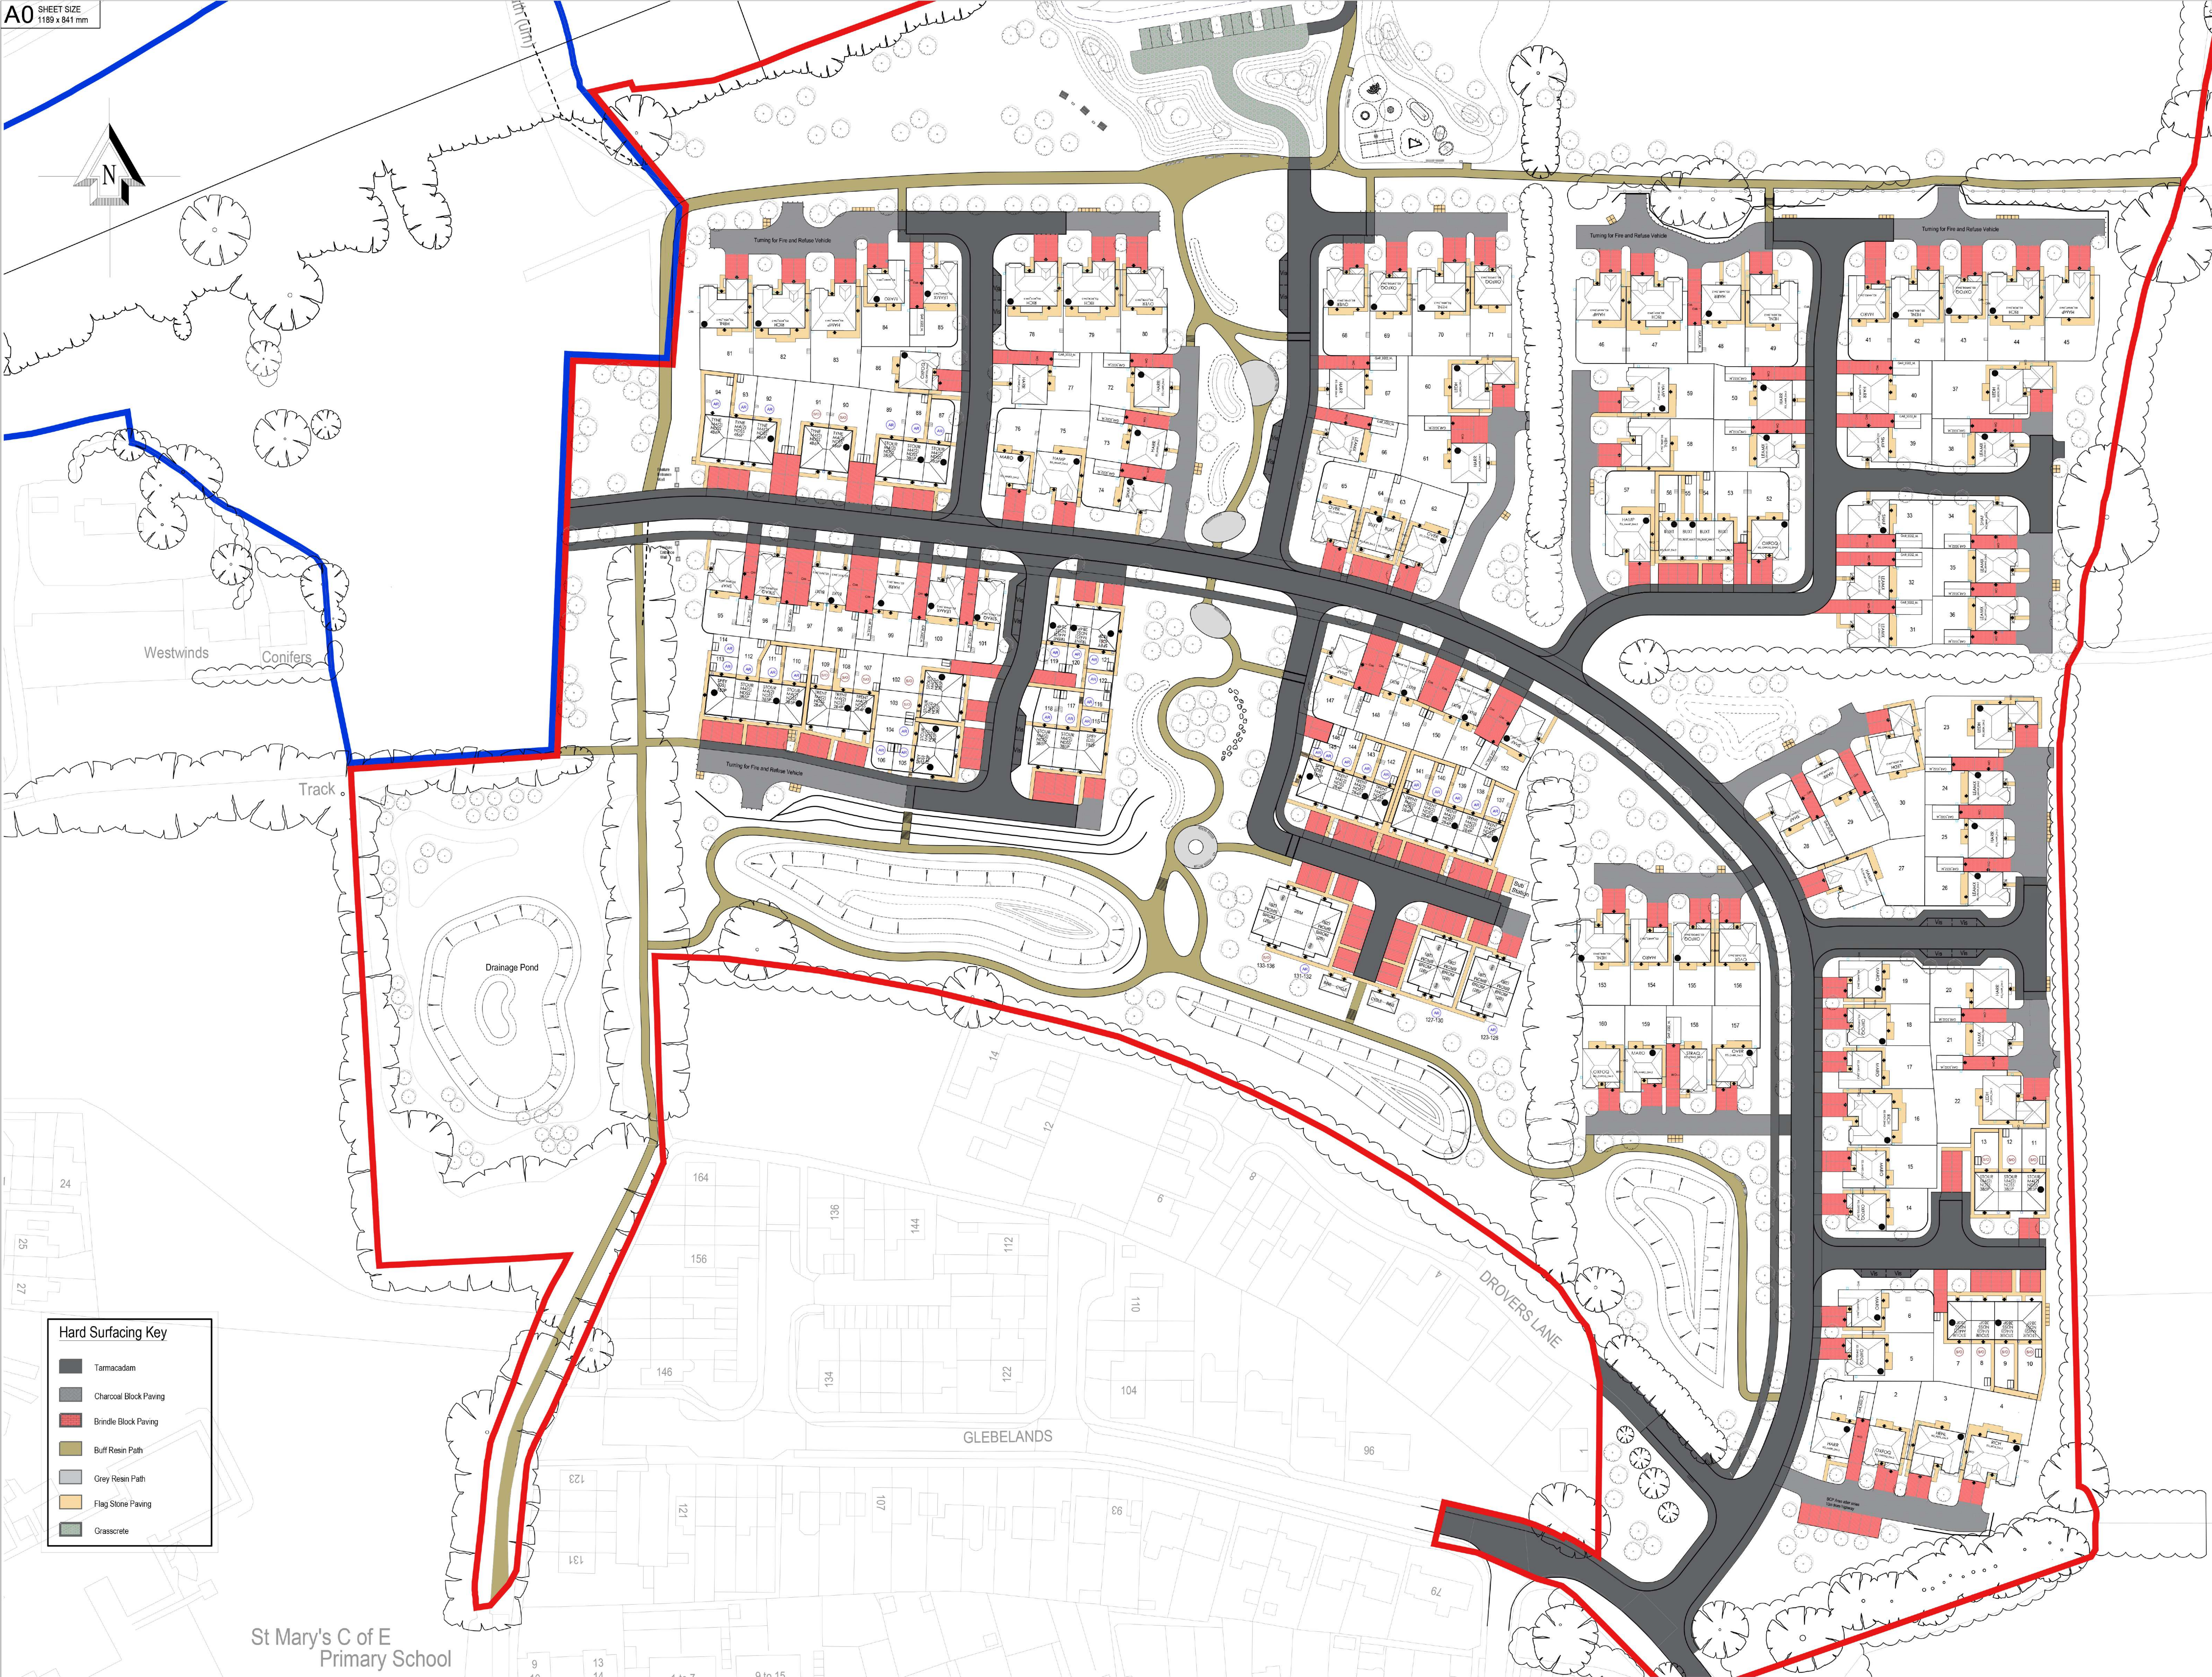

**Geoff Perry
Associates Limited**

The Strubberry,
28 Evington Road,
Aldridge,
Walsall,
West Midlands,
B47 9JH

T: 01922 744 500
E: enquiries@geoffperryassociates.co.uk

Client:
BDW Southern Counties

Project:
New Place Farm, Pulborough

Title: Hard Surfacing Plan	Job No. A 1192
--------------------------------------	--------------------------

Date: April 2025 Scale: 1:500 @ A0
Drawn by: SR Checked by: ~

Drg Code.
H9376-GPA-XX-XX-DR-UD-203013-C04- Hard Surfacing Plan

