


Site Index Map

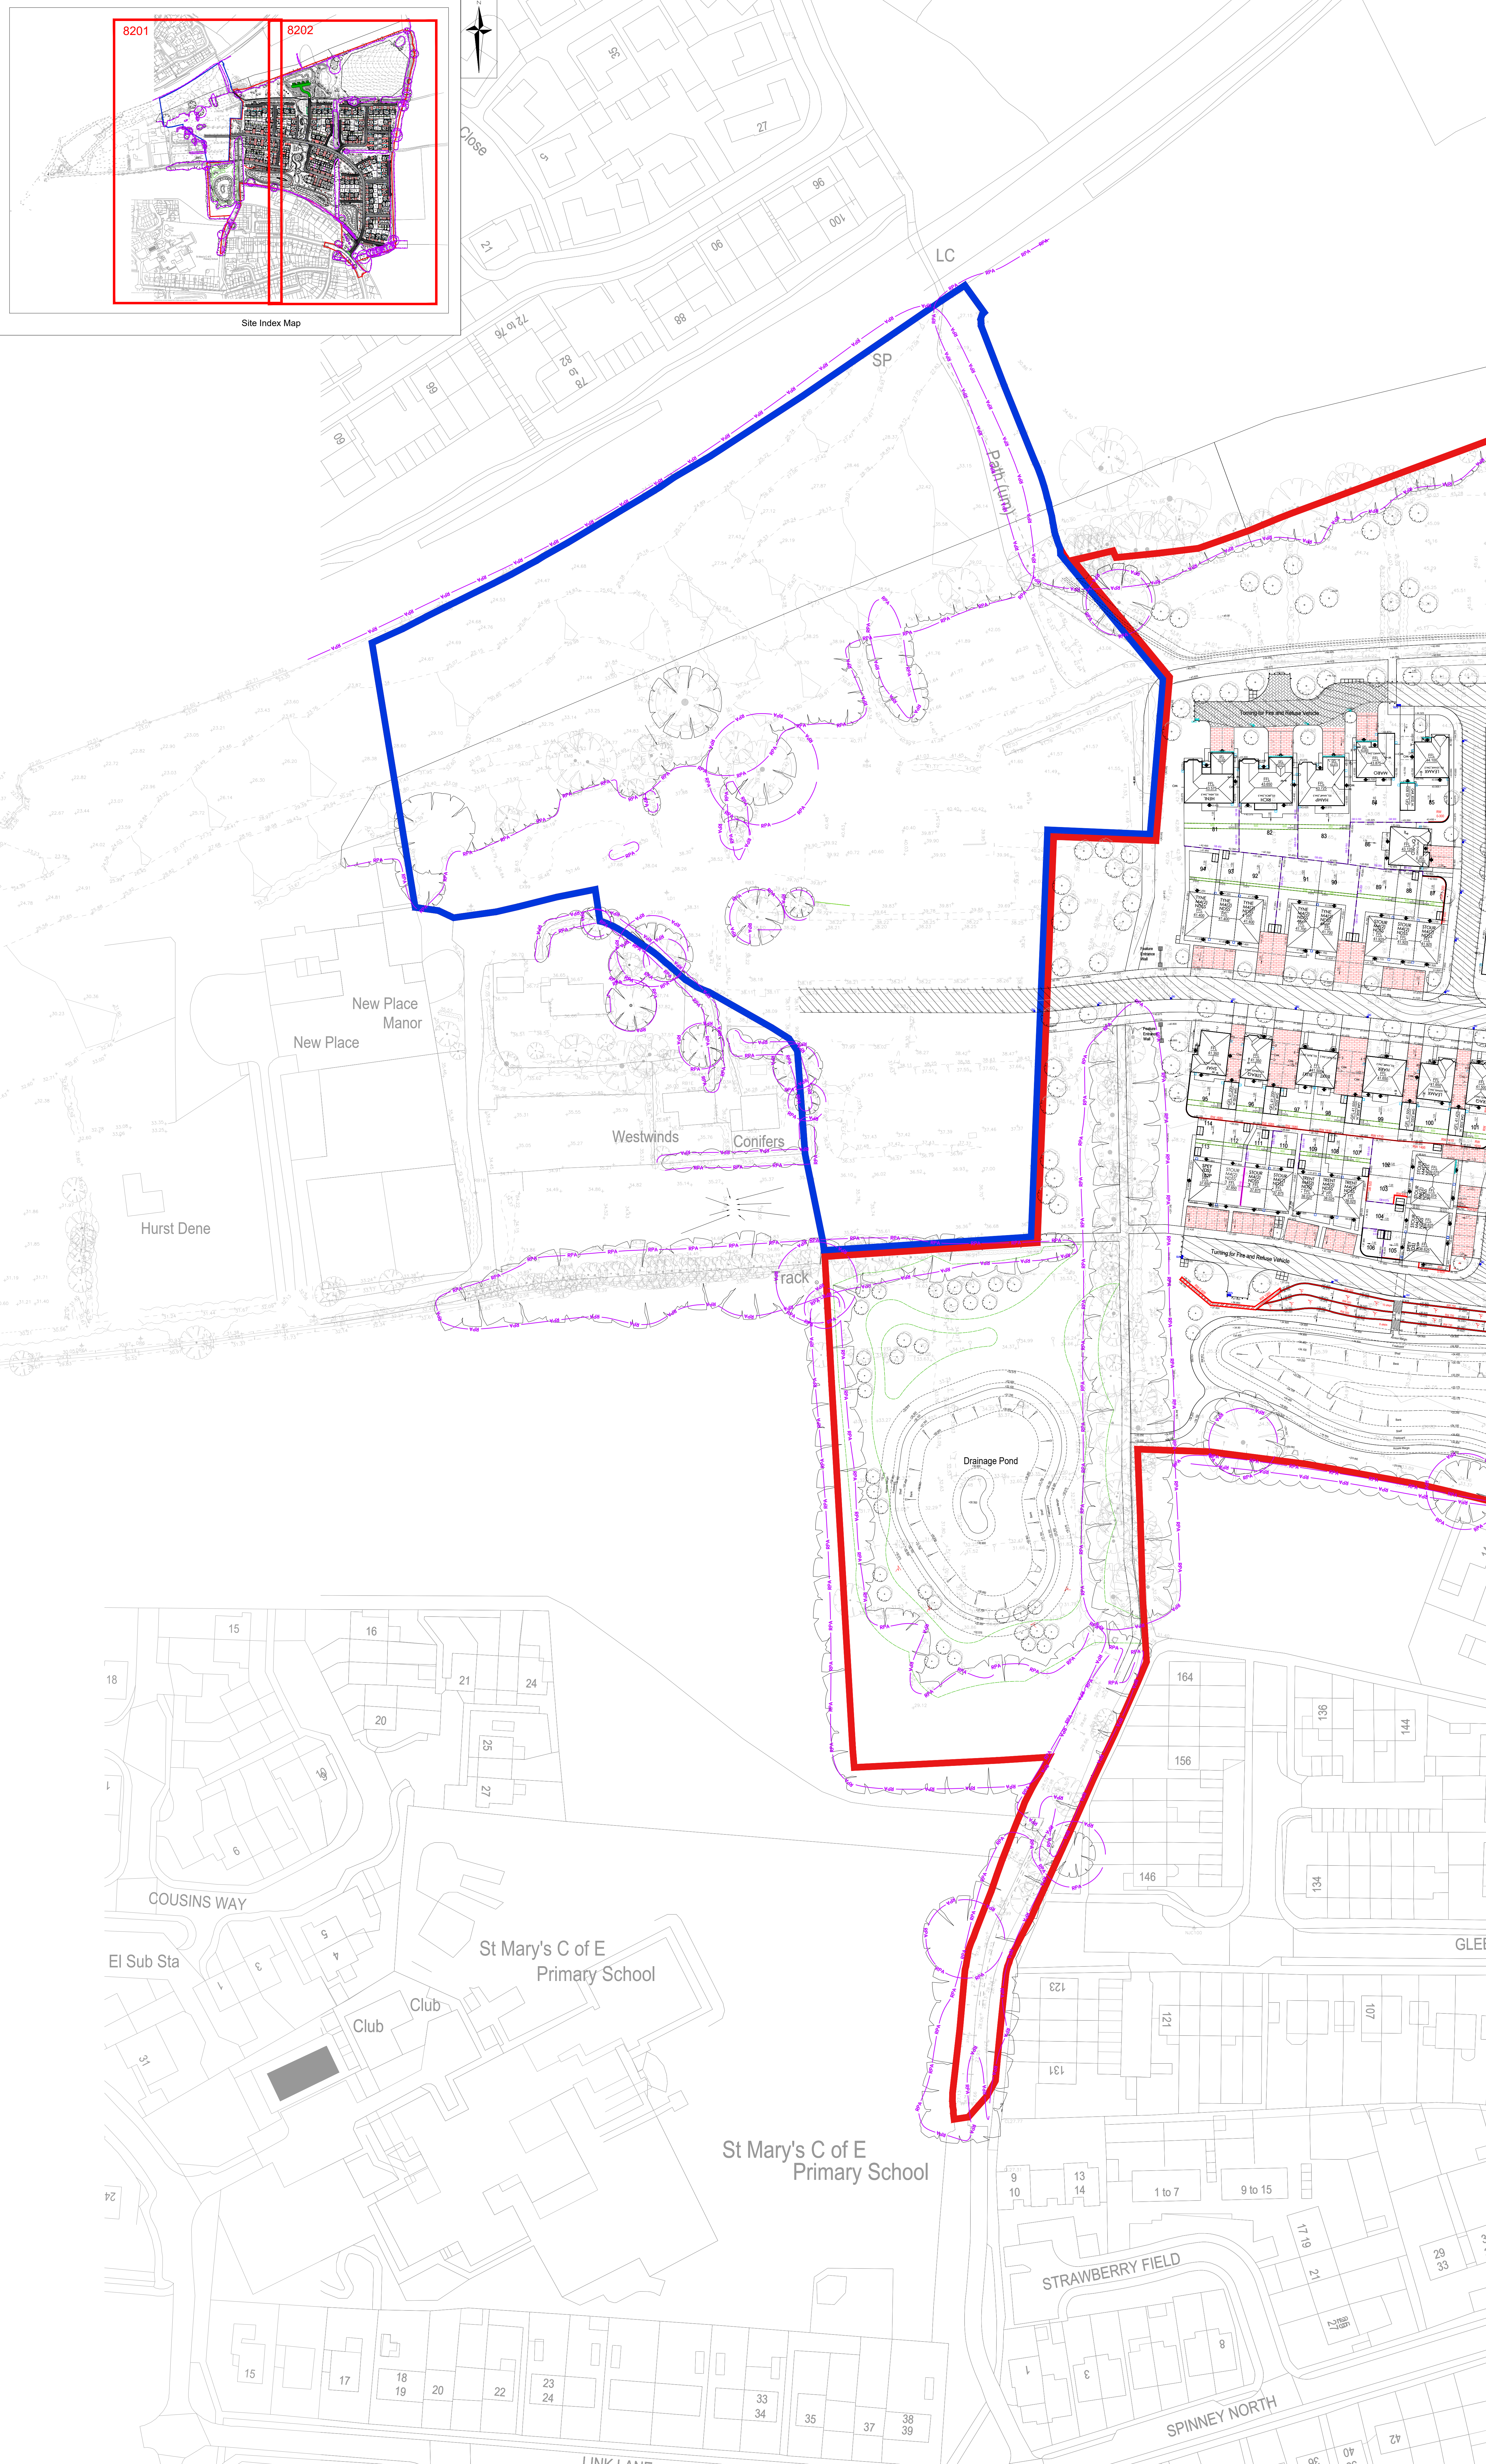

Project No. 890815				Drawing File 89015-RSK-ZZ-ZX-209-C-8200 to 8202 Site Levels.dwg			
Drawing No.							Rev.
890815	RSK	ZZ	XX	DR	C	8201	P07
Project	Orig	Vol./Sys.	Lev./Loc.	Type	Rate	Draw. No.	

