


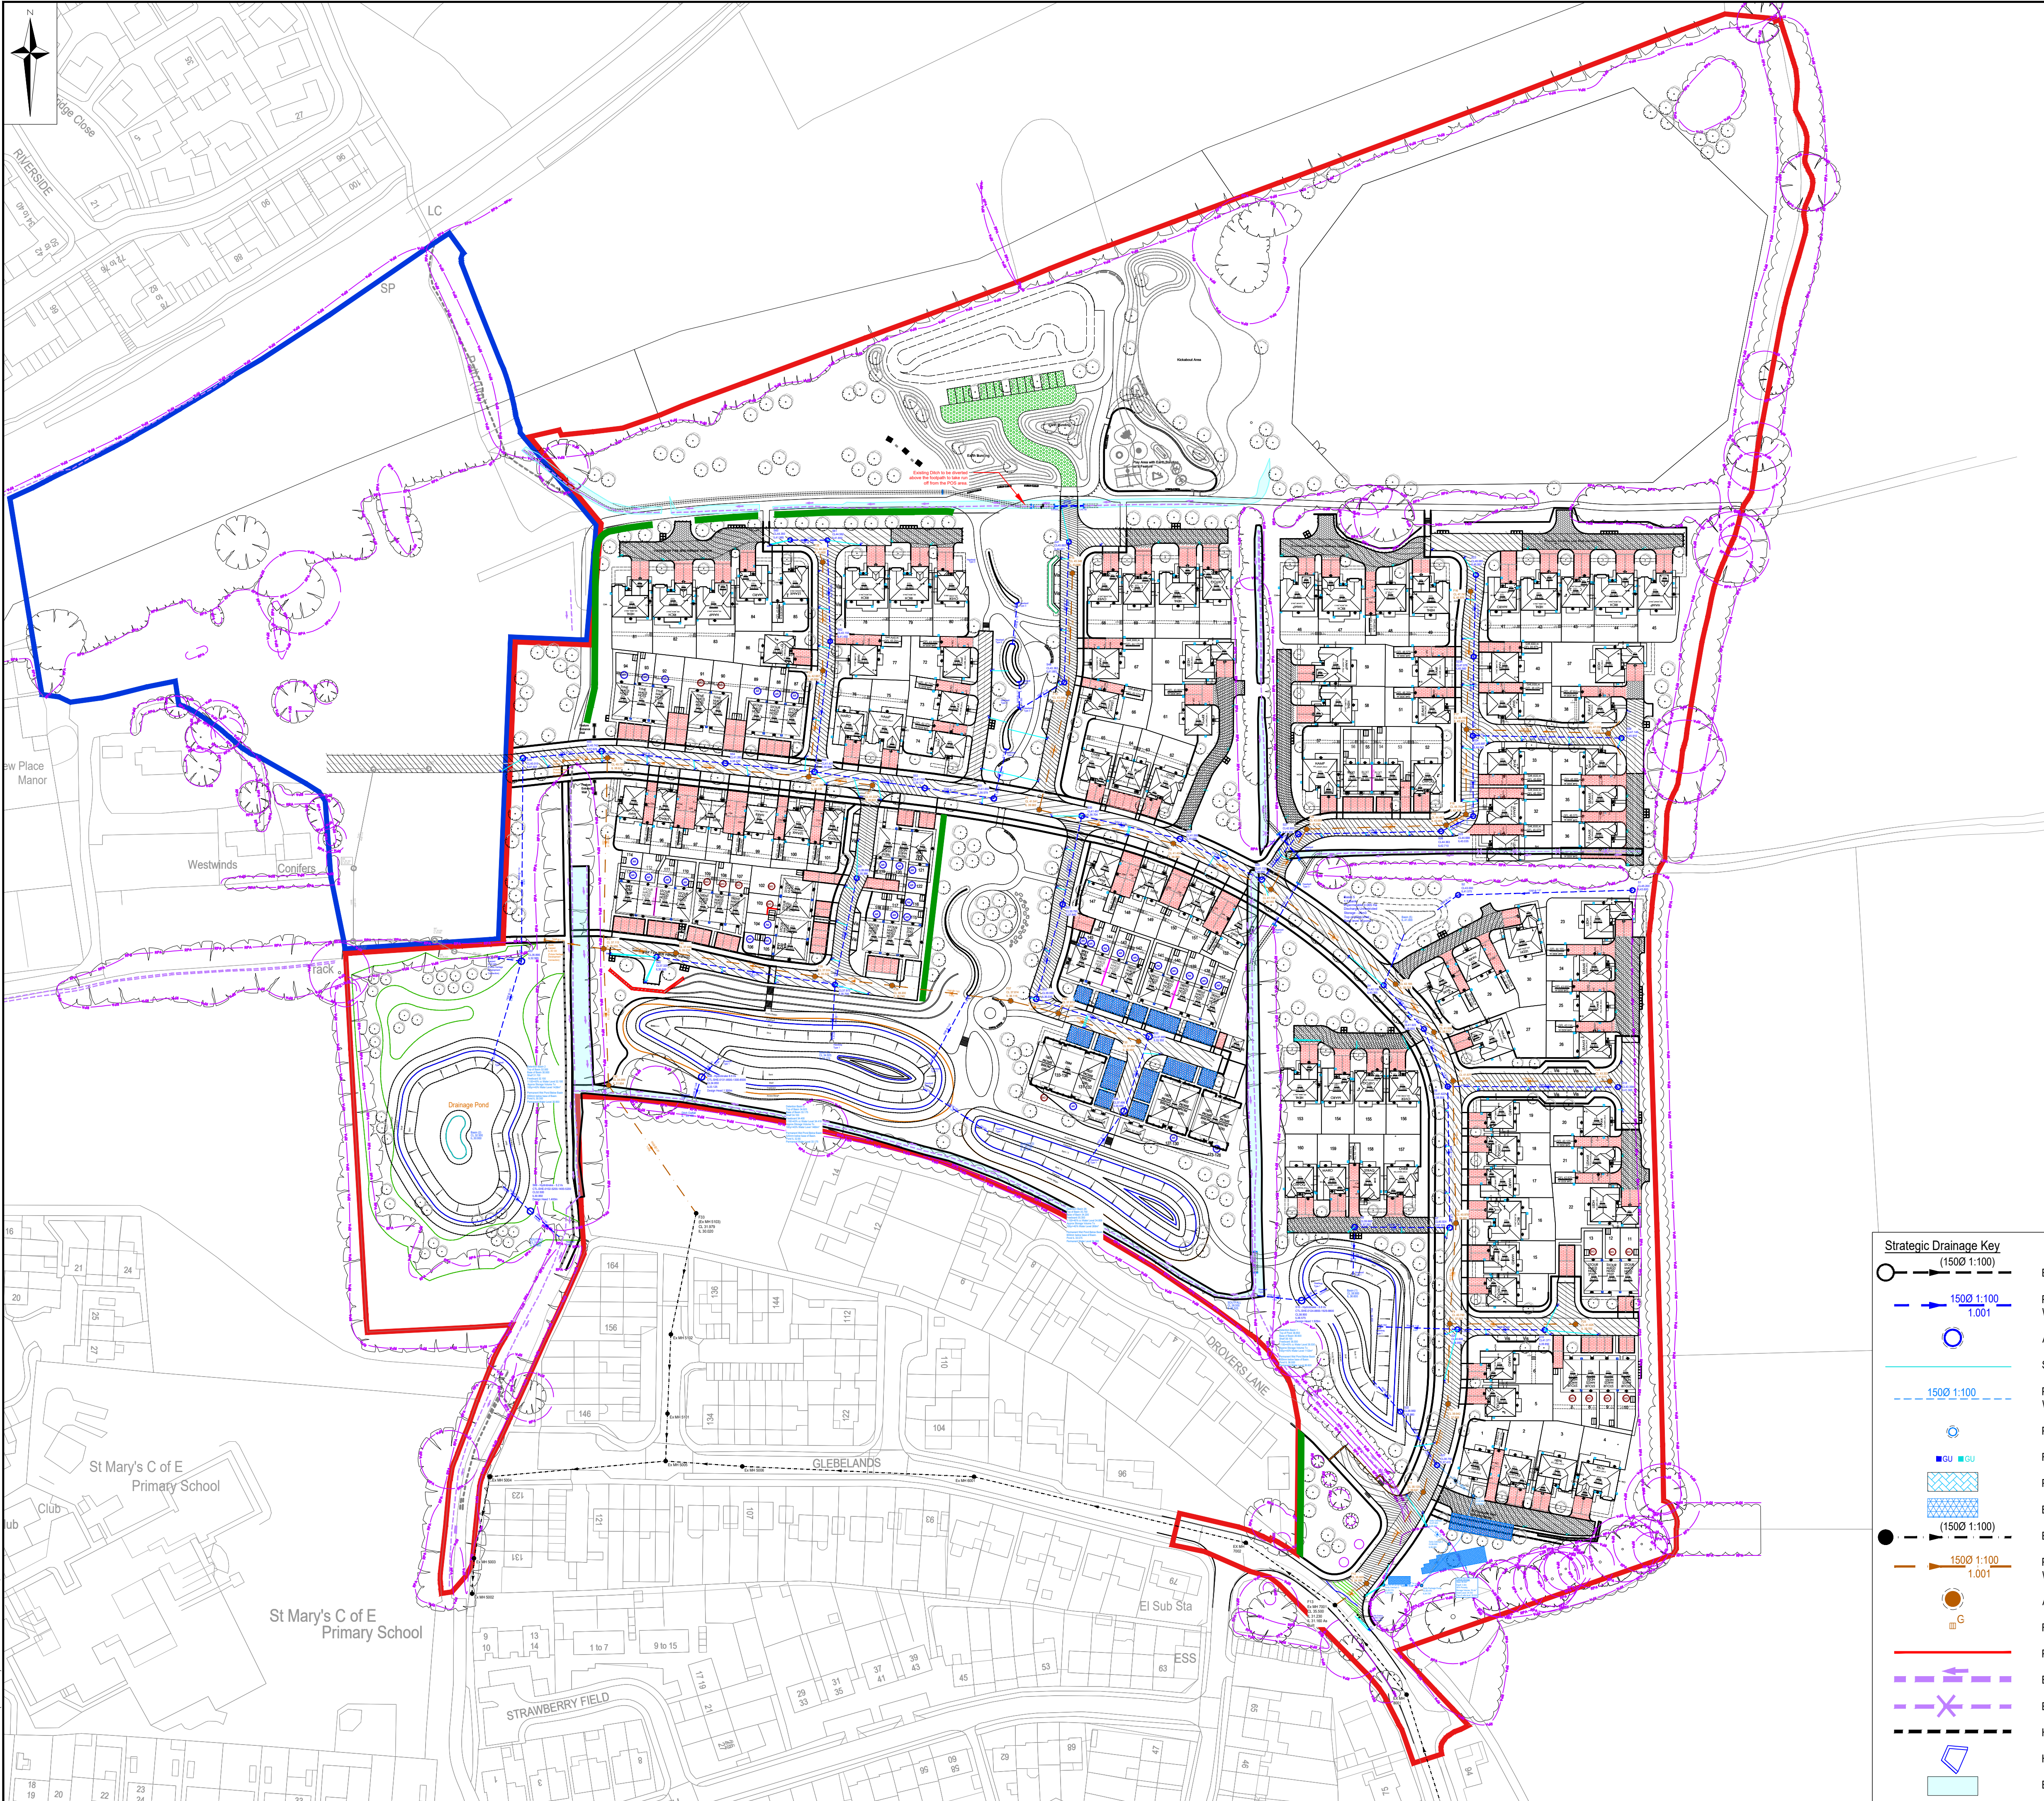

CIVIL / STRUCTURAL DESIGN RISK MANAGEMENT


Abnormal or unusual residual risks associated with the design outcomes shown on this drawing are:-

RSK LDE LTD has followed its Design Risk Management process for Hazard Elimination and Risk reduction in developing the designs shown on this drawing. Abnormal or unusual residual risks may be shown above where it is considered that such risk may not normally be expected by competent persons engaged on work of this nature or type.

Notes:

1. This drawing is to be read in conjunction with all relevant Architects and Engineers drawings and specifications.
2. Layout based on the Geoff Perry Associates Drawing Layout Rev C08 dated 30.04.2026.
3. Topo Survey information taken from NJC Surveys Drawing S1572, dated March 2019
4. All levels quoted are in metres A.O.D.
5. For Levels Layout see Drawing No's. 890815-RSK-ZZ-XX-DR-C-8200 series Site Site Levels.
6. All drainage to be installed to Southern Water adoptable standards, DCG compliant.
7. All road gullies shall be located away from proposed entrances to houses.
8. For tree protection areas and trees to be removed refer to the Arboriculturalist's drawings and/or report.

P04	06.05.2026	Updated to Client Comments. Issued for Planning approval.	YP	AM	RD
P03	01.05.2026	Updated to suit new site layout & issued for Planning approval.	YP	AM	RD
P02	30.06.25	Updated to suit new site layout	GXA	GXA	RD
D	31.08.2024	Preliminary Issue	GXA	GXA	RD
Rev.	Date	Amendment	Drawn	Chkd.	Appd.

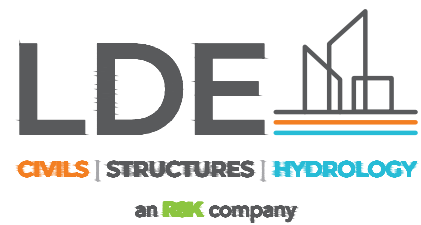

Abbey Park
Humber Road
Coventry
CV3 4AQ
United Kingdom

Tel: +44 (0) 24 7650 5500
Fax: +44 (0) 24 7650 1417
Email: info@rsk.co.uk
Web: www.rsk.co.uk

Client
**BARRATT DAVID WILSON
(SOUTHERN COUNTIES)**

Project Title
**NEW PLACE FARM
PULBOROUGH
WEST SUSSEX**

Status
PLANNING

Drawing Title
**SITELIDE STRATEGIC
DRAINAGE**

Drawn	Date	Checked	Date	Approved	Date
GXA	08.24	GXA	08.24	RD	08.24
Scale	1:1,000	Orig Size	A1	Dimensions	m
Project No.	890815	Drawing File	890815-RSK-ZZ-XX-DR-C-8300 to 8302 Site Drainage.dwg		
Drawing No.	890815	RSK	ZZ	XX	DR C 8300
Project	Orig	Vol/Sys	Lev./Loc	Type	Role
					Draw No.
					P04
Scale 0 10 20 30 40 50m					