
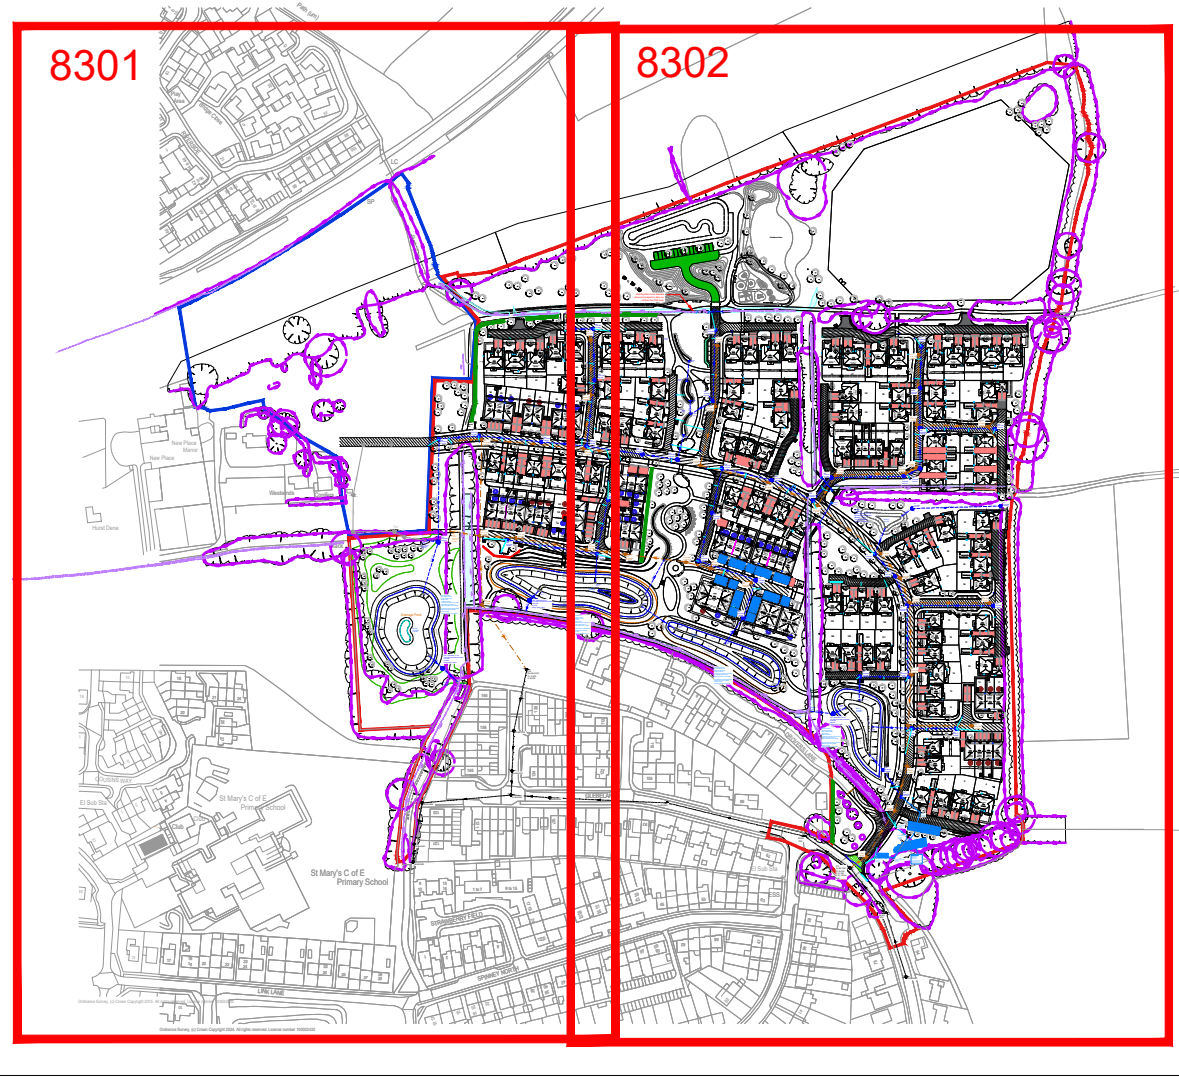


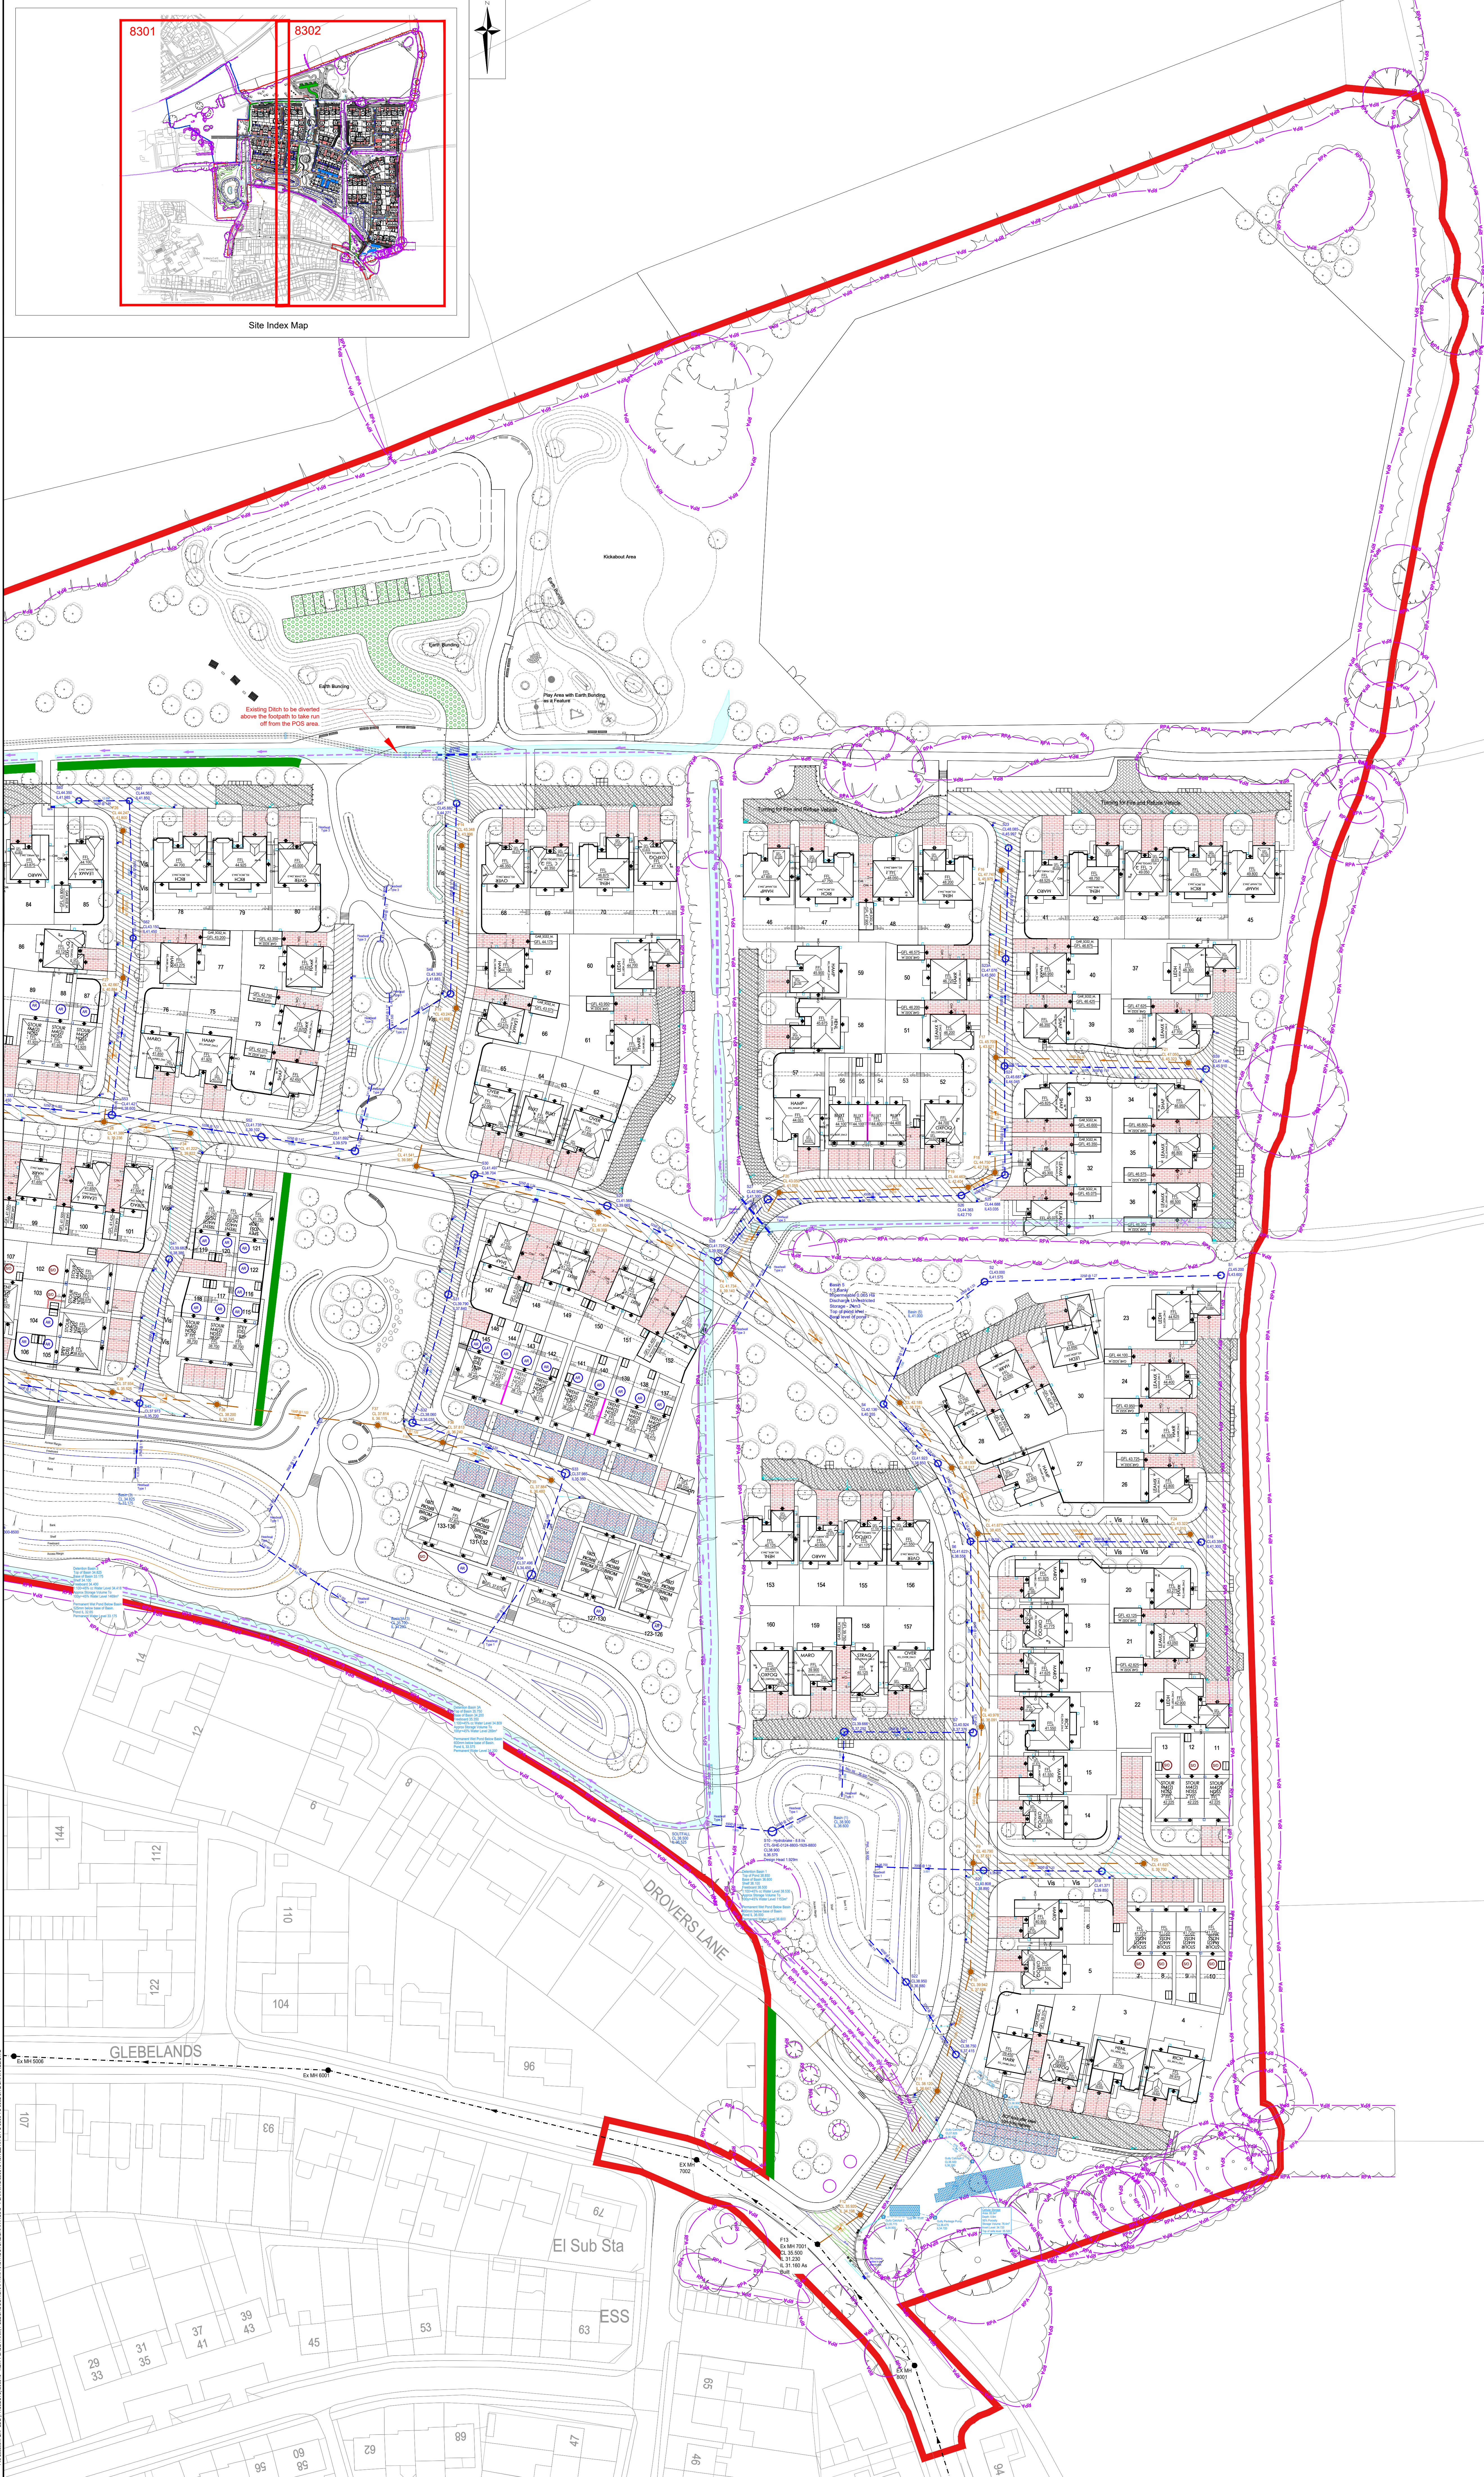

Site Index Map

CIVIL / STRUCTURAL DESIGN RISK MANAGEMENT

Abnormal or unusual residual risks associated with the design outcomes shown on this drawing are:-

RSK LDE LTD has followed its Design Risk Management process for Hazard Elimination and Risk reduction in developing the designs shown on this drawing.
Abnormal or unusual residual risks may be shown above where it is considered that such risk may not normally be expected by competent persons engaged on work of this nature or type.

Notes:

1. This drawing is to be read in conjunction with all relevant Architects and Engineers drawings and specifications.
2. Layout based on the Geoff Perry Associates Drawing Layout Rev C08 dated 30.04.2025.
3. Topo Survey information taken from NJC Surveys Drawing S1572, dated March 2019.
4. All levels quoted are in metres A.O.D.
5. For Levels Layout see Drawing No's 890815-RSK-ZX-XX-DR-C-0200 series Site Levels
6. All drainage to be installed to Southern Water adoptable standards, DCG compliant.
7. All road gullies shall be located away from proposed entrances to houses.
8. For tree protection areas and trees to be removed refer to the Arboriculturalist's drawings and/or report.

Strategic Drainage Key

(1:500 1:100)

- Existing Surface Water Sewer
- Proposed Adoptable Surface Water Sewer
- Adoptable Surface Water Manhole
- Surface Water Gully & Connection
- Proposed Private Surface Water Sewer
- Private Surface Water Ø600mm PPIC
- Road Gully
- Permeable Block Paving
- Below Ground Storage Tank
- Existing Foul Water Sewer
- Proposed Adoptable Foul Water Sewer
- Adoptable Foul Water Manhole
- Foul Water Gully
- Planning Application Boundary
- Existing ditch
- Existing Ditch Removed / Stopped
- Hera Fencing - RPA
- Headwall
- Existing Swales

P08	08.05.2025	Updated to Client Comments, issued for Planning approval.	YP	AM	RD
P07	01.05.2025	Updated to suit new site layout & issued for Planning approval.	YP	AM	RD
P06	04.07.25	Updated to suit new Redrow House Type layout	MA	GXA	RD
P05	30.06.25	Updated with new site layout	SH	GXA	RD
P04	13.12.2024	Issued for PLANNING RESUBMISSION	SH	GXA	RD
P03	25.10.2024	Issued for PLANNING SUBMISSION	SH	GXA	RD
P02	15.10.2024	Preliminary issue following BOW comments from workshops.	GXA	GXA	RD
P01	27.08.2024	Preliminary issue	GXA	GXA	RD
Rev.	Date	Amendment	Drawn	Chkd.	Appd.

LDE
an **mbc** company
CIVILS | STRUCTURES | HYDROLOGY
Albany Park
Humber Road
Covey
C27A 6AZ
United Kingdom
Tel: +44 (0) 24 7600 5000
Fax: +44 (0) 24 7600 1417
Email: info@lde.co.uk
Web: www.lde.co.uk

Client: **BARRATT DAVID WILSON (SOUTHERN COUNTIES)**

Project Title: **NEW PLACE FARM PULBOROUGH WEST SUSSEX**

Status: **PLANNING**

Drawing Title: **SITE DRAINAGE EAST**

Drawn	Date	Checked	Date	Approved	Date
GXA	08.24	GXA	08.24	RD	08.24
Scale	Orig Size	Orig Size	Dimensions		
1:500	A0		m		

Project No: **890815** Drawing File: **890815-RSK-ZX-XX-DR-C-0200 s.020 Site Drainage.dwg**

890815	RSK	ZZ	XX	DR	C	8302	P08
Project	Org	Ver	Rev	Rev	Rev	Rev	Rev

