


FILE LOCATION: C:\P-PROJECTS\890815 - NEW PLACE FARM, PULBOROUGH\GRAPHIC\STRUCTURE DRAWINGS\SS - PLANNING\890815-RSK-ZZ-XX-DR-C-8305 CATCHMENT PLAN.DWG

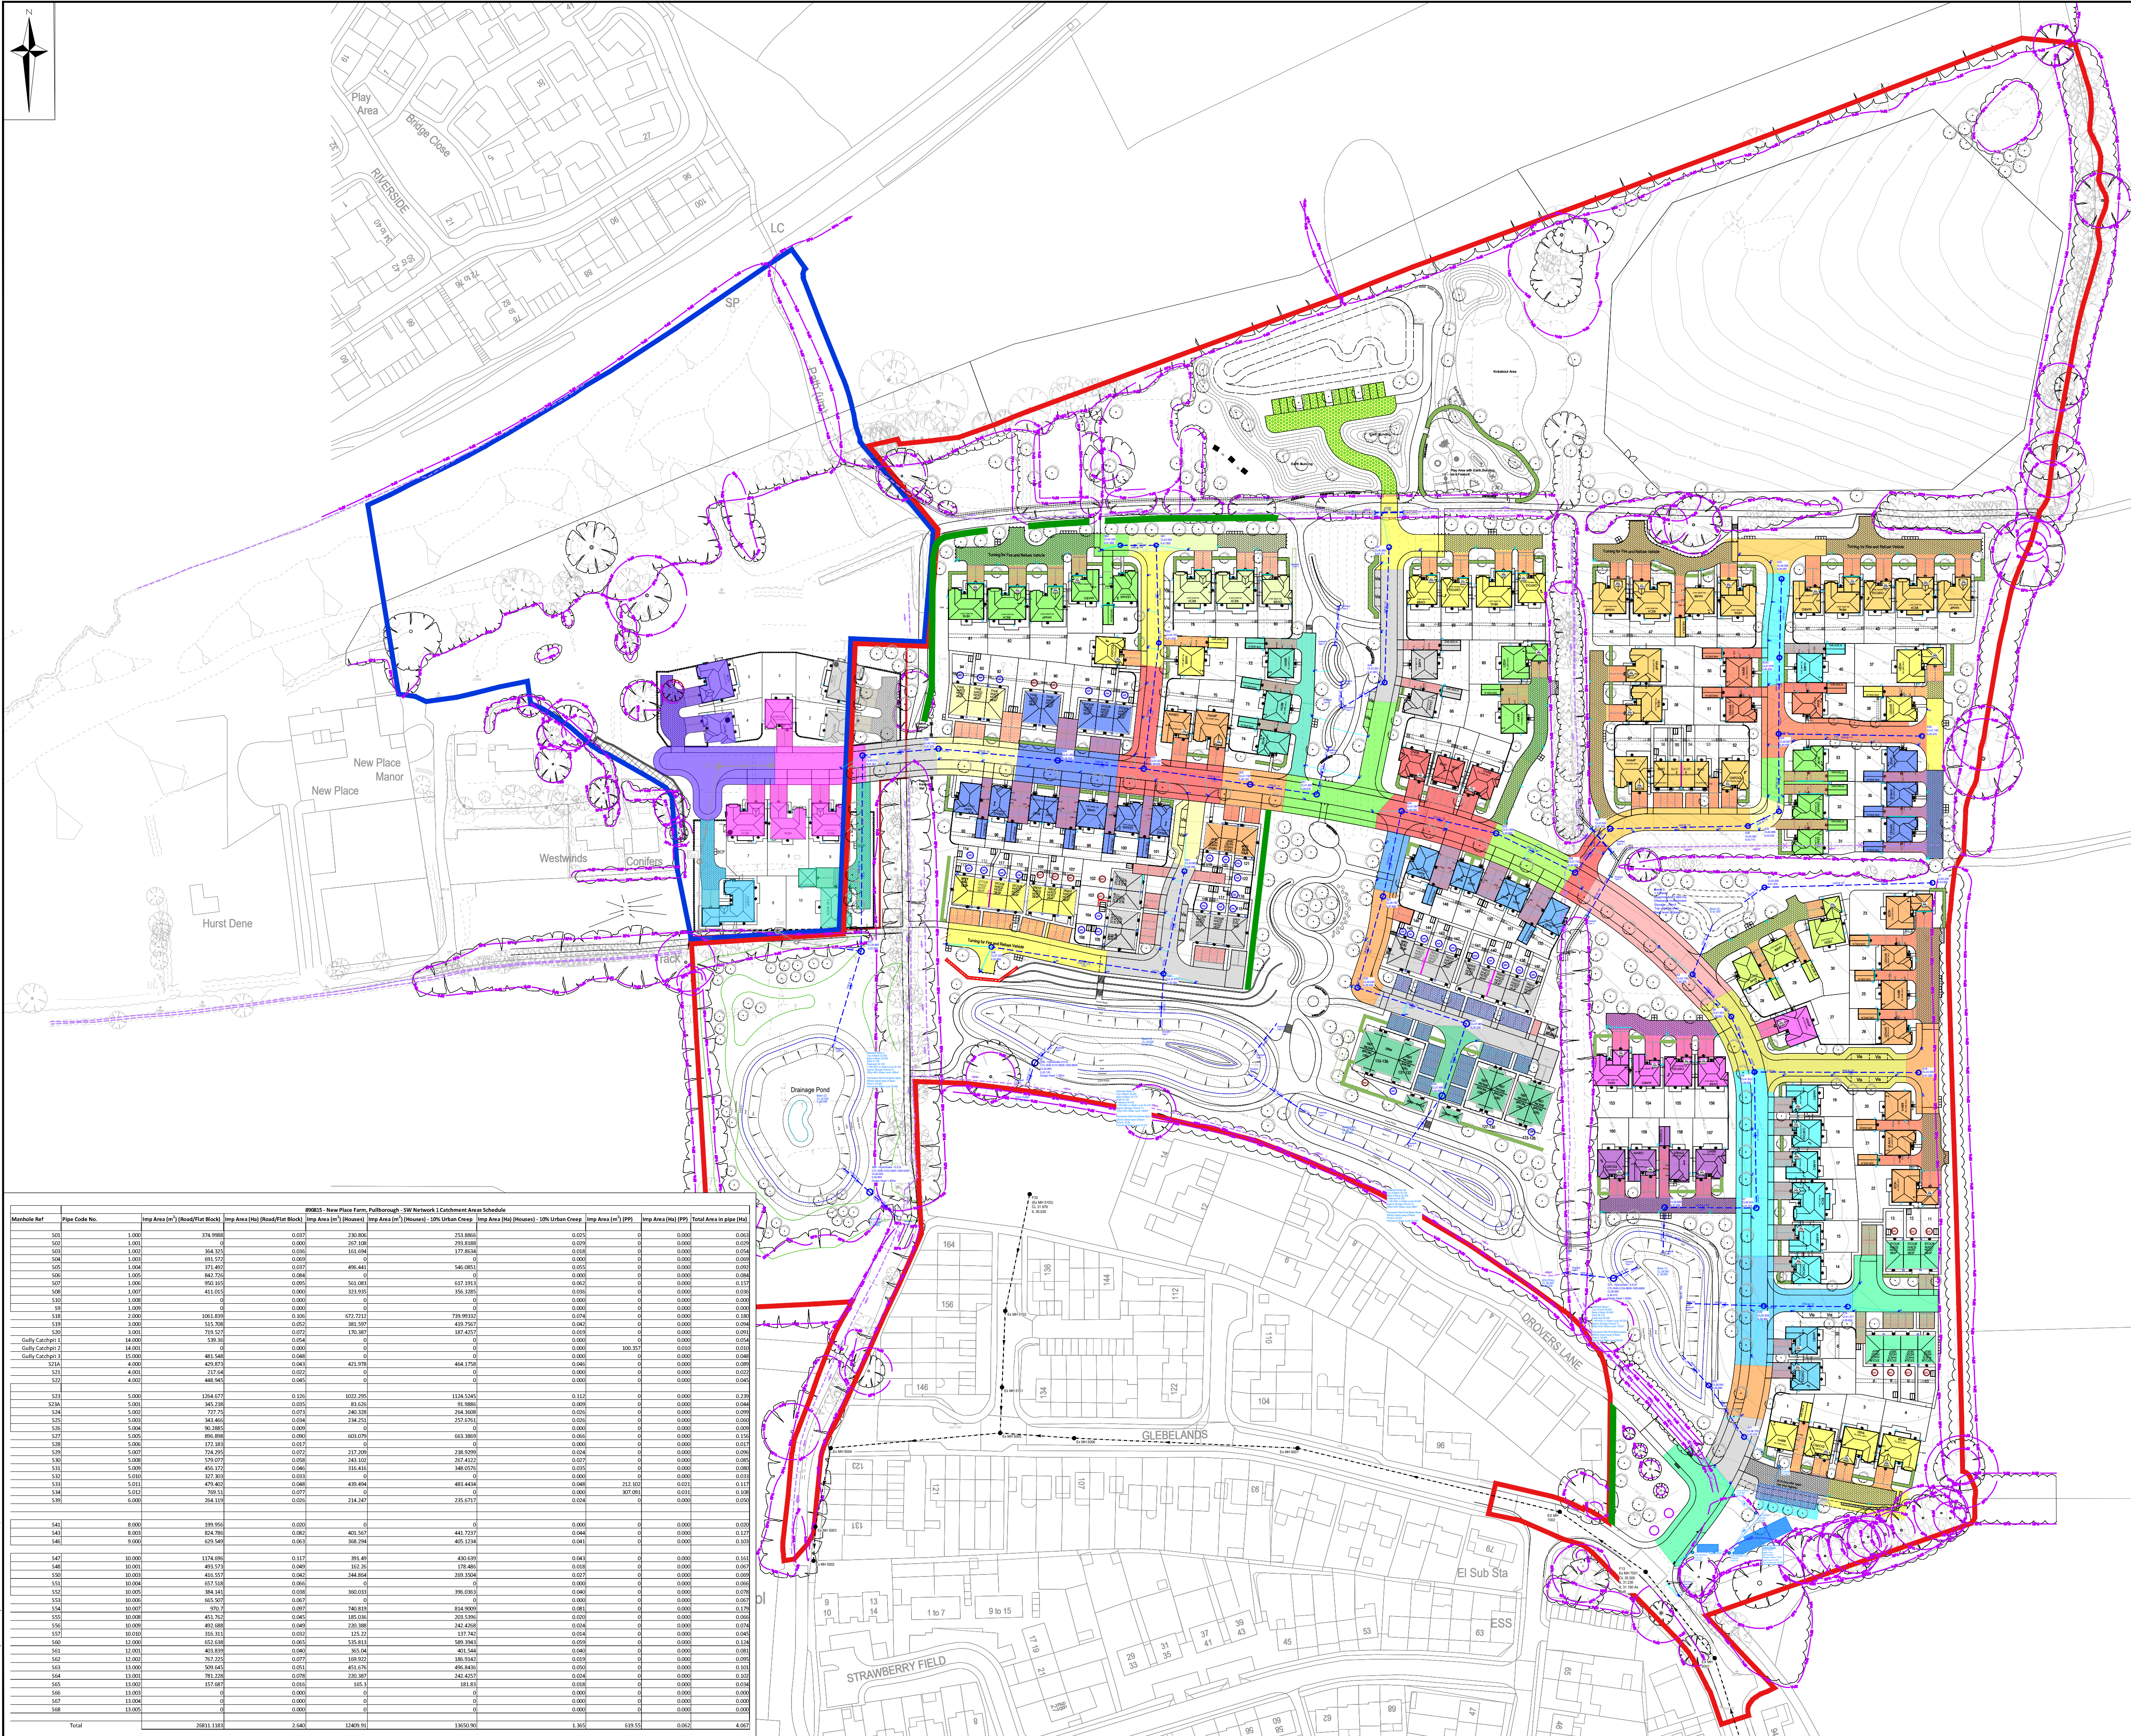

890815 - New Place Farm, Pulborough - SW Network Catchment Area Schedule									
