


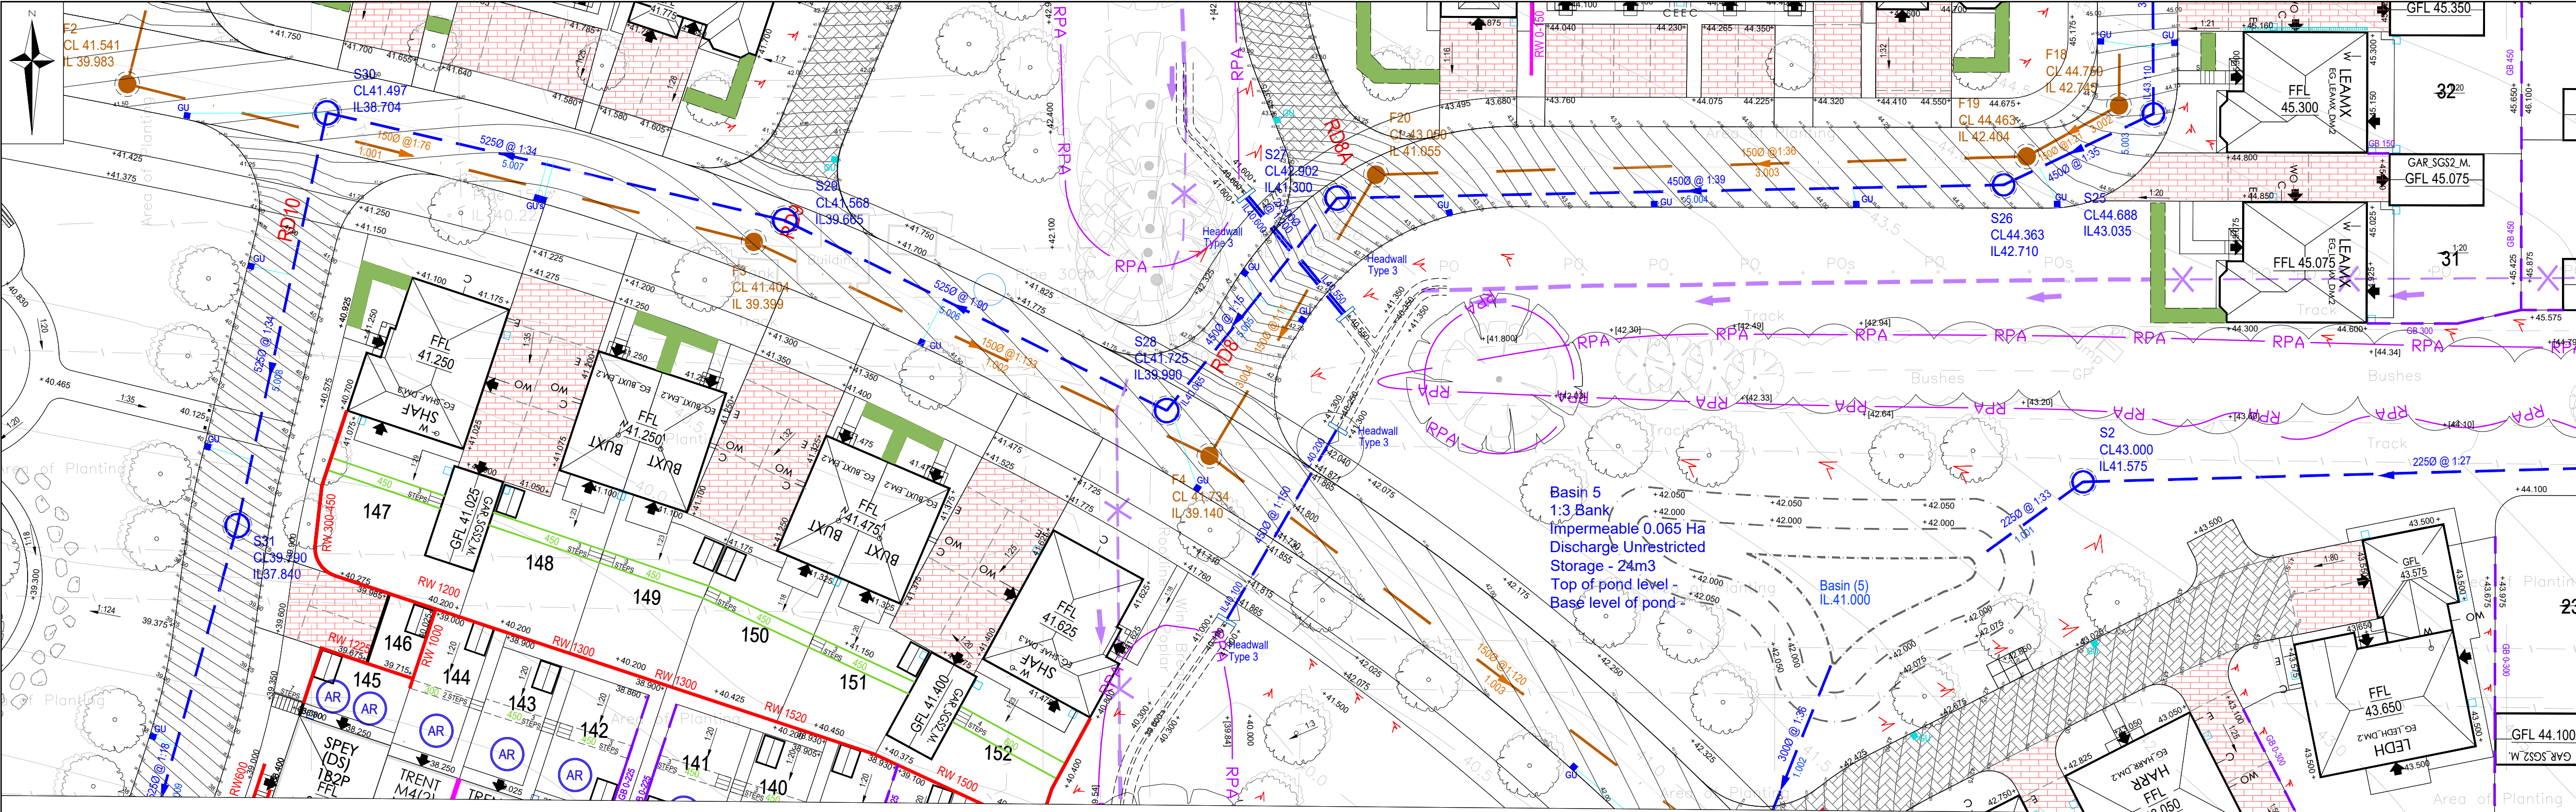


CIVIL / STRUCTURAL DESIGN RISK MANAGEMENT

- Abnormal or unusual residual risks associated with the design outcomes shown on this drawing are:-
- Working in the vicinity of Steep slopes / gradients
 - Working adjacent to watercourses (small ditches)
 - Working in the vicinity of Live services

RSK LDE LTD has followed its Design Risk Management process for Hazard Elimination and Risk reduction in developing the designs shown on this drawing.

Abnormal or unusual residual risks may be shown above where it is considered that such risk may not normally be expected by competent persons engaged on work of this nature or type.

- Notes:
- This drawing is to be read in conjunction with all relevant Architects and Engineers drawings and specifications.
 - This drawing presents Section of Culvert through the carriageway for the proposed development at New Place Farm, Pulborough.
 - This drawing is to be read in conjunction with all relevant Engineer's and Architect's drawings and specifications.
 - This drawing is to be printed in COLOUR.

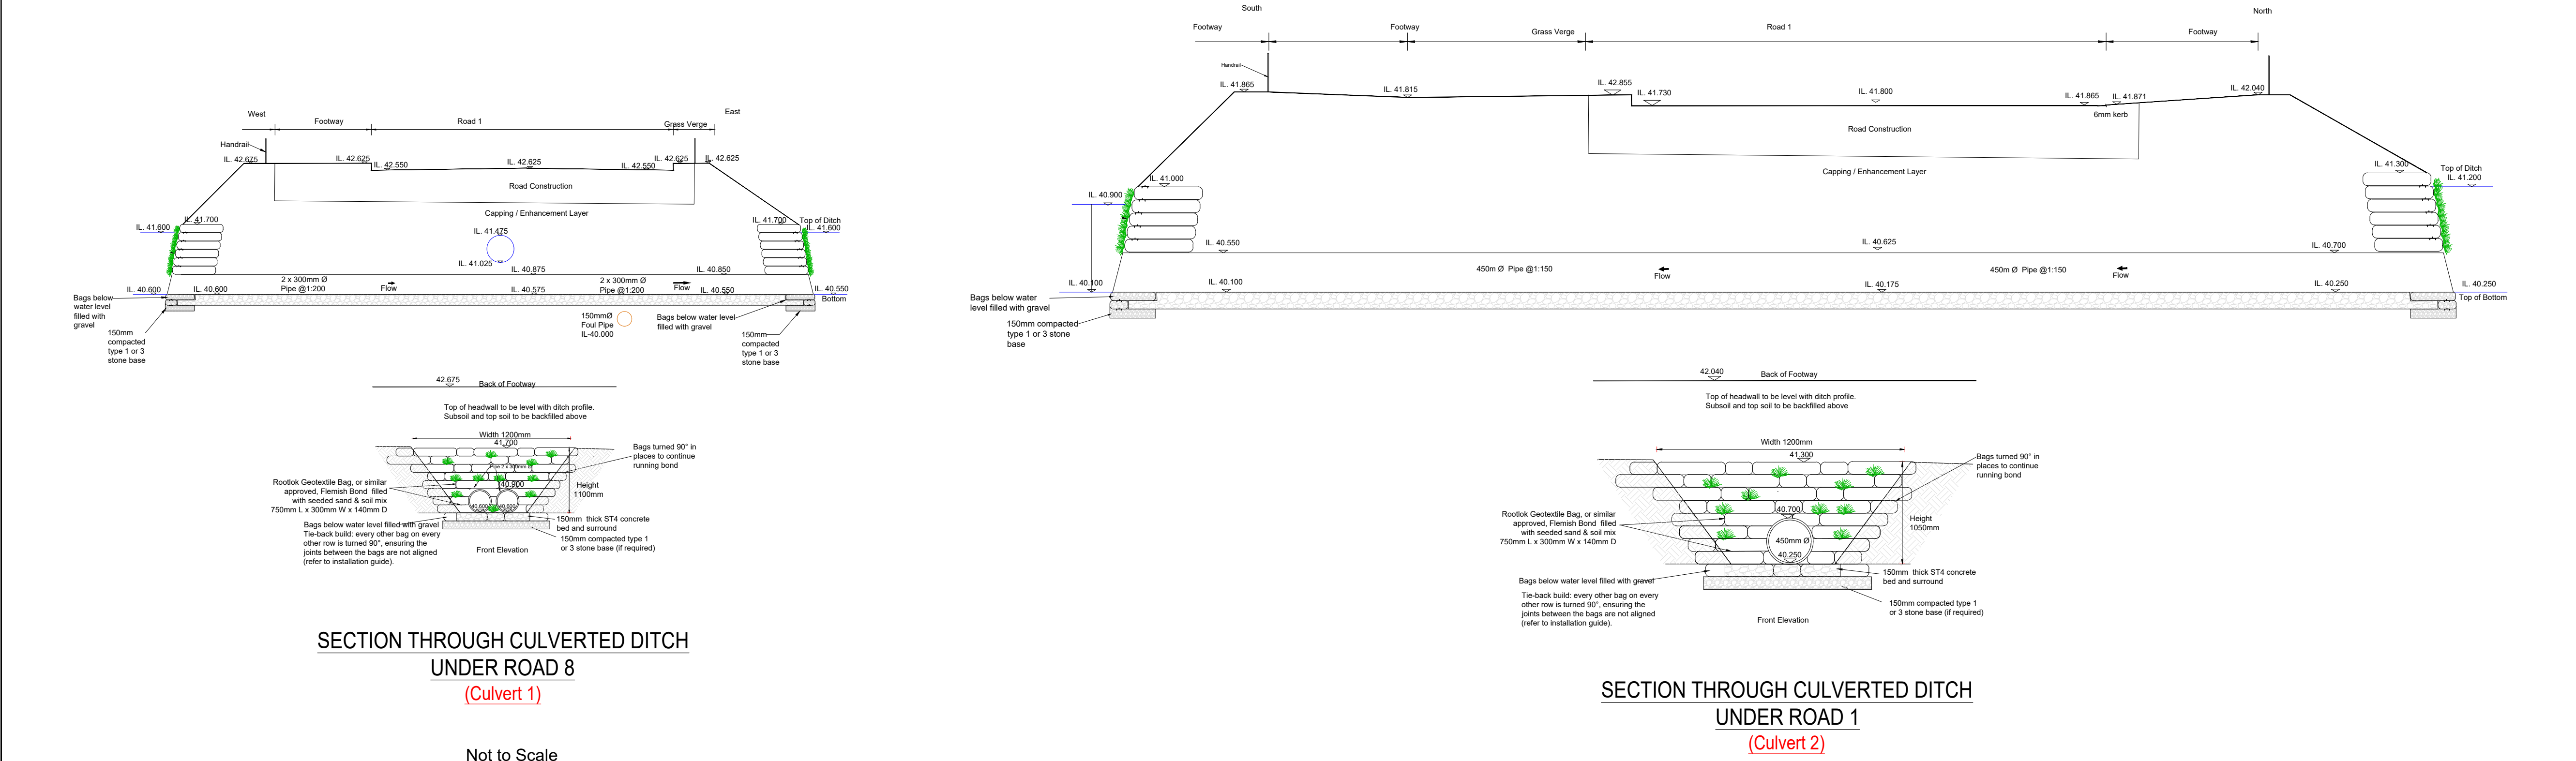

P02	06.05.2026	Issued for PLANNING approval.	YP	AM	
P01	01.05.2026	Issued for PLANNING approval.	YP	AM	
Rev.	Date	Amendment	Drawn	Chkd.	Appd.

LDE
CIVILS | STRUCTURES | HYDROLOGY
an RSK company

18 Frogmore Road
Hemel Hempstead
Hertfordshire
HP3 9RT
United Kingdom

Tel: +44 (0) 1442 437500
Fax: +44 (0) 1442 437550
Email: info@rsk.co.uk
Web: www.rsk.co.uk

Client

Barratt Redrow

Project Title

**NEW PLACE FARM
PULBOROUGH
WEST SUSSEX**

Status

PLANNING

Drawing Title

**SECTION
THROUGH CULVERTS
SHEET 1 OF 2**

Drawn	Date	Checked	Date	Approved	Date
YP	30.04.26	AM			
Scale	1:1000	Orig Size	A1	Dimensions	m
Project No.	890815	Drawing File	890815-RSK-ZZ-XX-DR-C-8303 Culvert Section.dwg	Rev.	P02
Project	Orig.	Vol./Sys.	Lev./Loc	Type	Role
890815	RSK	ZZ	XX	DR	CE
8315					
Scale	1:1000				
0	10	20	30	40	50m