


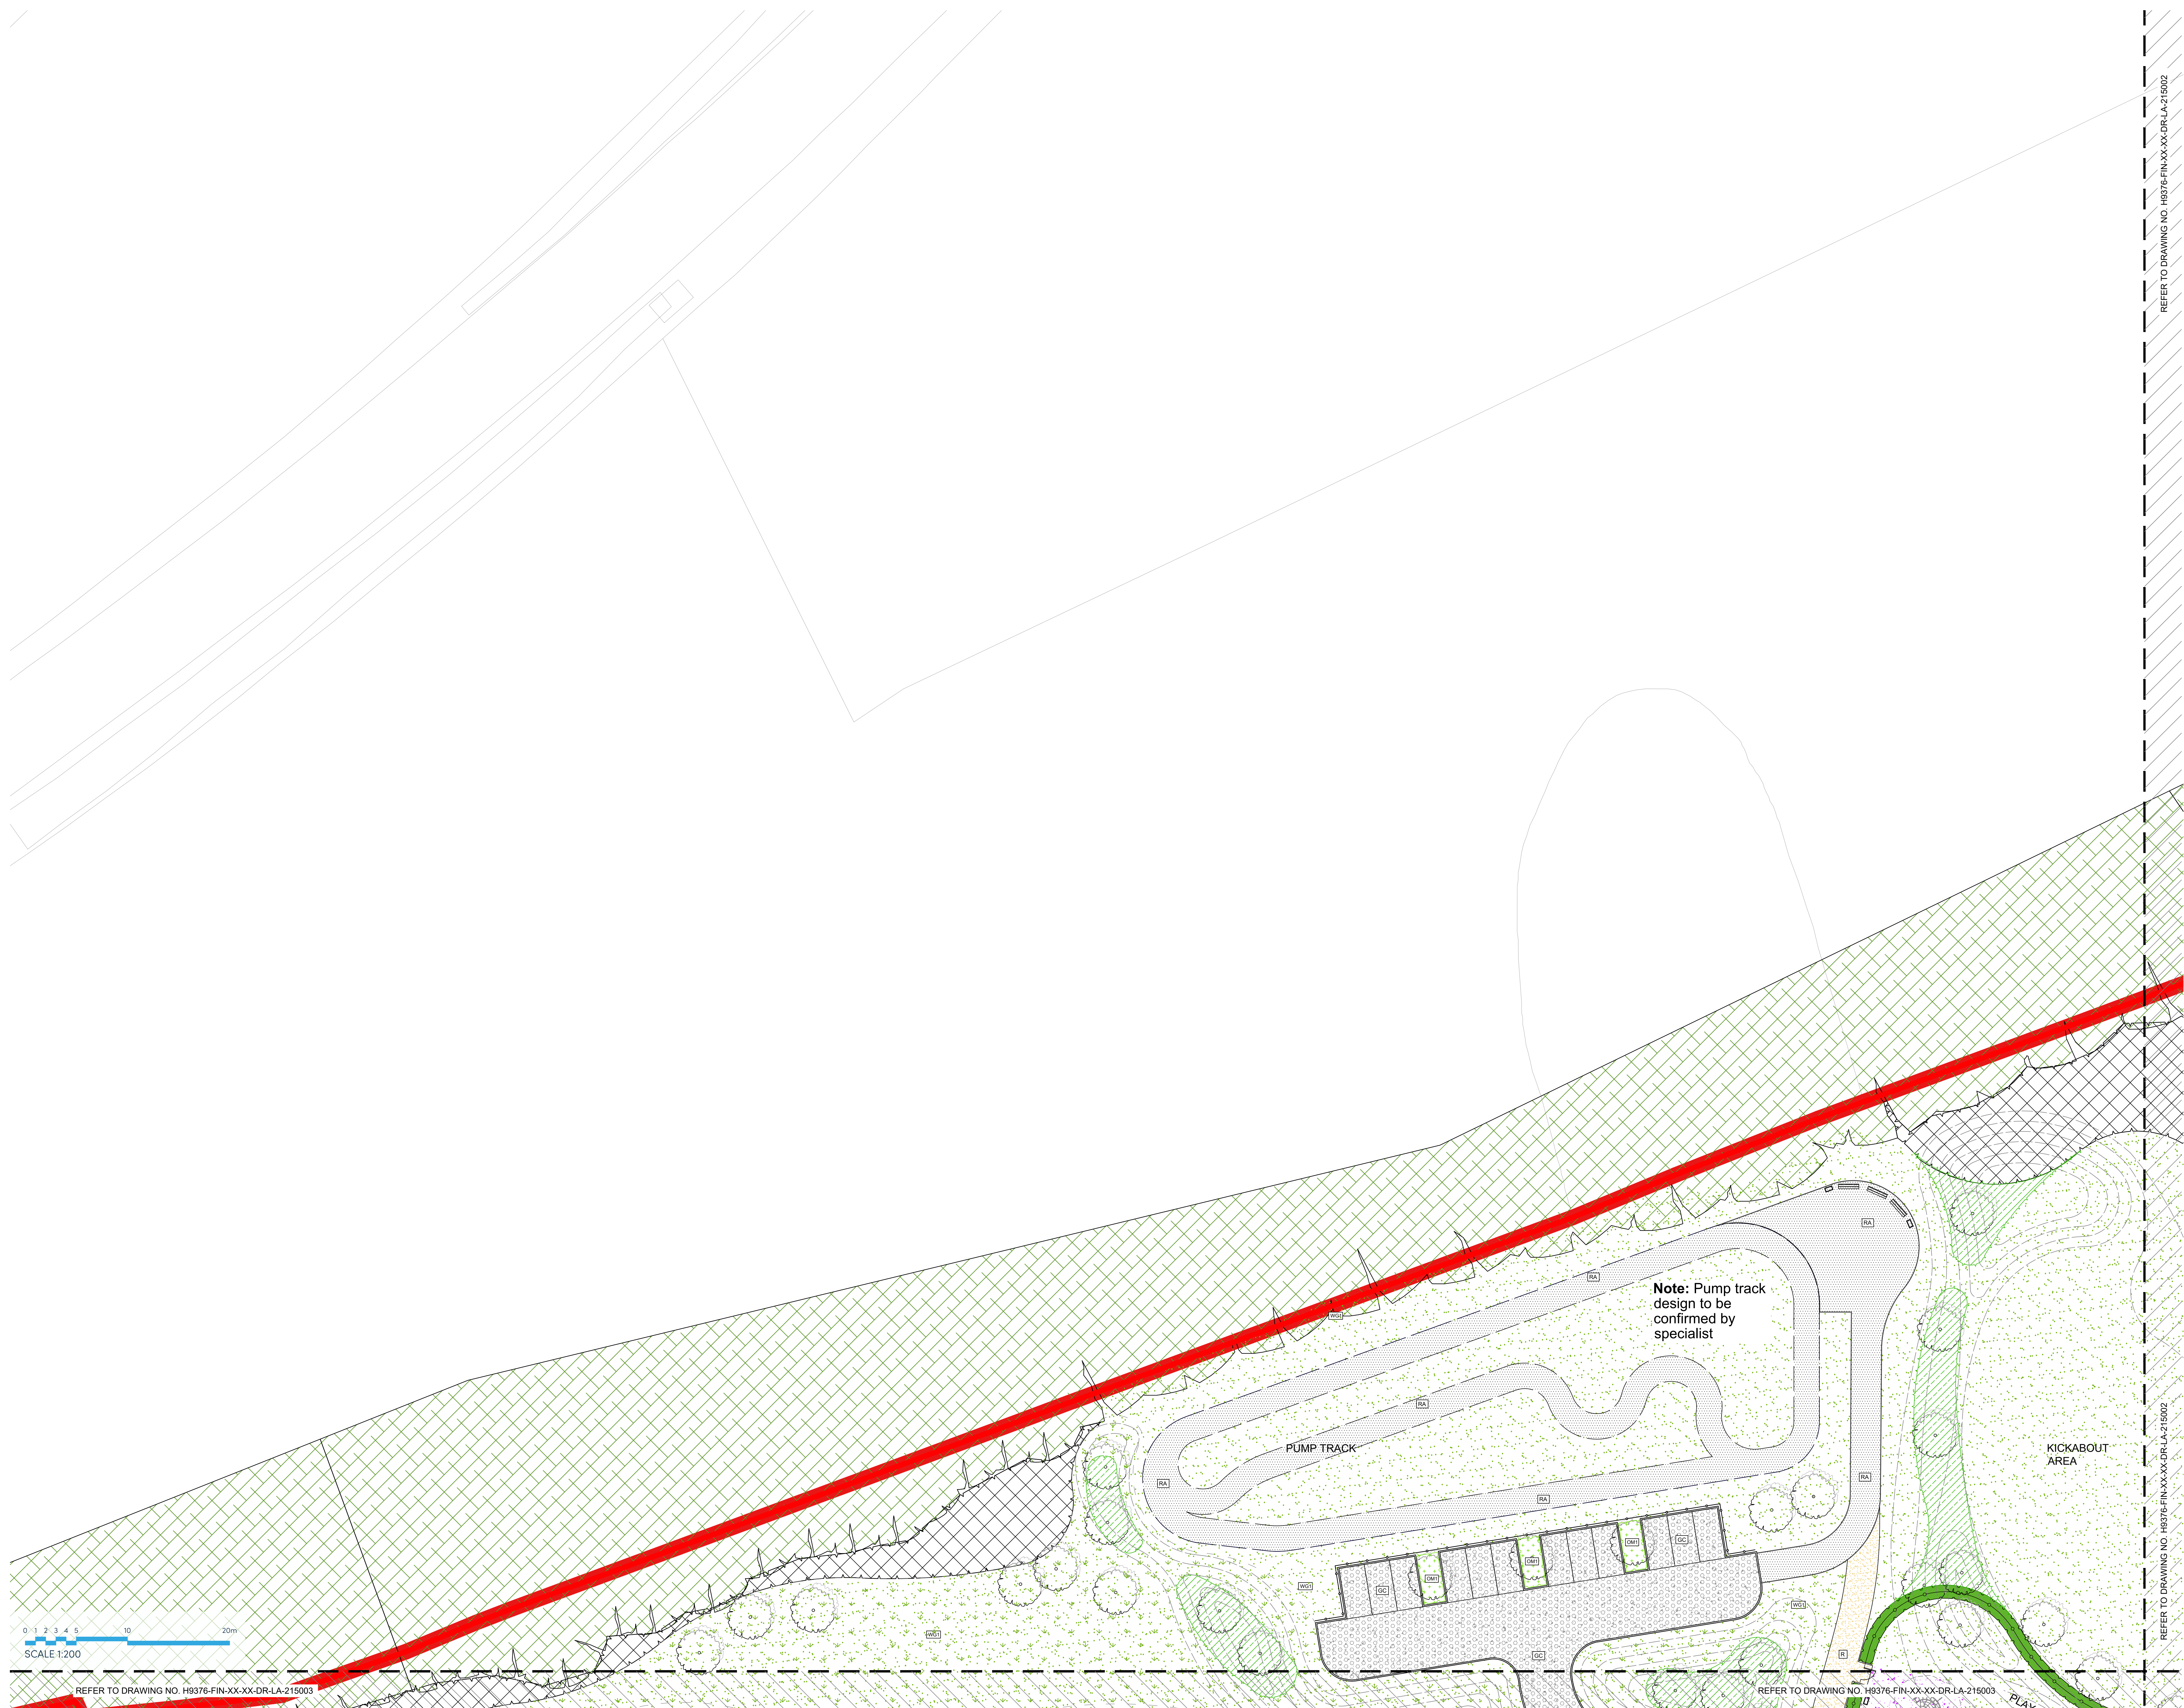

LEGEND

Site boundary

Public Rights of Way

Soft Landscape Features

Amenity grass

Proposed tree species

Wildflower Grass Type 1: Meadow

Wildflower Grassland Type 2: Wetland Meadow

Native shrub mix planting

Native hedgrow mix planting

Ornamental mix planting

Ornamental hedge

Woodland mix planting

Existing vegetation / tree belt retained

Aquatic / marginal / wetland planting

Reedbed

Permanent water

Hard Landscape Features

Concrete kerb

Concrete edging

Block Paving Type 1
Product - Concrete paving
Colour: Grey

Block Paving Type 2
Product - Concrete block paving
Colour: Brindle
Permeable Paving
Colour: Brindle

Flag paving

Informal path with metal edging
Colour - Buff

Resin Bound Gravel Surface
Colour - Grey

Decorative Aggregate

Road Asphalt
Product - Vehicular tarmacadam

Pavement Asphalt
Product - Pedestrian tarmacadam

Grasscrete paving

Timber closeboard fence with garden gate

Post and rail fence

Timber palisade fence with matching gate

Post and wire fence

Estate railing

Boundary wall

Retaining wall
Refer to engineer's drawing for details

Proposed earth bunding

Play area surface

Play equipment 1

Play equipment 2 (Inclusive)

Play equipment 3 (Inclusive)

Play equipment 4

Play equipment 5 (Inclusive)

Play equipment 6

Hardwood timber bench and litter bin

Hardwood timber picnic table

Timber bollards with reflective bands

Entrance feature

C07 01/05/26 Hard and soft GA updated to suit latest site layout and levels. Issued for planning

C08 19/01/26 Issued for planning

C04 09/07/25 Issued for planning

C03 02/07/25 Combined hard and soft updated to suit revised layout and drainage. Issued for comments.

C02 25/06/25 Hard landscape updated to suit revised layout and drainage. Issued for comments.

C01 27/01/25 Issued for planning

Rev

Date

Amendment

Initials

Project:
NEW PLACE FARM
PULBOROUGH

Client:
BARRATT REDROW (SOUTHERN COUNTIES)

Drawing:
COMBINED HARD & SOFT LANDSCAPE
PLAN (SHEET 1 OF 8)

Drawing no:
H9376-FIN-XX-XX-DR-LA-215001

Rev:
C07

Scale@A0: 1:200

Date: NOV '24

Drawn: AR

Checked: JM

finc

FINC Architects Ltd

61-63 New London Road | Chislehurst | Essex | CM0 0AD

T: +44 (0)2045 933889

W: www.fincharchitects.com

E: enquiries@fincharchitects.com

© FINC Architects Limited holds the copyright to all the information contained within this document and the right to control its use. No part of this document may be reproduced, stored in a retrieval system, or transmitted in any form or by any means, electronic, mechanical, photocopying, recording, or by any information storage or retrieval system, without the prior written permission of FINC Architects Limited.

Do not scale from this drawing. This drawing is to be printed in colour.

PLANNING