


44mm+C, V
F50/W100/R150

Scale 1:10 @ A3

VERTICAL WOOD SIDING,
BREATHER MEMBRANE,
HORIZONTAL BATTENS 50x25MM,
VENTILATED CAVITY BETWEEN JOISTS 25MM,
VERTICAL BATTENS 50x25MM,
BREATHER MEMBRANE,
BUILT-UP WALL 50X100MM,
ISOLATION, $\Lambda=0.035W/(M/K)$, 100MM,
VAPOR BARRIER,
WALLBOARD 44x135MM,

TONGUE AND GROOVE FLOORBOARDS 18MM,
WOODEN FOUNDATION BEAMS, 70X50MM,
ISOLATION XPS, $\Lambda=0.035W/(M/K)$,50MM,
WATERPROOF MEMBRANE,
TIMBER MOBILE PALLET,
CONCRETE PAD,
HARDCORE.

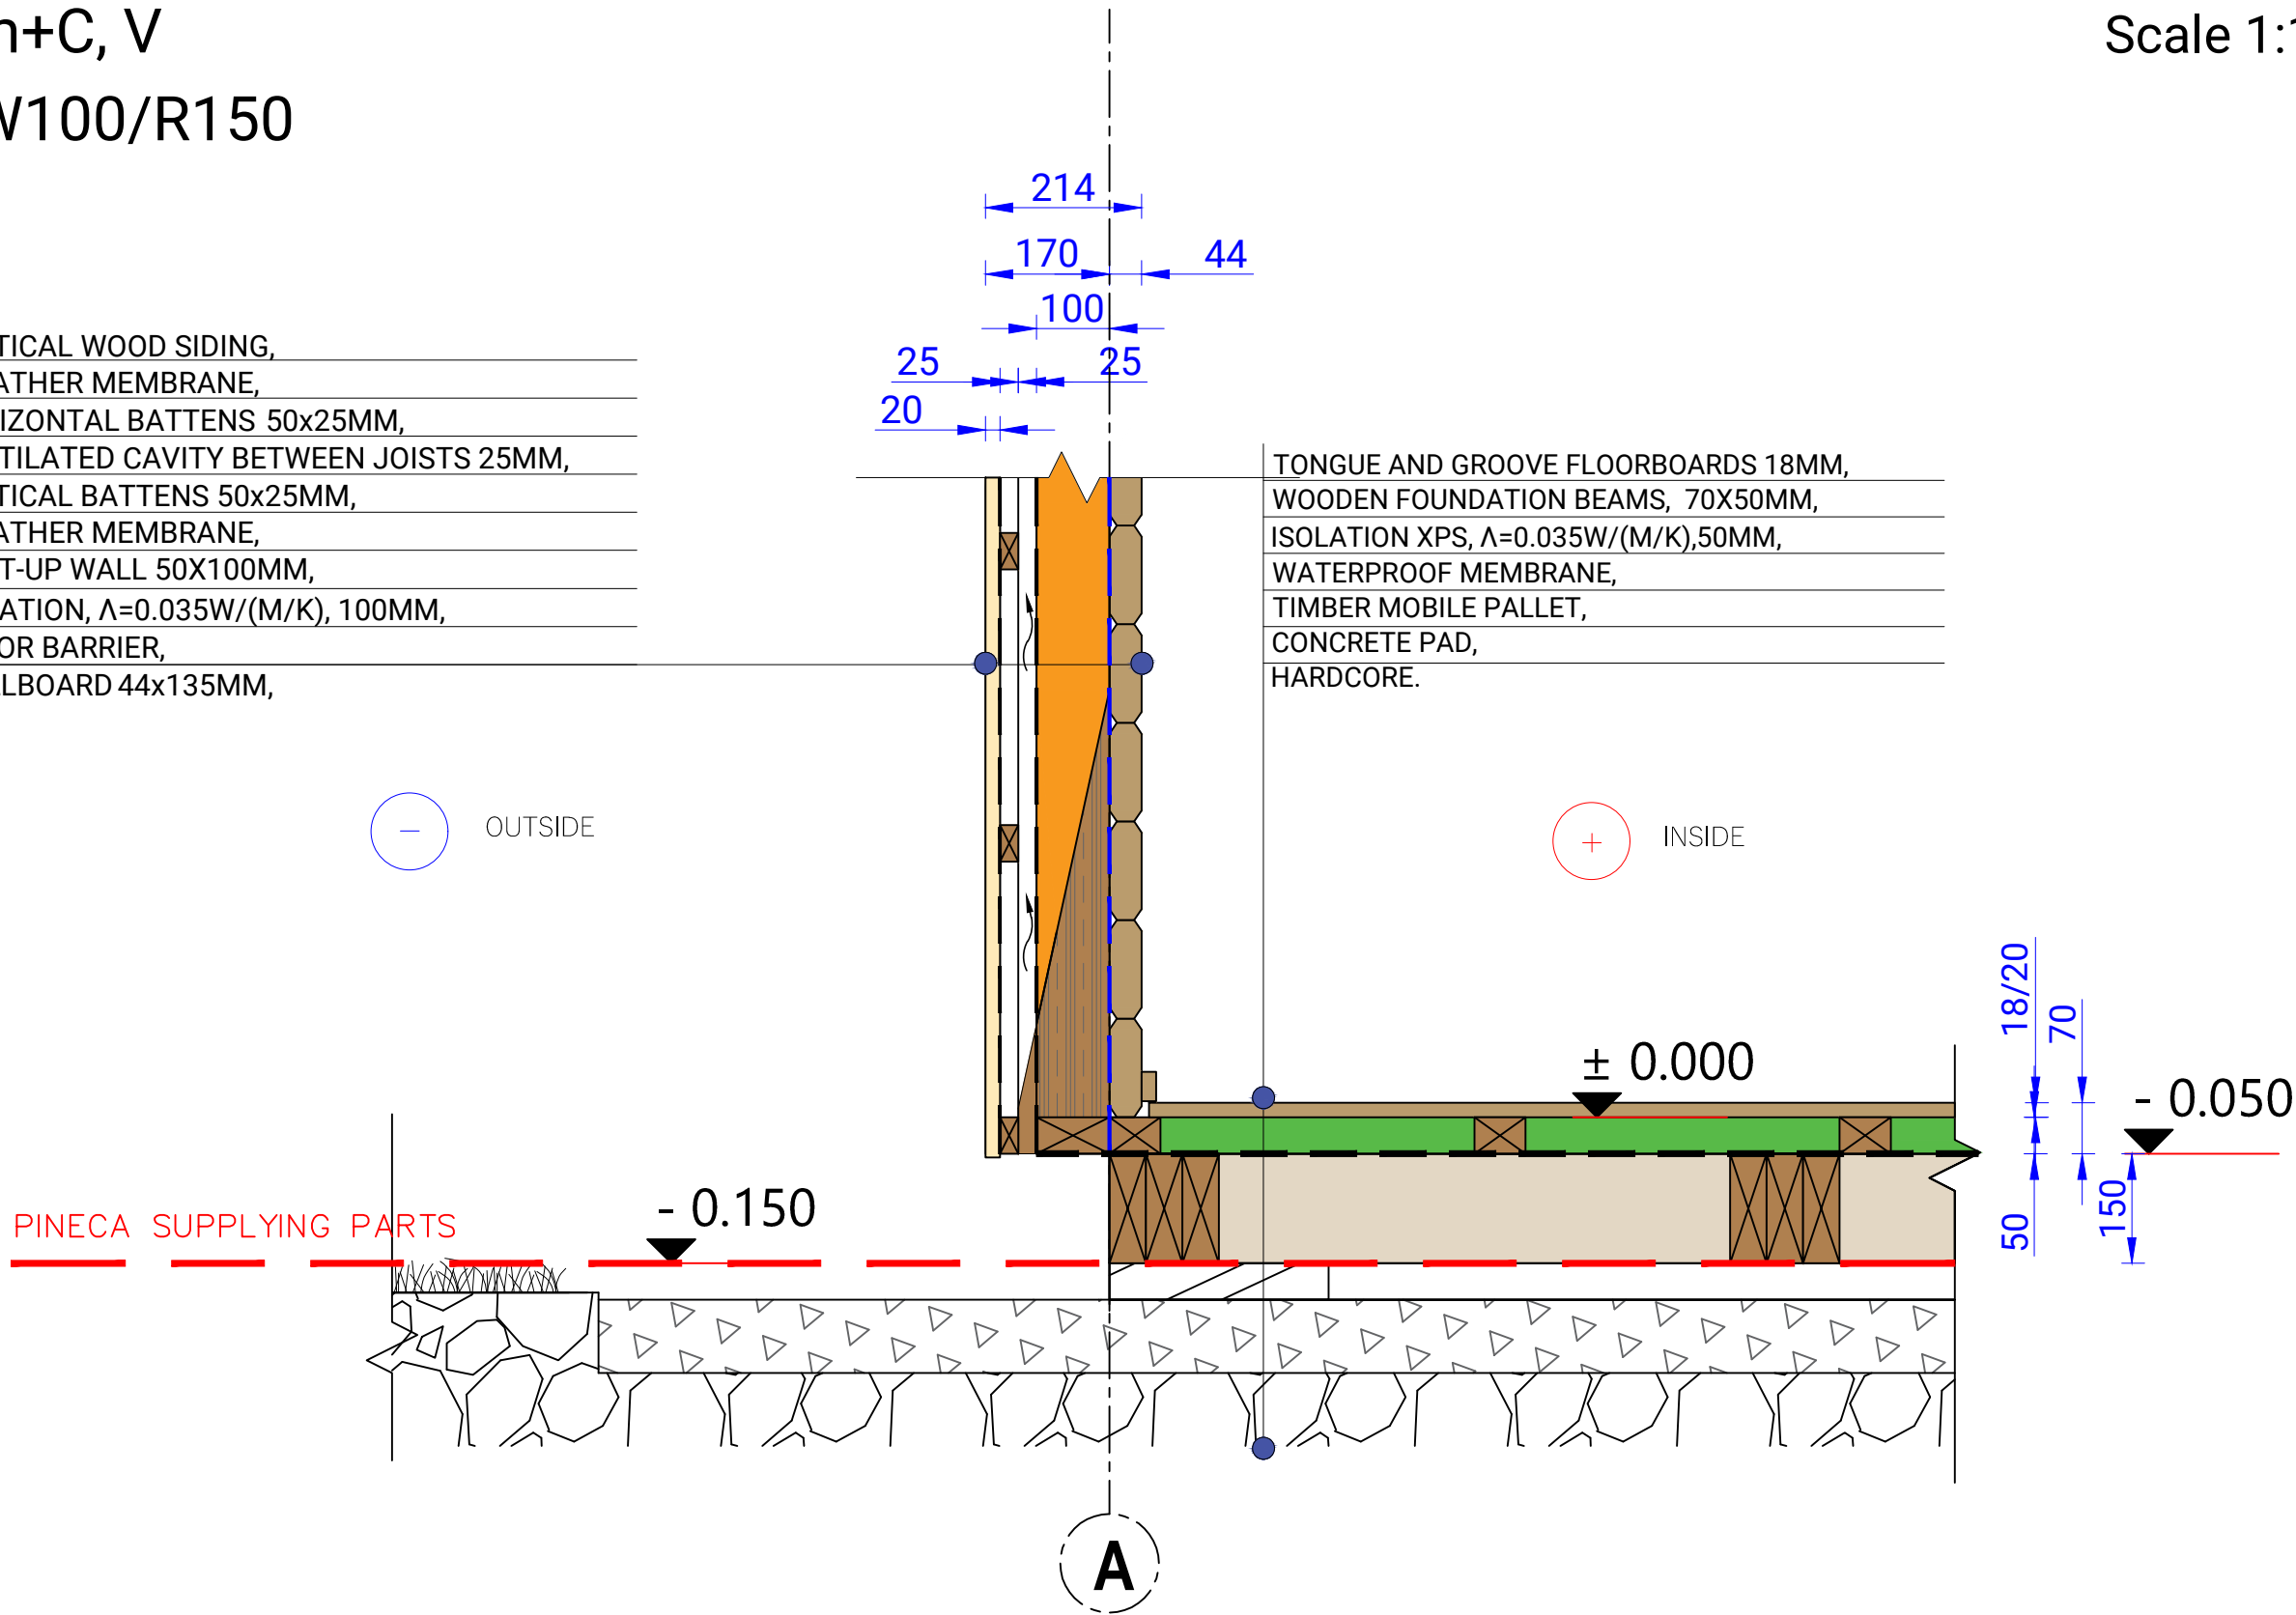

		Interior area		Wall thickness		Paper size / scale		A4 / 1:50
		Built-up area		Built height	min	0 1 m 2 m 3 m 4 m		
		Roof angle			max			
	FLOOR+WALL_NF	Roof area			▲	2 cm 4 cm 6 cm 8 cm		