


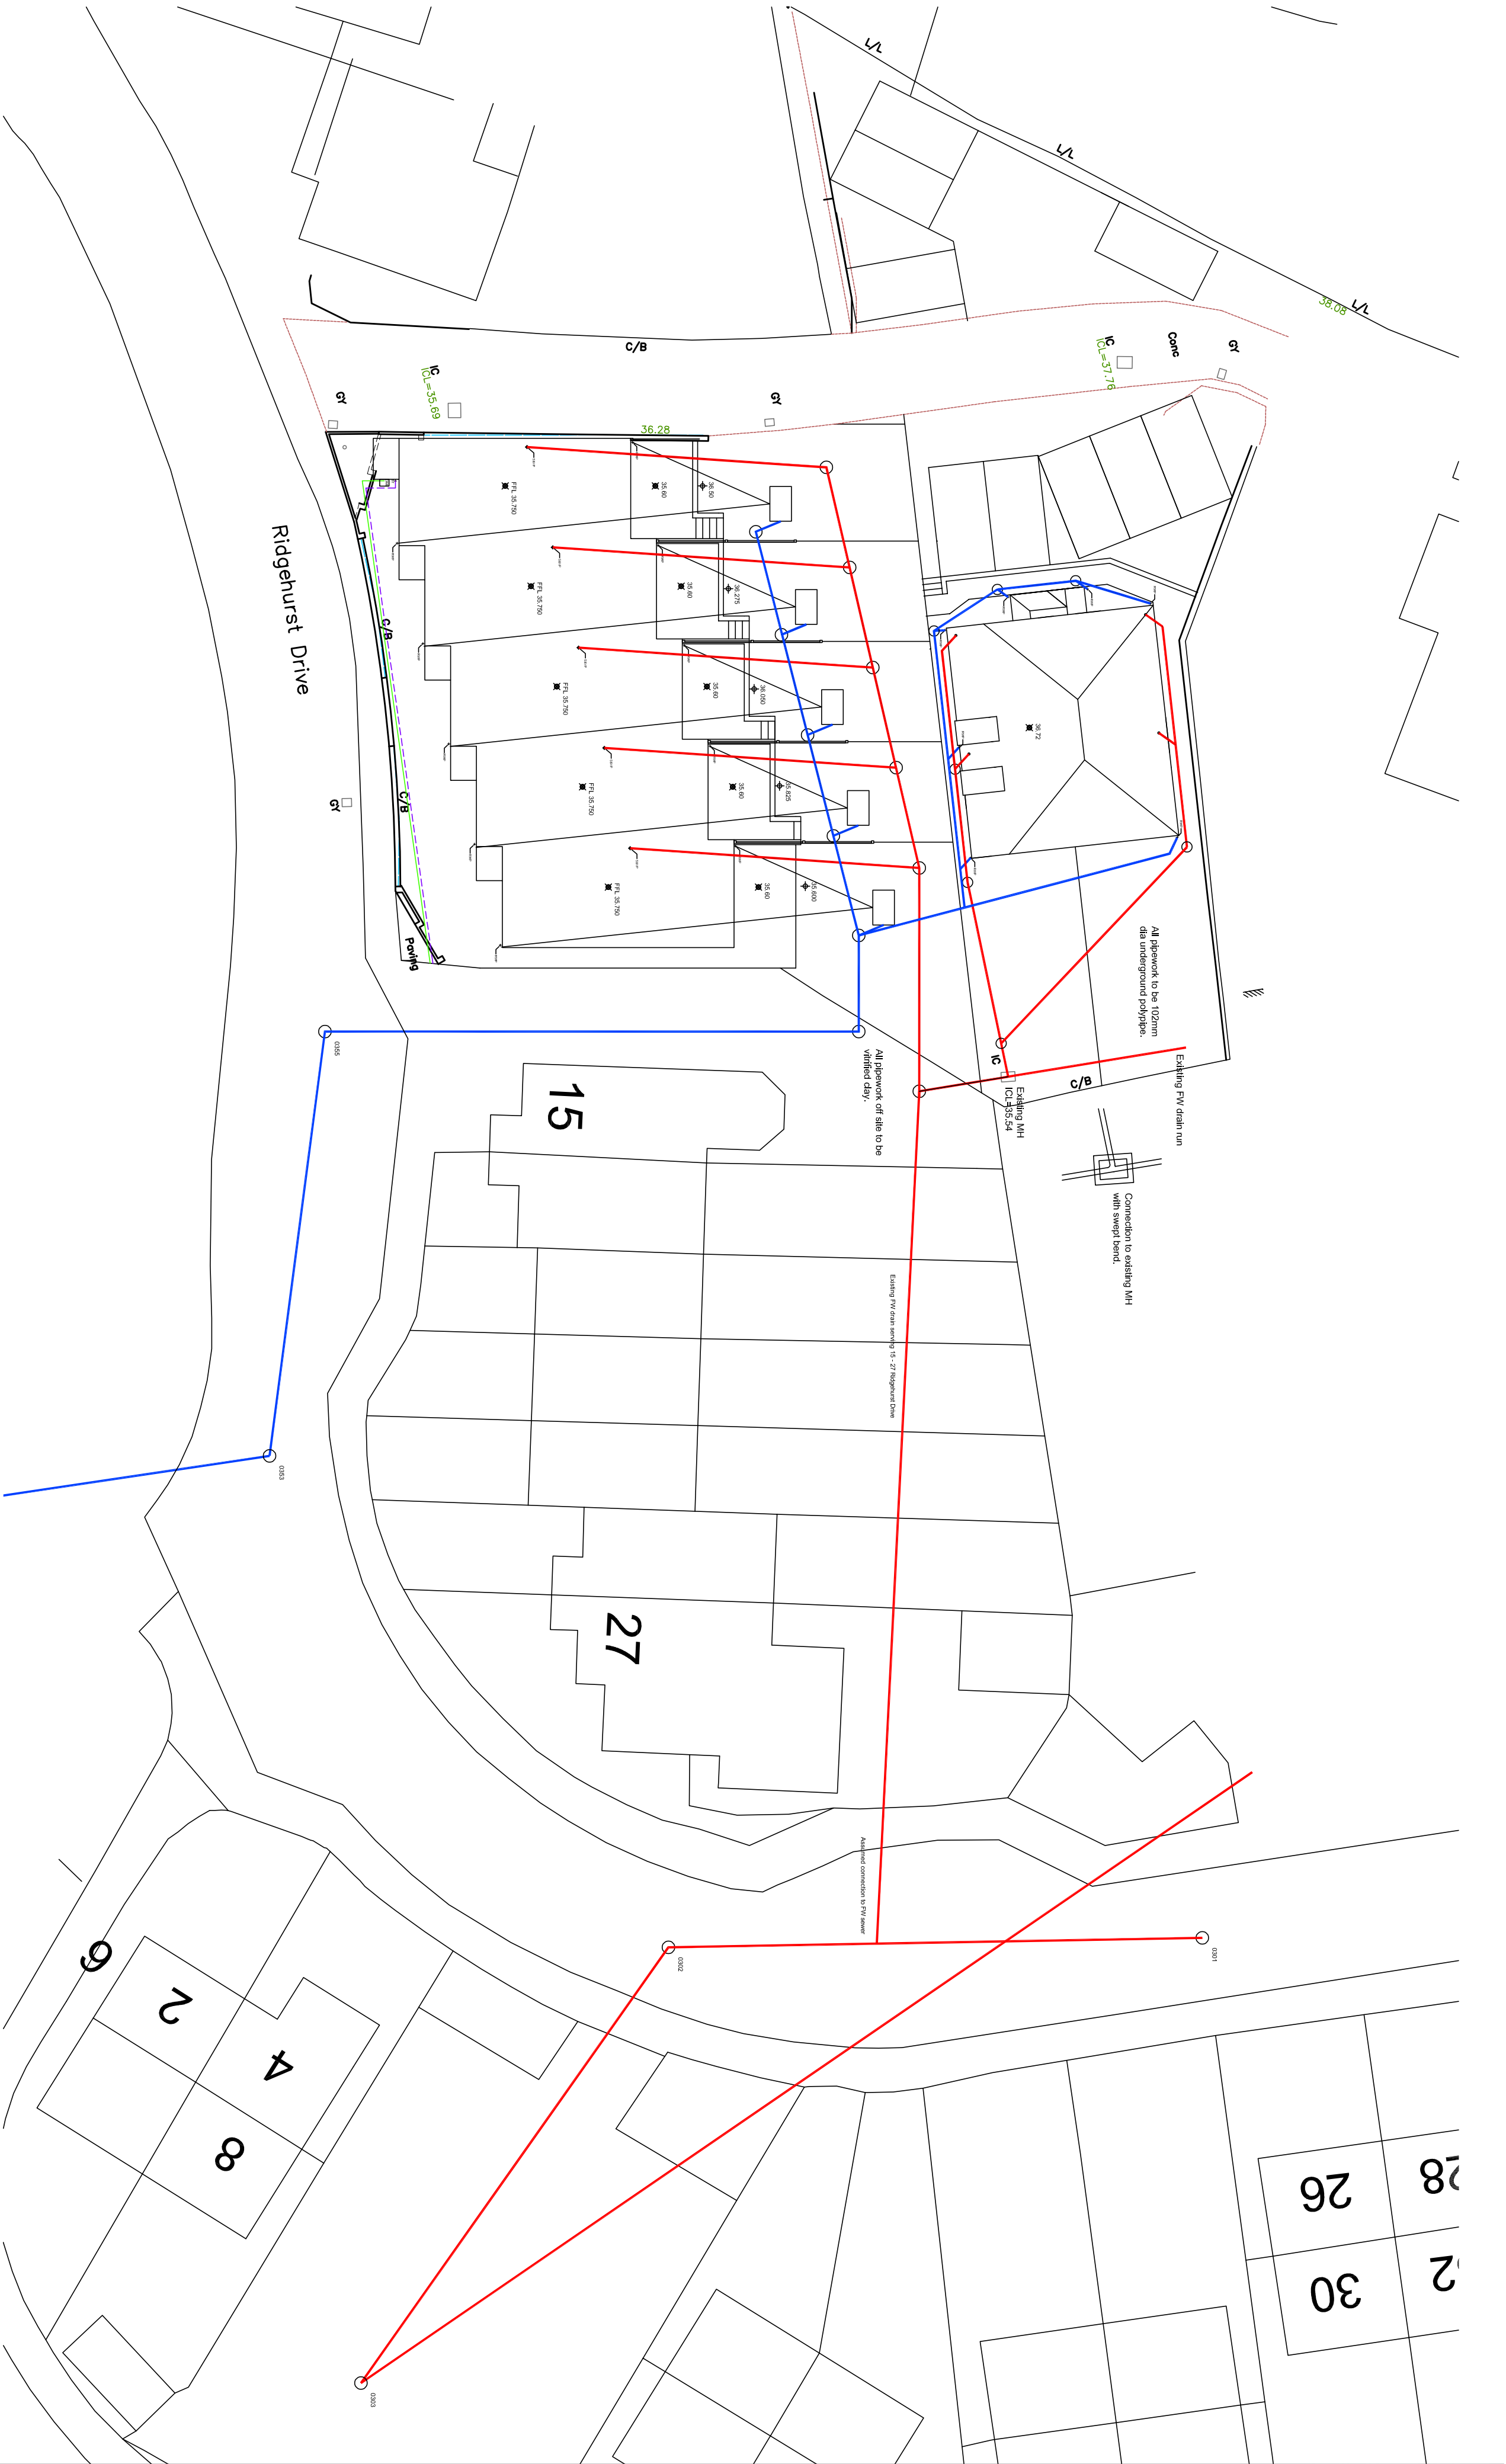

Drainage Plan