



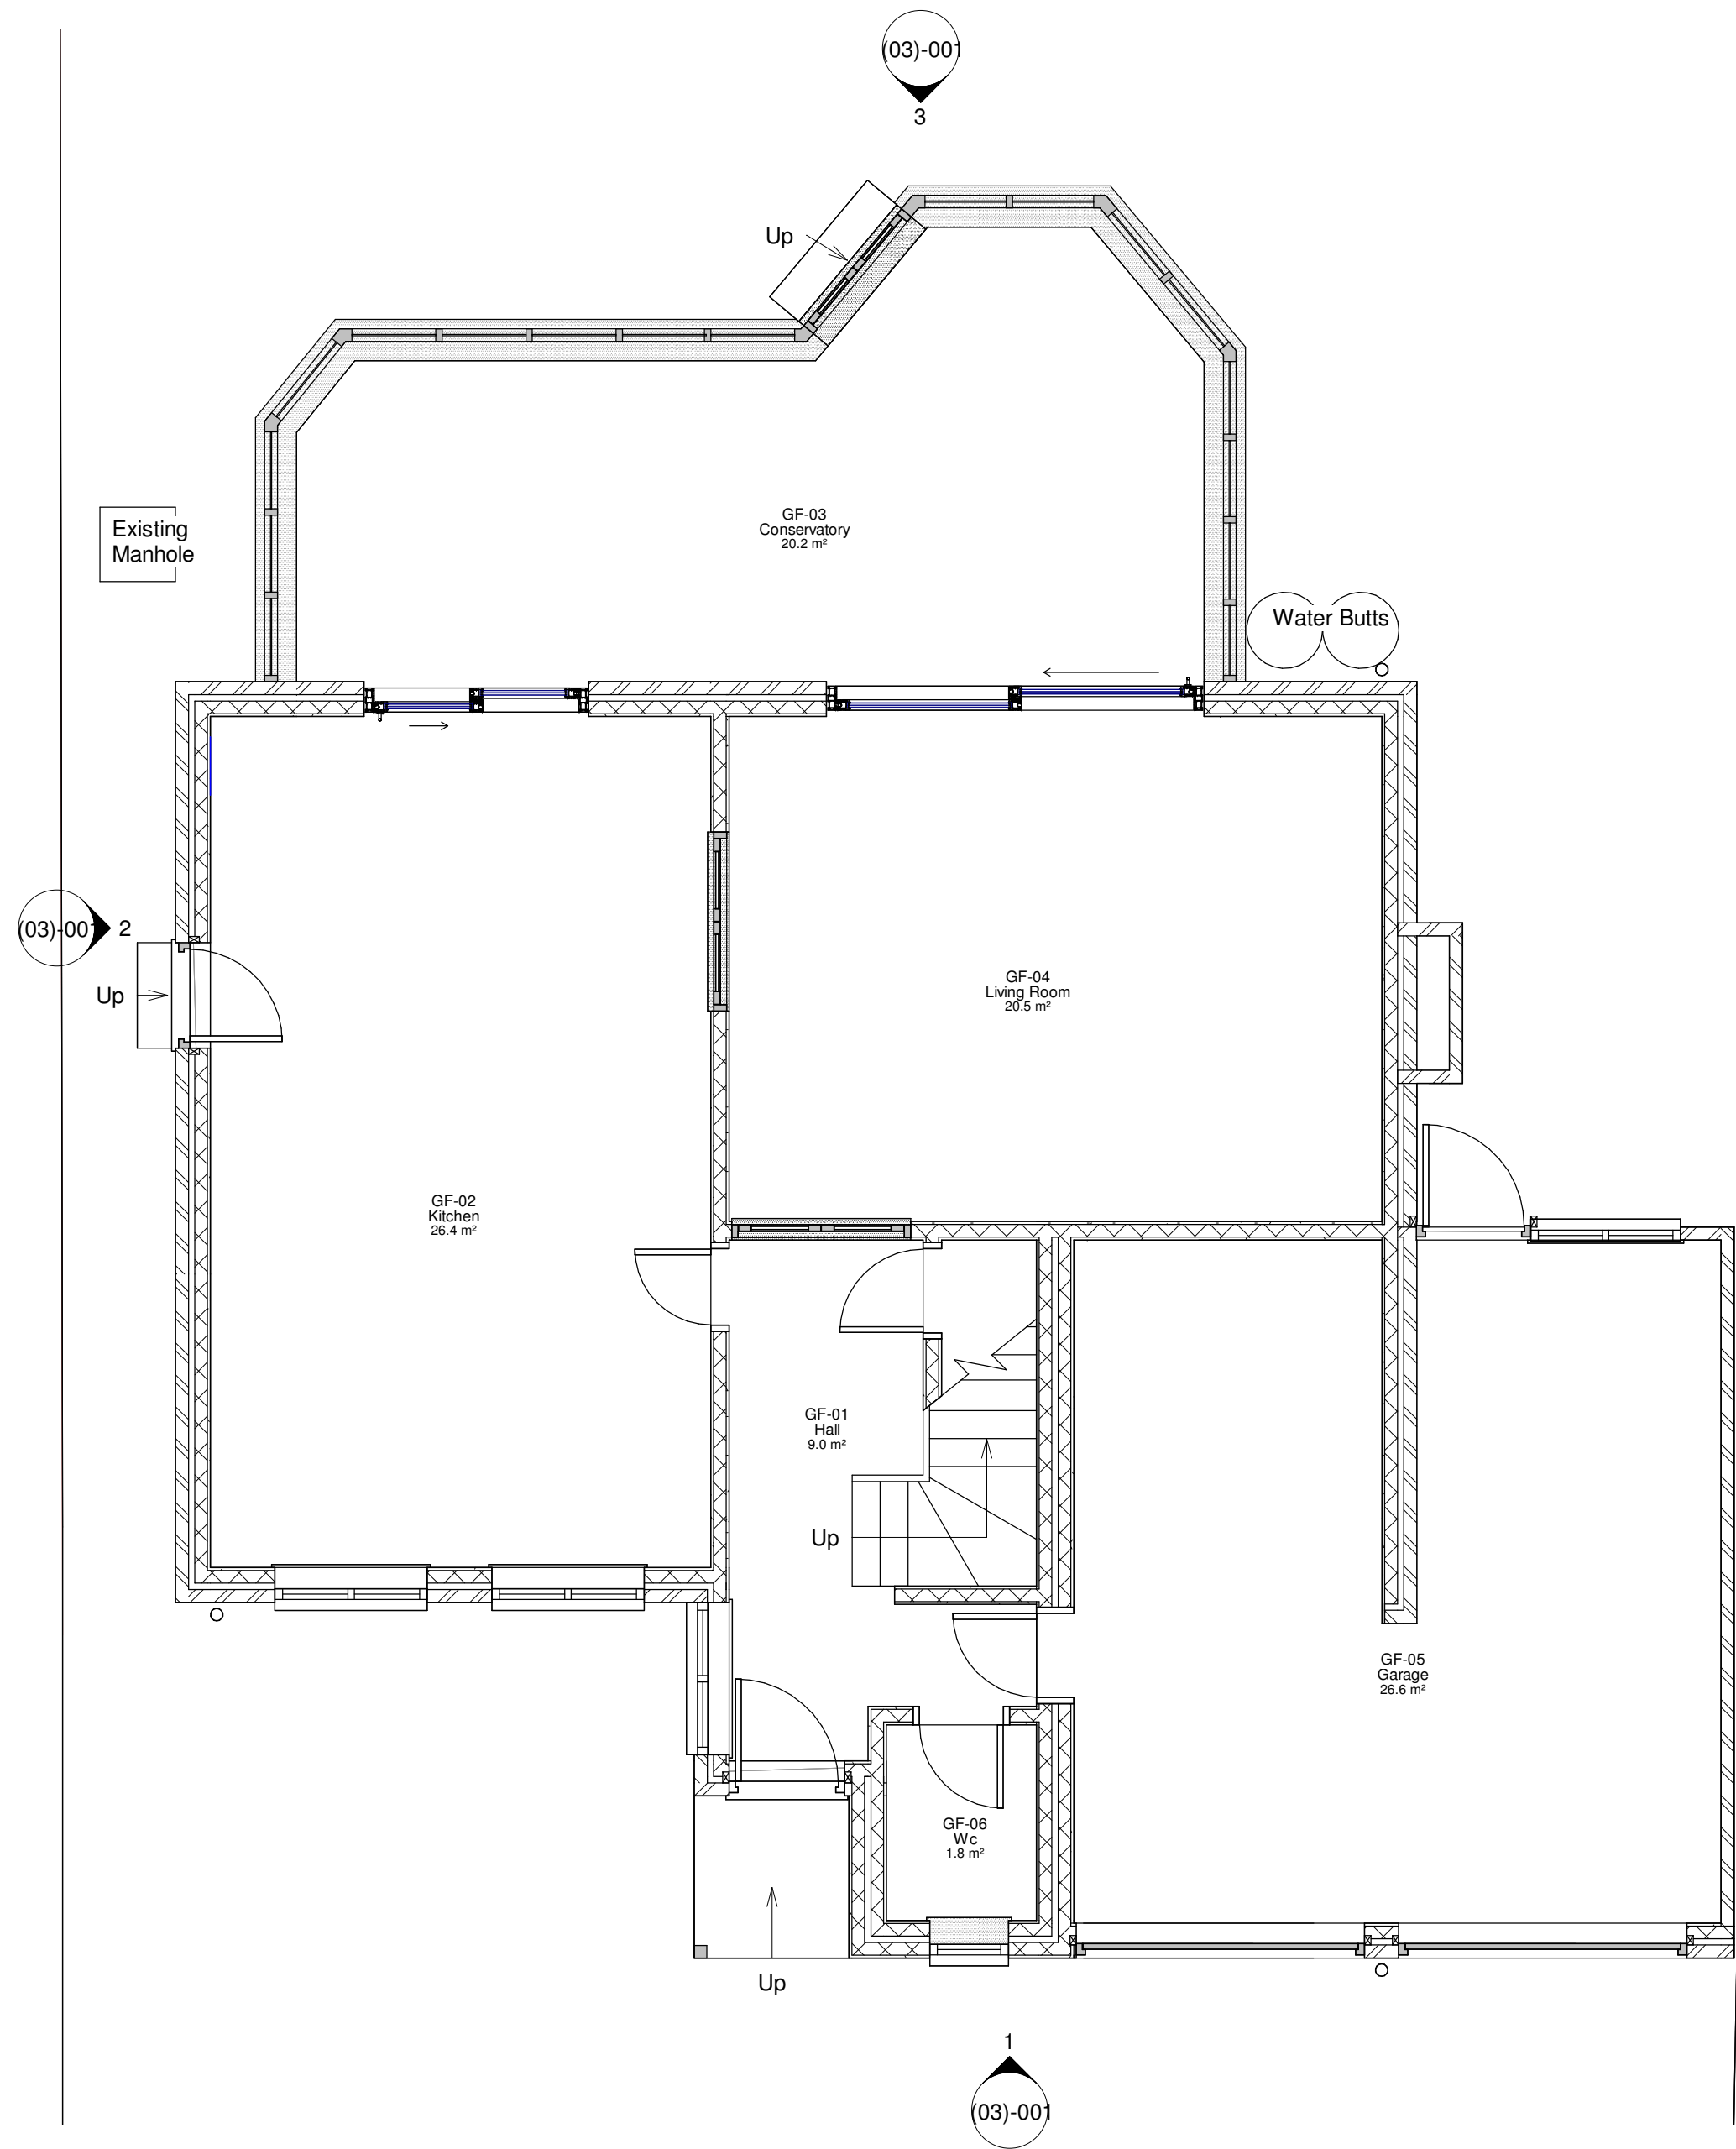

1 Ground Floor - Existing Plan
1 : 50

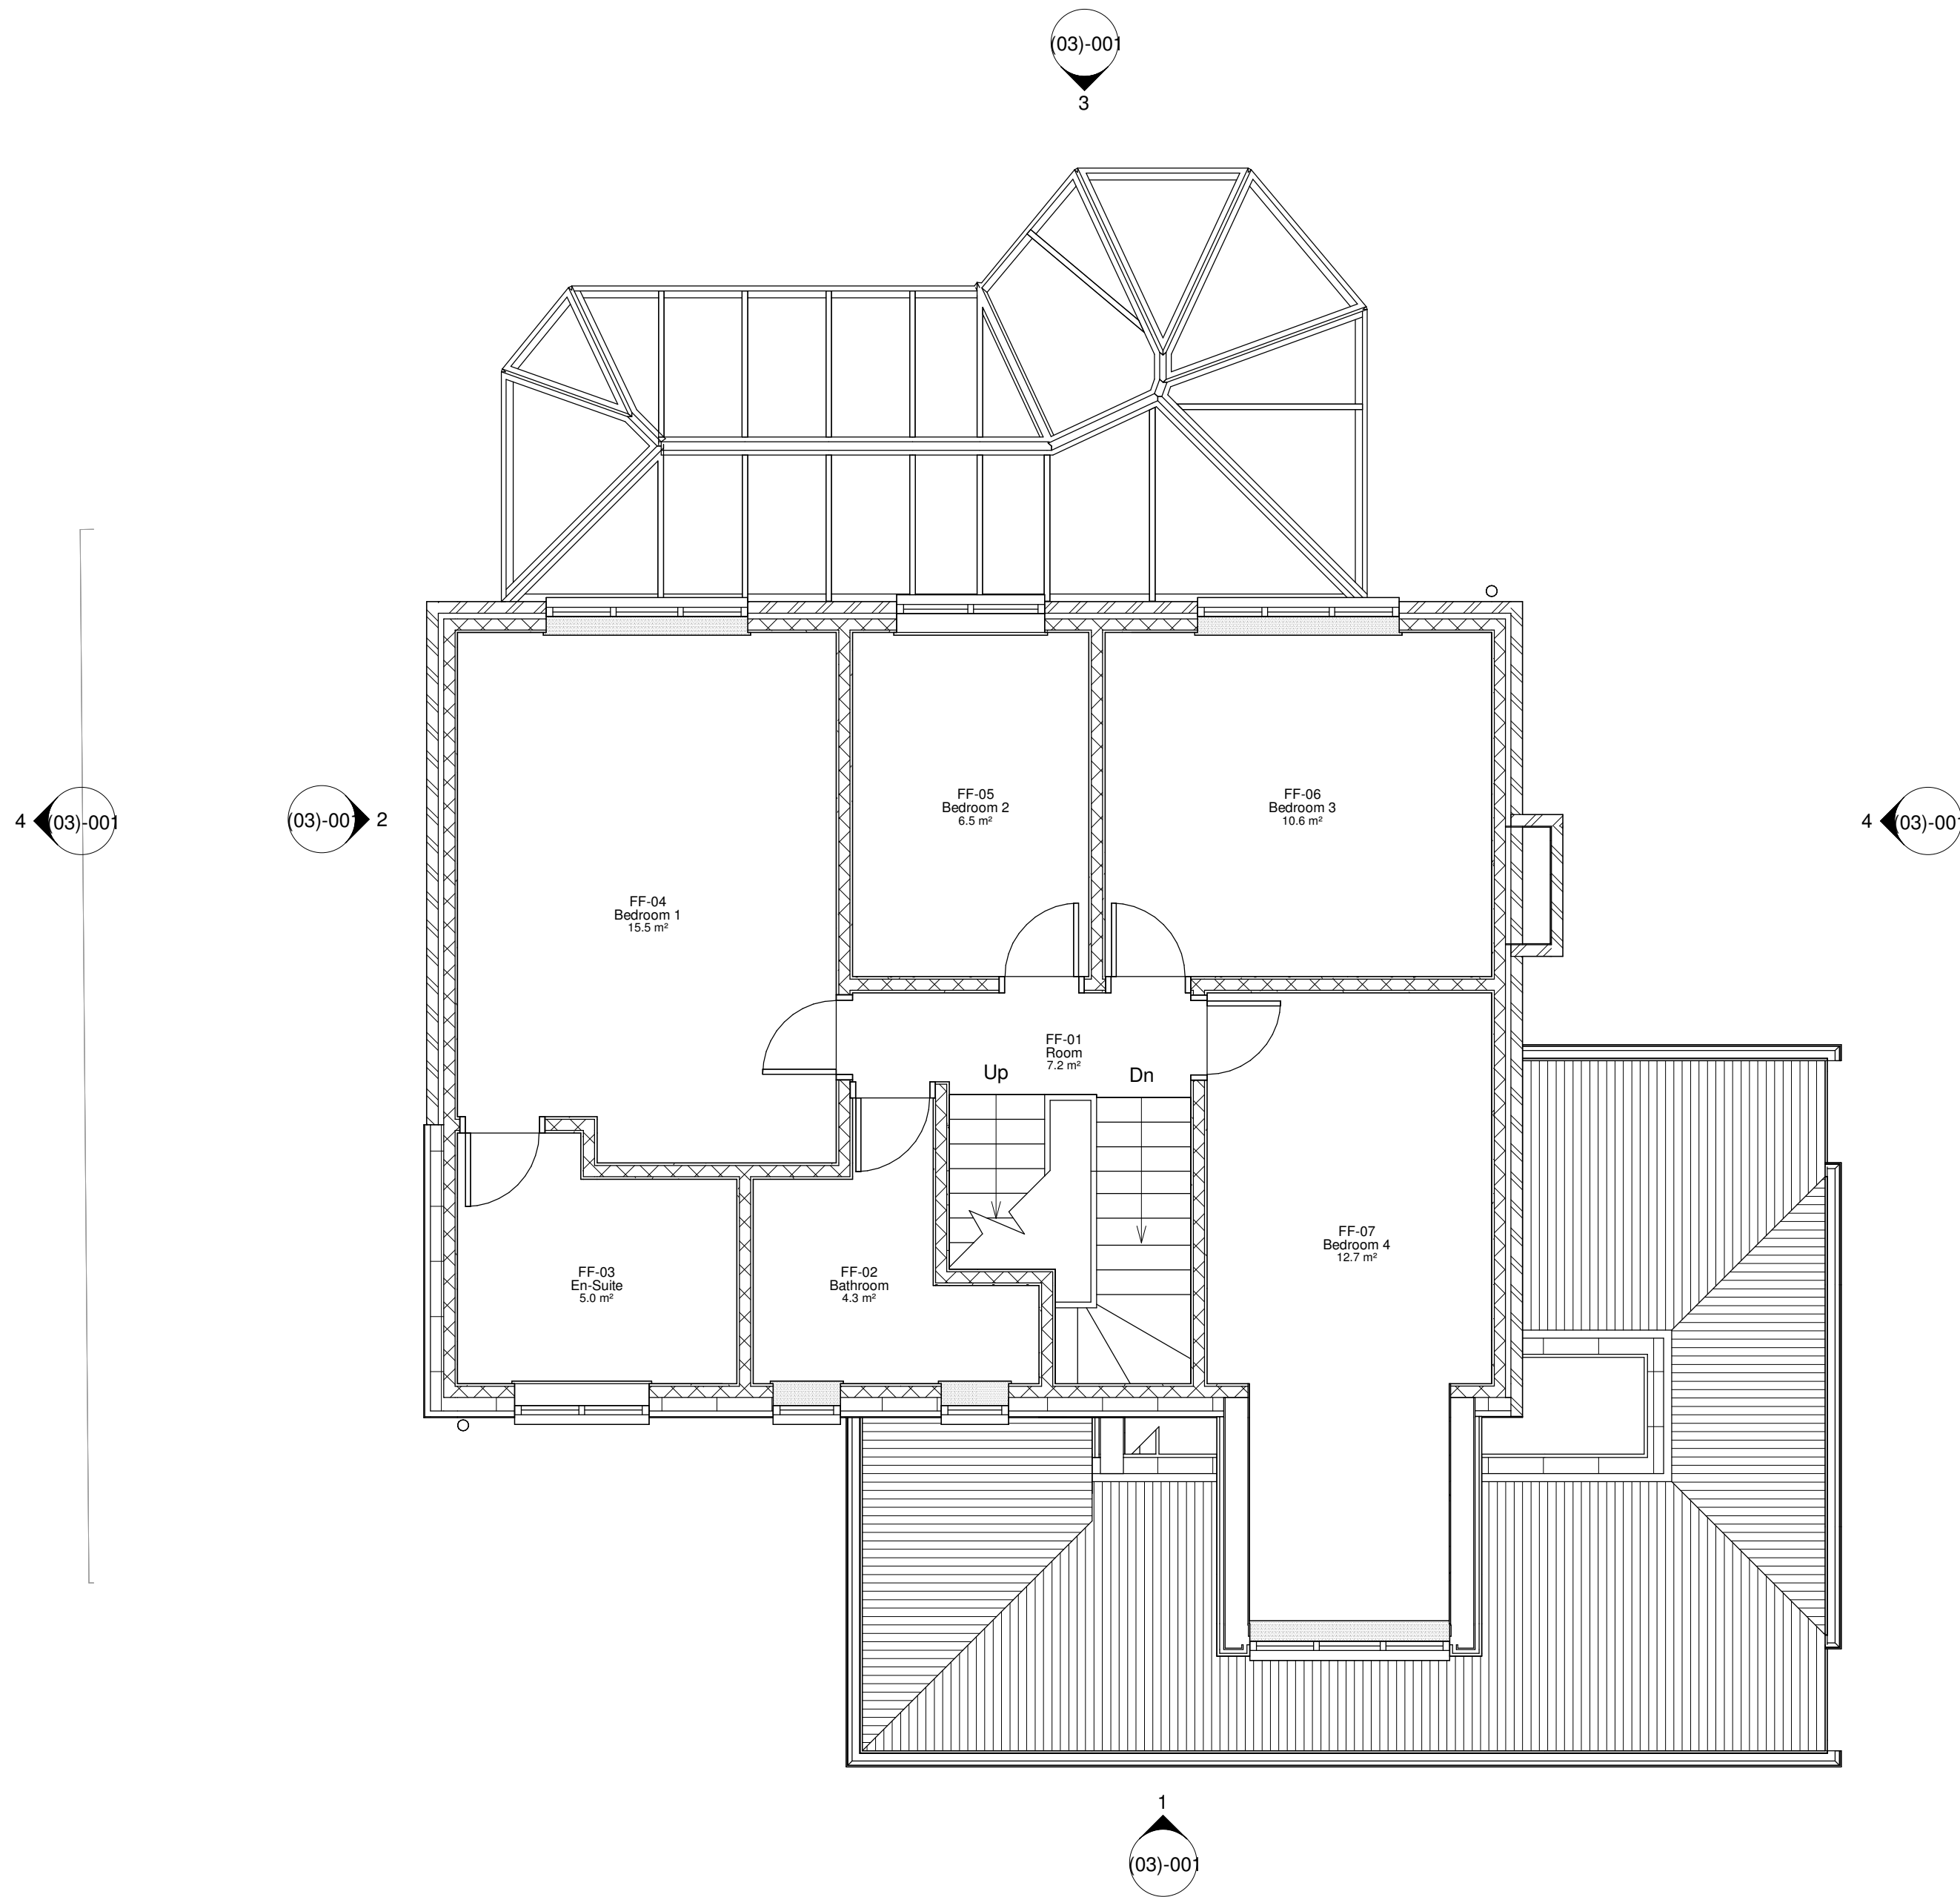

2 First Floor - Existing Plan
1 : 50



A Revision 1		LDV	LDV	13/01/26
rev	description	drawn	checked	date
revisions				

status: PRELIMINARY
This drawing is protected under The Copyright, Designs and Patents Act 1988.
This drawing is produced for PLANNING PURPOSES ONLY and is not to be used for construction.

LDV Architecture

39 PLOVERS ROAD
HORSHAM, WEST SUSSEX
RH13 5PD
TELEPHONE + 44 (0)1403 541 586
EMAIL INFO@LDVARCHITECTURE.CO.UK

client:	Mr & Mrs COOPER		
project:	7 WELLS CLOSE		
title:	EXISTING PLANS 1		
scale:	1 : 50	@	A1
date:	13/01/26		
drawn:	LDV		
checked:	LDV		
job no:	drawing no:	revision:	
P2541	(02)-001	A	