


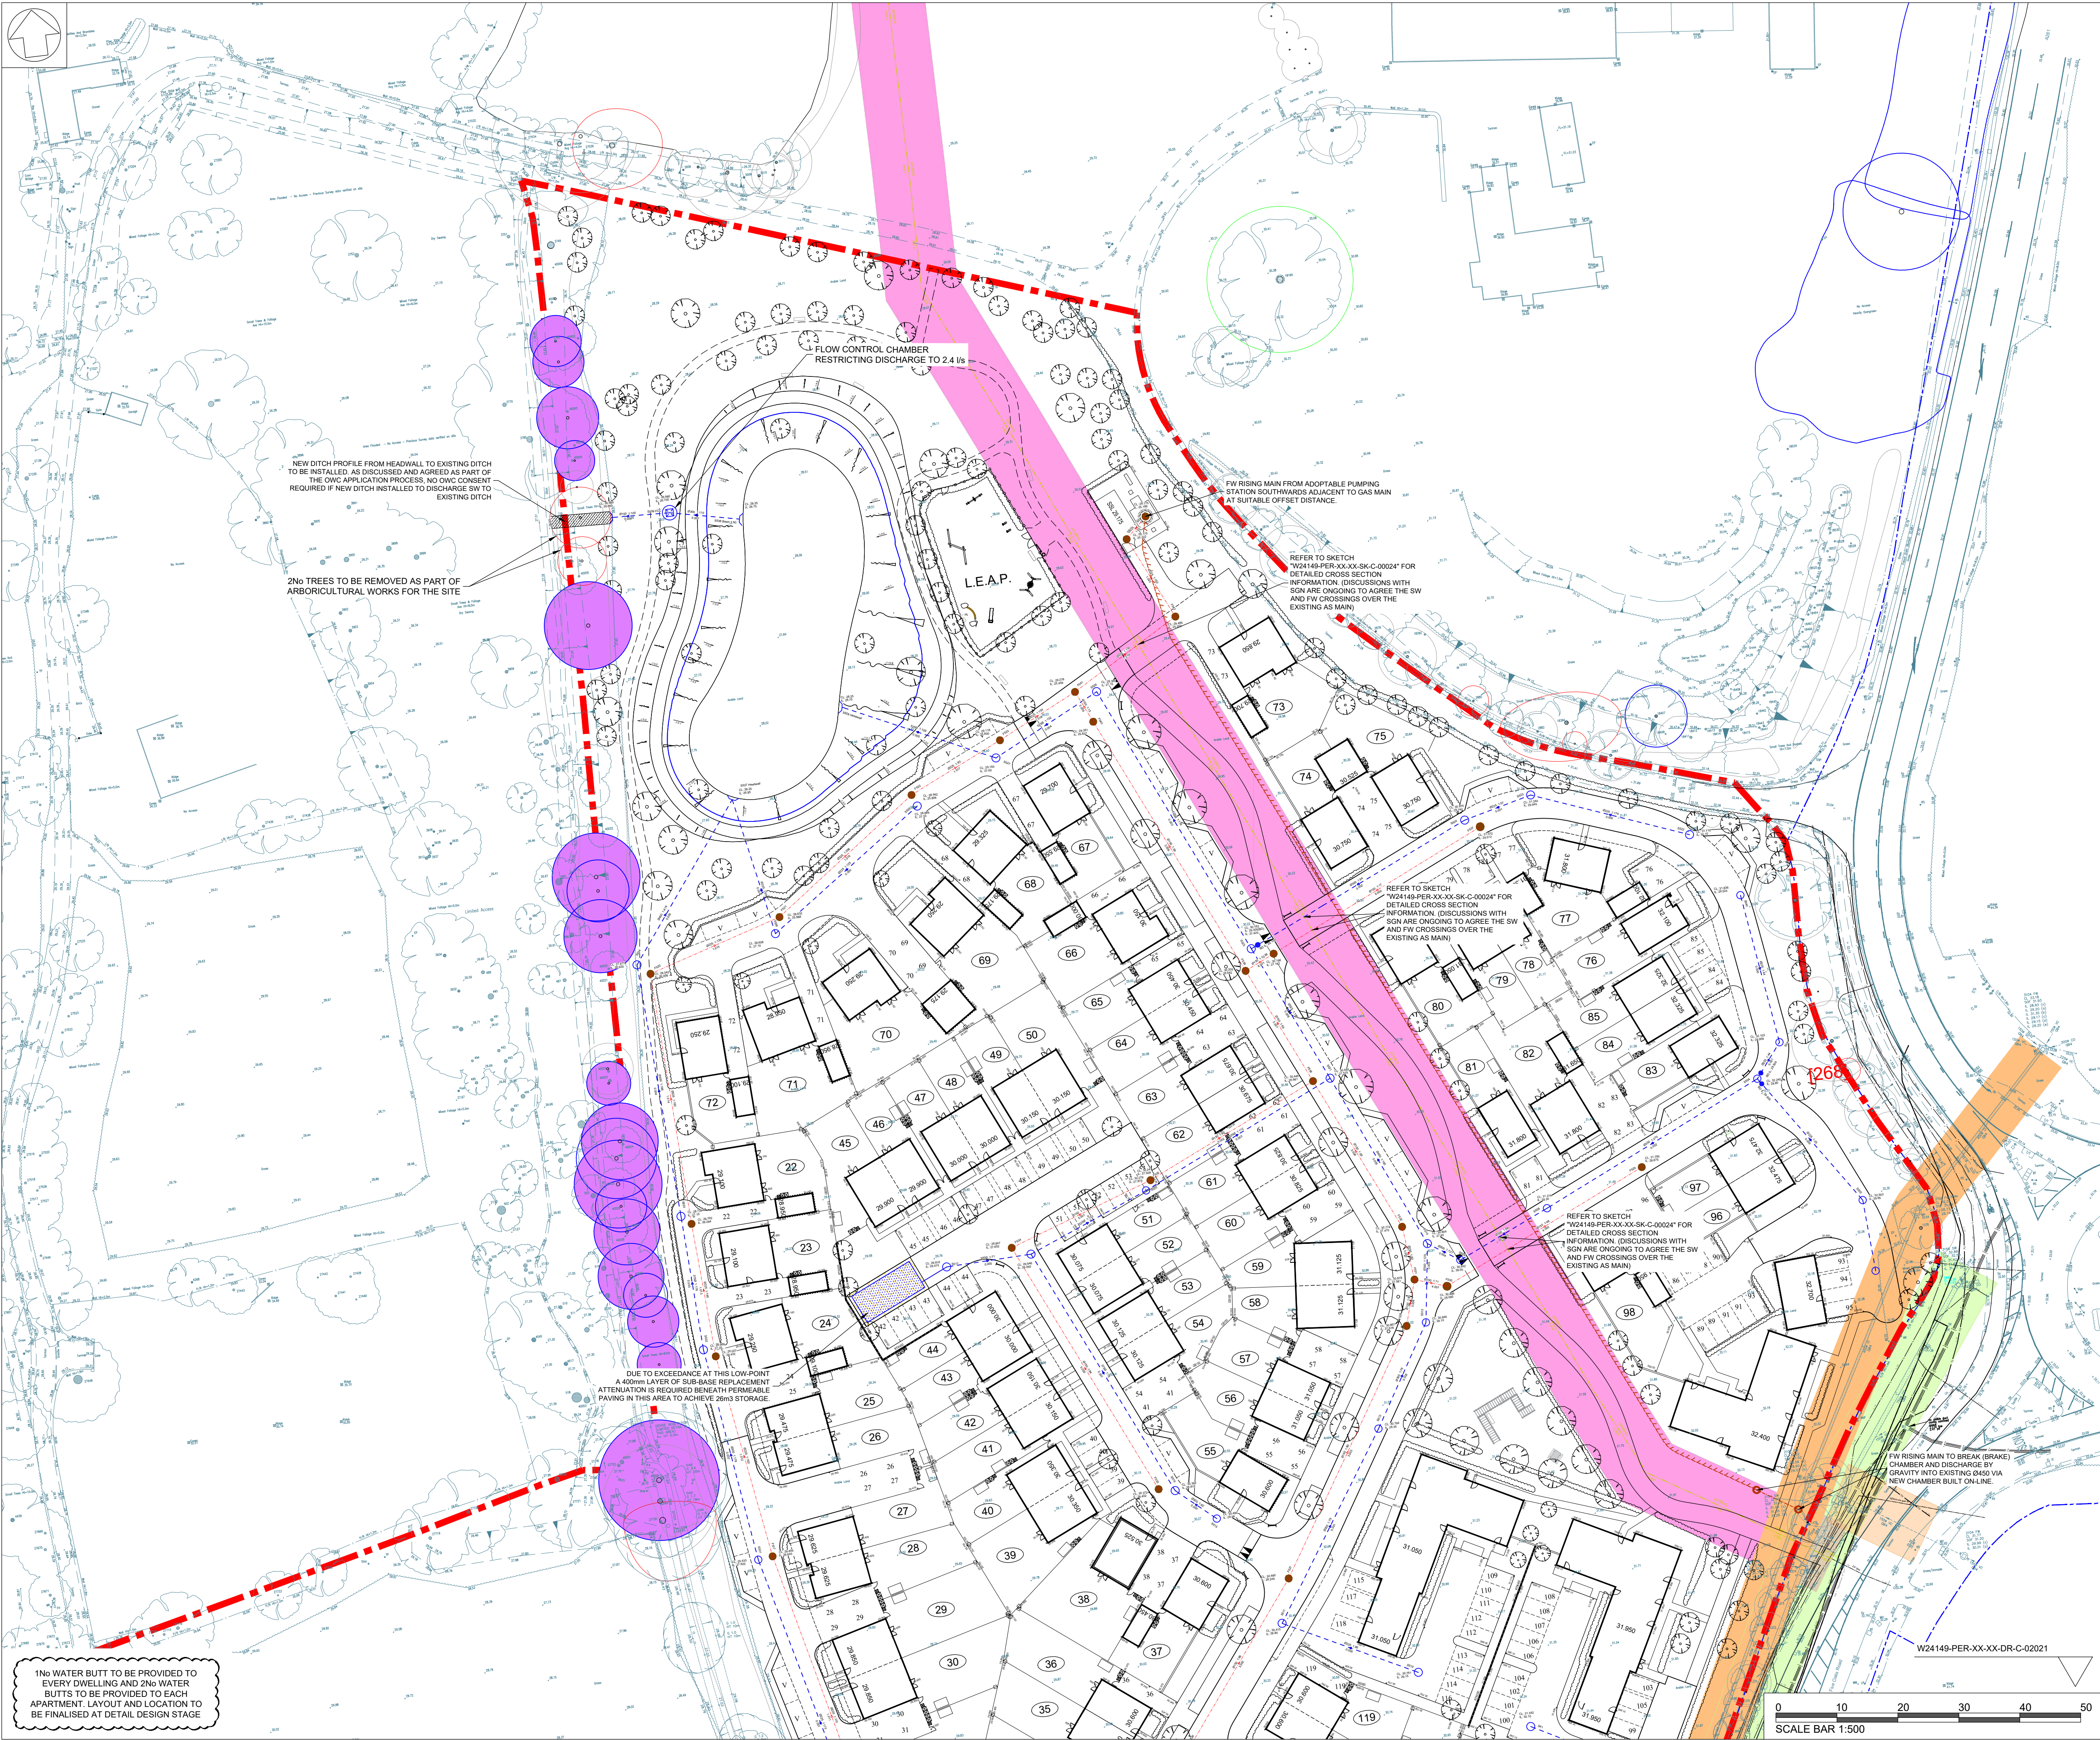

© THIS DRAWING AND ITS CONTENTS ARE STRICTLY THE COPYRIGHT OF PEREGA

SAFETY, HEALTH AND ENVIRONMENTAL INFORMATION

IN ADDITION TO THE HAZARDS/RISKS NORMALLY ASSOCIATED WITH THE TYPES OF WORK DETAILED ON THIS DRAWING, NOTE THE FOLLOWING

CONSTRUCTION

1. SAFE CONSTRUCTION METHOD OF SW & FW SEWER ADJACENT TO THE EXISTING GAS AND EXISTING SEWER UTILITIES ON SITE.

Maintenance

1. ANY EXCAVATION WORKS NEAR THE HIGH PRESSURE GAS PIPELINE TO BE UNDERTAKEN UNDER PERMIT TO WORK AND NEED TO NOTIFY THE UTILITY COMPANY

DEMOLITION

1. CARE TO BE TAKEN DURING SITE CLEARANCE AND SITE STRIP WORKS AROUND EXISTING UTILITIES

ALL WORKS TO BE CARRIED OUT BY A COMPETENT CONTRACTOR, WORKING (WHERE APPROPRIATE) TO AN APPROVED METHOD STATEMENT

THIS DRAWING SHOULD NOT BE USED FOR CONSTRUCTION UNLESS THE DRAWING STATUS IS "CONSTRUCTION"

- GENERAL NOTES:
- THIS DRAWING SHALL BE READ IN CONJUNCTION WITH ALL THE RELEVANT ARCHITECTS, ENGINEERS' AND SERVICE ENGINEERS DRAWINGS & SPECIFICATIONS.
 - ALL UNITS IN MILLIMETERS U.N.O. ON THE DRAWING.
 - DO NOT SCALE OFF THE DRAWING.
 - THE WORKS DESCRIBED AND SPECIFIED ON THIS DRAWING AND ASSOCIATED DRGS SHALL BE UNDERTAKEN IN ACCORDANCE WITH ALL CURRENT HEALTH AND SAFETY LEGISLATION AND THE PROJECT HEALTH & SAFETY PLAN, PREPARED BY THE PLANNING SUPERVISOR FOR THE PROJECT.
 - WHERE NOTES AND INFORMATION ON THIS DRG DIFFER FROM THE SPECIFICATION, CLARIFICATION SHOULD BE SOUGHT FROM THE ENGINEER.

LEGEND

S104 SW SEWER

S104 SW MANHOLE

PERMEABLE PAVING

S104 FW RISING MAIN

S104 FW SEWER

HIGH PRESSURE GAS MAIN
(6m EASEMENT EITHER SIDE)

S104 FW MANHOLE

PROPOSED ACOUSTIC FENCE LAYOUT

DEVELOPMENT SITE BOUNDARY

NEW HIGHWAY GULLY

EXISTING FW DRAINAGE EASEMENT
(5m EITHER SIDE)

EXISTING FW DRAINAGE EASEMENT
(5m EITHER SIDE)

TREE ROOT PROTECTION ZONES

AS PER THE FLOOD RISK ASSESSMENT UNDERTAKEN BY ODYSSEY, AND CONDITION 12 OF THE S73, ALL FFLs PROPOSED FOR SITE ARE 600mm HIGHER THAN THE EA PRODUCT 4 DATA FLOOD LEVEL OF 28.180m, GIVING A MINIMUM FFL LEVEL OF 28.780m AOD.

P10	UPDATED TO ACCOMMODATE 1m FOOTPATH BEHIND LAYBYS (WHERE APPROPRIATE)	GS	07/10/2026	ACN
P09	ADDED PERM PAVING AND ATTENUATION BELOW PRIVATE ROAD ADJACENT TO PLOT 45 TO REMOVE EXCEEDANCE	RGM	15/09/2026	GS
P08	UPDATED TO ACCOMMODATE LLFA COMMENTS AND NEW SITE LAYOUT	DR	09/09/2026	GS
Rev	Description	By	Date	Chkd

PEREGA

Quarry Court, Lime Quarry Mews, Guildford, GU1 2RD

01483 565 886

Taylor Wimpey

Project

BROADBRIDGE FARM HORSHAM

Title

DRAINAGE STRATEGY SHEET 2 OF 2

Perega Project No.
W24149

Checked
GS

Passed
-

Size
A1

Scale
1:500

Project Code
W24149

Originator
PER

Zone
XX

Level
XX

Type
DR

Role
C

Drawing No.
02022

Suitability Code
S2

Status
PRELIMINARY

Revision
P10