



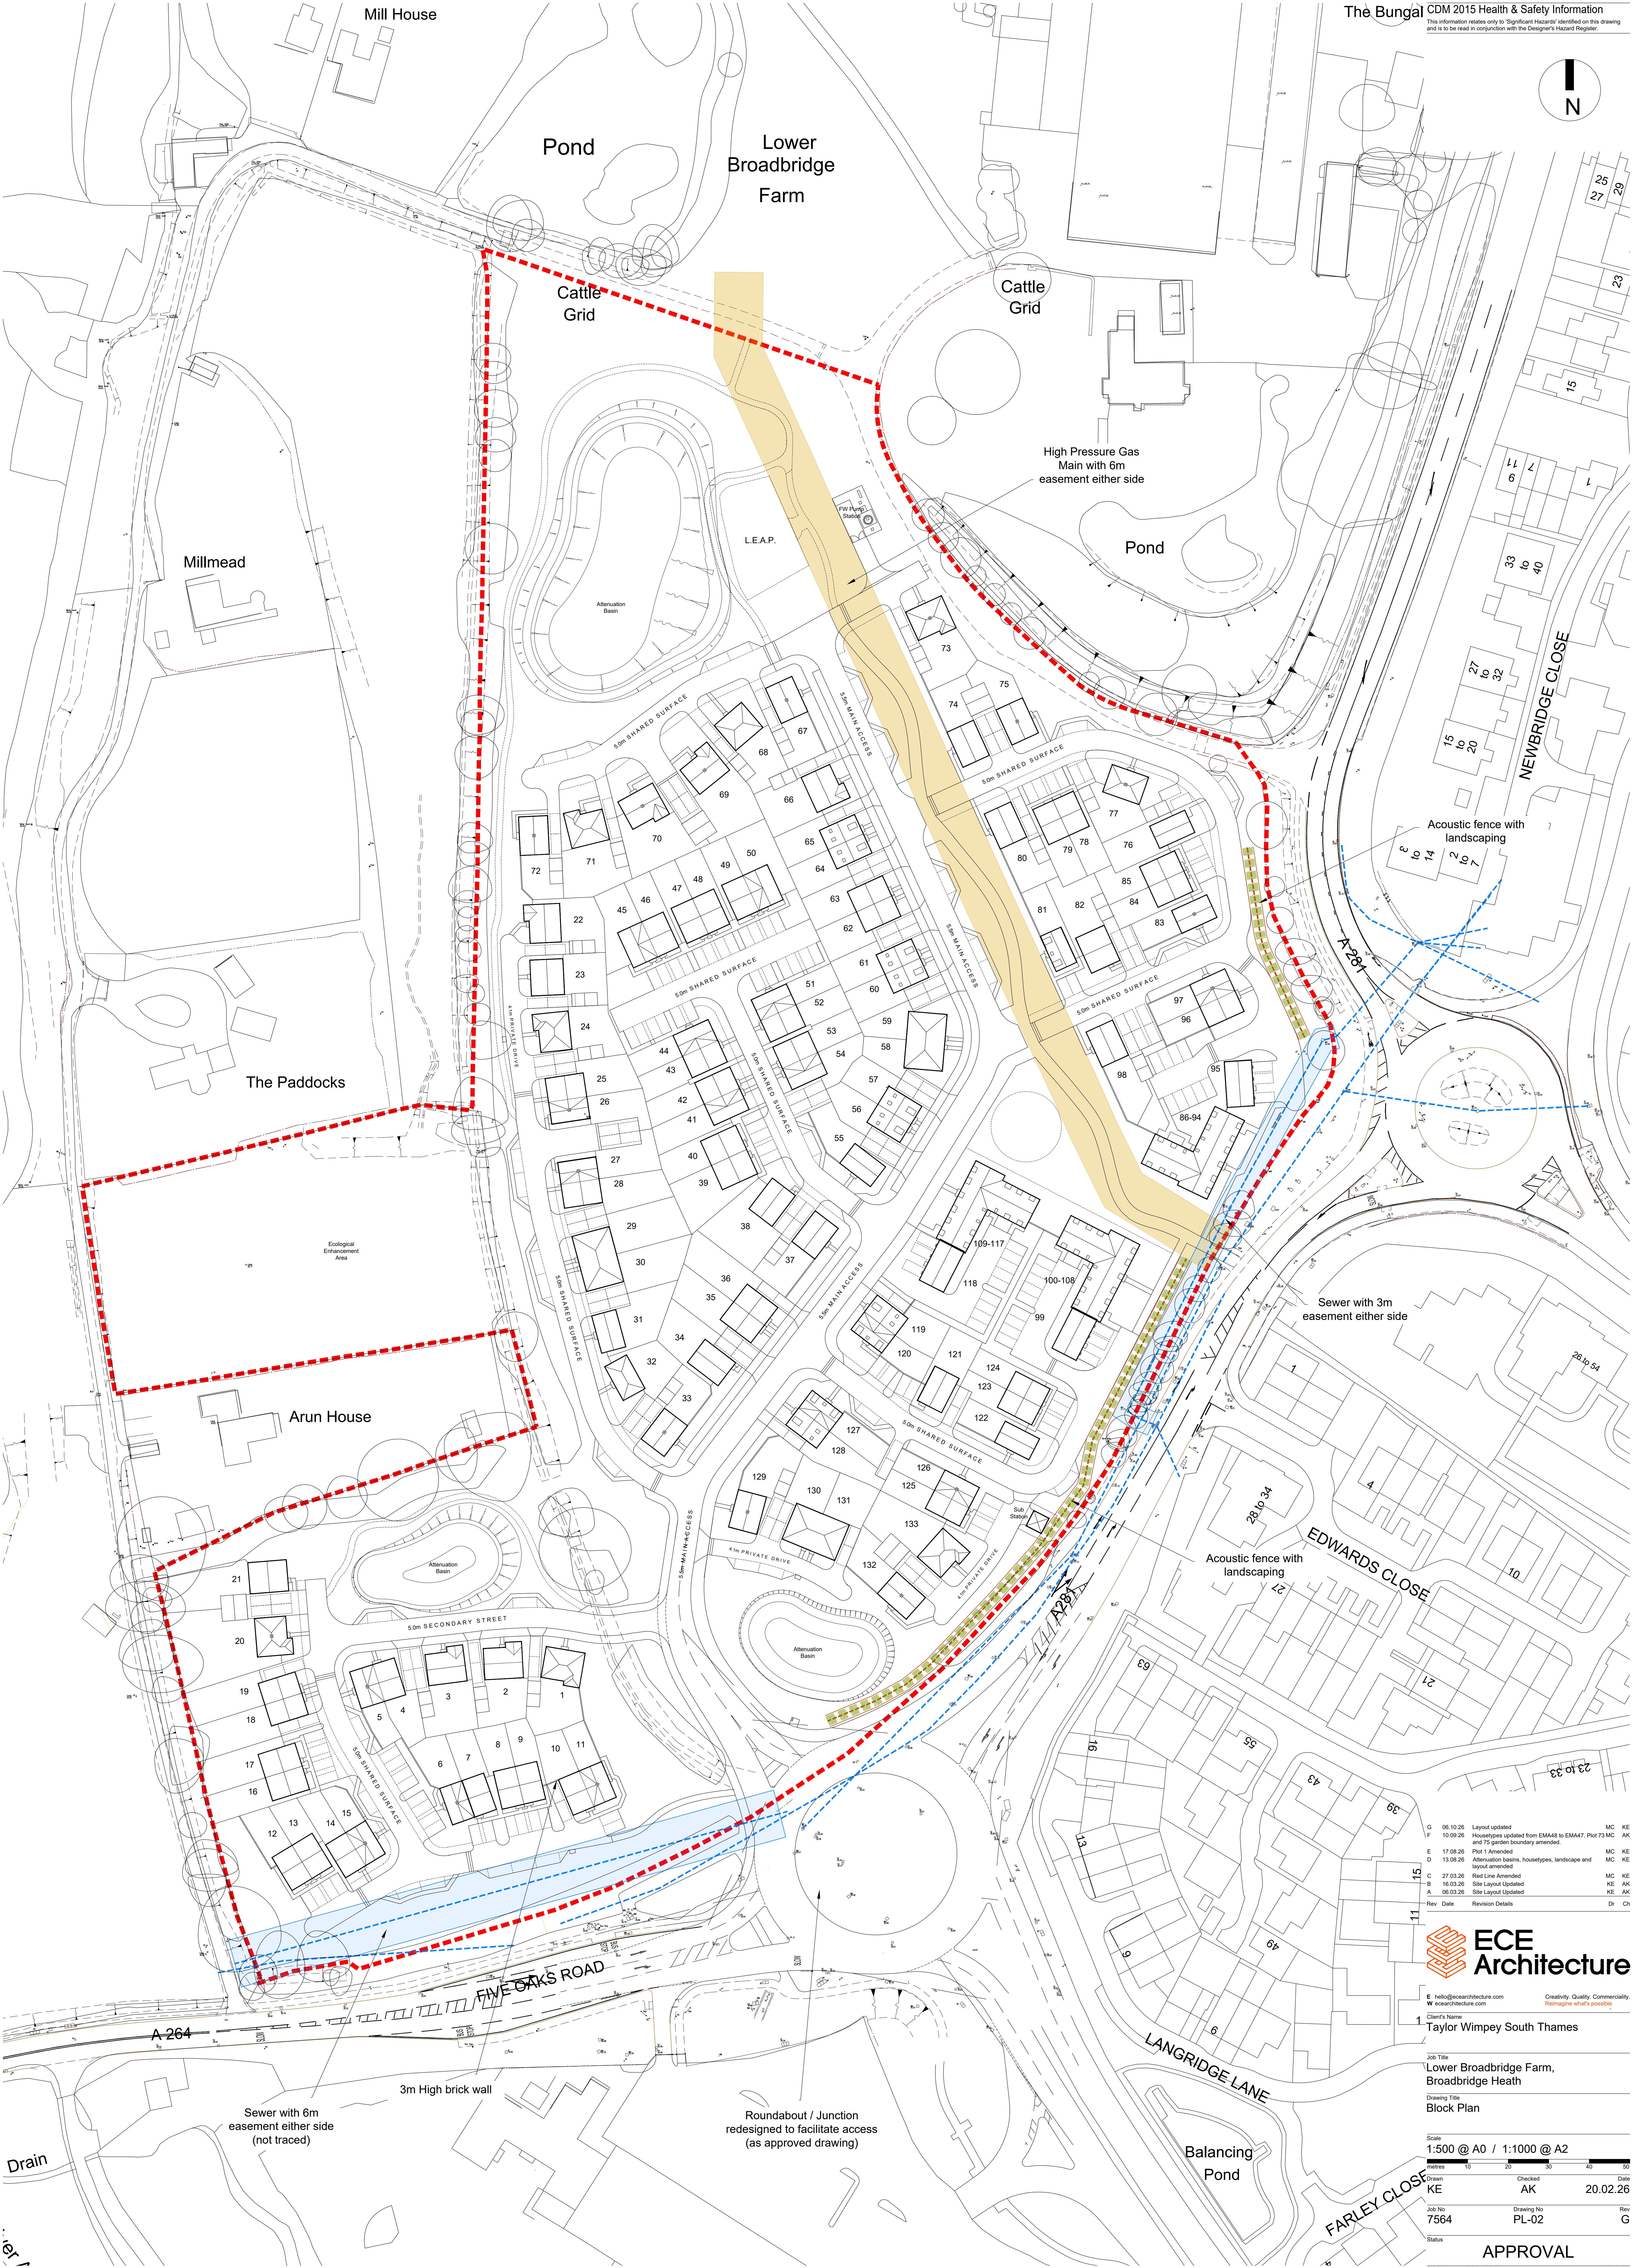


G	06.10.26	Layout updated	MC	KE
F	10.09.26	Housetypes updated from EMA46 to EMA47. Plot 73 MC and 75 garden boundary amended.	MC	AK
E	17.08.26	Plot 1 Amended	MC	KE
D	13.08.26	Attenuation basins, housetypes, landscape and layout amended	MC	KE
C	27.03.26	Red Line Amended	MC	KE
B	16.03.26	Site Layout Updated	KE	AK
A	06.03.26	Site Layout Updated	KE	AK
Rev	Date	Revision Details	Dr	Ch

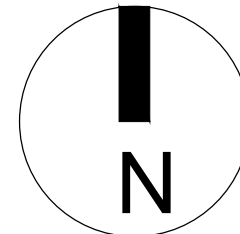

Client's Name
1 Taylor Wimpey South Thames

Job Title
Lower Broadbridge Farm, Broadbridge Heath
Drawing Title
Block Plan

 Scale		
1:500 @ A0 / 1:1000 @ A2		
		
Drawn	Checked	Date
KE	AK	20.02.26
Job No	Drawing No	Rev
7564	PL-02	G