



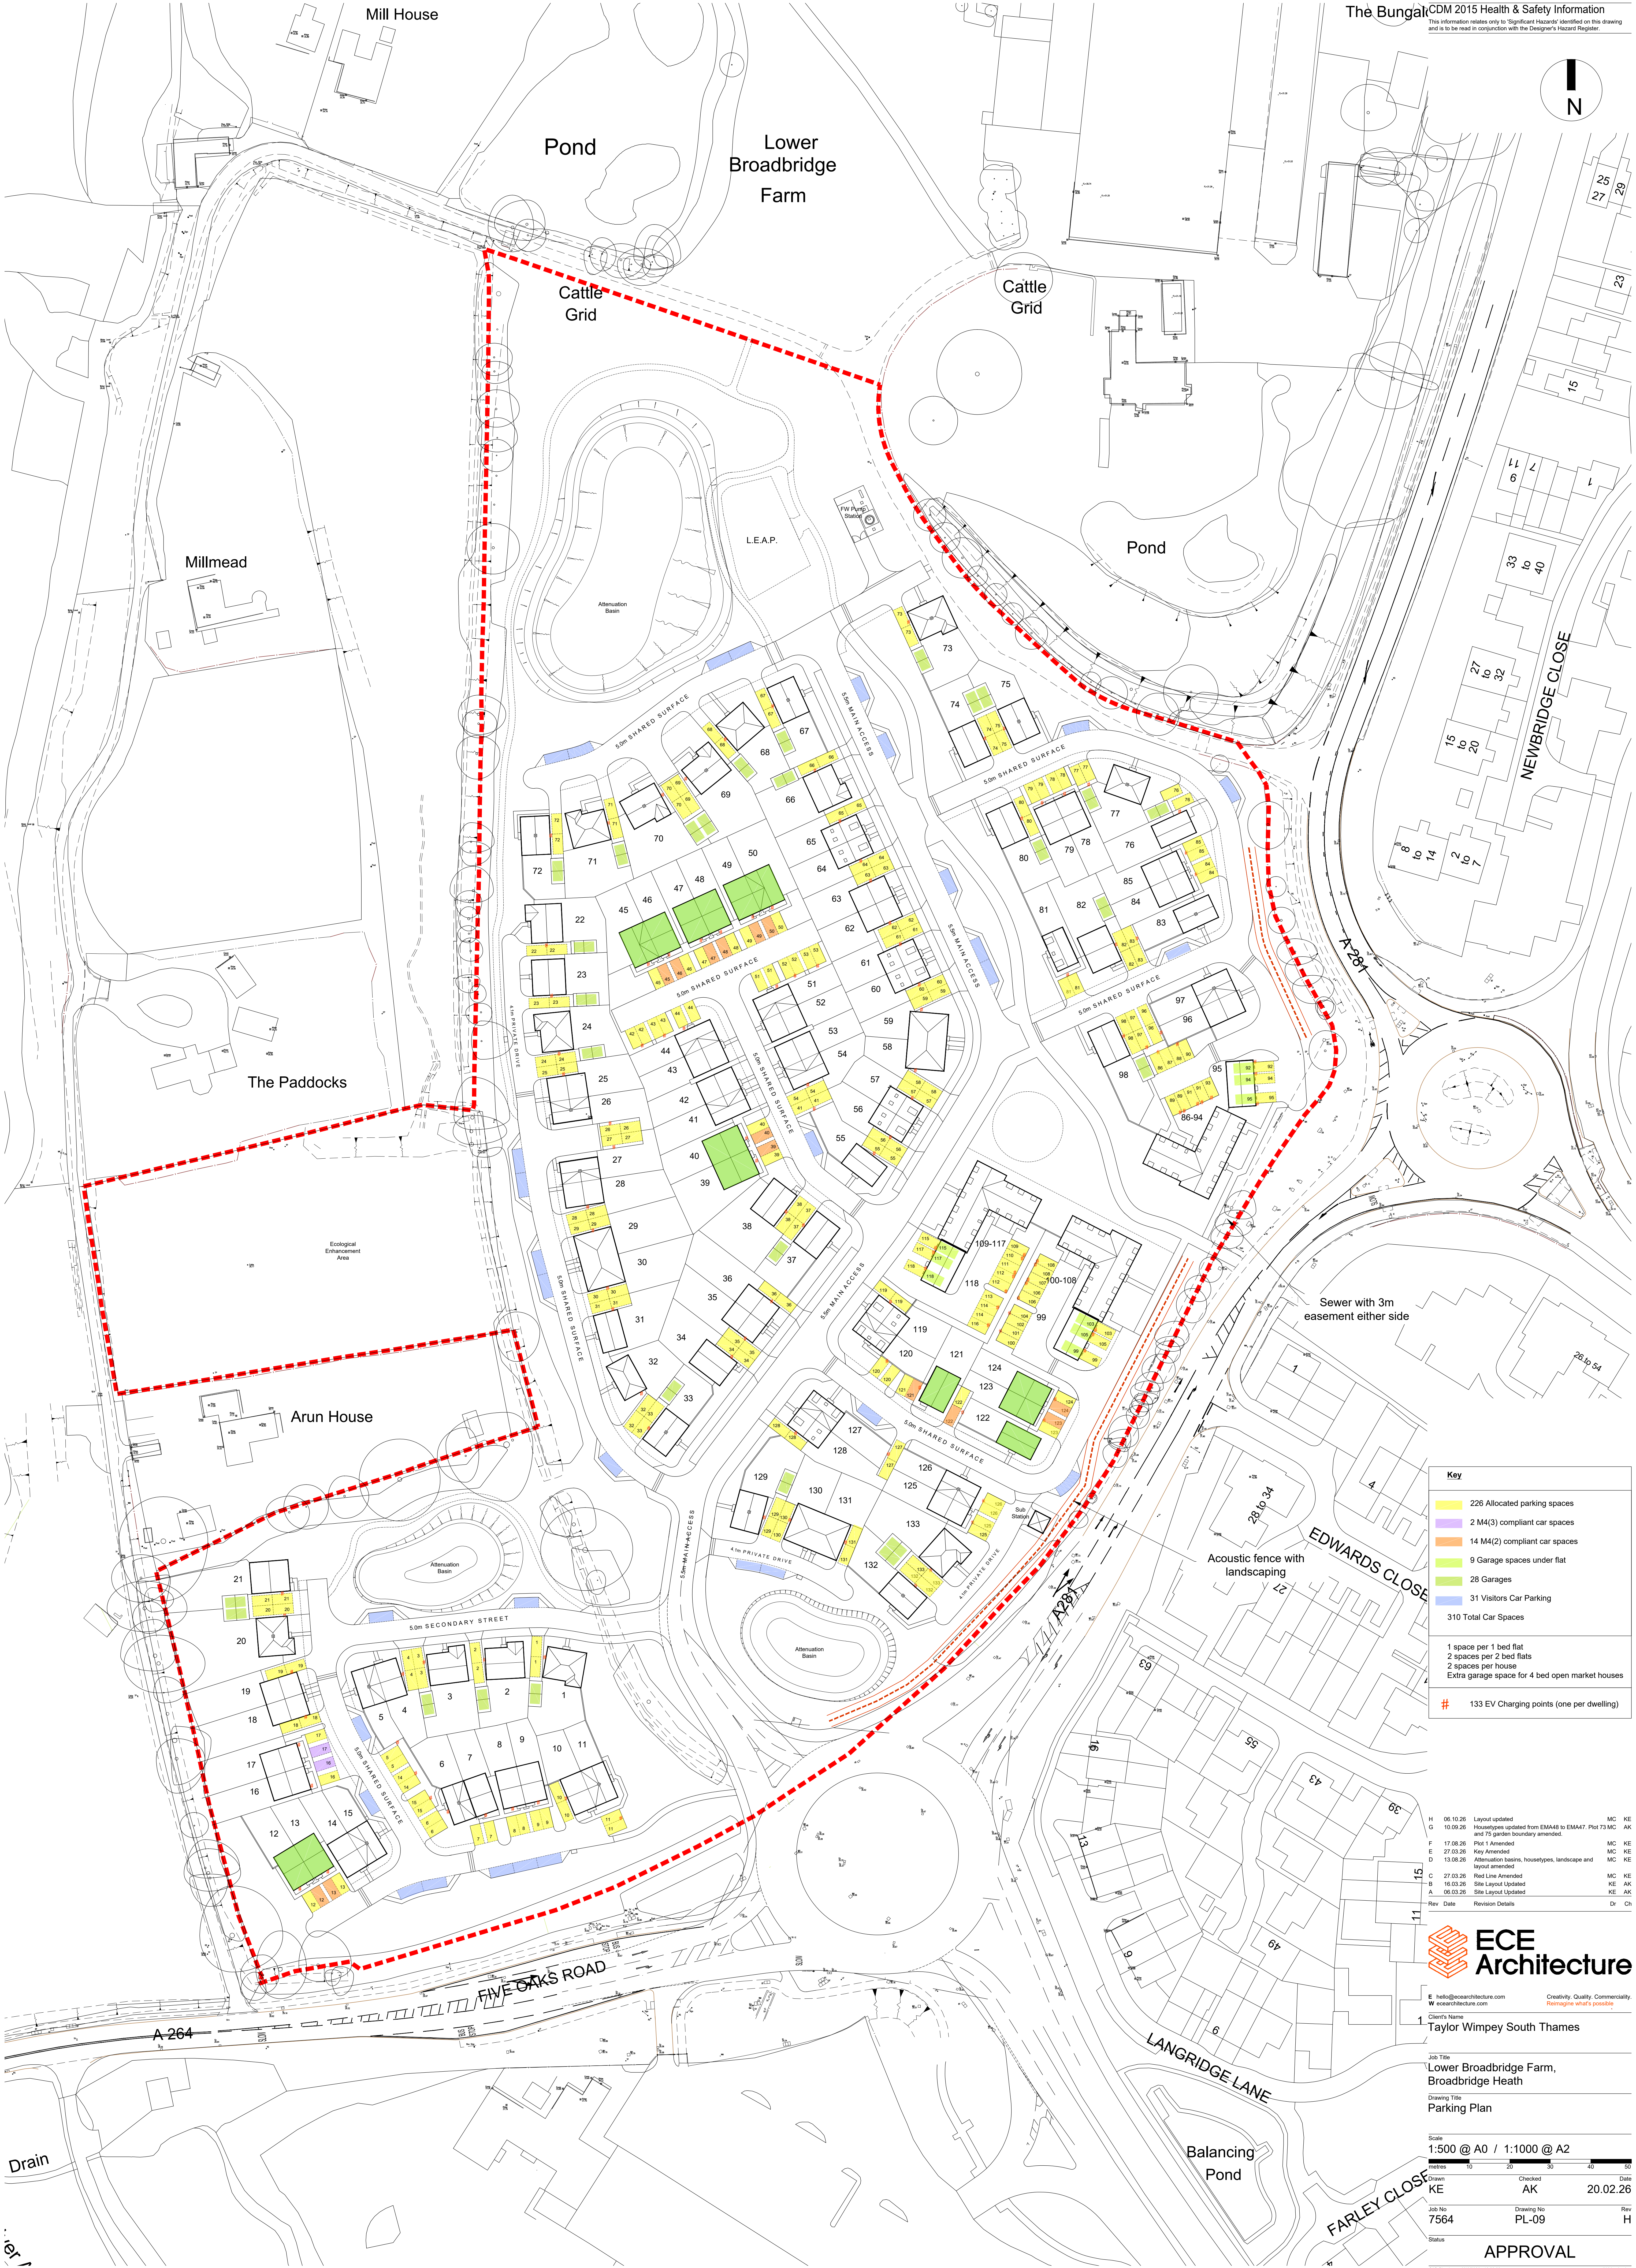

Key	
	226 Allocated parking spaces
	2 M4(3) compliant car spaces
	14 M4(2) compliant car spaces
	9 Garage spaces under flat
	28 Garages
	31 Visitors Car Parking
	310 Total Car Spaces
	1 space per 1 bed flat
	2 spaces per 2 bed flats
	2 spaces per house
	Extra garage space for 4 bed open market houses
#	133 EV Charging points (one per dwelling)

H	06.10.26	Layout updated	MC	KE
G	10.09.26	Houses updated from EMA48 to EMA47, Plot 73 MC and 75 garden boundary amended.	MC	KE
F	17.08.26	Plot 1 Amended	MC	KE
E	27.03.26	Key Amended	MC	KE
D	13.08.26	Attenuation basins, house types, landscape and layout amended	MC	KE
C	27.03.26	Red Line Amended	MC	KE
B	16.03.26	Site Layout Updated	KE	AK
A	06.03.26	Site Layout Updated	KE	AK
Rev	Date	Revision Details	Dr	Ch

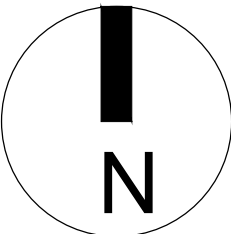

Client's Name
Taylor Wimpey South Thames

Job Title
Lower Broadbridge Farm, Broadbridge Heath

Drawing Title
Parking Plan

Scale		
1:500 @ A0 / 1:1000 @ A2		
		
Drawn	Checked	Date
KE	AK	20.02.26
Job No	Drawing No	Rev
7564	PL-09	H