This document and its design content is copyright DH Architecture + Design Ltd ©.
It shall be read in conjunction with all other project information including models, specifications, schedules and related consultants documents. Do not scale from documents.
All dimensions to be checked on site.
Immediately report any discrepancies, errors or omissions on this document to Architect.

Rev ID	Revision Description	Date
A	Red Line Adjusted	12/10/2026



Scale Bar

0 10 20 30

North

GA Existing Site Plan 1:200

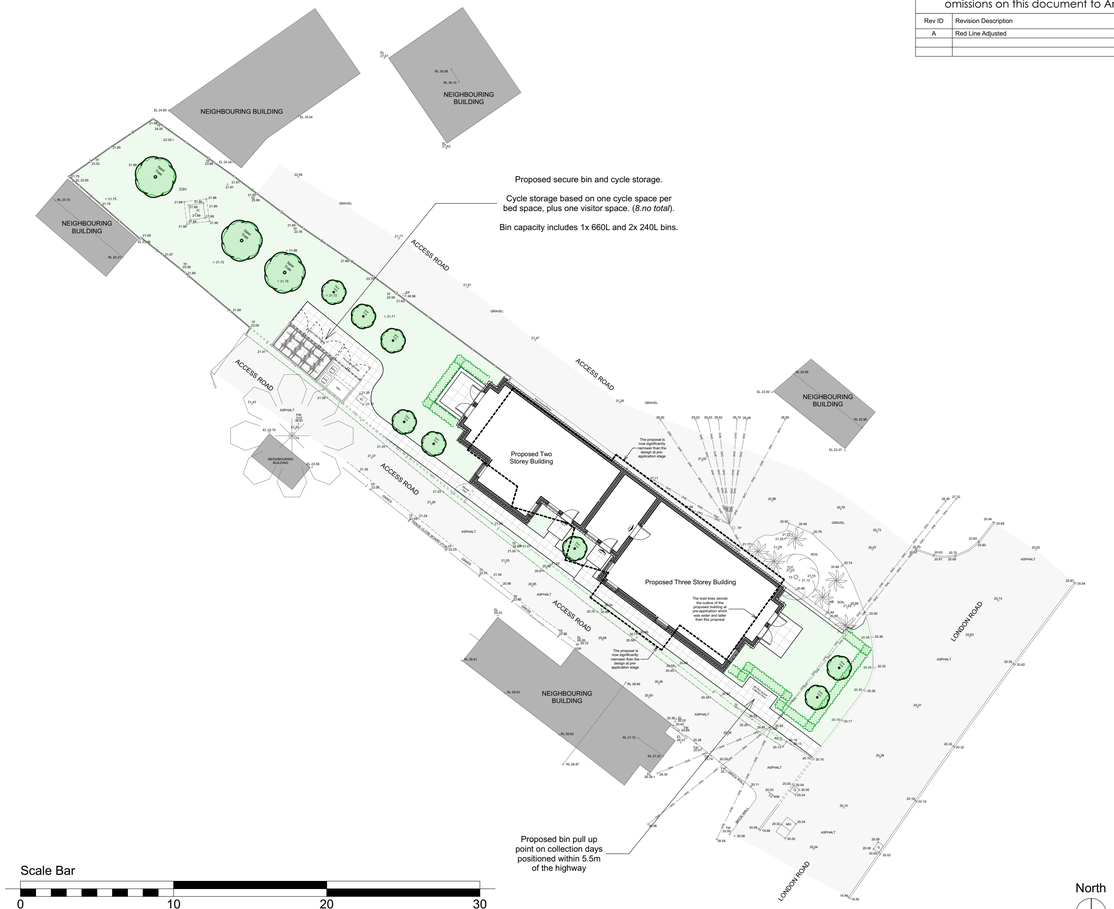

Scale Bar

0 10 20 30

North

GA Proposed Site Plan 1:200

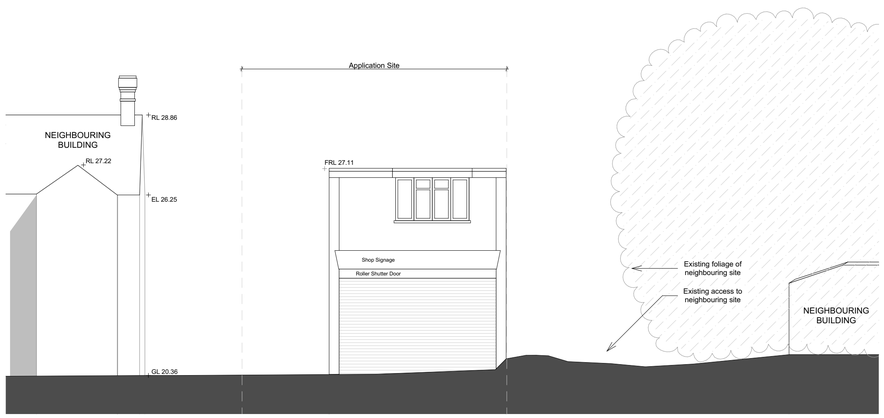

Street Scene Existing Elevation 1:100

Scale Bar

0 1 2 3 4 5 6 7 8 9 10

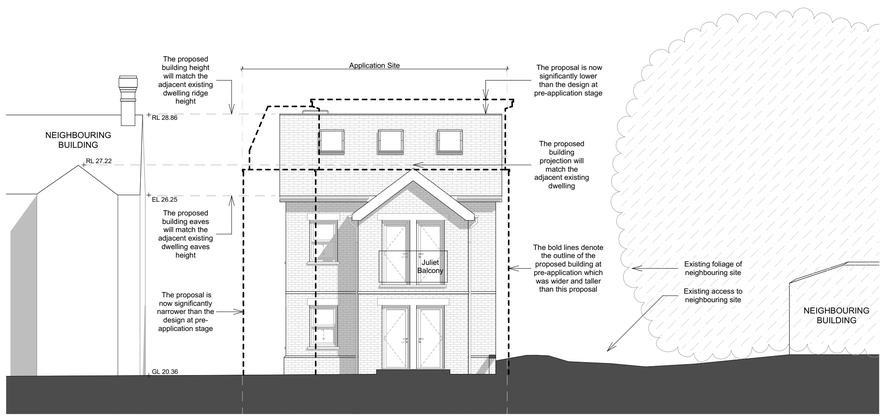

Street Scene Proposed Elevation 1:100

Scale Bar

0 1 2 3 4 5 6 7 8 9 10

Accommodation Schedule

A total of 5 units are proposed consisting of:-

Plot 1 = 2 Bed 3 Person - 61.39m²
Plot 2 = 2 Bed 3 Person - 61.39m²
Plot 3 = 1 Bed 2 Person - 51.57m²
Plot 4 = 1 Bed 2 Person - 50.21m²
Plot 5 = 1 Bed 2 Person - 46.05m²

DH Architecture + Design
info@dh-architectureanddesign.co.uk

CLIENT
Jerald P. McHale

PROJECT
Development At
No.37 London Road,
Pulborough, RH20 1AS

DRAWING TITLE
Existing and Proposed Site Plans

DRAWN BY	REVIEWED BY	DRAWING STATUS	DRAWING SCALE @ A1
AD	SH	PLANNING	1:200, 1:100

PROJECT NUMBER	WORK STAGE	DRAWING NUMBER	REVISION
26-107	3	005-P	A