

FRONT ELEVATION - Worthing Rd. SCALE 1:100

Revisions

Rev.		Date	By
A	SALES PLOTS AMENDED	28.05.24	PH
B	SIGNAGE & ELEVATION ADDED	09.07.24	PH
C	LODGE NAME SIGNAGE MOVED TO ACCESS ROAD ENTRANCE	03.09.24	PH
D	PHASED SALES AREA SHOWN	28.10.24	PH
E	SIGNAGE AMENDED	05.11.24	PH
F	ENTRANCE SIGNAGE AMENDED	25.11.24	PH
G	RESERVING NOW SIGN ADDED	02.12.24	PH
H	1 BED SALES MOVED TO APT 5	18.12.24	PH

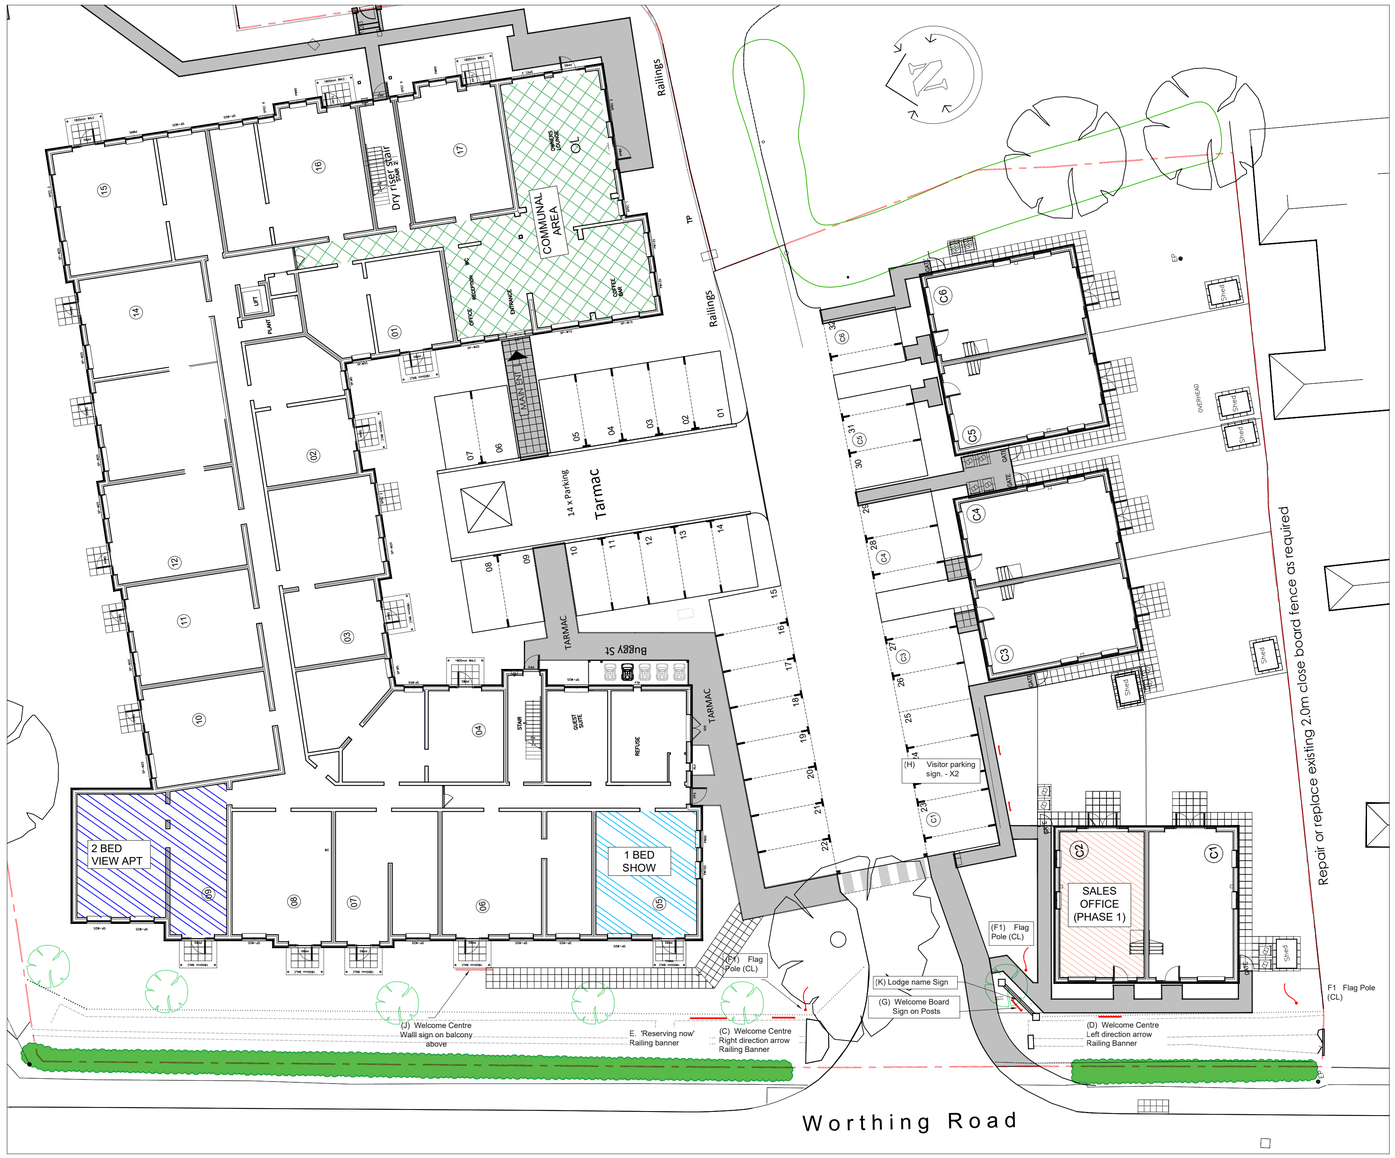

SALES AREA PLAN SCALE 1:200

0 2m 20m
SCALE 1:200
0 1m 10m
SCALE 1:100

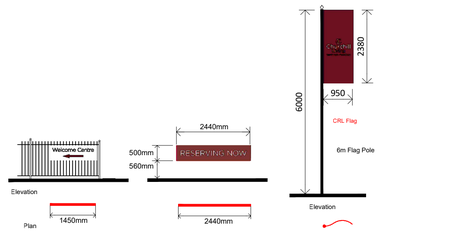

(D) Welcome Centre Left direction arrow Railing Banner

E. 'Reserving now' Railing banner

(F1) Flag Pole (CL)

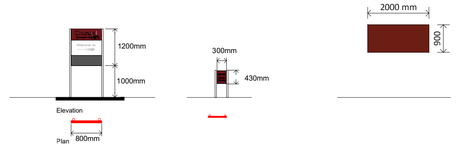

(G) Welcome Board Sign on Posts

(H) Visitor parking sign. -

(J) Welcome Centre Wall sign

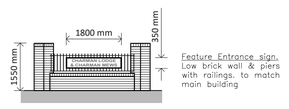

Feature Entrance sign. Low brick wall & piers with railings, to match main building

(K) Lodge Name Sign

SIGNAGE SCALE 1:100

SALES AREA LEGEND

- SALES OFFICE
- 1 BED SHOW APARTMENT
- 2 BED SHOW APARTMENT
- COMMUNAL AREA NO CONSTRUCTION ACCESS
- SALES AREA SOFT LANDSCAPE

Churchill Living
Your lifestyle • Your choice
Churchill House, Byfleet,Surrey . KT14 7AG T: 01932 338700

Project Title
PROPOSED RETIREMENT LIVING APARTMENTS
SITE AT ROUNDSTONE CARAVAN PARK
WORTHING ROAD
SOUTWATER RH13 9JF

Drawing Title
SALES AREA PLAN
PHASE 1 -
COTTAGE SALES OFFICE

Scale	1:100 @ A1	Date	MAY 2024
Drawn	PJH	Checked	JFC
Drawing No.			Rev.
CRL : 20079SW : 280			H

FILE 20083SW-280 SALES AREA - [22.11.24].dwg