






GROUND FLOOR

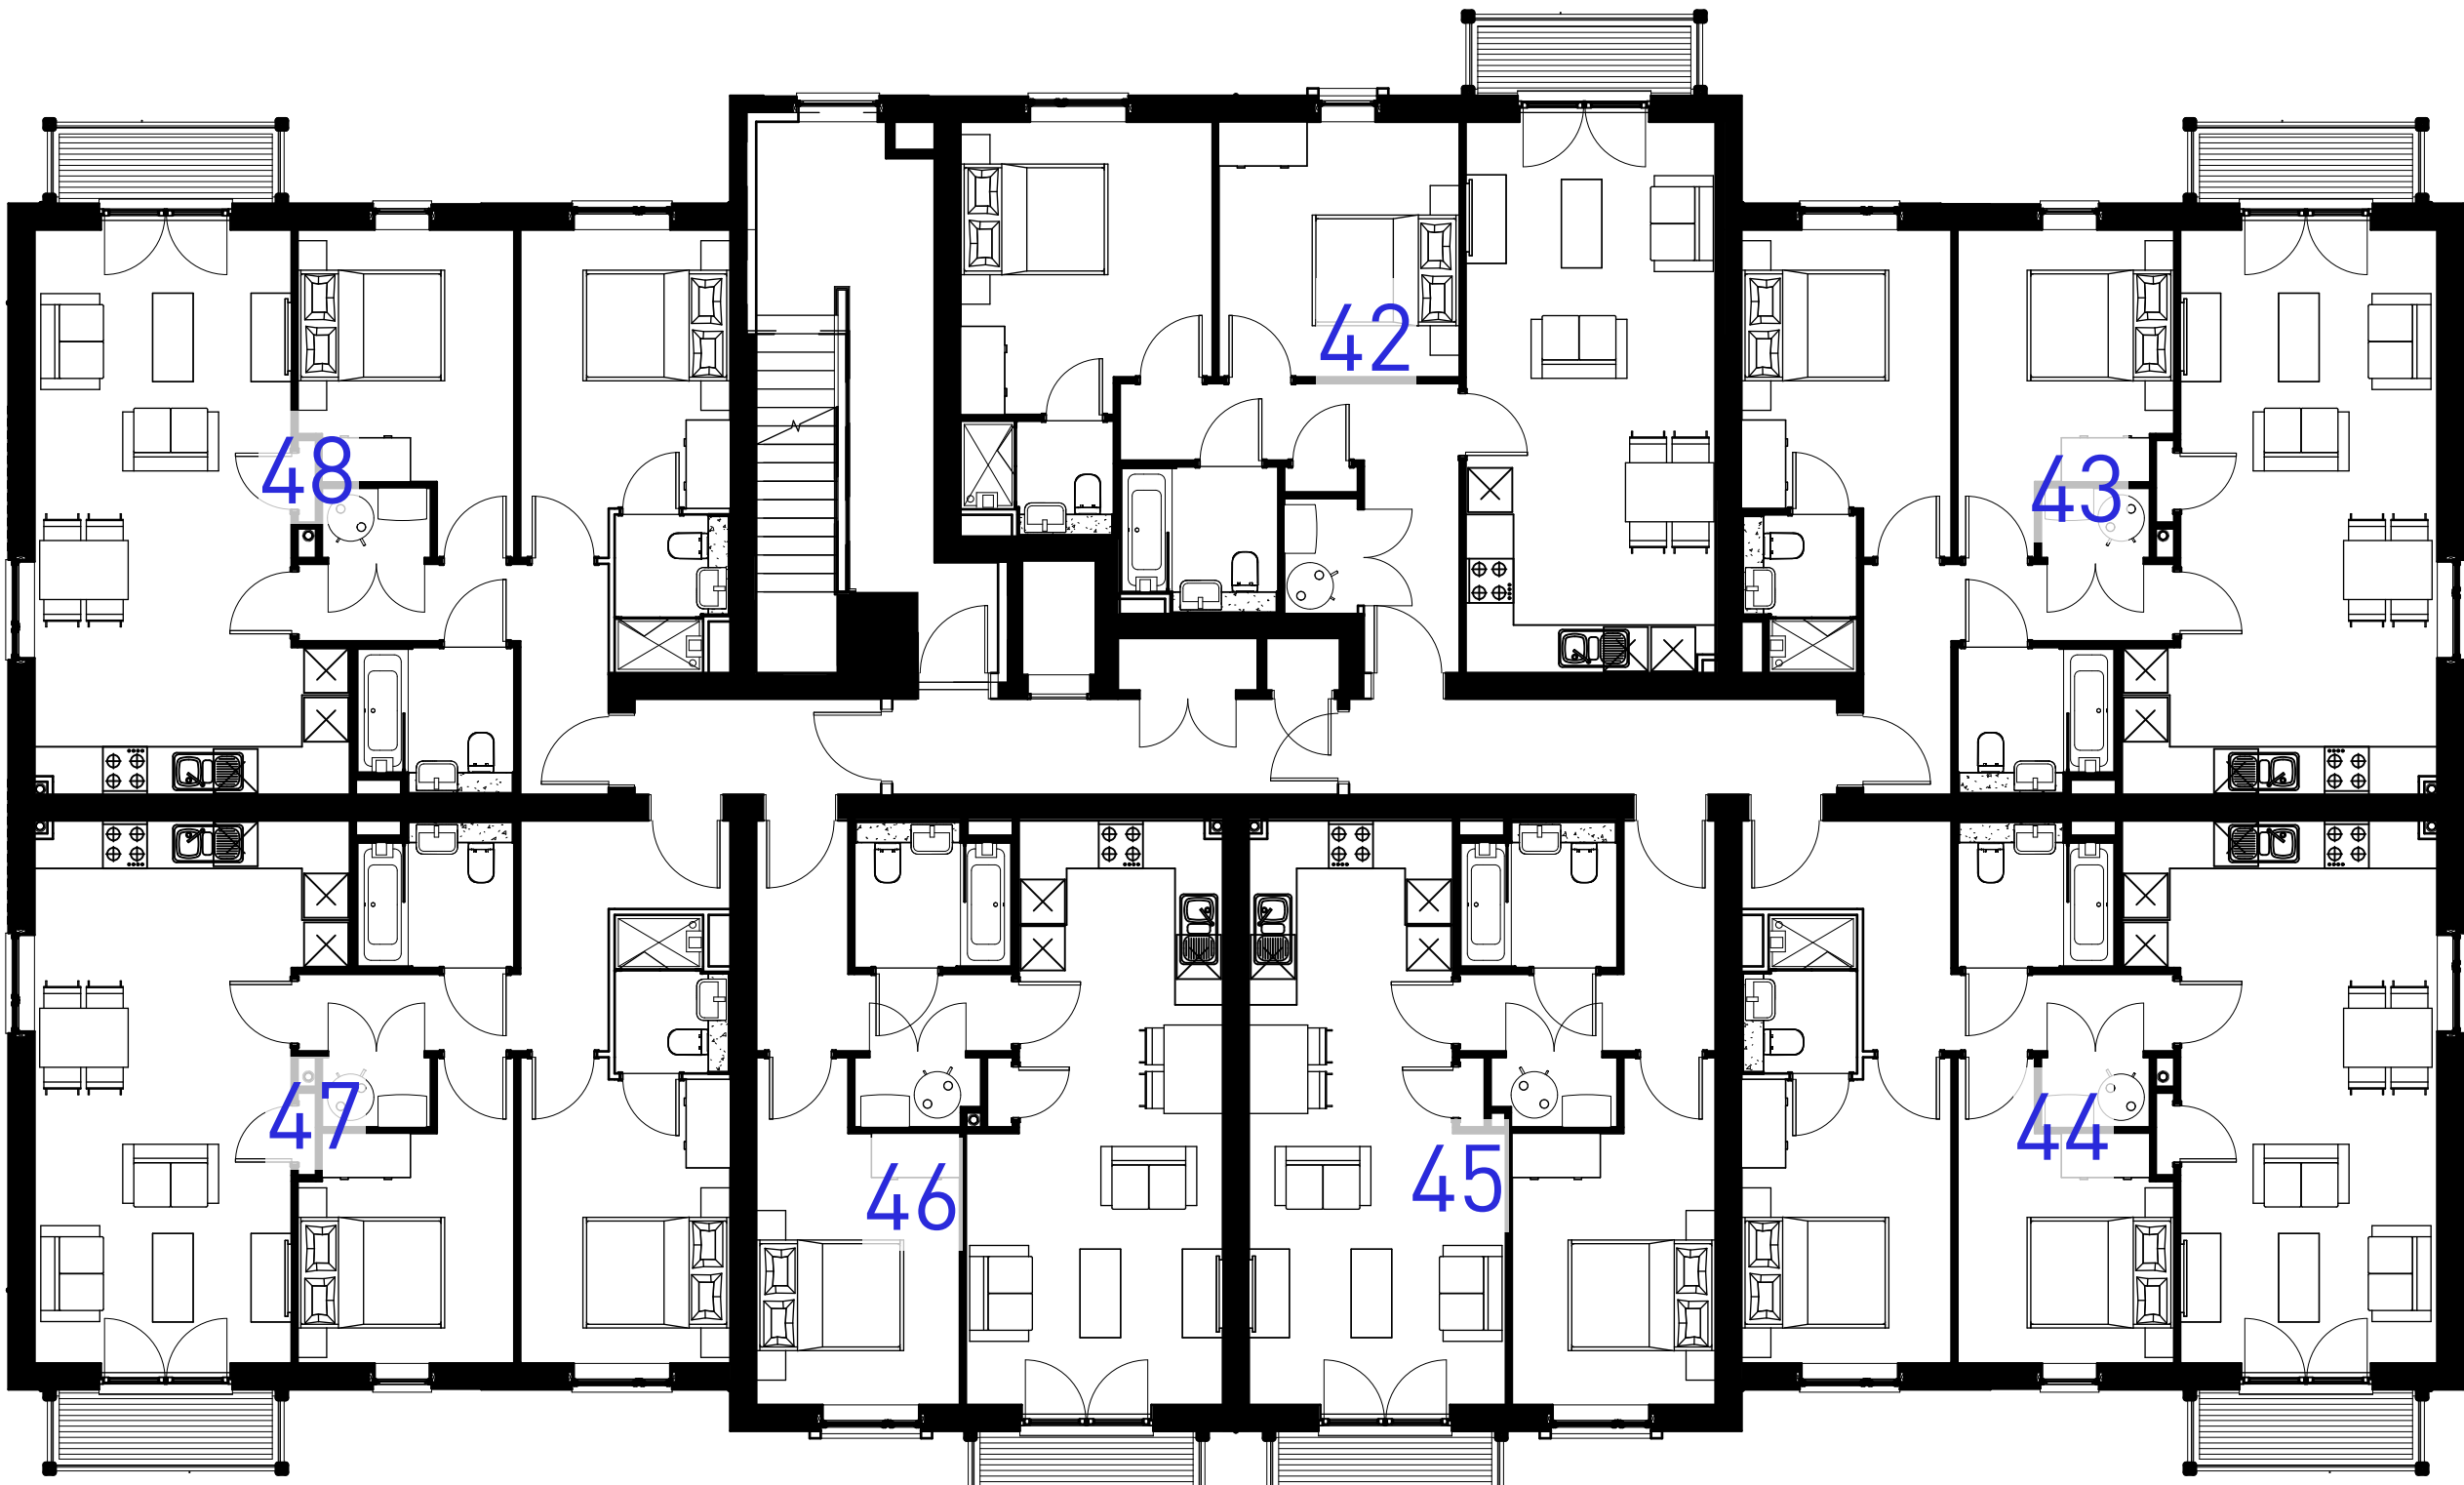

SECOND FLOOR

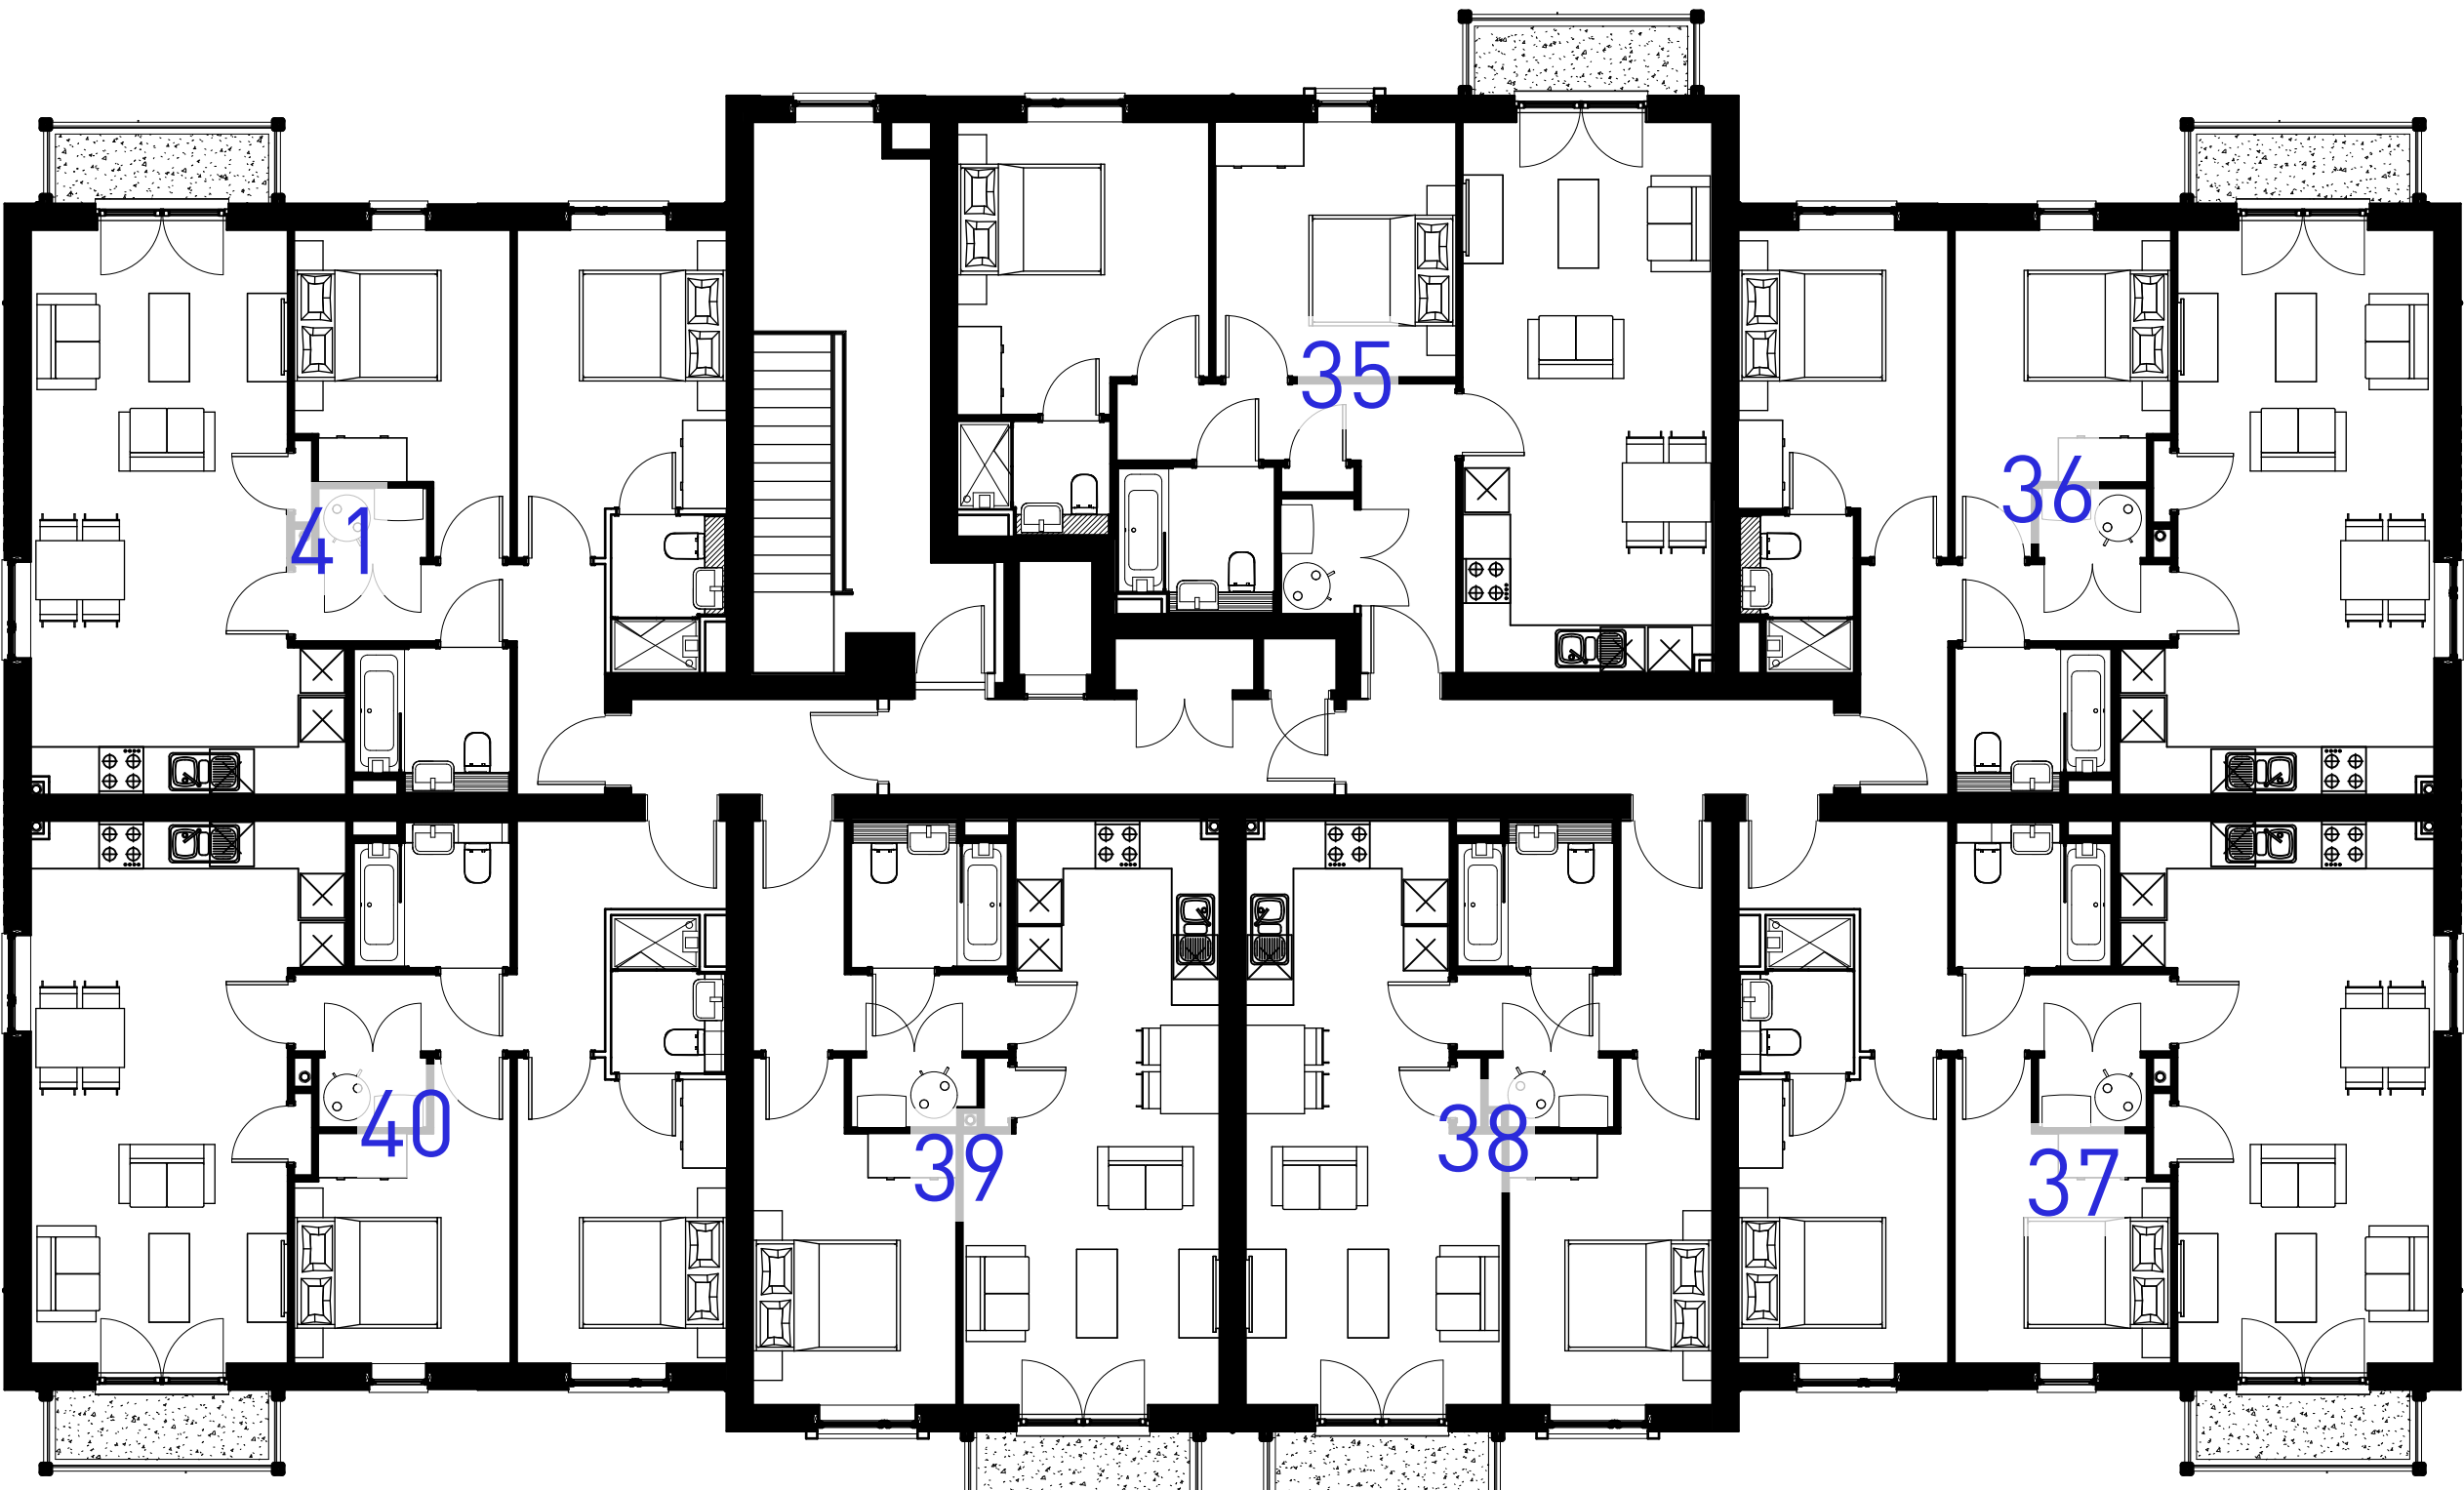

FIRST FLOOR

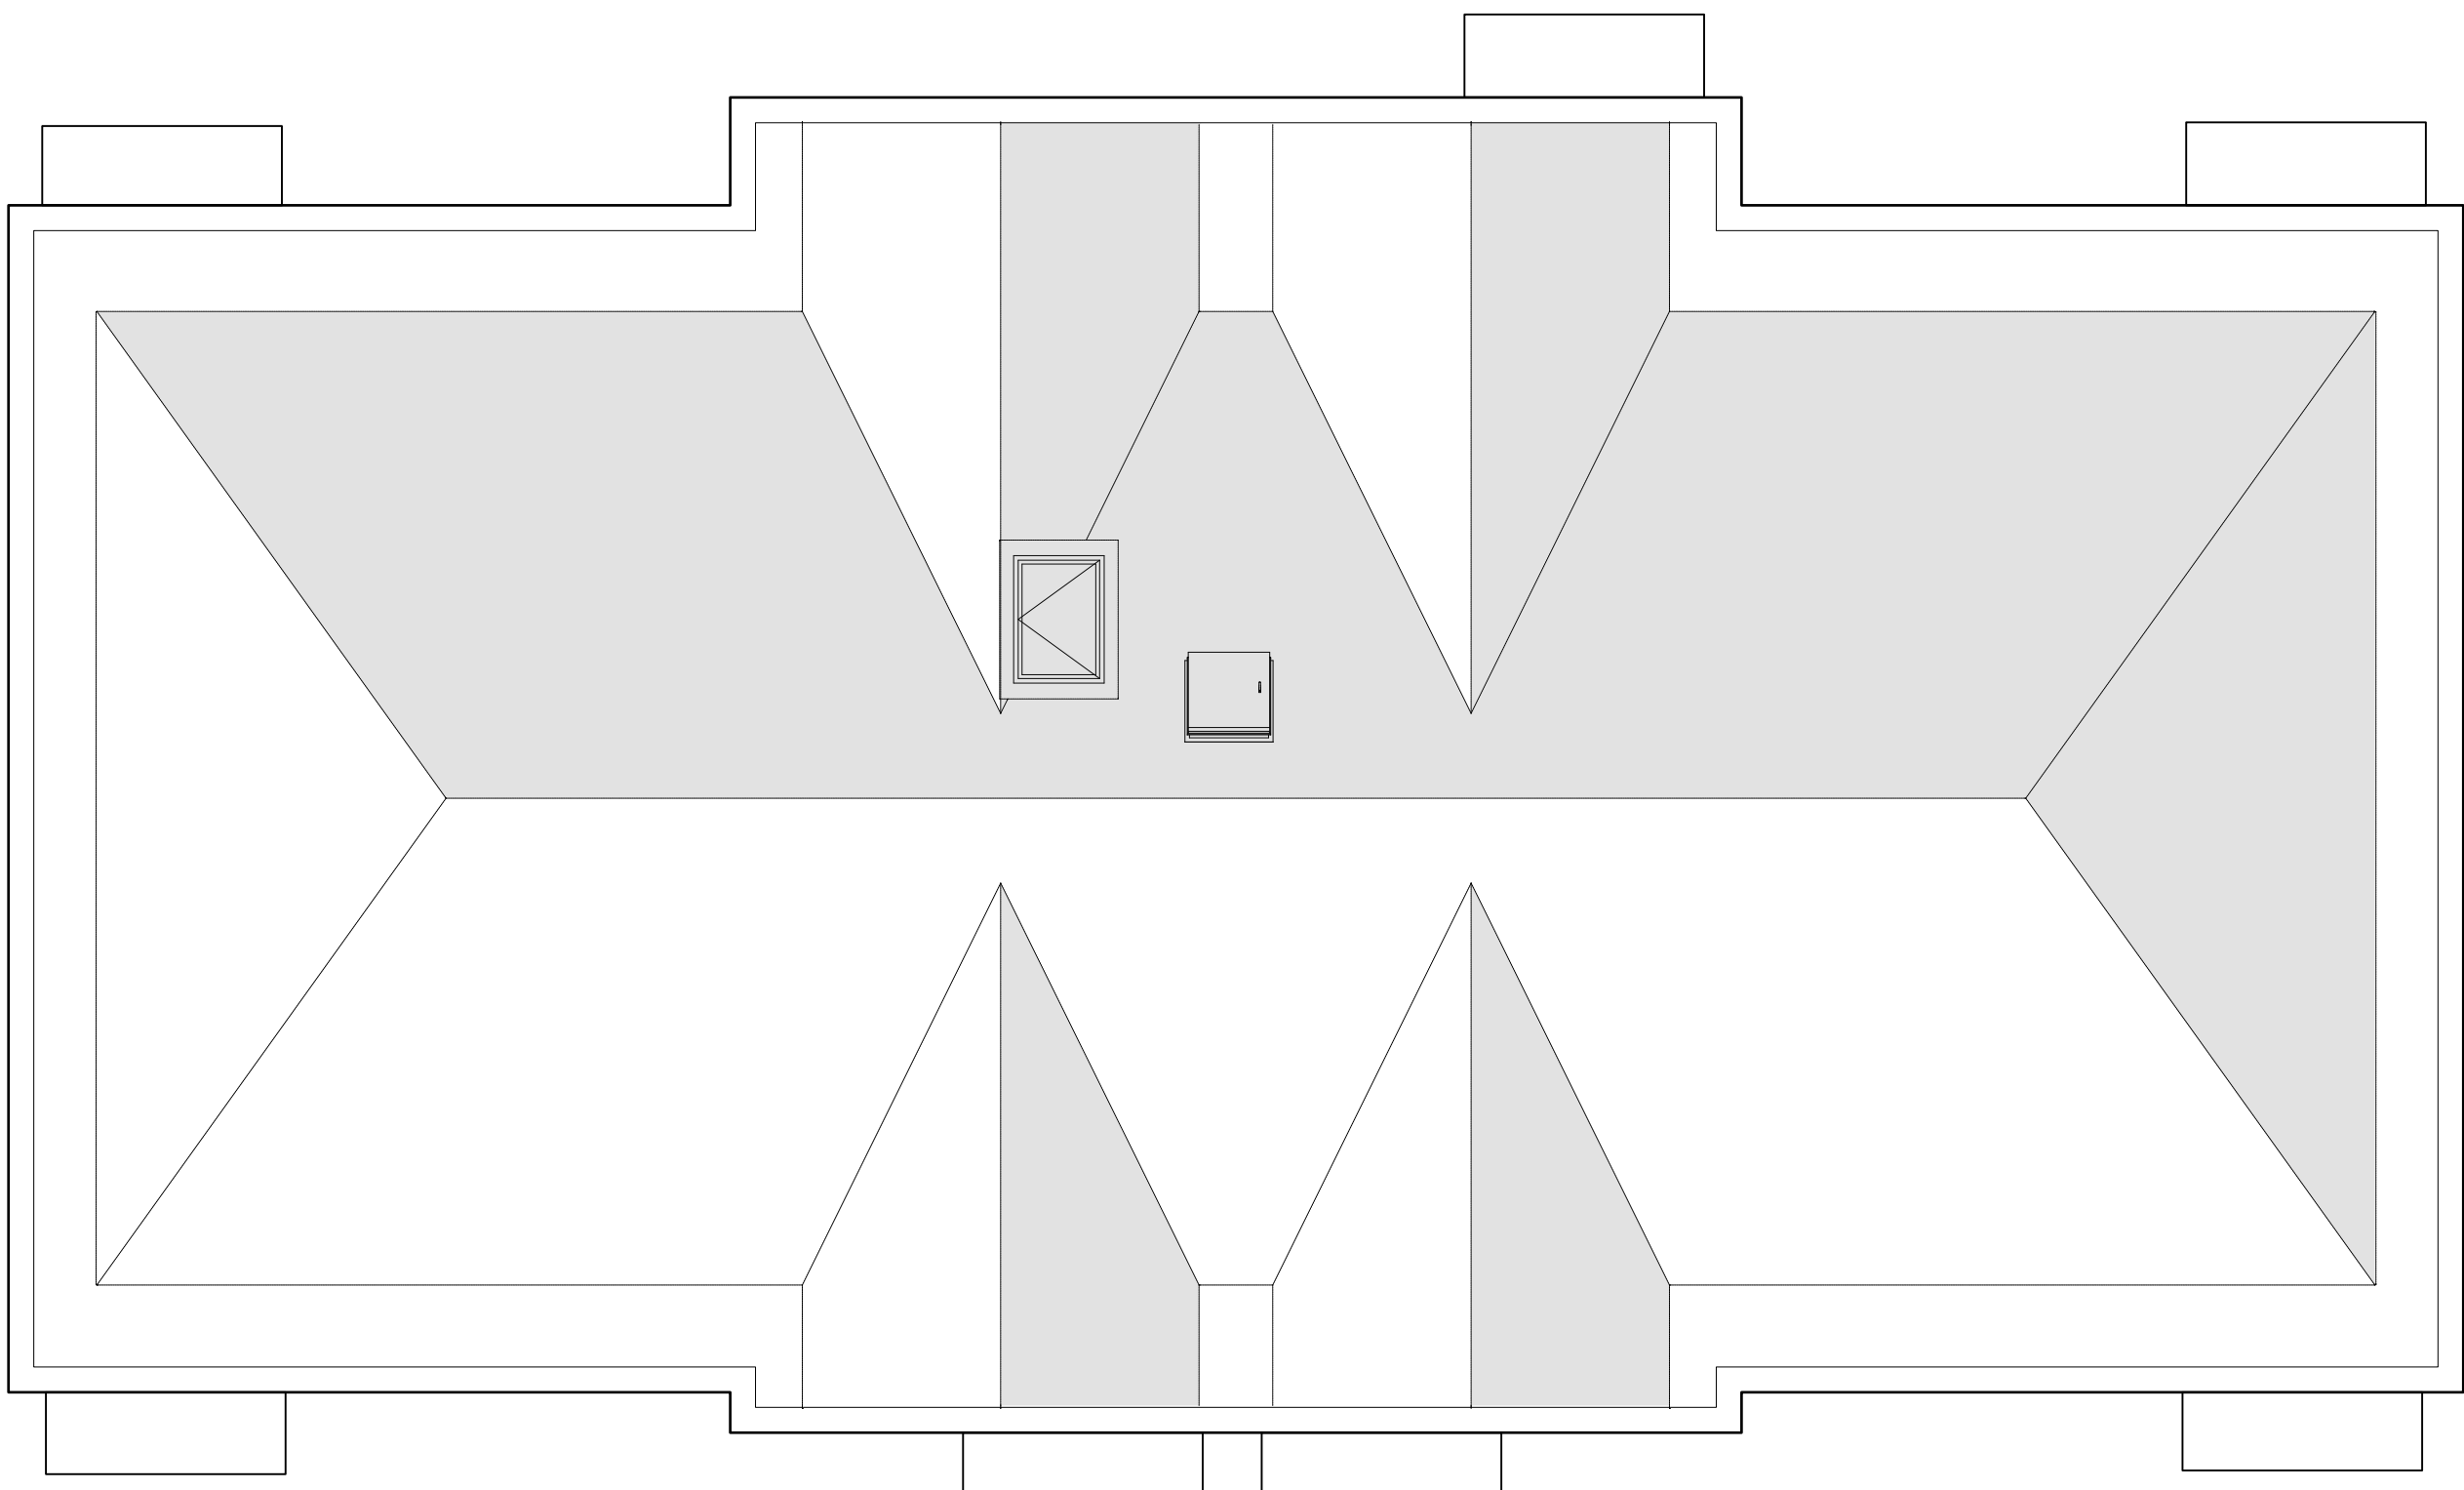

ROOF PLAN

KINWOOD VALE, NEIGHBOURHOOD CENTRE – APARTMENT BLOCK 3 – FLOOR PLANS

