


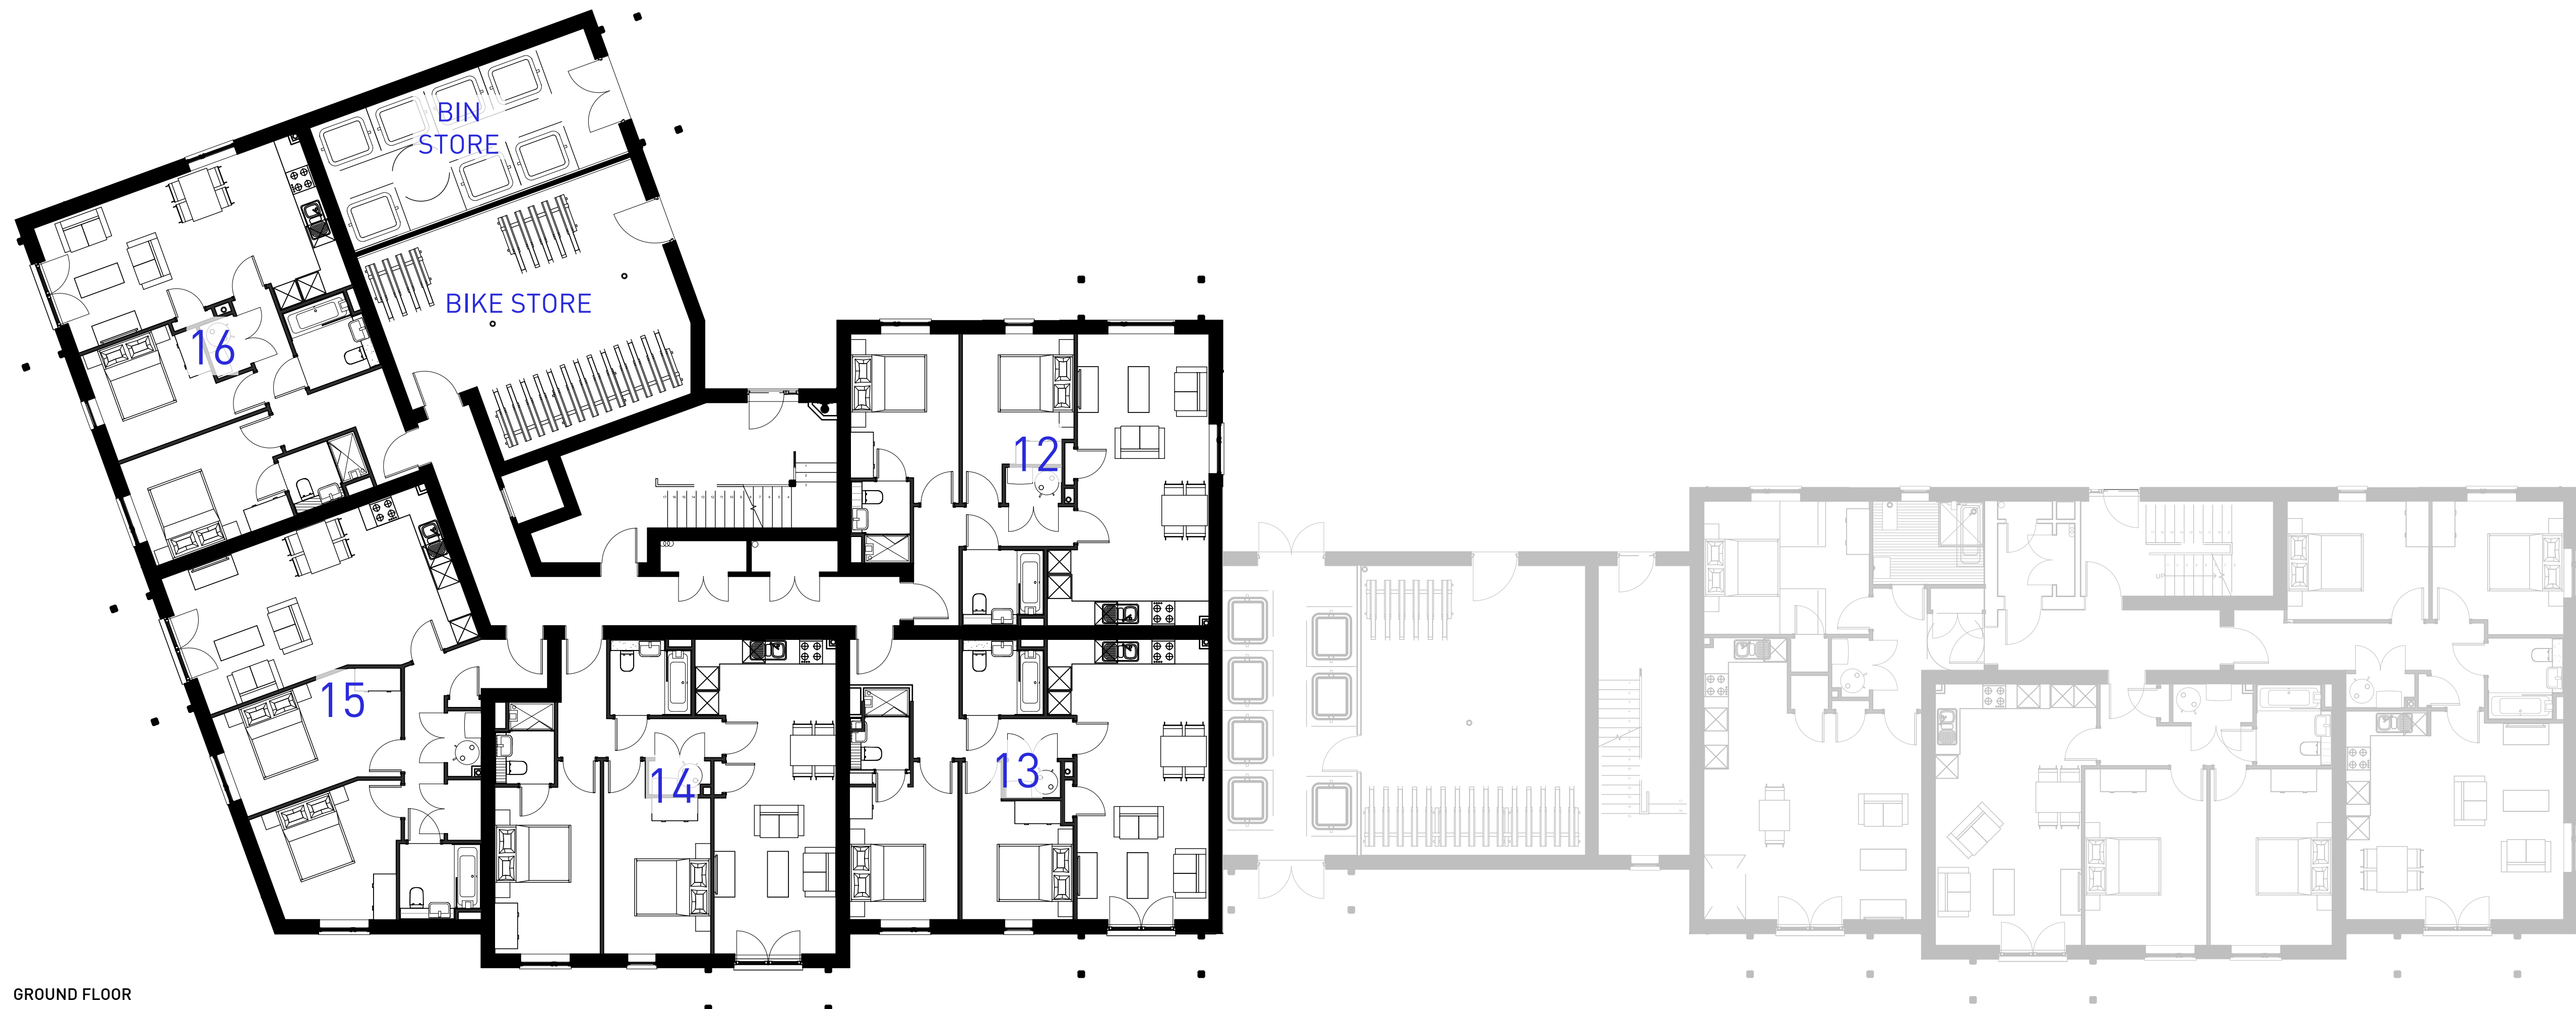

GROUND FLOOR

KINWOOD VALE, NEIGHBOURHOOD CENTRE – APARTMENT BLOCK 2 – GROUND FLOOR PLAN

