


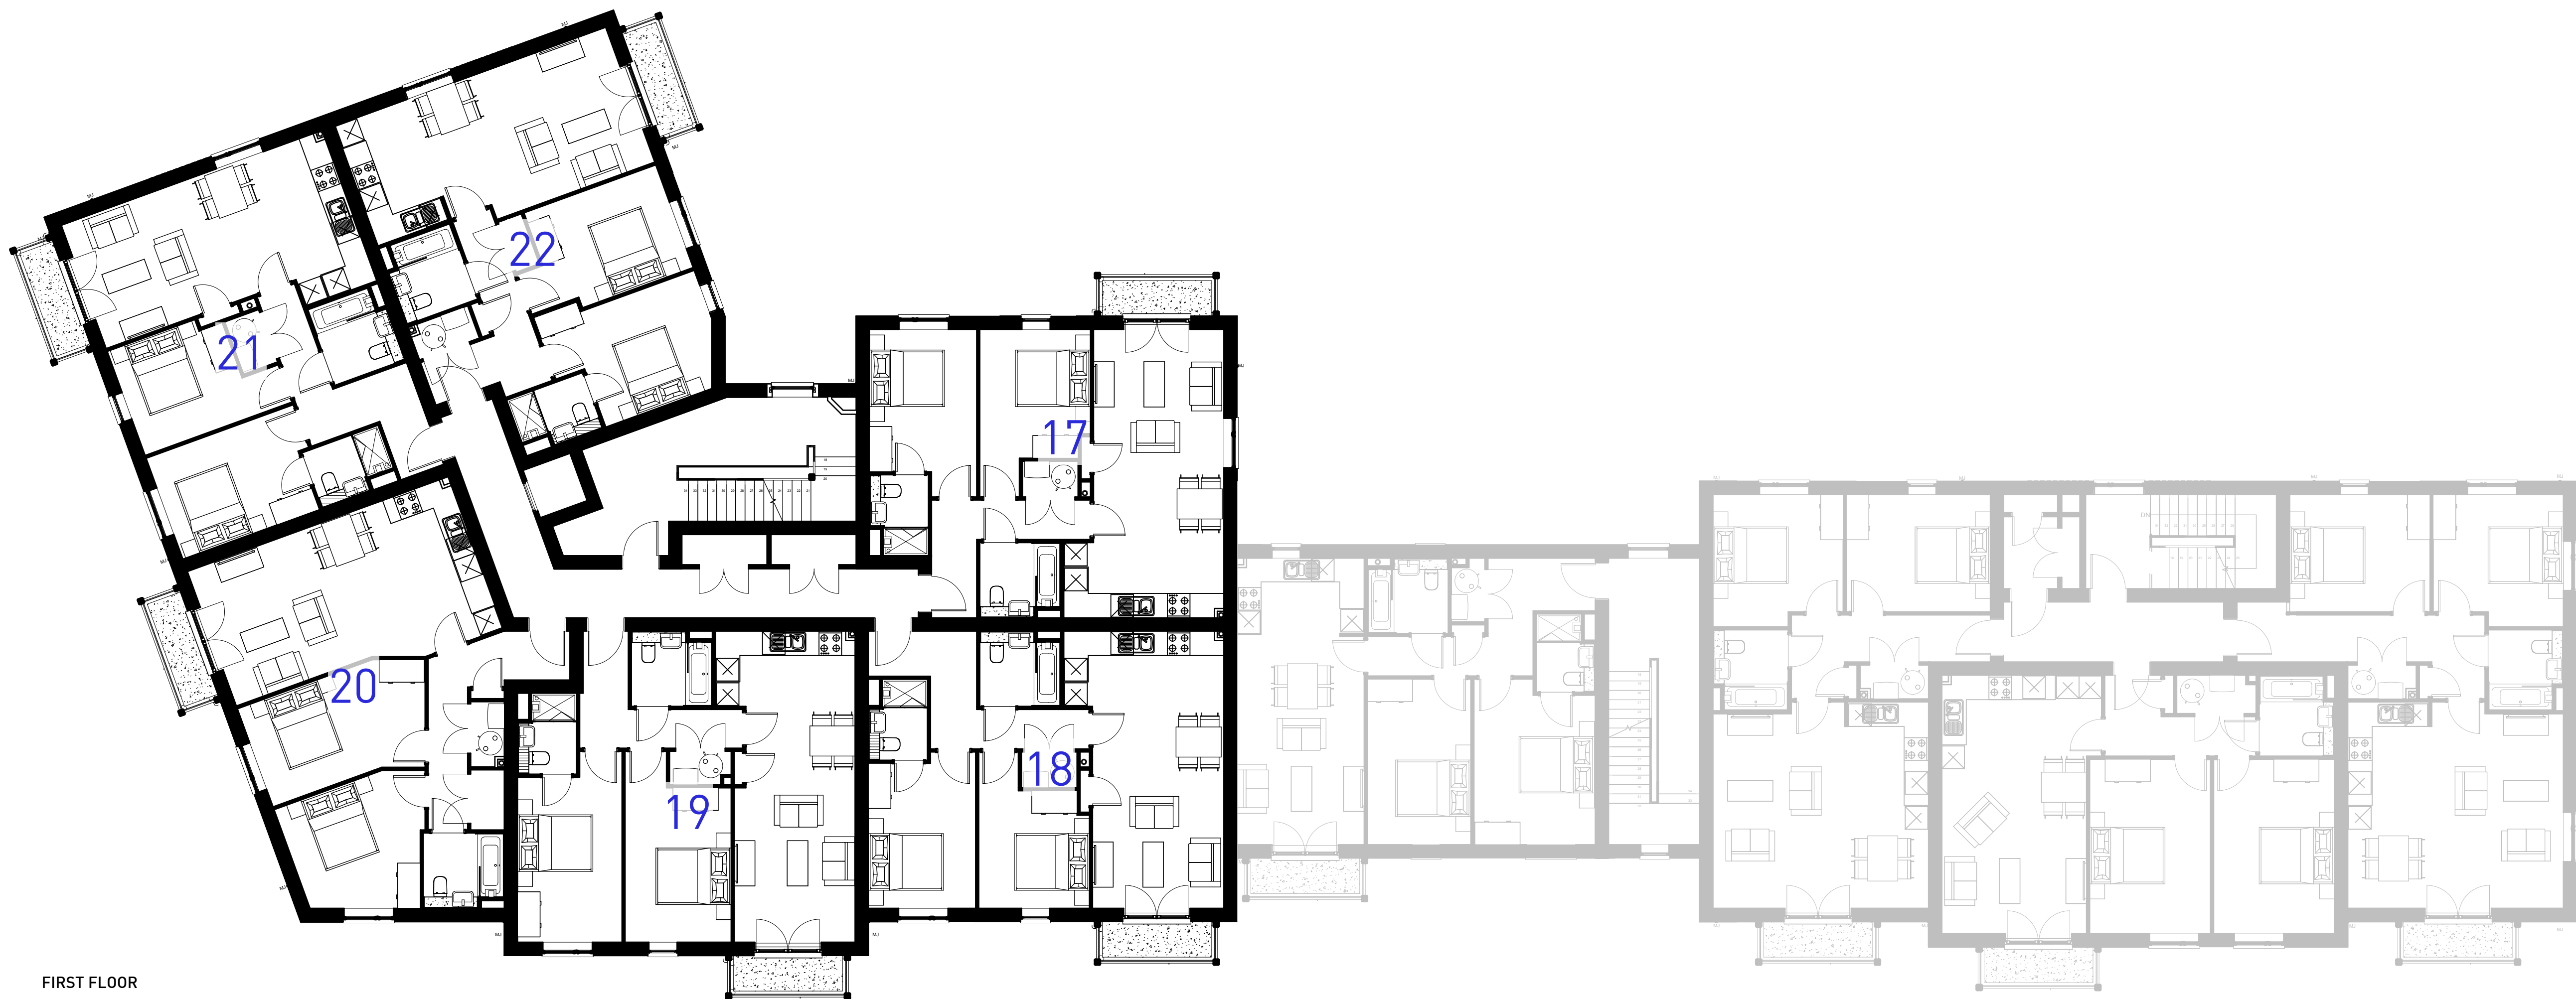

FIRST FLOOR

KINWOOD VALE, NEIGHBOURHOOD CENTRE – APARTMENT BLOCK 2 – FIRST FLOOR PLAN

