



Topsoil Validation Report

CLIENT	Highwood Group
SITE ADDRESS	Old Clayton Kennels and Cattery, Storrington Road, Washington, West Sussex RH20 4AG. The Site Location Plan can be seen in Figure 1.
PROJECT NUMBER	GWPR6344. The terms and conditions of this report can be seen within Appendix A.
ENGINEER	Roger Foord, Ground and Water Limited
DATE	Wednesday 26 th August 2026

PROPOSED DEVELOPMENT

At the time of reporting, August 2026, the proposed development was understood to comprise the demolition of the existing buildings on-site and the construction of a two storey, 60-bed care home alongside eight (8no.) bungalows with associated vehicle parking, soft landscaping and access roads. A site visit was undertaken by a Ground and Water Limited Engineer on the 31st March 2025 and 10No. trial pits (TP201 - TP210) were machine excavated to a depth of between 0.25 – 0.40m bgl to obtain samples of the Topsoil from across the site to confirm its suitability for reuse in the soft landscaped areas of the proposed development. The locations of the trial pits can be seen in Figure 2.

The test results were later approved when discharging C13 ref. DISC/25/0050 dated 12th August 2025.

The succession of conditions and description of soils encountered in the trial holes in descending order is tabulated below.

SITE WORKS

Summary of Strata Encountered			
Strata	Top Depth (m bgl)	Base Depth (m bgl)	Thickness (m)
TOPSOIL: Dark brown slightly sandy slightly gravelly CLAY. Sand is fine to medium grained. Gravel is subangular to sub-rounded fine to coarse flint.	GL	0.25 – 0.40m	0.25 – 0.40m
HEAD DEPOSITS: Brown silty slightly sandy CLAY. The sand was fine to medium grained.	0.25 – 0.40m	>0.60m	>0.20 – >0.35m

The Trial Hole Logs can be seen in Appendix B.

10No. samples (TP201/0.20m, TP202/0.20m, TP203/0.20m, TP204/0.20m, TP205/0.20m, TP206/0.20m, TP207/0.20m, TP208/0.20m, TP209/0.20m and TP210/0.20m bgl) were sent for chemical laboratory analysis. The testing schedule comprised:

CHEMICAL LABORATORY TESTING

- Semi-metals and heavy metals incl. Arsenic, Cadmium, Chromium (incl. Hexavalent Chromium), Copper, Lead, Mercury, Nickel, Selenium, Vanadium, Zinc.
- Polycyclic Aromatic Hydrocarbons (PAHs) incl. Naphthalene, Acenaphthylene, Acenaphthene, Fluorene, Phenanthrene, Anthracene, Fluoranthene, Pyrene, Benzo(a)anthracene, Chrysene,

Benzo(b)fluoranthene, Benzo(k)fluoranthene, Benzo(a)pyrene, Indeno(1,2,3-cd)pyrene, Dibenz(a,h)anthracene, Benzo(ghi)perylene.

- Speciated TPH including full aliphatic/aromatic split;
- BTEX compounds (Benzene, Toluene, Ethylbenzene, Xylene) and MTBE – used as marker compounds for Volatile Organic Compounds (VOCs); and
- Asbestos screen.

Loose fibres of chrysotile asbestos were identified in one sample of the Topsoil (TP204/0.20m bgl). Quantification was undertaken on the sample and indicated that asbestos was present at < 0.001%.

A quantification risk assessment was carried out for the concentration recorded, in accordance with the guidance within CIRIA 733. The background, considerations taken, and the calculations can be seen in Appendix E. A summary of the results is shown in the table below.

Asbestos Risk Assessment				
Sample	Mesothelioma Accumulated Risk (fibres/ml.year)	Mesothelioma Risk	Lung Cancer Accumulated Risk (fibres/ml.year)	Lung Cancer Risk
TP204/0.20m	0.00091	Insignificant	0.00065	Insignificant

Based on CIRIA Table 14.1 for Mesothelioma and CIRIA Table 14.3 for Lung Cancer, the risk for TP204/0.20m bgl was considered to be insignificant.

No asbestos has been identified in the remaining of Topsoil tested.


An **Asbestos Management Strategy** should be put in place so that any potentially asbestos containing materials are identified and removed from site in a suitable manner to prevent cross-contamination complying with regulatory condition No. 39.

The chemical laboratory testing I2 Analytical Report (ref. 25-016813-2) within Appendix C did not reveal any other exceedances in the samples tested when compared to the guideline levels for 'Residential with Home-Grown Produce' land-use scenario, as recorded within Appendix D.

We understand that no soils are to be imported to the site. The sampling and chemical testing provided by Ground and Water Limited and approved by Horsham LPA demonstrates that the soils were suitable for use in the proposed soft landscaped and private garden areas.

Signed:

DISCUSSION AND CONCLUSION

 

Roger Foord CGeol
Senior Engineer
For and on behalf of Ground and Water Limited

The following Figures and Appendices completed this report.

Figure 1: Site Location Plan.

Figure 2: Trial Hole Location Plan.


Appendix A: Terms and Conditions

Appendix B: Trial Hole Logs

Appendix C: I2 Lab Results

Appendix D: Soil Assessment Criteria.

Appendix E: Asbestos Risk Assessment

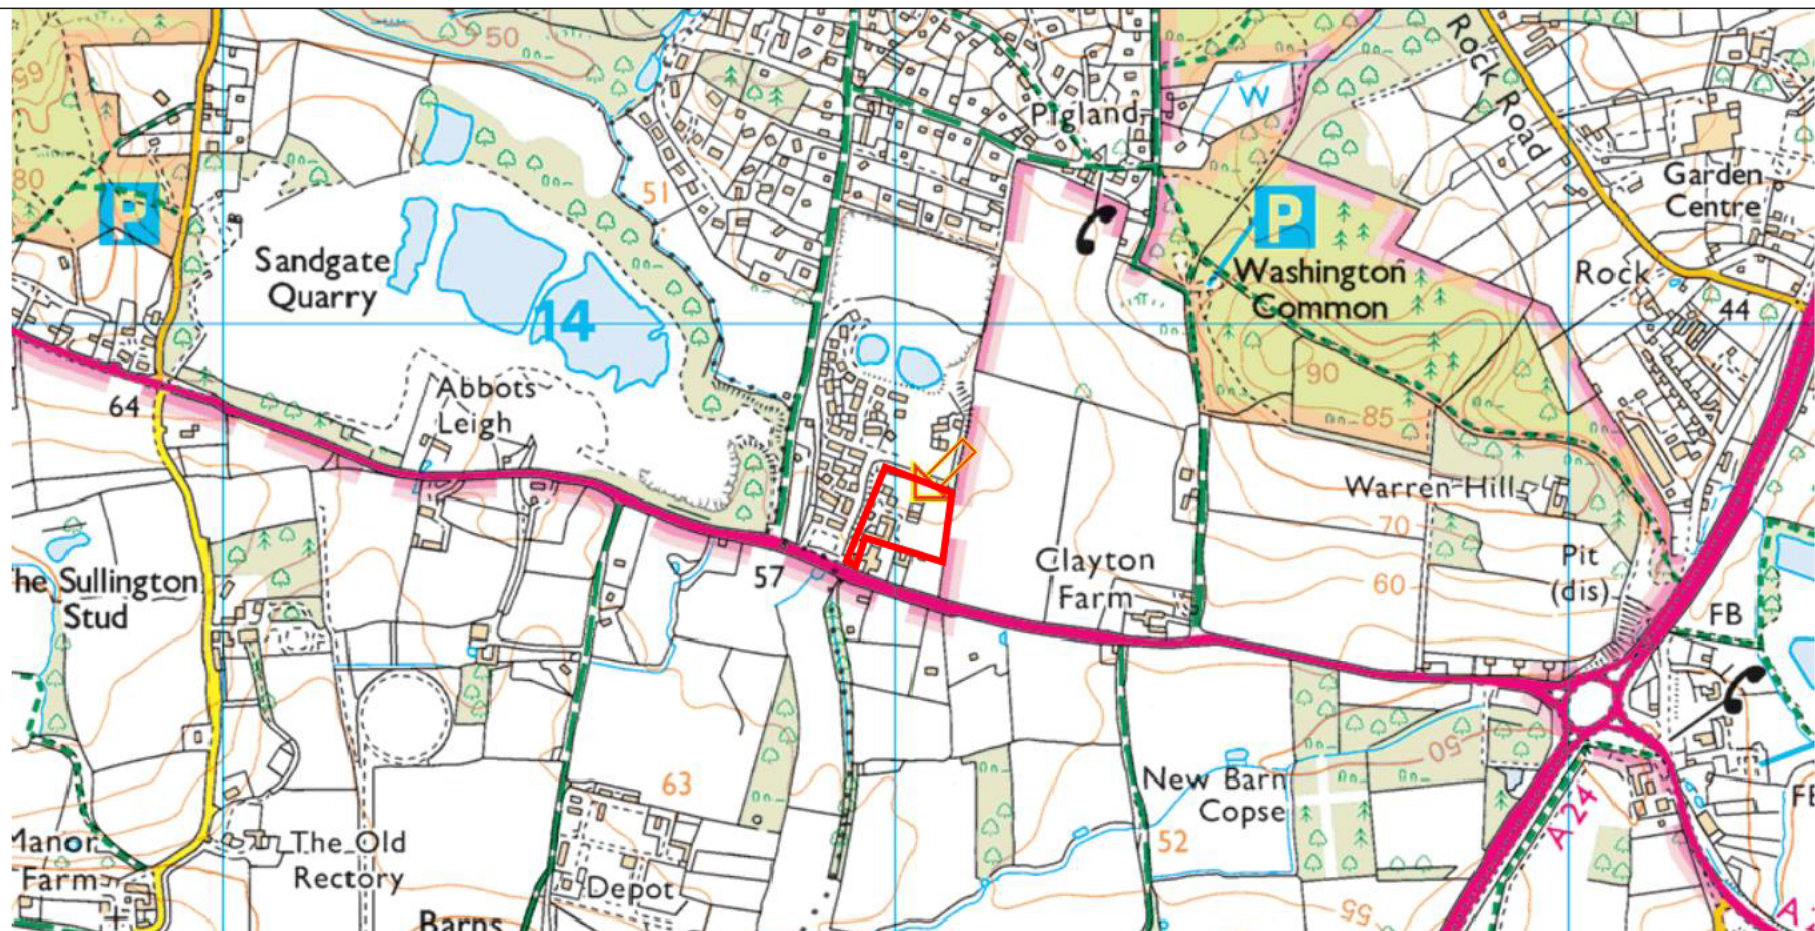

— APPROXIMATE SITE BOUNDARY

Project:
Old Clayton Kennels and Cattery Storrington Rd Washington West Sussex RH20 4AG

Client:
Highwood Group


Date:
August 2026

Site Location Plan

Ref:
GWPR6344

Figure 1



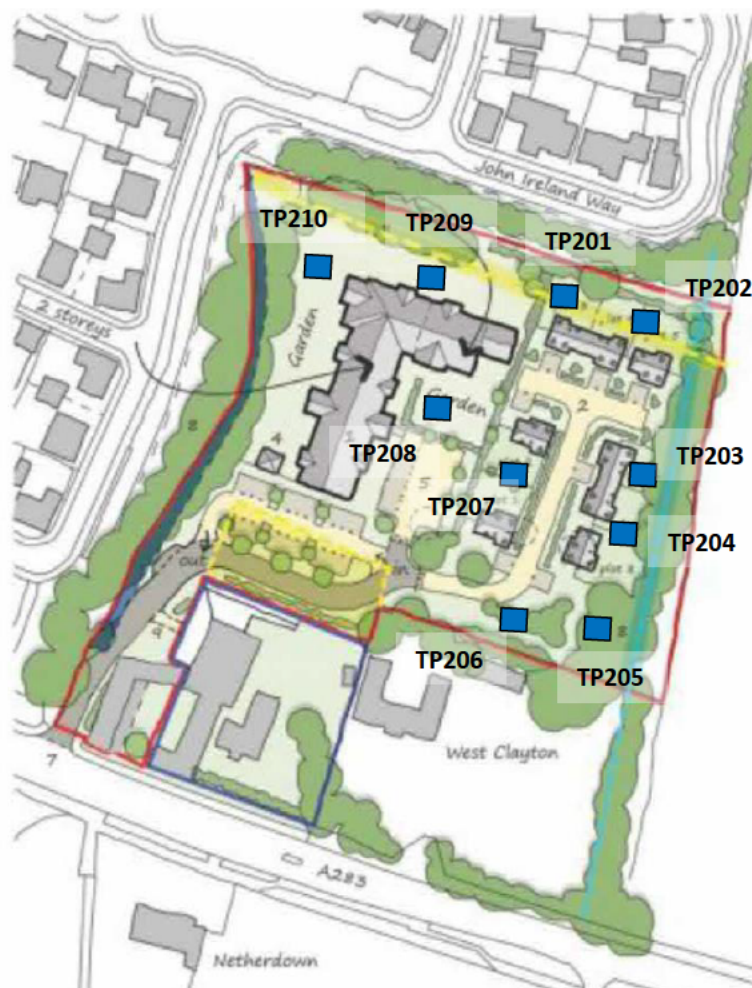

— APPROXIMATE SITE BOUNDARY

Project:
Old Clayton Kennels and Cattery Storrington Rd Washington West Sussex RH20 4AG

Client:
Highwood Group

Date:
August 2026

Trial Hole Location Plan

Ref:
GWPR6344

Figure 2



APPENDIX A

Conditions and Limitations

The ground is a product of continuing natural and artificial processes. As a result, the ground will exhibit a variety of characteristics that vary from place to place across a site, and also with time. Whilst a ground investigation will mitigate to a greater or lesser degree against the resulting risk from variation, the risks cannot be eliminated.

The report has been prepared on the basis of information, data and materials which were available at the time of writing. Accordingly, any conclusions, opinions or judgements made in the report should not be regarded as definitive or relied upon to the exclusion of other information, opinions and judgements.

The investigation, interpretations, and recommendations given in this report were prepared for the sole benefit of the client in accordance with their brief; as such these do not necessarily address all aspects of ground behaviour at the site. No liability is accepted for any reliance placed on it by others unless specifically agreed in writing.

Any decisions made by you, or by any organisation, agency or person who has read, received or been provided with information contained in the report (“you” or “the Recipient”) are decisions of the Recipient and we will not make, or be deemed to make, any decisions on behalf of any Recipient. We will not be liable for the consequences of any such decisions.

Current regulations and good practice were used in the preparation of this report. An appropriately qualified person must review the recommendations given in this report at the time of preparation of the scheme design to ensure that any recommendations given remain valid in light of changes in regulation and practice, or additional information obtained regarding the site.

Any Recipient must take into account any other factors apart from the Report of which they and their experts and advisers are or should be aware. The information, data, conclusions, opinions and judgements set out in the report may relate to certain contexts and may not be suitable in other contexts. It is your responsibility to ensure that you do not use the information we provide in the wrong context.

This report is based on readily available geological records, the recorded physical investigation, the strata observed in the works, together with the results of completed site and laboratory tests. Whilst skill and care has been taken to interpret these conditions likely between or below investigation points, the possibility of other characteristics not revealed cannot be discounted, for which no liability can be accepted. The impact of our assessment on other aspects of the development required evaluation by other involved parties.

The opinions expressed cannot be absolute due to the limitations of time and resources within the context of the agreed brief and the possibility of unrecorded previous in ground activities. The ground conditions have been sampled or monitored in recorded locations and tests for some of the more common chemicals generally expected. Other concentrations of types of chemicals may exist. It was not part of the scope of this report to comment on environment/contaminated land considerations.

The conclusions and recommendations relate to the Old Clayton Kennels and Cattery, Storrington Road, Washington, West Sussex RH20 4AG.

Trial hole is a generic term used to describe a method of direct investigation. The term trial pit, borehole or window sampler borehole implies the specific technique used to produce a trial hole.

The depth to roots and/or of desiccation may vary from that found during the investigation. The client is responsible for establishing the depth to roots and/or of desiccation on a plot-by-plot basis prior to the construction of foundations. Where trees are mentioned in the text this means existing trees, recently removed trees (approximately 15 years to full recovery on cohesive soils) and those planned as part of the site landscaping.

Ownership of copyright of all printed material including reports, laboratory test results, trial pit and borehole log sheets, including drillers log sheets, remain with Ground and Water Limited. Licence is for the sole use of the client and may not be assigned, transferred or given to a third party.

Only our client may rely on this report and should this report or any information contained in it be provided to any third party we accept no responsibility to the third party for the contents of this report save to the extent expressly outlined by us in writing in a reliance letter addressed from us to the third party.

Recipients are not permitted to publish this report outside of their organisation without our express written consent.

APPENDIX B

Trial Hole Logs



Trial Pit Log

Project Name: Old Clayton Kennels and Cattery		Client: Highwood Group		Date: 31/03/2025	
Location: Storrington Rd, Washington, West Sussex, RH20 4AG		Contractor:			
Project No. : GWPR6344		Crew Name:		Equipment:	
Location Number TP201	Location Type TP	Level	Logged By	Scale 1:25	Page Number Sheet 1 of 1

Well	Water Strikes	Sample and In Situ Testing			Depth (m)	Level (m)	Legend	Stratum Description	
		Depth (m)	Type	Results					
		0.20	D		0.30			Dark brown sandy slightly gravelly CLAY. Sand is fine to medium grained. Gravel is subangular to sub-rounded fine to coarse flint. (TOPSOIL).	1 2 3 4 5
					0.60			Brown silty slightly sandy CLAY. Sand is fine to medium grained. (HEAD DEPOSITS).	
								End of Borehole at 0.600m	

Dimensions		Trench Support and Comment			Pumping Data		
Pit Length	Pit Width	Pit Stability	Shoring Used	Remarks	Date	Rate	Remarks

Remarks
Roots were noted to 0.20m bgl. Groundwater was not encountered.





Trial Pit Log

Project Name: Old Clayton Kennels and Cattery		Client: Highwood Group		Date: 31/03/2025	
Location: Storrington Rd, Washington, West Sussex, RH20 4AG		Contractor:			
Project No. : GWPR6344		Crew Name:		Equipment:	
Location Number TP202	Location Type TP	Level	Logged By	Scale 1:25	Page Number Sheet 1 of 1

Well	Water Strikes	Sample and In Situ Testing			Depth (m)	Level (m)	Legend	Stratum Description	
		Depth (m)	Type	Results					
		0.20	D		0.30			Dark brown sandy slightly gravelly CLAY. Sand is fine to medium grained. Gravel is subangular to sub-rounded fine to coarse flint. (TOPSOIL).	
					0.60			Brown silty slightly sandy CLAY. Sand is fine to medium grained. (HEAD DEPOSITS).	
								End of Borehole at 0.600m	
									1
									2
									3
									4
									5

Dimensions		Trench Support and Comment			Pumping Data		
Pit Length	Pit Width	Pit Stability	Shoring Used	Remarks	Date	Rate	Remarks

Remarks	
Roots were noted to 0.20m bgl. Groundwater was not encountered.	



Date: 31/03/2025

Contractor:

Crew Name:

Equipment:

Page Number
Sheet 1 of 14

Remarks
Roots were noted to 0.60m bgl. Groundwater was not encountered.





Trial Pit Log

Project Name: Old Clayton Kennels and Cattery		Client: Highwood Group		Date: 31/03/2025	
Location: Storrington Rd, Washington, West Sussex, RH20 4AG		Contractor:			
Project No. : GWPR6344		Crew Name:		Equipment:	
Location Number TP204	Location Type TP	Level	Logged By	Scale 1:25	Page Number Sheet 1 of 1

Well	Water Strikes	Sample and In Situ Testing			Depth (m)	Level (m)	Legend	Stratum Description	
		Depth (m)	Type	Results					
		0.20	D					Dark brown sandy slightly gravelly CLAY. Sand is fine to medium grained. Gravel is subangular to sub-rounded fine to coarse flint. (TOPSOIL).	
					0.35			Brown silty slightly sandy CLAY. Sand is fine to medium grained. (HEAD DEPOSITS).	
					0.60			End of Borehole at 0.600m	
									1
									2
									3
									4
									5

Dimensions		Trench Support and Comment			Pumping Data		
Pit Length	Pit Width	Pit Stability	Shoring Used	Remarks	Date	Rate	Remarks

Remarks Roots were noted to 0.35m bgl. Groundwater was not encountered.	
--	--



Trial Pit Log

Project Name: Old Clayton Kennels and Cattery		Client: Highwood Group		Date: 31/03/2025	
Location: Storrington Rd, Washington, West Sussex, RH20 4AG		Contractor:			
Project No. : GWPR6344		Crew Name:		Equipment:	
Location Number TP205	Location Type TP	Level	Logged By	Scale 1:25	Page Number Sheet 1 of 1

Well	Water Strikes	Sample and In Situ Testing			Depth (m)	Level (m)	Legend	Stratum Description	
		Depth (m)	Type	Results					
		0.20	D		0.30			Dark brown sandy slightly gravelly CLAY. Sand is fine to medium grained. Gravel is subangular to sub-rounded fine to coarse flint. (TOPSOIL).	1 2 3 4 5
					0.60			Brown silty slightly sandy CLAY. Sand is fine to medium grained. (HEAD DEPOSITS).	
								End of Borehole at 0.600m	

Dimensions		Trench Support and Comment			Pumping Data		
Pit Length	Pit Width	Pit Stability	Shoring Used	Remarks	Date	Rate	Remarks

Remarks Roots were noted to 0.60m bgl. Groundwater was not encountered.	
--	--



Trial Pit Log

Project Name: Old Clayton Kennels and Cattery		Client: Highwood Group		Date: 31/03/2025	
Location: Storrington Rd, Washington, West Sussex, RH20 4AG		Contractor:			
Project No. : GWPR6344		Crew Name:		Equipment:	
Location Number TP206	Location Type TP	Level	Logged By	Scale 1:25	Page Number Sheet 1 of 1

Well	Water Strikes	Sample and In Situ Testing			Depth (m)	Level (m)	Legend	Stratum Description	
		Depth (m)	Type	Results					
		0.20	D					Brown silty slightly sandy CLAY. Sand is fine to medium grained. (HEAD DEPOSITS).	
					0.40			Brown silty slightly sandy CLAY. Sand is fine to medium grained. (HEAD DEPOSITS).	
					0.60			End of Borehole at 0.600m	
									1
									2
									3
									4
									5

Dimensions		Trench Support and Comment			Pumping Data		
Pit Length	Pit Width	Pit Stability	Shoring Used	Remarks	Date	Rate	Remarks

Remarks	
Roots were noted to 0.40m bgl. Groundwater was not encountered.	



Trial Pit Log

Project Name: Old Clayton Kennels and Cattery		Client: Highwood Group		Date: 31/03/2025	
Location: Storrington Rd, Washington, West Sussex, RH20 4AG		Contractor:			
Project No. : GWPR6344		Crew Name:		Equipment:	
Location Number TP207	Location Type TP	Level	Logged By	Scale 1:25	Page Number Sheet 1 of 1

Well	Water Strikes	Sample and In Situ Testing			Depth (m)	Level (m)	Legend	Stratum Description	
		Depth (m)	Type	Results					
		0.20	D		0.30			Dark brown sandy slightly gravelly CLAY. Sand is fine to medium grained. Gravel is subangular to sub-rounded fine to coarse flint. (TOPSOIL).	
					0.60			Brown silty slightly sandy CLAY. Sand is fine to medium grained. (HEAD DEPOSITS).	
								End of Borehole at 0.600m	
									1
									2
									3
									4
									5

Dimensions		Trench Support and Comment			Pumping Data		
Pit Length	Pit Width	Pit Stability	Shoring Used	Remarks	Date	Rate	Remarks

Remarks	
Roots were noted to 0.30m bgl. Groundwater was not encountered.	



Trial Pit Log

Project Name: Old Clayton Kennels and Cattery		Client: Highwood Group		Date: 31/03/2025	
Location: Storrington Rd, Washington, West Sussex, RH20 4AG		Contractor:			
Project No. : GWPR6344		Crew Name:		Equipment:	
Location Number TP208	Location Type TP	Level	Logged By	Scale 1:25	Page Number Sheet 1 of 1

Well	Water Strikes	Sample and In Situ Testing			Depth (m)	Level (m)	Legend	Stratum Description	
		Depth (m)	Type	Results					
		0.20	D					Dark brown sandy slightly gravelly CLAY. Sand is fine to medium grained. Gravel is subangular to sub-rounded fine to coarse flint. (TOPSOIL).	
					0.40			Brown silty slightly sandy CLAY. Sand is fine to medium grained. (HEAD DEPOSITS).	
					0.60			End of Borehole at 0.600m	
									1
									2
									3
									4
									5

Dimensions		Trench Support and Comment			Pumping Data		
Pit Length	Pit Width	Pit Stability	Shoring Used	Remarks	Date	Rate	Remarks

Remarks
Roots were noted to 0.20m bgl. Groundwater was not encountered.





Trial Pit Log

Project Name: Old Clayton Kennels and Cattery		Client: Highwood Group		Date: 01/03/2025 - 31/03/2025	
Location: Storrington Rd, Washington, West Sussex, RH20 4AG		Contractor:			
Project No. : GWPR6344		Crew Name:		Equipment:	
Location Number TP209	Location Type TP	Level	Logged By	Scale 1:25	Page Number Sheet 1 of 1

Well	Water Strikes	Sample and In Situ Testing			Depth (m)	Level (m)	Legend	Stratum Description	
		Depth (m)	Type	Results					
		0.20	D					Dark brown sandy slightly gravelly CLAY. Sand is fine to medium grained. Gravel is subangular to sub-rounded fine to coarse flint. (TOPSOIL).	
					0.40			Brown silty slightly sandy CLAY. Sand is fine to medium grained. (HEAD DEPOSITS).	
					0.60			End of Borehole at 0.600m	
									1
									2
									3
									4
									5

Dimensions		Trench Support and Comment			Pumping Data		
Pit Length	Pit Width	Pit Stability	Shoring Used	Remarks	Date	Rate	Remarks

Remarks Roots were noted to 0.60m bgl. Groundwater was not encountered.	
--	--



Trial Pit Log

Project Name: Old Clayton Kennels and Cattery		Client: Highwood Group		Date: 31/03/2025	
Location: Storrington Rd, Washington, West Sussex, RH20 4AG		Contractor:			
Project No. : GWPR6344		Crew Name:		Equipment:	
Location Number TP210	Location Type TP	Level	Logged By	Scale 1:25	Page Number Sheet 1 of 1

Well	Water Strikes	Sample and In Situ Testing			Depth (m)	Level (m)	Legend	Stratum Description	
		Depth (m)	Type	Results					
		0.20	D					Dark brown sandy slightly gravelly CLAY. Sand is fine to medium grained. Gravel is subangular to sub-rounded fine to coarse flint. (TOPSOIL).	
					0.40			Brown silty slightly sandy CLAY. Sand is fine to medium grained. (HEAD DEPOSITS).	
					0.60			End of Borehole at 0.600m	
									1
									2
									3
									4
									5

Dimensions		Trench Support and Comment			Pumping Data		
Pit Length	Pit Width	Pit Stability	Shoring Used	Remarks	Date	Rate	Remarks

Remarks Roots were noted to 0.60m bgl. Groundwater was not encountered.	
--	--

APPENDIX C

I2 Lab Results

Ground and Water Ltd
2 The Long Barn
Norton Farm
Selbourne Road
Alton
Hampshire
GU34 3NB

i2 Analytical Ltd.
7 Woodshots Meadow,
Croxley Green
Business Park,
Watford,
Herts,
WD18 8YS

t: 01923 225404
f: 01923 237404
e: reception@i2analytical.com

e: [REDACTED]

Analytical Report Number : 25-016813-2

Replaces Analytical Report Number: 25-016813, issue no. 1
Additional analysis undertaken.
Asbestos Quantification added onto sample 502646 as per client request

Project / Site name:	Old Clayton Kennels and Cattery Storrington	Samples received on:	03/04/2025
Your job number:	GWPR6344	Samples instructed on/ Analysis started on:	03/04/2025
Your order number:	GWPR6344	Analysis completed by:	14/04/2025
Report Issue Number:	2	Report issued on:	15/04/2025
Samples Analysed:	10 soil samples		

Sign

Tuhi
Senior Customer Service Advisor
For & on behalf of i2 Analytical Ltd.

Standard Geotechnical, Asbestos and Chemical Testing Laboratory located at: ul. Pionierów 39, 41-711 Ruda Śląska, Poland.

Accredited tests are defined within the report, opinions and interpretations expressed herein are outside the scope of accreditation.

Standard sample disposal times, unless otherwise agreed with the laboratory, are :

soils - 4 weeks from reporting
leachates - 2 weeks from reporting
waters - 2 weeks from reporting
asbestos - 6 months from reporting
air - once the analysis is complete

Excel copies of reports are only valid when accompanied by this PDF certificate.

Retention period for records and reports is minimum 6 years from the date of issue of the final report.
Some records may be kept for longer according to other legal/best practice requirements.

Any assessments of compliance with specifications are based on actual analytical results with no contribution from uncertainty of measurement.
Application of uncertainty of measurement would provide a range within which the true result lies.
An estimate of measurement uncertainty can be provided on request.

Analytical Report Number: 25-016813
Project / Site name: Old Clayton Kennels and Cattery Storrington
Your Order No: GWPR6344

Lab Sample Number	502643	502644	502645	502646	502647
Sample Reference	TP201	TP202	TP203	TP204	TP205
Sample Number	None Supplied	None Supplied	None Supplied	None Supplied	None Supplied
Water Matrix	N/A	N/A	N/A	N/A	N/A
Depth (m)	0.20	0.20	0.20	0.20	0.20
Date Sampled	31/03/2025	31/03/2025	31/03/2025	31/03/2025	31/03/2025
Time Taken	None Supplied	None Supplied	None Supplied	None Supplied	None Supplied
Analytical Parameter (Soil Analysis)	Units	Test Limit of detection	Test Accreditation Status		

Stone Content	%	0.1	NONE	< 0.1	< 0.1	< 0.1	49.7	< 0.1
Moisture Content	%	0.01	NONE	18	12	11	13	14
Total mass of sample received	kg	0.1	NONE	1.2	1.2	1.2	1.2	1.2

Asbestos

Asbestos in Soil Detected/Not Detected	Type	N/A	ISO 17025	Not-detected	Not-detected	Not-detected	Detected	Not-detected
Asbestos Analyst ID	N/A	N/A	N/A	MUA	MUA	MUA	MUA	MUA
Analysis completed	N/A	N/A	N/A	08/04/2025	08/04/2025	08/04/2025	08/04/2025	08/04/2025
Actinolite detected	Type	N/A	ISO 17025	-	-	-	Not-detected	-
Amosite detected	Type	N/A	ISO 17025	-	-	-	Not-detected	-
Anthophyllite detected	Type	N/A	ISO 17025	-	-	-	Not-detected	-
Chrysotile detected	Type	N/A	ISO 17025	-	-	-	Detected	-
Crocidolite detected	Type	N/A	ISO 17025	-	-	-	Not-detected	-
Tremolite detected	Type	N/A	ISO 17025	-	-	-	Not-detected	-
Asbestos % by hand picking/weighing	%	0.001	ISO 17025	-	-	-	< 0.001	-
Asbestos Containing Material Types Detected (ACM)	Type	N/A	ISO 17025	-	-	-	Loose Fibres	-

General Inorganics

pH (L099)	pH Units	N/A	MCERTS	5.5	5.5	6	7.5	7.2
Total Cyanide	mg/kg	1	MCERTS	< 1.0	< 1.0	< 1.0	< 1.0	< 1.0
Water Soluble Sulphate as SO ₄ 16hr extraction (2:1)	mg/kg	2.5	MCERTS	22	8.2	11	65	12
Water Soluble SO ₄ 16hr extraction (2:1)	mg/l	1.25	MCERTS	10.8	4.08	5.69	32.7	6.17
Organic Matter (automated)	%	0.1	MCERTS	2.2	1.9	2.7	2	3.5
Total Organic Carbon (TOC) - Automated	%	0.1	MCERTS	1.3	1.1	1.5	1.2	2

Total Phenols

Total Phenols (monohydric)	mg/kg	1	MCERTS	< 1.0	< 1.0	< 1.0	< 1.0	< 1.0
----------------------------	-------	---	--------	-------	-------	-------	-------	-------

Speciated PAHs

Naphthalene	mg/kg	0.05	MCERTS	< 0.05	< 0.05	< 0.05	< 0.05	< 0.05
Acenaphthylene	mg/kg	0.05	MCERTS	< 0.05	< 0.05	< 0.05	< 0.05	< 0.05
Acenaphthene	mg/kg	0.05	MCERTS	< 0.05	< 0.05	< 0.05	< 0.05	< 0.05
Fluorene	mg/kg	0.05	MCERTS	< 0.05	< 0.05	< 0.05	< 0.05	< 0.05
Phenanthrene	mg/kg	0.05	MCERTS	< 0.05	< 0.05	< 0.05	< 0.05	< 0.05
Anthracene	mg/kg	0.05	MCERTS	< 0.05	< 0.05	< 0.05	< 0.05	< 0.05
Fluoranthene	mg/kg	0.05	MCERTS	< 0.05	< 0.05	< 0.05	< 0.05	0.05
Pyrene	mg/kg	0.05	MCERTS	< 0.05	< 0.05	< 0.05	< 0.05	< 0.05
Benzo(a)anthracene	mg/kg	0.05	MCERTS	< 0.05	< 0.05	< 0.05	< 0.05	< 0.05
Chrysene	mg/kg	0.05	MCERTS	< 0.05	< 0.05	< 0.05	0.09	< 0.05
Benzo(b)fluoranthene	mg/kg	0.05	ISO 17025	< 0.05	< 0.05	< 0.05	< 0.05	< 0.05
Benzo(k)fluoranthene	mg/kg	0.05	ISO 17025	< 0.05	< 0.05	< 0.05	< 0.05	< 0.05
Benzo(a)pyrene	mg/kg	0.05	MCERTS	< 0.05	< 0.05	< 0.05	< 0.05	< 0.05
Indeno(1,2,3-cd)pyrene	mg/kg	0.05	MCERTS	< 0.05	< 0.05	< 0.05	< 0.05	< 0.05
Dibenz(a,h)anthracene	mg/kg	0.05	MCERTS	< 0.05	< 0.05	< 0.05	< 0.05	< 0.05
Benzo(ghi)perylene	mg/kg	0.05	MCERTS	< 0.05	< 0.05	< 0.05	< 0.05	< 0.05

Total PAH

Analytical Report Number: 25-016813

Project / Site name: Old Clayton Kennels and Cattery Storrington

Your Order No: GWPR6344

Lab Sample Number				502643	502644	502645	502646	502647
Sample Reference				TP201	TP202	TP203	TP204	TP205
Sample Number				None Supplied	None Supplied	None Supplied	None Supplied	None Supplied
Water Matrix				N/A	N/A	N/A	N/A	N/A
Depth (m)				0.20	0.20	0.20	0.20	0.20
Date Sampled				31/03/2025	31/03/2025	31/03/2025	31/03/2025	31/03/2025
Time Taken				None Supplied	None Supplied	None Supplied	None Supplied	None Supplied
Analytical Parameter (Soil Analysis)				Units	Test Limit of detection	Test Accreditation Status		
Speciated Total EPA-16 PAHs				mg/kg	0.8	ISO 17025	< 0.80	< 0.80

Heavy Metals / Metalloids

Arsenic (aqua regia extractable)	mg/kg	1	MCERTS	8.3	7.3	7.5	8.1	6.9
Boron (water soluble)	mg/kg	0.2	MCERTS	0.7	0.7	0.6	0.7	0.9
Cadmium (aqua regia extractable)	mg/kg	0.2	MCERTS	< 0.2	< 0.2	< 0.2	< 0.2	0.2
Chromium (hexavalent)	mg/kg	1.8	MCERTS	< 1.8	< 1.8	< 1.8	< 1.8	< 1.8
Chromium (aqua regia extractable)	mg/kg	1	MCERTS	14	12	12	13	14
Copper (aqua regia extractable)	mg/kg	1	MCERTS	7.5	7.1	32	41	39
Lead (aqua regia extractable)	mg/kg	1	MCERTS	20	22	22	20	18
Mercury (aqua regia extractable)	mg/kg	0.3	MCERTS	< 0.3	< 0.3	0.8	< 0.3	< 0.3
Nickel (aqua regia extractable)	mg/kg	1	MCERTS	8.6	6.5	6.5	8.1	8.7
Selenium (aqua regia extractable)	mg/kg	1	MCERTS	< 1.0	< 1.0	< 1.0	< 1.0	< 1.0
Vanadium (aqua regia extractable)	mg/kg	1	MCERTS	24	22	24	23	23
Zinc (aqua regia extractable)	mg/kg	1	MCERTS	33	30	41	56	53

Petroleum Hydrocarbons

TPHCWG - Aliphatic >EC5 - EC6 HS_1D_AL	mg/kg	0.01	MCERTS	-	< 0.010	-	< 0.010	-
TPHCWG - Aliphatic >EC6 - EC8 HS_1D_AL	mg/kg	0.01	MCERTS	-	< 0.010	-	< 0.010	-
TPHCWG - Aliphatic >EC8 - EC10 HS_1D_AL	mg/kg	0.01	MCERTS	-	< 0.010	-	< 0.010	-
TPHCWG - Aliphatic >EC10 - EC12 EH_CU_1D_AL	mg/kg	1	MCERTS	-	< 1.0	-	< 1.0	-
TPHCWG - Aliphatic >EC12 - EC16 EH_CU_1D_AL	mg/kg	2	MCERTS	-	< 2.0	-	< 2.0	-
TPHCWG - Aliphatic >EC16 - EC21 EH_CU_1D_AL	mg/kg	8	MCERTS	-	< 8.0	-	< 8.0	-
TPHCWG - Aliphatic >EC21 - EC35 EH_CU_1D_AL	mg/kg	8	MCERTS	-	< 8.0	-	< 8.0	-
TPHCWG - Aliphatic >EC35 - EC40 EH_CU_1D_AL	mg/kg	10	NONE	-	< 10	-	< 10	-
TPHCWG - Aliphatic >EC5 - EC35 EH_CU+HS_1D_AL	mg/kg	10	NONE	-	< 10	-	< 10	-
TPHCWG - Aliphatic >EC5 - EC40 EH_CU+HS_1D_AL	mg/kg	10	NONE	-	< 10	-	< 10	-

TPHCWG - Aromatic >EC5 - EC7 HS_1D_AR	mg/kg	0.01	MCERTS	-	< 0.010	-	< 0.010	-
TPHCWG - Aromatic >EC7 - EC8 HS_1D_AR	mg/kg	0.01	MCERTS	-	< 0.010	-	< 0.010	-
TPHCWG - Aromatic >EC8 - EC10 HS_1D_AR	mg/kg	0.02	MCERTS	-	< 0.020	-	< 0.020	-
TPHCWG - Aromatic >EC10 - EC12 EH_CU_1D_AR	mg/kg	1	MCERTS	-	< 1.0	-	< 1.0	-
TPHCWG - Aromatic >EC12 - EC16 EH_CU_1D_AR	mg/kg	2	MCERTS	-	< 2.0	-	< 2.0	-
TPHCWG - Aromatic >EC16 - EC21 EH_CU_1D_AR	mg/kg	10	MCERTS	-	< 10	-	< 10	-
TPHCWG - Aromatic >EC21 - EC35 EH_CU_1D_AR	mg/kg	10	MCERTS	-	< 10	-	< 10	-
TPHCWG - Aromatic >EC35 - EC40 EH_CU_1D_AR	mg/kg	10	NONE	-	< 10	-	< 10	-
TPHCWG - Aromatic >EC5 - EC35 EH_CU+HS_1D_AR	mg/kg	10	NONE	-	< 10	-	< 10	-
TPHCWG - Aromatic >EC5 - EC40 EH_CU+HS_1D_AR	mg/kg	10	NONE	-	< 10	-	< 10	-

TPH Total >EC5 - EC40 EH_CU+HS_1D_TOTAL	mg/kg	10	NONE	-	< 10	-	< 10	-
---	-------	----	------	---	------	---	------	---

VOCs

MTBE (Methyl Tertiary Butyl Ether)	µg/kg	5	MCERTS	-	< 5.0	-	< 5.0	-
Benzene	µg/kg	5	MCERTS	-	< 5.0	-	< 5.0	-
Toluene	µg/kg	5	MCERTS	-	< 5.0	-	< 5.0	-
Ethylbenzene	µg/kg	5	MCERTS	-	< 5.0	-	< 5.0	-
p & m-Xylene	µg/kg	8	MCERTS	-	< 8.0	-	< 8.0	-
o-Xylene	µg/kg	5	MCERTS	-	< 5.0	-	< 5.0	-

U/S = Unsuitable Sample I/S = Insufficient Sample ND = Not detected

Analytical Report Number: 25-016813

Project / Site name: Old Clayton Kennels and Cattery Storrington

Your Order No: GWPR6344

Lab Sample Number				502648	502649	502650	502651	502652
Sample Reference				TP206	TP207	TP208	TP209	TP210
Sample Number				None Supplied	None Supplied	None Supplied	None Supplied	None Supplied
Water Matrix				N/A	N/A	N/A	N/A	N/A
Depth (m)				0.20	0.20	0.20	0.20	0.20
Date Sampled				31/03/2025	31/03/2025	31/03/2025	31/03/2025	31/03/2025
Time Taken				None Supplied	None Supplied	None Supplied	None Supplied	None Supplied
Analytical Parameter (Soil Analysis)				Units	Test Limit of detection	Test Accreditation Status		

Stone Content	%	0.1	NONE	< 0.1	< 0.1	< 0.1	< 0.1	< 0.1
Moisture Content	%	0.01	NONE	12	11	13	11	12
Total mass of sample received	kg	0.1	NONE	1.2	1.2	1.2	1.2	1.2

Asbestos

Asbestos in Soil Detected/Not Detected	Type	N/A	ISO 17025	Not-detected	Not-detected	Not-detected	Not-detected	Not-detected
Asbestos Analyst ID	N/A	N/A	N/A	DKI	DKI	DKI	DKI	DKI
Analysis completed	N/A	N/A	N/A	08/04/2025	08/04/2025	08/04/2025	08/04/2025	08/04/2025
Actinolite detected	Type	N/A	ISO 17025	-	-	-	-	-
Amosite detected	Type	N/A	ISO 17025	-	-	-	-	-
Anthophyllite detected	Type	N/A	ISO 17025	-	-	-	-	-
Chrysotile detected	Type	N/A	ISO 17025	-	-	-	-	-
Crocidolite detected	Type	N/A	ISO 17025	-	-	-	-	-
Tremolite detected	Type	N/A	ISO 17025	-	-	-	-	-

Asbestos % by hand picking/weighing	%	0.001	ISO 17025	-	-	-	-	-
-------------------------------------	---	-------	-----------	---	---	---	---	---

Asbestos Containing Material Types Detected (ACM)	Type	N/A	ISO 17025	-	-	-	-	-
---	------	-----	-----------	---	---	---	---	---

General Inorganics

pH (L099)	pH Units	N/A	MCERTS	6.9	5.2	7.4	5.5	6.8
Total Cyanide	mg/kg	1	MCERTS	< 1.0	< 1.0	< 1.0	< 1.0	< 1.0
Water Soluble Sulphate as SO ₄ 16hr extraction (2:1)	mg/kg	2.5	MCERTS	15	10	9.7	19	10
Water Soluble SO ₄ 16hr extraction (2:1)	mg/l	1.25	MCERTS	7.32	5.04	4.83	9.53	5.03
Organic Matter (automated)	%	0.1	MCERTS	1.3	1.8	2.2	2.8	2.8
Total Organic Carbon (TOC) - Automated	%	0.1	MCERTS	0.8	1	1.3	1.6	1.6

Total Phenols

Total Phenols (monohydric)	mg/kg	1	MCERTS	< 1.0	< 1.0	< 1.0	< 1.0	< 1.0
----------------------------	-------	---	--------	-------	-------	-------	-------	-------

Speciated PAHs

Naphthalene	mg/kg	0.05	MCERTS	< 0.05	< 0.05	< 0.05	< 0.05	< 0.05
Acenaphthylene	mg/kg	0.05	MCERTS	< 0.05	< 0.05	< 0.05	< 0.05	< 0.05
Acenaphthene	mg/kg	0.05	MCERTS	< 0.05	< 0.05	< 0.05	< 0.05	< 0.05
Fluorene	mg/kg	0.05	MCERTS	< 0.05	< 0.05	< 0.05	< 0.05	< 0.05
Phenanthrene	mg/kg	0.05	MCERTS	< 0.05	< 0.05	< 0.05	0.07	< 0.05
Anthracene	mg/kg	0.05	MCERTS	< 0.05	< 0.05	< 0.05	< 0.05	< 0.05
Fluoranthene	mg/kg	0.05	MCERTS	0.07	< 0.05	0.05	0.17	0.09
Pyrene	mg/kg	0.05	MCERTS	0.07	< 0.05	< 0.05	0.17	0.07
Benzo(a)anthracene	mg/kg	0.05	MCERTS	< 0.05	< 0.05	< 0.05	0.07	< 0.05
Chrysene	mg/kg	0.05	MCERTS	0.06	< 0.05	< 0.05	0.11	0.07
Benzo(b)fluoranthene	mg/kg	0.05	ISO 17025	< 0.05	< 0.05	< 0.05	0.12	0.07
Benzo(k)fluoranthene	mg/kg	0.05	ISO 17025	< 0.05	< 0.05	< 0.05	< 0.05	< 0.05
Benzo(a)pyrene	mg/kg	0.05	MCERTS	< 0.05	< 0.05	< 0.05	0.06	< 0.05
Indeno(1,2,3-cd)pyrene	mg/kg	0.05	MCERTS	< 0.05	< 0.05	< 0.05	< 0.05	< 0.05
Dibenz(a,h)anthracene	mg/kg	0.05	MCERTS	< 0.05	< 0.05	< 0.05	< 0.05	< 0.05
Benzo(ghi)perylene	mg/kg	0.05	MCERTS	< 0.05	< 0.05	< 0.05	0.06	< 0.05

Total PAH

Analytical Report Number: 25-016813

Project / Site name: Old Clayton Kennels and Cattery Storrington

Your Order No: GWPR6344

Lab Sample Number	502648	502649	502650	502651	502652
Sample Reference	TP206	TP207	TP208	TP209	TP210
Sample Number	None Supplied	None Supplied	None Supplied	None Supplied	None Supplied
Water Matrix	N/A	N/A	N/A	N/A	N/A
Depth (m)	0.20	0.20	0.20	0.20	0.20
Date Sampled	31/03/2025	31/03/2025	31/03/2025	31/03/2025	31/03/2025
Time Taken	None Supplied	None Supplied	None Supplied	None Supplied	None Supplied
Analytical Parameter (Soil Analysis)	Units	Test Limit of detection	Test Accreditation Status		
Speciated Total EPA-16 PAHs	mg/kg	0.8	ISO 17025	< 0.80	< 0.80

Heavy Metals / Metalloids

Arsenic (aqua regia extractable)	mg/kg	1	MCERTS	7.3	7.6	8	8.6	8
Boron (water soluble)	mg/kg	0.2	MCERTS	0.7	0.7	0.6	0.6	0.6
Cadmium (aqua regia extractable)	mg/kg	0.2	MCERTS	0.2	< 0.2	0.2	< 0.2	0.2
Chromium (hexavalent)	mg/kg	1.8	MCERTS	< 1.8	< 1.8	< 1.8	< 1.8	< 1.8
Chromium (aqua regia extractable)	mg/kg	1	MCERTS	16	13	13	15	15
Copper (aqua regia extractable)	mg/kg	1	MCERTS	35	39	33	11	37
Lead (aqua regia extractable)	mg/kg	1	MCERTS	21	21	21	18	23
Mercury (aqua regia extractable)	mg/kg	0.3	MCERTS	< 0.3	< 0.3	< 0.3	< 0.3	< 0.3
Nickel (aqua regia extractable)	mg/kg	1	MCERTS	8.6	7.9	8.1	8	9.7
Selenium (aqua regia extractable)	mg/kg	1	MCERTS	< 1.0	< 1.0	< 1.0	< 1.0	< 1.0
Vanadium (aqua regia extractable)	mg/kg	1	MCERTS	25	24	25	27	27
Zinc (aqua regia extractable)	mg/kg	1	MCERTS	62	41	41	34	49

Petroleum Hydrocarbons

TPHCWG - Aliphatic >EC5 - EC6 HS_1D_AL	mg/kg	0.01	MCERTS	< 0.010	-	< 0.010	-	< 0.010
TPHCWG - Aliphatic >EC6 - EC8 HS_1D_AL	mg/kg	0.01	MCERTS	< 0.010	-	< 0.010	-	< 0.010
TPHCWG - Aliphatic >EC8 - EC10 HS_1D_AL	mg/kg	0.01	MCERTS	< 0.010	-	< 0.010	-	< 0.010
TPHCWG - Aliphatic >EC10 - EC12 EH_CU_1D_AL	mg/kg	1	MCERTS	< 1.0	-	< 1.0	-	< 1.0
TPHCWG - Aliphatic >EC12 - EC16 EH_CU_1D_AL	mg/kg	2	MCERTS	< 2.0	-	< 2.0	-	< 2.0
TPHCWG - Aliphatic >EC16 - EC21 EH_CU_1D_AL	mg/kg	8	MCERTS	< 8.0	-	< 8.0	-	< 8.0
TPHCWG - Aliphatic >EC21 - EC35 EH_CU_1D_AL	mg/kg	8	MCERTS	< 8.0	-	< 8.0	-	< 8.0
TPHCWG - Aliphatic >EC35 - EC40 EH_CU_1D_AL	mg/kg	10	NONE	< 10	-	< 10	-	< 10
TPHCWG - Aliphatic >EC5 - EC35 EH_CU+HS_1D_AL	mg/kg	10	NONE	< 10	-	< 10	-	< 10
TPHCWG - Aliphatic >EC5 - EC40 EH_CU+HS_1D_AL	mg/kg	10	NONE	< 10	-	< 10	-	< 10

TPHCWG - Aromatic >EC5 - EC7 HS_1D_AR	mg/kg	0.01	MCERTS	< 0.010	-	< 0.010	-	< 0.010
TPHCWG - Aromatic >EC7 - EC8 HS_1D_AR	mg/kg	0.01	MCERTS	< 0.010	-	< 0.010	-	< 0.010
TPHCWG - Aromatic >EC8 - EC10 HS_1D_AR	mg/kg	0.02	MCERTS	< 0.020	-	< 0.020	-	< 0.020
TPHCWG - Aromatic >EC10 - EC12 EH_CU_1D_AR	mg/kg	1	MCERTS	< 1.0	-	< 1.0	-	< 1.0
TPHCWG - Aromatic >EC12 - EC16 EH_CU_1D_AR	mg/kg	2	MCERTS	< 2.0	-	< 2.0	-	< 2.0
TPHCWG - Aromatic >EC16 - EC21 EH_CU_1D_AR	mg/kg	10	MCERTS	< 10	-	< 10	-	< 10
TPHCWG - Aromatic >EC21 - EC35 EH_CU_1D_AR	mg/kg	10	MCERTS	< 10	-	< 10	-	< 10
TPHCWG - Aromatic >EC35 - EC40 EH_CU_1D_AR	mg/kg	10	NONE	< 10	-	< 10	-	< 10
TPHCWG - Aromatic >EC5 - EC35 EH_CU+HS_1D_AR	mg/kg	10	NONE	< 10	-	< 10	-	< 10
TPHCWG - Aromatic >EC5 - EC40 EH_CU+HS_1D_AR	mg/kg	10	NONE	< 10	-	< 10	-	< 10

TPH Total >EC5 - EC40 EH_CU+HS_1D_TOTAL	mg/kg	10	NONE	< 10	-	< 10	-	< 10
---	-------	----	------	------	---	------	---	------

VOCs

MTBE (Methyl Tertiary Butyl Ether)	µg/kg	5	MCERTS	< 5.0	-	< 5.0	-	< 5.0
Benzene	µg/kg	5	MCERTS	< 5.0	-	< 5.0	-	< 5.0
Toluene	µg/kg	5	MCERTS	< 5.0	-	< 5.0	-	< 5.0
Ethylbenzene	µg/kg	5	MCERTS	< 5.0	-	< 5.0	-	< 5.0
p & m-Xylene	µg/kg	8	MCERTS	< 8.0	-	< 8.0	-	< 8.0
o-Xylene	µg/kg	5	MCERTS	< 5.0	-	< 5.0	-	< 5.0

U/S = Unsuitable Sample I/S = Insufficient Sample ND = Not detected



4041



Analytical Report Number: 25-016813
Project / Site name: Old Clayton Kennels and Cattery Str
Your Order No: GWPR6344

Certificate of Analysis - Asbestos Quantification

Methods:

Qualitative Analysis

The samples were analysed qualitatively for asbestos by polarising light and dispersion staining as described by the Health and Safety Executive in HSG 248.

Quantitative Analysis

The analysis was carried out using our documented in-house method A006 based on HSE Contract Research Report No: 83/1996: Development and Validation of an analytical method to determine the amount of asbestos in soils and loose aggregates (Davies et al, 1996) and HSG 248. Our method includes initial examination of the entire representative sample, then fractionation and detailed analysis of each fraction, with quantification by hand picking and weighing.

The limit of detection (reporting limit) of this method is 0.001 %.

The method has been validated using samples of at least 100 g, results for samples smaller than this should be interpreted with caution.

Both Qualitative and Quantitative Analyses are UKAS accredited.

Sample Number	Sample ID	Sample Depth (m)	Sample Weight (g)	Asbestos Containing Material Types Detected (ACM)	PLM Results	Asbestos by hand picking/weighing (%)	Total % Asbestos in Sample	Analysis completed	Analyst ID
502646	TP204	0.20	145	Loose Fibres	Chrysotile	< 0.001	< 0.001	14/04/2025	MUA

Opinions and interpretations expressed herein are outside the scope of UKAS accreditation.

Analytical Report Number : 25-016813

Project / Site name: Old Clayton Kennels and Cattery Storrington

* These descriptions are only intended to act as a cross check if sample identities are questioned. The major constituent of the sample is intended to act with respect to MCERTS validation. The laboratory is accredited for sand, clay and loam (MCERTS) soil types. Data for unaccredited types of solid should be interpreted with care.

Stone content of a sample is calculated as the % weight of the stones not passing a 10 mm sieve. Results are not corrected for stone content.

Lab Sample Number	Sample Reference	Sample Number	Depth (m)	Sample Description *
502643	TP201	None Supplied	0.2	Brown loam and clay with gravel and vegetation
502644	TP202	None Supplied	0.2	Brown loam with gravel and vegetation
502645	TP203	None Supplied	0.2	Brown loam with gravel and vegetation
502646	TP204	None Supplied	0.2	Brown loam and clay with stones
502647	TP205	None Supplied	0.2	Brown loam with vegetation
502648	TP206	None Supplied	0.2	Brown loam and clay with vegetation
502649	TP207	None Supplied	0.2	Brown loam and clay with gravel and vegetation
502650	TP208	None Supplied	0.2	Brown loam with gravel and vegetation
502651	TP209	None Supplied	0.2	Brown loam with gravel and vegetation
502652	TP210	None Supplied	0.2	Brown loam with gravel and vegetation

Analytical Report Number : 25-016813

Project / Site name: Old Clayton Kennels and Cattery Storrington

Water matrix abbreviations:

Surface Water (SW) Potable Water (PW) Ground Water (GW) Process Waters Heating/Cooling (PrW) DI Process Water (DI PrW)

Final Sewage Effluent (FSE) Landfill Leachate (LL)

Analytical Test Name	Analytical Method Description	Analytical Method Reference	Method number	Wet / Dry Analysis	Accreditation Status
Asbestos identification in Soil	Asbestos Identification with the use of polarised light microscopy in conjunction with dispersion staining techniques	In-house method based on HSG 248, 2021	A001B	D	ISO 17025
Asbestos Quantification - Gravimetric	Asbestos quantification by gravimetric method - in house method based on references	HSE Report No: 83/1996, HSG 248 (2021), HSG 264 (2012) & SCA Blue Book (draft)	A006B	D	ISO 17025
Organic matter (Automated) in soil	Determination of organic matter in soil by oxidising with potassium dichromate followed by titration with iron (II) sulphate (Walkley Black Method)	In-house method	L009B	D	MCERTS
Total organic carbon (Automated) in soil	Determination of organic matter in soil by oxidising with potassium dichromate followed by titration with iron (II) sulphate (Walkley Black Method)	In-house method	L009B	D	MCERTS
Moisture Content	Moisture content, determined gravimetrically (up to 30°C)	In-house method	L019B	W	NONE
Stones content of soil	Standard preparation for all samples unless otherwise detailed. Gravimetric determination of stone > 10 mm as % dry weight	In-house method based on British Standard Methods and MCERTS requirements.	L019B	D	NONE
Metals in soil by ICP-OES	Determination of metals in soil by aqua-regia digestion followed by ICP-OES	In-house method based on MEWAM 2006 Methods for the Determination of Metals in Soil	L038B	D	MCERTS
Boron, water soluble, in soil	Determination of water soluble boron in soil by hot water extract followed by ICP-OES	In-house method based on Second Site Properties version 3	L038B	D	MCERTS
Sulphate, water soluble, in soil (16hr extraction)	Sulphate, water soluble, in soil (16hr extraction)	In-house method	L038B	D	MCERTS
Speciated PAHs and/or Semi-volatile organic compounds in soil	Determination of semi-volatile organic compounds (including PAH) in soil by extraction in dichloromethane and hexane followed by GC-MS	In-house method based on USEPA 8270	L064B	D	MCERTS
BTEX and/or Volatile organic compounds in soil	Determination of volatile organic compounds in soil by headspace GC-MS	In-house method based on USEPA 8260	L073B	W	MCERTS
Total petroleum hydrocarbons with carbon banding by GC-FID/GC-MS HS in soil	Determination of total petroleum hydrocarbons in soil by GC-FID/GC-MS HS with carbon banding aliphatic and aromatic	In-house method	L076B/L088-PL	D/W	MCERTS
Hexavalent chromium in soil	Determination of hexavalent chromium in soil by extraction in NaOH and addition of 1,5 diphenylcarbazide followed by colorimetry	In-house method	L080-PL	W	MCERTS
Monohydric phenols in soil	Determination of phenols in soil by extraction with sodium hydroxide followed by distillation followed by colorimetry	In-house method based on Examination of Water and Wastewater 20th Edition: Clesceri, Greenberg & Eaton	L080-PL	W	MCERTS
Total cyanide in soil	Determination of total cyanide by distillation followed by colorimetry	In-house method based on Examination of Water and Wastewater 20th Edition: Clesceri, Greenberg & Eaton	L080-PL	W	MCERTS

Analytical Report Number : 25-016813

Project / Site name: Old Clayton Kennels and Cattery Storrington

Water matrix abbreviations:

Surface Water (SW) Potable Water (PW) Ground Water (GW) Process Waters Heating/Cooling (PrW) DI Process Water (DI PrW)

Final Sewage Effluent (FSE) Landfill Leachate (LL)

Analytical Test Name	Analytical Method Description	Analytical Method Reference	Method number	Wet / Dry Analysis	Accreditation Status
pH in soil (automated)	Determination of pH in soil by addition of water followed by automated electrometric measurement	In-house method	L099-PL	D	MCERTS
Soil Descriptions	Textural classification	In-house method	L019B	W	NONE

For method numbers ending in 'UK' or 'A' analysis have been carried out in our laboratory in the United Kingdom (Watford).

For method numbers ending in 'F' analysis have been carried out in our laboratory in the United Kingdom (East Kilbride).

For method numbers ending in 'PL' or 'B' analysis have been carried out in our laboratory in Poland.

Soil analytical results are expressed on a dry weight basis. Where analysis is carried out on as-received the results obtained are multiplied by a moisture correction factor that is determined gravimetrically using the moisture content which is carried out at a maximum of 30°C.

Unless otherwise indicated, site information, order number, project number, sampling date, time, sample reference and depth are provided by the client. The instructed on date indicates the date on which this information was provided to the laboratory.

Quality control parameter failure associated with individual result applies to calculated sum of individuals.

The result for sum should be interpreted with caution



Sample Deviation Report



Analytical Report Number : 25-016813

Project / Site name: Old Clayton Kennels and Cattery Storrington

This deviation report indicates the sample and test deviations that apply to the samples submitted for analysis. Please note that the associated result(s) may be u should be interpreted with care.

Key: a - No sampling date b - Incorrect container c - Holding time d - Headspace e - Temperature

Sample ID	Other ID	Sample Type	Lab Sample Number	Sample Deviation	Test Name	Test Ref
TP202	N/A	S	502644	b	BTEX and/or Volatile organic compounds in soil	L073B
TP202	N/A	S	502644	b	Total petroleum hydrocarbons with carbon banding by GC-FID/GC-MS HS in soil	L076B/L088-PL
TP206	N/A	S	502648	b	BTEX and/or Volatile organic compounds in soil	L073B
TP206	N/A	S	502648	b	Total petroleum hydrocarbons with carbon banding by GC-FID/GC-MS HS in soil	L076B/L088-PL
TP208	N/A	S	502650	b	BTEX and/or Volatile organic compounds in soil	L073B
TP208	N/A	S	502650	b	Total petroleum hydrocarbons with carbon banding by GC-FID/GC-MS HS in soil	L076B/L088-PL



Sample Deviation Report



inreliable and

Test Deviation
b
b
b
b
b
b

Appendix D:

Soil Assessment Criteria

Ground and Water Limited

Soil Guideline Values and Generic Assessment Criteria

The Contaminated Land Regime reflects the UK Government's stated objectives of achieving sustainable development through the 'suitable for use approach'. At preliminary risk assessment stage, risks are evaluated qualitatively. As the site investigation progresses to a generic or detailed quantitative risk assessment, data is collected and assessment criteria are utilised to evaluate whether the contaminants represent an unacceptable risk to the identified receptors.

1. Contaminated Land Exposure Assessment Model (CLEA)

Current United Kingdom risk assessment practice is based on the Contaminated Land Exposure Assessment Model (CLEA).

The CLEA Guidance comprises the following documents:

- 1) EA Science Report SC050021/SR2: Human health toxicological assessment of contaminants in soil.
- 2) EA Science Report SC050021/SR3: Updated technical background to the CLEA model.
- 3) EA CLEA Bulletin (2009).
- 4) CLEA software version 1.07 (2015)
- 5) Toxicological reports and SGV technical notes.

The CLEA guidance and tools:

- Do not cover other types of risk to humans, such as fire, suffocation or explosion, or short-term and acute exposures;
- Do not cover risks to the environment, such as groundwater, ecosystems or buildings;
- Do not provide a definitive test for telling when human health risks are significant; and
- Are not a legal requirement in assessing land contamination risks. They are not part of the legal regime for Part 2A of the Environmental Protection Act 1990.

The CLEA guidance derives soil concentrations of contaminants above which (in the opinion of the EA) there may be a concern that warrants further investigation. It does not provide a definitive test for establishing that the risk is significant.

1.1. Land-use Scenarios

The CLEA model uses a range of standard land-use scenarios to develop conceptual exposure models outlined in the following sections.

1.1.1. Residential (with home grown produce) (RwHP)

Generic scenario assumes a typical two-storey house built on a ground bearing slab with a private garden having a lawn, flowerbeds and a small fruit and vegetable patch.

- Critical receptor is a young female child (zero to six years old)
- Exposure duration is six years.
- Exposure pathways include direct soil and indoor dust ingestion, consumption of homegrown produce and any adhering soil, skin contact with soils and indoor dust and inhalation of indoor and outdoor dust and vapours.
- Building type is a two-storey small-terraced house.

A sub-set of this land-use is residential apartments with communal landscaped gardens where the consumption of home grown vegetables will not occur. (Residential without homegrown produce (RwoHP)).

1.1.2. Allotments

Provision of open space (about 250sq.m) commonly made available to tenants by the local authority to grow fruit and vegetable for their own consumption. Typically, there are a number of plots to a site which may have a total area of up to 1 hectare. The tenants are assumed to be adults and that young children make occasional accompanied visits.

Although some allotment holders may choose to keep animals including rabbits, hens, and ducks, potential exposure to contaminated meat and eggs is not considered.

- Critical receptor is a young female child (zero to six years old)
- Exposure duration is six years.
- Exposure pathways include direct soil ingestion, consumption of homegrown produce and any adhering soil, skin contact with soils and inhalation of outdoor dust and vapours.
- There is no building.

1.1.3. Commercial/Industrial

The generic scenario assumes a typical commercial or light industrial property comprising a three-storey building at which employees spend most time indoors and are involved in office-based or relatively light physical work.

- Critical receptor is a working female adult (aged 16 to 65 years old).
- Exposure duration is a working lifetime of 49 years.
- Exposure pathways include direct soil and indoor dust ingestion, skin contact with soils and dusts and inhalation of dust and vapours.
- Building type is a three-storey office (pre 1970).

2. LQM/CIEH Suitable 4 Use Levels (S4UL)

For derivation of these S4UL reference must be made to:

Nathanial, P., McCaffrey, C., Gillet, A., Ogden, R., Nathanial, J., *The LQM/CIEH S4UL's for Human Health Risk Assessment*. Land Quality Press. 2015

2.1. S4UL Background

The Land Quality Management/Chartered Institute of Environmental Health (LQM/CIEH) S4UL for a given land use is the concentration of the contaminant in soil at which the predicted daily exposure,

as calculated by the CLEA software, equals the Health Criteria Value. The S4ULs have been derived for substances based on various generic land use and soil organic matter contents.

The final output for each contaminant represents a synthesis of new toxicological (and fate and transport) reviews published since the preparation of the 2nd edition LQM/CIEH GAC's (Nathanial et al., 2009).

In the derivation of LQM/CIEH S4UL's the principles of 'minimal' or 'tolerable' risk enshrined in SR2, which has not been withdrawn, has been maintained.

2.2. S4UL Land-use

S4UL's have been derived for the basic CLEA land-uses, as described in section 1.2, and for two new land uses:

- Public Open Spaces near Residential Housing (POSresi).
- Public Park (POSpark).

2.2.1. Public Open Spaces near Residential Housing (POSresi)

Includes the predominantly grassed areas adjacent to high density housing, the central green area on many 1930's – 1970's housing estates, and smaller areas commonly incorporated in newer developments as informal grassed areas or more formal landscaped areas with a mixture of open space and covered soils with planting. It is assumed that the close proximity to the place of residence will allow tracking back of soil to occur.

2.2.2. Public Park (POSpark)

An area of open space, usually owned and maintained by the local authority, provided for recreational uses including family visits and picnics, children's play area, informal sporting activities (not a dedicated sports pitch), and dog walking. It is assumed that tracking back of soils into places of residence will be negligible.

The following LQM/CIEH S4ULs (Copyright Land Quality Management Limited) have been reproduced with permission, to the publication number S4UL3072.

3. Category 4 Screening Levels (C4SLs)

In the case of Lead, no SGV or GAC has been published to date. This is likely to be due to the toxicity review that is currently being undertaken by the Environment Agency. In the absence of updated toxicity information the SGV derived using CLEA 1.07 methodology and related toxicity will be used.

The overall objective of the C4SLs research project was to assist the provision of technical guidance in support of Defra's revised Statutory Guidance (SG) for Part 2A of the Environmental Protection Act 1990 (Part 2A) (Defra, 2012a). Specifically, the project aimed to deliver:

- A methodology for deriving C4SLs for four generic land-uses comprising residential, commercial, allotments and public open space; and
- A demonstration of the methodology, via the derivation of C4SLs for six substances – arsenic, benzene, benzo(a)pyrene, cadmium, chromium (VI) and lead.

To help achieve a more targeted approach to identifying and managing contaminated land in relation to the risk (or possibility) of harm to human health, the revised SG presented a new four category

system for considering land under Part 2A, ranging from Category 4, where there is no risk that land poses a significant possibility of significant harm (SPOSH), or the level of risk is low, to Category 1, where the risk that land poses a significant possibility of significant harm (SPOSH) is unacceptably high. More specific guidance on what type of land should be considered as Category 4 (Human Health) is provided in Paragraphs 4.21 and 4.22 of the revised SG, as follows:

“4.21 The local authority should consider that the following types of land should be placed into Category 4: Human Health:

(a) Land where no relevant contaminant linkage has been established.

(b) Land where there are only normal levels of contaminants in soil, as explained in Section 3 of this Guidance.

(c) Land that has been excluded from the need for further inspection and assessment because contaminant levels do not exceed relevant generic assessment criteria in accordance with Section 3 of this Guidance, or relevant technical tools or advice that may be developed in accordance with paragraph 3.30 of this Guidance.

(d) Land where estimated levels of exposure to contaminants in soil are likely to form only a small proportion of what a receptor might be exposed to anyway through other sources of environmental exposure (e.g. in relation to average estimated national levels of exposure to substances commonly found in the environment, to which receptors are likely to be exposed in the normal course of their lives).

4.22 The local authority may consider that land other than the types described in paragraph 4.21 should be placed into Category 4: Human Health if following a detailed quantitative risk assessment it is satisfied that the level of risk posed is sufficiently low.”

The C4SLs are intended as “relevant technical tools” (in relation to Paragraph 4.21(c)) to help local authorities and others when deciding to stop further assessment of a site, on the grounds that it falls within Category 4 (Human Health).

The Impact Assessment (IA), which accompanied the revised SG (Defra, 2012b) provides further information on the nature and potential role of the C4SLs. Paragraph 47(h) of the IA states that:

“The new statutory guidance will bring about a situation where the current SGVs/GACs are replaced with more pragmatic (but still strongly precautionary) Category 4 screening levels (C4SLs) which will provide a higher simple test for deciding that land is suitable for use and definitely not contaminated land.”

A key distinction between the Soil Guideline Values (SGVs) and the C4SLs is the level of risk that they describe. As described by the Environment Agency (2009a):

“SGVs are guidelines on the level of long-term human exposure to individual chemicals in soil that, unless stated otherwise, are tolerable or pose a minimal risk to human health.”

The implication of Paragraph 47(h) of the IA is that minimal risk is well within Category 4 and that the C4SLs should describe a higher level of risk which, whilst not minimal, can still be considered low enough to allow a judgement to be made that land containing substances at, or below, the C4SLs would typically fall within Category 4. This reflects Paragraph 4.20 of the revised SG, which states:

“4.20 The local authority should not assume that land poses a significant possibility of significant harm if it considers that there is no risk or that the level of risk posed is low. For the purposes of this Guidance, such land is referred to as a “Category 4: Human Health” case. The authority may decide that the land is a Category 4: Human Health case as soon as it considers it has evidence to this effect, and this may happen at any stage during risk assessment including the early stages.”

C4SLs, therefore, should not be viewed as “SPOSH levels” and they should not be used as a legal trigger for the determination of land under Part 2A.

The generic screening values referred to before usually take the form of risk-based Soil Guideline Values (SGVs) or other Generic Assessment Criteria (GACs) that are most typically derived using the Environment Agency’s Contaminated Land Exposure Assessment (CLEA) model, as described in the Environment Agency’s SR2, SR3 and SR7 reports (EA, 2009b & c; EA, 2008). It is anticipated that C4SLs will be used in a similar manner; as generic screening criteria that can be used within a GQRA, albeit describing a higher level of risk than the SGVs.

The suggested approach to the development of C4SLs consists of the retention and use of the CLEA framework, modified according to considerations of the underlying science within the context of Defra’s policy objectives relating to the revised SG. Within this context, it is suggested that the development of C4SLs may be achieved in one of three ways, namely:

- By modifying the toxicological parameters used within CLEA (while maintaining current exposure parameters);
- By modifying the exposure parameters embedded within CLEA (while maintaining current toxicological “minimal risk” interpretations); and
- By modifying both toxicological and exposure parameters.

There is also a suggested check on “other considerations” (e.g., background levels, epidemiological data, sources of uncertainty) within the approach, applicable to all three options.

It is suggested that a new term is defined for the toxicological guidance values associated with the derivation of C4SLs – a Low Level of Toxicological Concern (LLTC). A LLTC should represent an intake of low concern that remains suitably protective of health, and definitely does not approach an intake level that could be defined as SPOSH.

4. CL:AIRE Generic Assessment Criteria (GAC)

For derivation of the CL:AIRE Generic Assessment Criteria (GAC) reference should be made to the following report:

CL:AIRE, *The Soil Generic Assessment Criteria for Human Health Risk Assessment. Contaminated Land: Applications in the Real Environment*. 2009.

Within this report, Contaminated Land: Applications in Real Environments (CL:AIRE) provided Generic Assessment Criteria (GAC) in accordance with the CLEA software and the principles outlined previously for a further 35 contaminants sometimes encountered on land affected by contamination.

5. SoBRA Acute GAC

The Society of Brownfield Risk Assessment (SoBRA) identified that most human health risk assessments focus on the chronic risks arising from long-term exposure to specific substances. As chronic risks often occur at lower doses than acute risks, they are often the key drivers, however, in some instances the acute dose may also be an important consideration within risk assessments.

The methodology for deriving the acute GAC were related to two distinct receptor groups:

- Members of the public, where the 'critical' receptor for this group will typically be a female child, which is consistent with CLEA residential and Public Open Space/allotments land-uses;
- Workers involved with excavations. The critical receptor for this group is assumed to be a female working adult, without the use of PPE.

The acute GACs relate to short term exposure of high concentrations of a substance that lead to acute effects. They are not considered to be average exposures across a specific / defined area. As a result, the GACs should be normally be compared with the maximum likely concentration that the individual may be exposed to, and not the average concentration within a specific area.

The SoBRA acute GAC will primarily be used for contaminants that do not currently have any GAC, most notably Cyanide.

6. Detailed Quantitative Risk Assessments (DQRA)

Where the adoption of a GAC is not appropriate, for instance when the intended land-use is at variance the CLEA standard land-uses, then a DQRA may be undertaken to develop site specific values for relevant soil contaminants.

- | |
|---|
| <ul style="list-style-type: none">▪ Establishing the plausibility that generic exposure pathways exist in practice by measurement and observation.▪ Developing more accurate parameters using site data. |
|---|

7. Phytotoxicity

CLEA guidance only addresses human health toxicity; assessment of plant toxicity (phytotoxicity) is based on threshold trigger values obtained from the following source:

- BS3882:2015 – *Specification for Topsoil*

The trigger values are relevant only to those contaminants, where present in excess, have the potential to inhibit plant growth, or kill plants (Cu, Ni and Zn). The criteria have been based on a wide range of planting that are common within a multi-purpose topsoil.

8. Statistical Tests

DEFRA R&D Publication CLR 7 (DOE 1994) addressed the statistical treatment of test results and their comparison to Soil Guideline Values.

Consideration must be given to the appropriate area of land to be considered termed the critical averaging area.

For a communal open space or commercial land-use, the critical averaging area will depend on the proposed layout. For a residential use with private gardens the averaging area is the individual plot.

It may be appropriate to compare the upper 95th percentile concentration with the Soil Guideline Value, subject to applying a statistical test to establish that the range of concentrations are reasonably consistent and belonging to the same underlying distribution of data.

CL:AIRE published guidance in 2020, *Guidance in comparing soil contamination data with a critical concentration*, superseding the CL:AIRE/CIEH 2008 report of the same name. The guidance provides ways to assist land contamination stakeholders to apply statistical methods to their data to enable decisions under the legislative framework; either planning system or Part 2A of the Environmental Protection Act 1990.

The use of the statistical tests should only be applied if the following statements are valid for the datasets:

- Averaging areas, as well as the smallest area of concern have been identified on the basis of the CSM, including the desk study and/or the site walkover;
- The sample locations were chosen using a simple random, stratified random or stratified systematic (square, herringbone or triangular grid) sampling pattern, rather than being targeted to locations suspected of being contaminated;
- The sample locations are relatively evenly spread across the area and are not clustered, to avoid giving undue weight to some parts of the site over others in the calculated statistics;
- The analyses do not suggest a hotspot or outlier of contamination that should be treated as a separate zone. This has been established by a histogram and/or a names statistical test;
- The sample locations are all taken from one population (i.e. the same material);
- Where an averaging zone encompasses several averaging areas, analyses do not show a spatial trend or other spatial pattern across that zone; and
- The number of samples has been shown to be sufficient for a statistical analysis.

Any included statistical spreadsheet is based on an in-house method of statistical analysis, in line with those outlined within the CL:AIRE guidance (2020).

Treatment of Hot-Spots

- A statistical test is applied to establish whether the data is a part of a single set, or whether data outliers are present.
- Provided that the data is based on random sampling and no distinct contamination source was present at the sampling location, the hot-spot(s) may be excluded and the mean of the remaining data assessed.

9. Ground and Water Limited Soil Assessment Criteria

The Soil Assessment Criteria used in the preparation of the Generic Quantitative Risk Assessment are tabulated in the following pages, where the source of each has been outlined in the previous sections.

9.1. Inorganics

SoBRA – Acute Generic Assessment Criteria						
Determinand	RwHP (mg/kg)	RwoHP (mg/kg)	Allotment (mg/kg)	Commercial (mg/kg)	POSresi (mg/kg)	POSpark (mg/kg)
Cyanide	24	24	24	1400	24	24

9.2. Metals

C4SL Low Level of Toxicological Concern						
Determinand	RwHP (mg/kg)	RwoHP (mg/kg)	Allotment (mg/kg)	Commercial (mg/kg)	POSresi (mg/kg)	POSpark (mg/kg)
Lead	< 200	< 310	< 80	< 2300	< 630	< 1300

LQM/CIEH Suitable 4 Use Levels – Metals and Semi-metals						
Determinand	RwHP (mg/kg)	RwoHP (mg/kg)	Allotment (mg/kg)	Commercial (mg/kg)	POSresi (mg/kg)	POSpark (mg/kg)
Arsenic	37	40	43	640	79	170
Beryllium	1.7	1.7	35	12	2.2	63
Boron	290	11000	45	240000	21000	46000
Cadmium	11	85	1.9	190	120	532
Chromium (III)	910	910	18000	8600	1500	33000
Chromium (VI)	6	6	1.8	33	7.7	220
Copper	2400	7100	520	68000	12000	44000
Elemental Mercury	1.2	1.2	21	58	16	30
Inorganic Mercury	40	56	19	1100	120	240
Methylmercury	11	15	6	320	40	68
Nickel	130	180	53	980	230	800
Selenium	250	430	88	12000	1100	1800
Vanadium	410	1200	91	9000	2000	5000
Zinc	3700	40000	620	730000	81000	170000

Phytotoxicity (Harmful to Plants) Threshold Trigger Values			
Determinand	Soil pH < 6.0 (mg/kg)	Soil pH 6.0 – 7.0 (mg/kg)	Soil pH > 7.0 (mg/kg)
Copper	100	135	200
Nickel	60	75	110
Zinc	200	200	300
Notes: BS3882:2015 – <i>Specification for Topsoil</i> . Based on a wide range of common plants that will be exposed to multi-purpose topsoil. Toxicity of contaminant may also be impacted by pH of soils. Site observation of plant vitality may give additional guidance.			

CL:AIRE Soil Generic Assessment Criteria				
Determinand	Residential (mg/kg)	Residential without plant uptake (mg/kg)	Allotment (mg/kg)	Commercial (mg/kg)
Antimony	ND	550	ND	7500
Barium	ND	1300	ND	22000
Molybdenum	ND	670	ND	17000
ND – Not derived				

9.3. Total Petroleum Hydrocarbons (TPHs)

9.3.1. BTEX Compounds

LQM/CIEH Suitable 4 Use Levels – BTEX Compounds							
Determinand	Soil Organic Matter	RwHP (mg/kg)	RwoHP (mg/kg)	Allotment (mg/kg)	Commercial (mg/kg)	POSresi (mg/kg)	POSpark (mg/kg)
Benzene	1.0% SOM	0.087	0.38	0.017	27	72	90
	2.5% SOM	0.170	0.70	0.034	47	72	100
	6.0% SOM	0.370	1.40	0.075	90	73	110
Toluene	1.0% SOM	130	880	22	56000	56000	87000
	2.5% SOM	290	1900	51	110000	56000	95000
	6.0% SOM	660	3900	120	180000	56000	100000
Ethylbenzene	1.0% SOM	47	83	16	5700	24000	17000
	2.5% SOM	110	190	39	13000	24000	22000
	6.0% SOM	260	440	91	27000	25000	27000
o-Xylene	1.0% SOM	60	88	28	6600	41000	17000
	2.5% SOM	140	210	67	15000	42000	24000
	6.0% SOM	330	480	160	33000	43000	33000
m-Xylene	1.0% SOM	59	82	31	6200	41000	17000
	2.5% SOM	140	190	74	14000	42000	24000
	6.0% SOM	320	450	170	31000	43000	33000
p-Xylene	1.0% SOM	56	79	29	5900	41000	17000
	2.5% SOM	130	180	69	14000	42000	23000
	6.0% SOM	310	430	160	30000	43000	31000

SOM = Soil Organic Matter Content (%)

9.3.2. Total Petroleum Hydrocarbons – Aliphatic

LQM/CIEH Suitable 4 Use Levels For TPH							
Aliphatic		RwHP (mg/kg)	RwoHP (mg/kg)	Allotment (mg/kg)	Commercial (mg/kg)	POSresi (mg/kg)	POSpark (mg/kg)
EC 5-6	1.0% SOM	42	42	730	3,200 (304) sol	570,000 (304) sol	95,000 (304) sol
	2.5% SOM	78	78	1,700	5,900 (558) sol	590,000	130,000 (558) sol
	6.0% SOM	160	160	3,900	12,000 (1150) sol	600,000 (1150) sol	180,000 (1150) sol
EC >6-8	1.0% SOM	100	100	2,300	7,800 (144) sol	600,000	150,000 (144) sol
	2.5% SOM	230	230	5,600	17,000 (322) sol	610,000	220,000 (322) sol
	6.0% SOM	530	530	13,000	40,000 (736) sol	620,000	320,000 (736) sol
EC >8-10	1.0% SOM	27	27	320	2,000 (78) sol	13,000	14,000 (78) sol
	2.5% SOM	65	65	770	4,800 (118) vap	13,000	18,000 (118) vap
	6.0% SOM	150	150	1,700	11,000 (451) vap	13,000	21,000 (451) vap
EC >10-12	1.0% SOM	130 (48) vap	130 (48) vap	2,200	9,700 (48) sol	13,000	21,000 (48) sol
	2.5% SOM	330 (118) vap	330 (118) vap	4,400	23,000 (118) vap	13,000	23,000 (118) vap
	6.0% SOM	760 (283) vap	760 (283) vap	7,300	47,000 (283) vap	13,000	24,000 (283) vap
EC >12-16	1.0% SOM	1,100 (24) sol	1,100 (24) sol	11,000	59,000 (24) sol	13,000	25,000 (24) sol
	2.5% SOM	2,400 (59) sol	2,400 (59) sol	13,000	82,000 (59) sol	13,000	25,000 (59) sol
	6.0% SOM	4,300 (142) sol	4,400 (142) sol	13,000	90,000 (142) sol	13,000	26,000 (142) sol
EC >16-35	1.0% SOM	65,000 (8.48) sol	65,000 (8.48) sol	260,000	1,600,000	250,000	450,000
	2.5% SOM	92,000 (21) sol	92,000 (21) sol	270,000	1,700,000	250,000	480,000
	6.0% SOM	110,000	110,000	270,000	1,800,000	250,000	490,000
EC >35-44	1.0% SOM	65,000 (8.48) sol	65,000 (8.48) sol	260,000	1,600,000	250,000	450,000
	2.5% SOM	92,000 (21) sol	92,000 (21) sol	270,000	1,700,000	250,000	480,000
	6.0% SOM	110,000	110,000	270,000	1,800,000	250,000	490,000

SOM = Soil Organic Matter Content (%)

vap – GAC presented exceeds the vapour saturation limit, which is presented in brackets.

sol – GAC presented exceeds the soil saturation limit, which is presented in brackets.

9.3.3. Total Petroleum Hydrocarbons – Aromatic

LQM/CIEH Suitable 4 Use Levels For TPH							
Aromatic		RwHP (mg/kg)	RwoHP (mg/kg)	Allotment (mg/kg)	Commercial (mg/kg)	POSresi (mg/kg)	POSpark (mg/kg)
EC 5-7 (Benzene)	1.0% SOM	70	370	13	26,000 (1220) ^{sol}	56,000	76,000 (1220) ^{sol}
	2.5% SOM	140	690	27	46,000 (2260) ^{sol}	56,000	84,000 (2260) ^{sol}
	6.0% SOM	300	1,400	57	86,000 (4710) ^{sol}	56,000	92,000 (4710) ^{sol}
EC >7-8 (Toluene)	1.0% SOM	130	860	22	56,000 (869) ^{vap}	56,000	87,000 (869) ^{sol}
	2.5% SOM	290	1,800	51	110,000 (1920) ^{sol}	56,000	95,000 (1920) ^{sol}
	6.0% SOM	660	3,900	120	180,000 (4360) ^{vap}	56,000	100,000 (4360) ^{vap}
EC >8-10	1.0% SOM	34	47	8.6	3,500 (613) ^{vap}	5,000	7,200 (613) ^{vap}
	2.5% SOM	83	110	21	8,100 (1500) ^{vap}	5,000	8,500 (1500) ^{vap}
	6.0% SOM	190	270	51	17,000 (3850) ^{vap}	5,000	9,300 (3580) ^{vap}
EC >10-12	1.0% SOM	74	250	13	16,000 (364) ^{sol}	5,000	9,200 (364) ^{sol}
	2.5% SOM	180	590	31	28,000 (899) ^{sol}	5,000	9,700 (889) ^{sol}
	6.0% SOM	380	1,200	74	34,000 (2150) ^{sol}	5,000	10,000
EC >12-16	1.0% SOM	140	1,800	23	36,000 (169) ^{sol}	5,100	10,000
	2.5% SOM	330	2,300 (419) ^{sol}	57	37,000	5,100	10,000
	6.0% SOM	660	2,500	130	38,000	5,000	10,000
EC >16-21	1.0% SOM	260	1,900	46	28,000	3,800	7,600
	2.5% SOM	540	1,900	110	28,000	3,800	7,700
	6.0% SOM	930	1,900	260	28,000	3,800	7,800
EC >21-35	1.0% SOM	1,100	1,900	370	28,000	3,800	7,800
	2.5% SOM	1,500	1,900	820	28,000	3,800	7,800
	6.0% SOM	1,700	1,900	1,600	28,000	3,800	7,900
EC >35-44	1.0% SOM	1,100	1,900	370	28,000	3,800	7,800
	2.5% SOM	1,500	1,900	820	28,000	3,800	7,800
	6.0% SOM	1,700	1,900	1,600	28,000	3,800	7,900
EC >44-70	1.0% SOM	1,600	1,900	1,200	28,000	3,800	7,800
	2.5% SOM	1,800	1,900	2,100	28,000	3,800	7,800
	6.0% SOM	1,900	1,900	3,000	28,000	3,800	7,900
SOM = Soil Organic Matter Content (%)							
^{vap} – GAC presented exceeds the vapour saturation limit, which is presented in brackets.							
^{sol} – GAC presented exceeds the soil saturation limit, which is presented in brackets.							

9.4. Polycyclic Aromatic Hydrocarbons (PAHs)

LQM/CIEH Suitable 4 Use Levels For Polycyclic Aromatic Hydrocarbons (PAHs)							
Determinands		RwHP (mg/kg)	RwoHP (mg/kg)	Allotment (mg/kg)	Commercial (mg/kg)	POSresi (mg/kg)	POSpark (mg/kg)
Acenaphthene	1.0% SOM	210	3,000 (57.0) ^{sol}	34	84,000(57.0) ^{sol}	15,000	29,000
	2.5% SOM	510	4,700(141) ^{sol}	85	97,000(141) ^{sol}	15,000	30,000
	6.0% SOM	1100	6,000(336) ^{sol}	200	100,000	15,000	30,000
Acenaphthylene	1.0% SOM	170	2,900(86.1) ^{sol}	28	83,000(86.1) ^{sol}	15,000	29,000
	2.5% SOM	420	4,600(212) ^{sol}	69	97,000(212) ^{sol}	15,000	30,000
	6.0% SOM	920	6,000(506) ^{sol}	160	100,000	15,000	30,000
Anthracene	1.0% SOM	2,400	31,000(1.17) ^{vap}	380	520,000	74,000	150,000
	2.5% SOM	5,400	35,000	950	540,000	74,000	150,000
	6.0% SOM	11,000	37,000	2,200	540,000	74,000	150,000
Benzo(a)anthracene	1.0% SOM	7.20	11	2.90	170	29	49
	2.5% SOM	11	14	6.50	170	29	56
	6.0% SOM	13	15	13	180	29	62
Benzo(a)pyrene	1.0% SOM	2.20	3.20	0.97	35	5.70	11
	2.5% SOM	2.70	3.20	2.00	35	5.70	12
	6.0% SOM	3.00	3.20	3.50	36	5.70	13
Benzo(b)flouranthene	1.0% SOM	2.60	3.90	0.99	44	7.10	13
	2.5% SOM	3.30	4.00	2.10	44	7.20	15
	6.0% SOM	3.70	4.00	3.90	45	7.20	16
Benzo(ghi)perylene	1.0% SOM	320	360	290	3,900	640	1,400
	2.5% SOM	340	360	470	4,000	640	1,500
	6.0% SOM	350	360	640	4,000	640	1,600
Benzo(k)flouranthene	1.0% SOM	77	110	37	1,200	190	370
	2.5% SOM	93	110	75	1,200	190	410
	6.0% SOM	100	110	130	1,200	190	440
Chrysene	1.0% SOM	15	30	4.10	350	57	93
	2.5% SOM	22	31	9.40	350	57	110
	6.0% SOM	27	32	19	350	57	120
Dibenzo(ah)anthracene	1.0% SOM	0.24	0.31	0.14	3.50	0.57	1.10
	2.5% SOM	0.28	0.32	0.27	3.50	0.57	1.30
	6.0% SOM	0.30	0.32	0.43	3.60	0.58	1.40
Flouranthene	1.0% SOM	280	1,500	52	23,000	3,100	6,300
	2.5% SOM	560	1,600	130	23,000	3,100	6,300
	6.0% SOM	890	1,600	290	23,000	3,100	6,300
Flourene	1.0% SOM	170	2,800 (30.9) ^{sol}	27	63,000(30.9) ^{sol}	9,900	20,000
	2.5% SOM	400	3,800(76.5) ^{sol}	67	68,000	9,900	20,000
	6.0% SOM	860	4,500(183) ^{sol}	160	71,000	9,900	20,000
Indeno(123-cd)pyrene	1.0% SOM	27	45	9.50	500	82	150
	2.5% SOM	36	46	21	510	82	170
	6.0% SOM	41	46	39	510	82	180
Napthalene	1.0% SOM	15	36	65	1,600	11,000	800
	2.5% SOM	36	36	130	3,700	15,000	1,200
	6.0% SOM	85	85	200	8,400	17,000	1,900
Phenanthrene	1.0% SOM	95	1,300(183) ^{sol}	15	22,000	3,100	6,200
	2.5% SOM	220	1,500	38	22,000	3,100	6,200
	6.0% SOM	440	1,500	90	23,000	3,100	6,300
Pyrene	1.0% SOM	620	3,700	110	54,000	7,400	15,000
	2.5% SOM	1200	3,800	270	54,000	7,400	15,000
	6.0% SOM	2000	3,800	620	54,000	7,400	15,000
Coal Tar (Benzo(a)pyrene used as marker compound)	1.0% SOM	0.79	1.2	0.32	15	2.20	4.40
	2.5% SOM	0.98	1.2	0.67	15	2.20	4.70
	6.0% SOM	1.10	1.2	1.20	15	2.20	4.80
SOM = Soil Organic Matter Content (%) ^{vap} – GAC presented exceeds the vapour saturation limit, which is presented in brackets. ^{sol} – GAC presented exceeds the soil saturation limit, which is presented in brackets.							

9.5. Volatile and Semi-volatile Organic Compounds

LQM CIEH General Assessment Criteria: Volatile and Semi-Volatile Organic Compounds							
Determinands		RwHP (mg/kg)	RwoHP (mg/kg)	Allotment (mg/kg)	Commercial (mg/kg)	POSresi (mg/kg)	POSpark (mg/kg)
Chloroalkanes & alkenes							
1,2 Dichloroethane	1.0% SOM	0.0071	0.0092	0.0046	0.67	29	21
	2.5% SOM	0.011	0.013	0.0083	0.97	29	24
	6.0% SOM	0.019	0.023	0.016	1.70	29	28
1,1,2,2 Tetrachloroethane	1.0% SOM	1.60	3.90	0.41	270	1,400	1,800
	2.5% SOM	3.40	8.00	0.89	550	1,400	2,100
	6.0% SOM	7.50	17	2.00	1,100	1,400	2,300
1,1,1,2 Tetrachloroethane	1.0% SOM	1.20	1.50	0.79	110	1,400	1,500
	2.5% SOM	2.80	3.50	1.90	250	1,400	1,800
	6.0% SOM	6.40	8.20	4.40	560	1,400	2,100
Tetrachloroethene	1.0% SOM	0.18	0.18	0.65	19	1,400	810 ^{sol} (424)
	2.5% SOM	0.39	0.40	1.50	42	1,400	1,100 ^{sol} (951)
	6.0% SOM	0.90	0.92	3.60	95	1,400	1,500
1,1,1 Trichloroethane	1.0% SOM	8.80	9.00	48	660	140,000	57,000 ^{vap} (1425)
	2.5% SOM	18	18	110	1,300	140,000	76,000 ^{vap} (2915)
	6.0% SOM	39	40	240	3,000	140,000	100,000 ^{vap} (6392)
Tetrachloromethene	1.0% SOM	0.026	0.026	0.45	2.90	890	190
	2.5% SOM	0.056	0.056	1.00	6.30	920	270
	6.0% SOM	0.130	0.130	2.40	14	950	400
Trichloroethene	1.0% SOM	0.016	0.017	0.041	1.20	120	70
	2.5% SOM	0.034	0.036	0.091	2.60	120	91
	6.0% SOM	0.075	0.080	0.210	5.70	120	120
Trichloromethane	1.0% SOM	0.91	1.20	0.42	99	2,500	2,600
	2.5% SOM	1.70	2.10	0.83	170	2,500	2,800
	6.0% SOM	3.40	4.20	1.70	350	2,500	3,100
Vinyl Chloride	1.0% SOM	0.00064	0.00077	0.00055	0.059	3.50	4.80
	2.5% SOM	0.00087	0.00100	0.00100	0.077	3.50	5.00
	6.0% SOM	0.00014	0.00150	0.00180	0.120	3.50	5.40
Explosives							
2,4,6 Trinitrotoluene	1.0% SOM	1.60	65	0.24	1,000	130	260
	2.5% SOM	3.70	66	0.58	1,000	130	270
	6.0% SOM	8.10	66	1.40	1,000	130	270
RDX (Hexogen/Cyclonite/1,3,5-trinitro-1,3,5-triazacyclohexane)	1.0% SOM	120	13,000	17	210,000	26,000	49,000(18.7) ^{sol}
	2.5% SOM	250	13,000	38	210,000	26,000	51,000
	6.0% SOM	540	13,000	85	210,000	27,000	53,000
HMX (Octogen/1,3,5,7-tetrenitro-1,3,5,7-tetrazacyclo-octane)	1.0% SOM	5.70	67,00	0.86	110,000	13,000	23,000(0.35) ^{vap}
	2.5% SOM	13	67,00	1.90	110,000	13,000	23,000(0.39) ^{vap}
	6.0% SOM	26	67,00	3.90	110,000	13,000	24,000(0.48) ^{vap}
Atrazine	1.0% SOM	3.30	610	0.50	9,300	1,200	2,300
	2.5% SOM	7.60	620	1.20	9,400	1,200	2,400
	6.0% SOM	17.40	620	2.70	9,400	1,200	2,400

^{vap} – GAC presented exceeds the vapour saturation limit, which is presented in brackets.
^{sol} – GAC presented exceeds the soil saturation limit, which is presented in brackets.

VOC and SVOC table continued overleaf

VOC and SVOC table continued from previous page

LQM CIEH General Assessment Criteria: Volatile and Semi-Volatile Organic Compounds							
Determinands		RwHP (mg/kg)	RwoHP (mg/kg)	Allotment (mg/kg)	Commercial (mg/kg)	POSresi (mg/kg)	POSpark (mg/kg)
Pesticides							
Aldrin	1.0% SOM	5.70	7.30	3.20	170	18	30
	2.5% SOM	6.60	7.40	6.10	170	18	31
	6.0% SOM	7.10	7.50	9.60	170	18	31
Dieldrin	1.0% SOM	0.97	7.00	0.17	170	18	30
	2.5% SOM	2.00	7.30	0.41	170	18	30
	6.0% SOM	3.50	7.40	0.96	170	18	31
Dichlorvos	1.0% SOM	0.032	6.40	0.0049	140	16	26
	2.5% SOM	0.066	6.50	0.0100	140	16	26
	6.0% SOM	0.140	6.60	0.0220	140	16	27
Alpha - Endosulfan	1.0% SOM	7.40	160(0.003) ^{vap}	1.20	5,600(0.003) ^{vap}	1,200	2,400
	2.5% SOM	18	280(0.007) ^{vap}	2.90	7,400(0.007) ^{vap}	1,200	2,400
	6.0% SOM	41	410(0.016) ^{vap}	6.80	8,400(0.016) ^{vap}	1,200	2,400
Beta - Endosulfan	1.0% SOM	7.00	190(0.00007) ^{vap}	1.10	6,300(0.00007) ^{vap}	1,200	2,400
	2.5% SOM	17	320(0.0002) ^{vap}	2.70	7,800(0.0002) ^{vap}	1,200	2,400
	6.0% SOM	39	440(0.0004) ^{vap}	6.40	8700	1,200	2,500
Alpha - Hexachlorocyclohexanes	1.0% SOM	0.23	6.90	0.035	170	24	47
	2.5% SOM	0.55	9.20	0.087	180	24	48
	6.0% SOM	1.20	11	0.210	180	24	48
Beta - Hexachlorocyclohexanes	1.0% SOM	0.085	3.70	0.013	65	8.10	15
	2.5% SOM	0.200	3.80	0.032	65	8.10	15
	6.0% SOM	0.460	3.80	0.077	65	8.10	16
Gamma - Hexachlorocyclohexanes	1.0% SOM	0.06	2.90	0.0092	67	8.2	14
	2.5% SOM	0.14	3.30	0.0230	69	8.2	15
	6.0% SOM	0.33	3.50	0.0540	70	8.2	15
Chlorobenzenes							
Chlorobenzene	1.0% SOM	0.46	0.46	5.90	56	11,000	1,300(675) ^{sol}
	2.5% SOM	1.00	1.00	14	130	13,000	2,000(1520) ^{sol}
	6.0% SOM	2.40	2.40	32	290	14,000	2,900
1,2-Dichlorobenzene	1.0% SOM	23	24	94	2,000 (571) ^{sol}	90,000	24,000(571) ^{sol}
	2.5% SOM	55	57	230	4,800 (1370) ^{sol}	95,000	36,000(1370) ^{sol}
	6.0% SOM	130	130	540	11,000 (3240) ^{sol}	98,000	51,000(3240) ^{sol}
1,3-Dichlorobenzene	1.0% SOM	0.40	0.44	0.25	30	300	390
	2.5% SOM	1.00	1.10	0.60	73	300	440
	6.0% SOM	2.30	2.50	1.50	170	300	470
1,4-Dichlorobenzene	1.0% SOM	61	61	15	4,400 (224) ^{vap}	17,000 ^g	36,000 (224) ^{vap}
	2.5% SOM	150	150	37	10,000 (540) ^{vap}	17,000 ^g	36,000 (540) ^{vap}
	6.0% SOM	350	350	88 ^g	25,000 (1280) ^{vap}	17,000 ^g	36,000 (1280) ^{vap}
1,2,3,-Trichlorobenzene	1.0% SOM	1.50	1.50	4.70	102	1,800	770(134) ^{vap}
	2.5% SOM	3.60	3.70	12	250	1,800	1,100(330) ^{vap}
	6.0% SOM	8.60	8.80	28	590	1,800	1,600(789) ^{vap}
1,2,4,-Trichlorobenzene	1.0% SOM	2.60	2.60	55	220	15,000	1,700(318) ^{vap}
	2.5% SOM	6.40	6.40	140	530	17,000	2,600(786) ^{vap}
	6.0% SOM	15	15	320	1,300	19,000	4,000(1880) ^{vap}
1,3,5,-Trichlorobenzene	1.0% SOM	0.33	0.33	4.70	23	1,700	380(36.7) ^{vap}
	2.5% SOM	0.81	0.81	12	55	1,700	590(90.8) ^{vap}
	6.0% SOM	1.90	1.90	140	130	1,800	860(217) ^{vap}
^{vap} – GAC presented exceeds the vapour saturation limit, which is presented in brackets. ^{sol} – GAC presented exceeds the soil saturation limit, which is presented in brackets.							

VOC and SVOC table continued overleaf

VOC and SVOC table continued from previous page

LQM CIEH General Assessment Criteria: Volatile and Semi-Volatile Organic Compounds							
Determinands		RwHP (mg/kg)	RwoHP (mg/kg)	Allotment (mg/kg)	Commercial (mg/kg)	POSresi (mg/kg)	POSpark (mg/kg)
Chlorobenzenes (cont.)							
1,2,3,4,- Tetrachlorobenzene	1.0% SOM	15	24	4.40	1,700(122) ^{vap}	830	1,500(122) ^{vap}
	2.5% SOM	36	56	11	3,080(304) ^{vap}	830	1,600
	6.0% SOM	78	120	26	4,400(728) ^{vap}	830	1,600
1,2,3,5,- Tetrachlorobenzene	1.0% SOM	0.66	0.75	0.38	49(39.4) ^{vap}	78	110(39) ^{vap}
	2.5% SOM	1.60	1.90	0.90	120(98.1) ^{vap}	79	120
	6.0% SOM	3.70	4.30	2.20	240(235) ^{vap}	79	130
1,2,4, 5,- Tetrachlorobenzene	1.0% SOM	0.33	0.73	0.06	42(19.7) ^{sol}	13	25
	2.5% SOM	0.77	1.70	0.16	72(49.1) ^{sol}	13	26
	6.0% SOM	1.60	3.50	0.37	96	13	26
Pentachlorobenzene	1.0% SOM	5.80	19	1.20	640(43.0) ^{sol}	100	190
	2.5% SOM	12	30	3.10	770(107) ^{sol}	100	190
	6.0% SOM	22	38	7.00	830	100	190
Hexachlorobenzene	1.0% SOM	1.80(0.20) ^{vap}	4.10 (0.20) ^{vap}	0.47	110(0.20) ^{vap}	16	30
	2.5% SOM	3.30(0.50) ^{vap}	5.70 (0.50) ^{vap}	1.10	120	16	30
	6.0% SOM	4.90	6.70 (1.2) ^{vap}	2.50	120	16	30
Phenols & Chlorophenols							
BTEX					760 ^{dir} (31,000)	760 ^{dir} (11,000)	760 ^{dir} (8,600)
	1.0% SOM	280	750	66			
	2.5% SOM	550	1,300	140	1,500 ^{dir} (35,000)	1,500 ^{dir} (11,000)	1,500 ^{dir} (9,700)
	6.0% SOM	1100	2,300	280	3,200 ^{dir} (37,000)	3,200 ^{dir} (11,000)	3,200 ^{dir} (11,000)
Chlorophenols (4 Congeners)	1.0% SOM	0.87	94	0.13	3,500	620	1,100
	2.5% SOM	2.00	150	0.30	4,000	620	1,100
	6.0% SOM	4.50	210	0.70	4,300	620	1,100
Pentachlorophenols	1.0% SOM	0.22	27(16.4) ^{vap}	0.03	400	60	110
	2.5% SOM	0.52	29	0.08	400	60	120
	6.0% SOM	1.20	31	0.19	400	60	120
Others							
Carbon Disulphide	1.0% SOM	0.14	0.14	4.80	11	11,000	1,300
	2.5% SOM	0.29	0.29	10	22	11,000	1,900
	6.0% SOM	0.62	0.62	23	47	12,000	2,700
Hexachloro-1,3- Butadiene	1.0% SOM	0.29	0.32	0.25	31	25	48
	2.5% SOM	0.70	0.78	0.61	68	25	50
	6.0% SOM	1.60	1.80	1.40	120	25	51
^{vap} – GAC presented exceeds the vapour saturation limit, which is presented in brackets. ^{sol} – GAC presented exceeds the soil saturation limit, which is presented in brackets.							

VOC and SVOC table continued overleaf

VOC and SVOC table continued from previous page

CL:AIRE General Assessment Criteria: Volatile and Semi-Volatile Organic Compounds					
Determinands		RwHP (mg/kg)	RwoHP (mg/kg)	Allotment (mg/kg)	Commercial (mg/kg)
1,1,2 Trichloroethane	1.0% SOM	0.60	0.88	0.28	94
	2.5% SOM	1.20	1.8	0.61	190
	6.0% SOM	2.70	3.9	1.40	400
1,1-Dichloroethane	1.0% SOM	2.40	2.50	9.20	280
	2.5% SOM	3.90	4.10	17	450
	6.0% SOM	7.40	7.70	35	850
1,1-Dichloroethene	1.0% SOM	0.23	0.23	2.80	26
	2.5% SOM	0.40	0.41	5.60	46
	6.0% SOM	0.82	0.82	12	92
1,2,4-Trimethylbenzene	1.0% SOM	0.35	0.41	0.38	42
	2.5% SOM	0.85	0.99	0.93	99
	6.0% SOM	2.00	2.30	2.20	220
1,2-Dichloropropane	1.0% SOM	0.024	0.024	0.62	3.3
	2.5% SOM	0.042	0.042	1.20	5.9
	6.0% SOM	0.084	0.085	2.60	12
2,4-Dimethylphenol	1.0% SOM	19	210	3.10	16000*
	2.5% SOM	43	410	7.20	24000*
	6.0% SOM	97	730	17	30000*
2,4-Dinitrotoluene	1.0% SOM	1.50	170*	0.22	3700*
	2.5% SOM	3.20	170	0.49	3700*
	6.0% SOM	7.20	170	1.10	3800*
2,6-Dinitrotoluene	1.0% SOM	0.78	78	0.12	1900*
	2.5% SOM	1.70	84	0.27	1900*
	6.0% SOM	3.90	87	0.61	1900*
2-Chloronaphthalene	1.0% SOM	3.70	3.80	40	390*
	2.5% SOM	9.20	9.30	98	960*
	6.0% SOM	22	22	230	2200*
Biphenyl	1.0% SOM	66*	220*	14	18000*
	2.5% SOM	160	500*	35	33000*
	6.0% SOM	360	980*	83	48000*
Bis (2-ethylhexyl) phthalate	1.0% SOM	280*	2700*	47*	85000*
	2.5% SOM	610*	2800*	120*	86000*
	6.0% SOM	1100*	2800*	280*	86000*
Bromobenzene	1.0% SOM	0.87	0.91	3.2	97
	2.5% SOM	2.0	2.1	7.6	220
	6.0% SOM	4.7	4.9	18	520
Bromodichloromethane	1.0% SOM	0.016	0.019	0.016	2.1
	2.5% SOM	0.030	0.034	0.032	3.7
	6.0% SOM	0.061	0.070	0.068	7.6
Bromoform	1.0% SOM	2.8	5.2	0.95	760
	2.5% SOM	5.9	11	2.1	1500
	6.0% SOM	13	23	4.6	3100
Butyl benzyl phthalate	1.0% SOM	1400*	42000*	220*	940000*
	2.5% SOM	3300*	44000*	550*	940000*
	6.0% SOM	7200*	44000*	1300*	950000*

*soil concentration above saturation limit

VOC and SVOC table continued from previous page

CL:AIRE General Assessment Criteria: Volatile and Semi-Volatile Organic Compounds					
Determinands		RwHP (mg/kg)	RwoHP (mg/kg)	Allotment (mg/kg)	Commercial (mg/kg)
Chloroethane	1.0% SOM	8.3	8.4	110	960
	2.5% SOM	11	11	200	1300
	6.0% SOM	18	18	380	2100
Chloromethane	1.0% SOM	0.0083	0.0085	0.066	1.0
	2.5% SOM	0.0098	0.0099	0.13	1.2
	6.0% SOM	0.013	0.013	0.23	1.6
Cis 1,2 Dichloroethene	1.0% SOM	0.11	0.12	0.26	14
	2.5% SOM	0.19	0.20	0.50	24
	6.0% SOM	0.37	0.39	1.0	47
Dichloromethane	1.0% SOM	0.58	2.10	0.10	270
	2.5% SOM	0.98	2.80	0.19	360
	6.0% SOM	1.70	4.50	0.34	560
Diethyl Phthalate	1.0% SOM	120*	1800*	19*	150000*
	2.5% SOM	260*	3500*	41*	220000*
	6.0% SOM	570*	6300*	94*	290000*
Di-n-butyl phthalate	1.0% SOM	13*	450*	2.00	15000*
	2.5% SOM	31*	450*	5.00	15000*
	6.0% SOM	67*	450*	12	15000*
Di-n-octyl phthalate	1.0% SOM	2300*	3400*	940*	89000*
	2.5% SOM	2800*	3400*	2100*	89000*
	6.0% SOM	3100*	3400*	3900*	89000*
Hexachloroethane	1.0% SOM	0.20	0.22	0.27	22*
	2.5% SOM	0.48	0.54	0.67	53*
	6.0% SOM	1.10	1.30	1.60	120*
Isopropylbenzene	1.0% SOM	11	12	32	1400*
	2.5% SOM	27	28	79	3300*
	6.0% SOM	64	67	190	7700*
Methyl tert-butyl ether (MTBE)	1.0% SOM	49	73	23	7900
	2.5% SOM	84	120	44	13000
	6.0% SOM	160	220	90	24000
Propylbenzene	1.0% SOM	34	40	34	4100*
	2.5% SOM	82	97	83	9700*
	6.0% SOM	190	230	200	21000*
Styrene	1.0% SOM	8.10	35	1.60	3300*
	2.5% SOM	19	78	3.70	6500*
	6.0% SOM	43	170	8.70	11000*
Total Cresols (2-, 3-, and 4-methylphenol)	1.0% SOM	80	3700	12	160000
	2.5% SOM	180	5400	27	180000*
	6.0% SOM	400	6900	63	180000*
Trans 1,2 Dichloroethene	1.0% SOM	0.19	0.19	0.93	22
	2.5% SOM	0.34	0.35	1.90	40
	6.0% SOM	0.70	0.71	0.24	81
Tributyl tin oxide	1.0% SOM	0.25	1.40	0.042	130*
	2.5% SOM	0.59	3.10	0.100	180*
	6.0% SOM	1.30	5.70	0.240	200*

*soil concentration above saturation limit

C4SL Low Level of Toxicological Concern							
Determinands		RwHP (mg/kg)	RwoHP (mg/kg)	Allotment (mg/kg)	Commercial (mg/kg)	POSresi (mg/kg)	POSpark (mg/kg)
1,2-Dichloroethane (Ethylene Dichloride)	1.0% SOM	0.11	0.16	0.054	12	300	300
	2.5% SOM	0.18	0.24	0.10	17	310	330
	6.0% SOM	0.31	0.41	0.19	29	310	380
Cis-1,2-Dichloroethene	1.0% SOM	0.46	0.50	0.89	38	3,800	2,000
	2.5% SOM	0.78	0.84	1.7	64	3,800	2,400
	6.0% SOM	1.5	1.6	3.6	120	3,900	3,100
Tetrachloroethene (PCE)	1.0% SOM	0.31	0.32	2	24	3,200	1,400
	2.5% SOM	0.70	0.71	4.8	55	3,300	1,900
	6.0% SOM	1.60	1.60	11	130	3,400	2,500
Trans-1,2-Dichloroethene	1.0% SOM	0.90	0.93	3.70	69	13,000	5,600
	2.5% SOM	1.60	1.70	7.50	120	13,000	7,000
	6.0% SOM	3.30	3.40	16	260	13,000	9,100
Trichloroethene (TCE)	1.0% SOM	0.0093	0.0097	0.032	0.73	76	41
	2.5% SOM	0.020	0.020	0.072	1.5	78	54
	6.0% SOM	0.043	0.045	0.16	3.4	79	69
Vinyl Chloride (Chloroethene)	1.0% SOM	0.0064	0.015	0.0017	1.1	7.8	18
	2.5% SOM	0.010	0.019	0.0031	1.4	7.8	19
	6.0% SOM	0.017	0.029	0.0058	2.2	7.8	19

9.6. Per- and Polyfluoroalkyl Substances (PFAS)

Interim C4SLs for PFOA, PFNA, PFHxS and PFOS						
Determinand	RwHP (mg/kg)	RwoHP (mg/kg)	Allotment (mg/kg)	Commercial (mg/kg)	POSresi (mg/kg)	POSpark (mg/kg)
PFOA	0.076	0.041	0.0014	0.60	0.079	0.17
PFOS	0.013	0.041	0.0027	0.60	0.079	0.17
PFHxS	0.0081	0.041	0.0015	0.60	0.079	0.17
PFNA	0.0073	0.041	0.0013	0.60	0.079	0.17

9.7. Asbestos

No asbestos or asbestos containing materials (ACM's) are considered acceptable on-site from a human health perspective. Therefore the GAC for asbestos & ACM's within any imported material should be none detected (ND).

Appendix E:
Asbestos Risk Assessment

Asbestos Risk Assessment (CIRIA733)



Site information	Trial Hole Depth (m bgl)	TP204 0.20n		
Asbestos Type	Abestos type	Chrysotile	Amosite	Crocidolite
Considerations	Kasbestos	1.3	1.7	2.0
	Soil Concentration (Quantification Result in %)	0.001		
Soil Type	Soil Type	Sand Sandy Clay Clay	Sand Sandy Clay Clay	Sand Sandy Clay Clay
Considerations	Ksoil	2.9 1.7 0.93	2.9 1.7 0.93	2.9 1.7 0.93
	Enter the relevant from the above	1.7	2.9	1.7
Constants	Koverall	1.6	1.6	1.6
	Dust Concentration (mg/m3)	0.1	0.1	0.1
	Dry Conditions Exposure (hrs)	750	750	750
	Occupation hours in a year	1920	1920	1920
Calculation Results	fibre/ml per mg/m3	0.00138		
	fibre/ml	0.000138		
	fibre/ml.hr	0.104		
	fibre/ml.year	0.000054		
Mesothelioma	Age (exposure commences)	0	0	0
Accumulated Risk	Risk persists for (Years)	60	60	60
	Cummulative Age Adjustment Factor	16.8	16.8	16.8
	fibre/ml.year (cumulative)	0.00091		
Lung Cancer	Risk persists for (Years)	60	60	60
Accumulated Risk	fibre/ml.year (cumulative)	0.00065		

BACKGROUND

This asbestos risk assessment has been undertaken in accordance with the guidance within CIRIA733.

The fibre concentration within the airborne soil dust (in fibres/ml per mg/m3) was calculated based on the results of Addison et al 1988.

The airborne concentration of soil dust (0.1mg/m3) was based on ambient urban dust levels and ART modelling.

The dry conditions exposure (750hrs) was based upon regional meteorological data suggesting 150hrs of dry conditions per year, when applied over a 5-year segment this equates to 750hours.

The occupational hours per year (1920hrs) is based on a 40-hour working week and 48 working weeks in a year.

A worst-case exposure scenario has been considered for residents, groundworkers or generally end-users. This was based on the risk persisting for a period of 60 years, accumulated in 5-year increments. As the risk of mesothelioma is age dependent, this considered the exposure commencing at age 0 with the relevant age adjustment factor applied for each 5-year increment.

Based on the above considerations, the following equations have been used:

$$((\text{Kasbestos type} \times \text{Ksoil}) \div \text{Koverall}) \times \text{Soil Concentration} = \text{fibre/ml per mg/m3}$$

$$\text{Fibre/ml per mg/m3} \times \text{Dust Concentration} = \text{fibre/ml}$$

$$(\text{f/ml} \times \text{Dry Conditions Exposure (hrs)}) = \text{fibre/ml.hr}$$

$$\text{Fibre/ml.hr} \div \text{occupational hours per year} = \text{fibre/ml.year}$$

$$\text{Mesothelioma: fibre/ml.year} \times 16.8 \text{ (cumulative age adjustment factor for 60 years)}$$

$$\text{Lung Cancer: fibre/ml.year} \times 12 \text{ (60 years in 5-year increments)}$$