


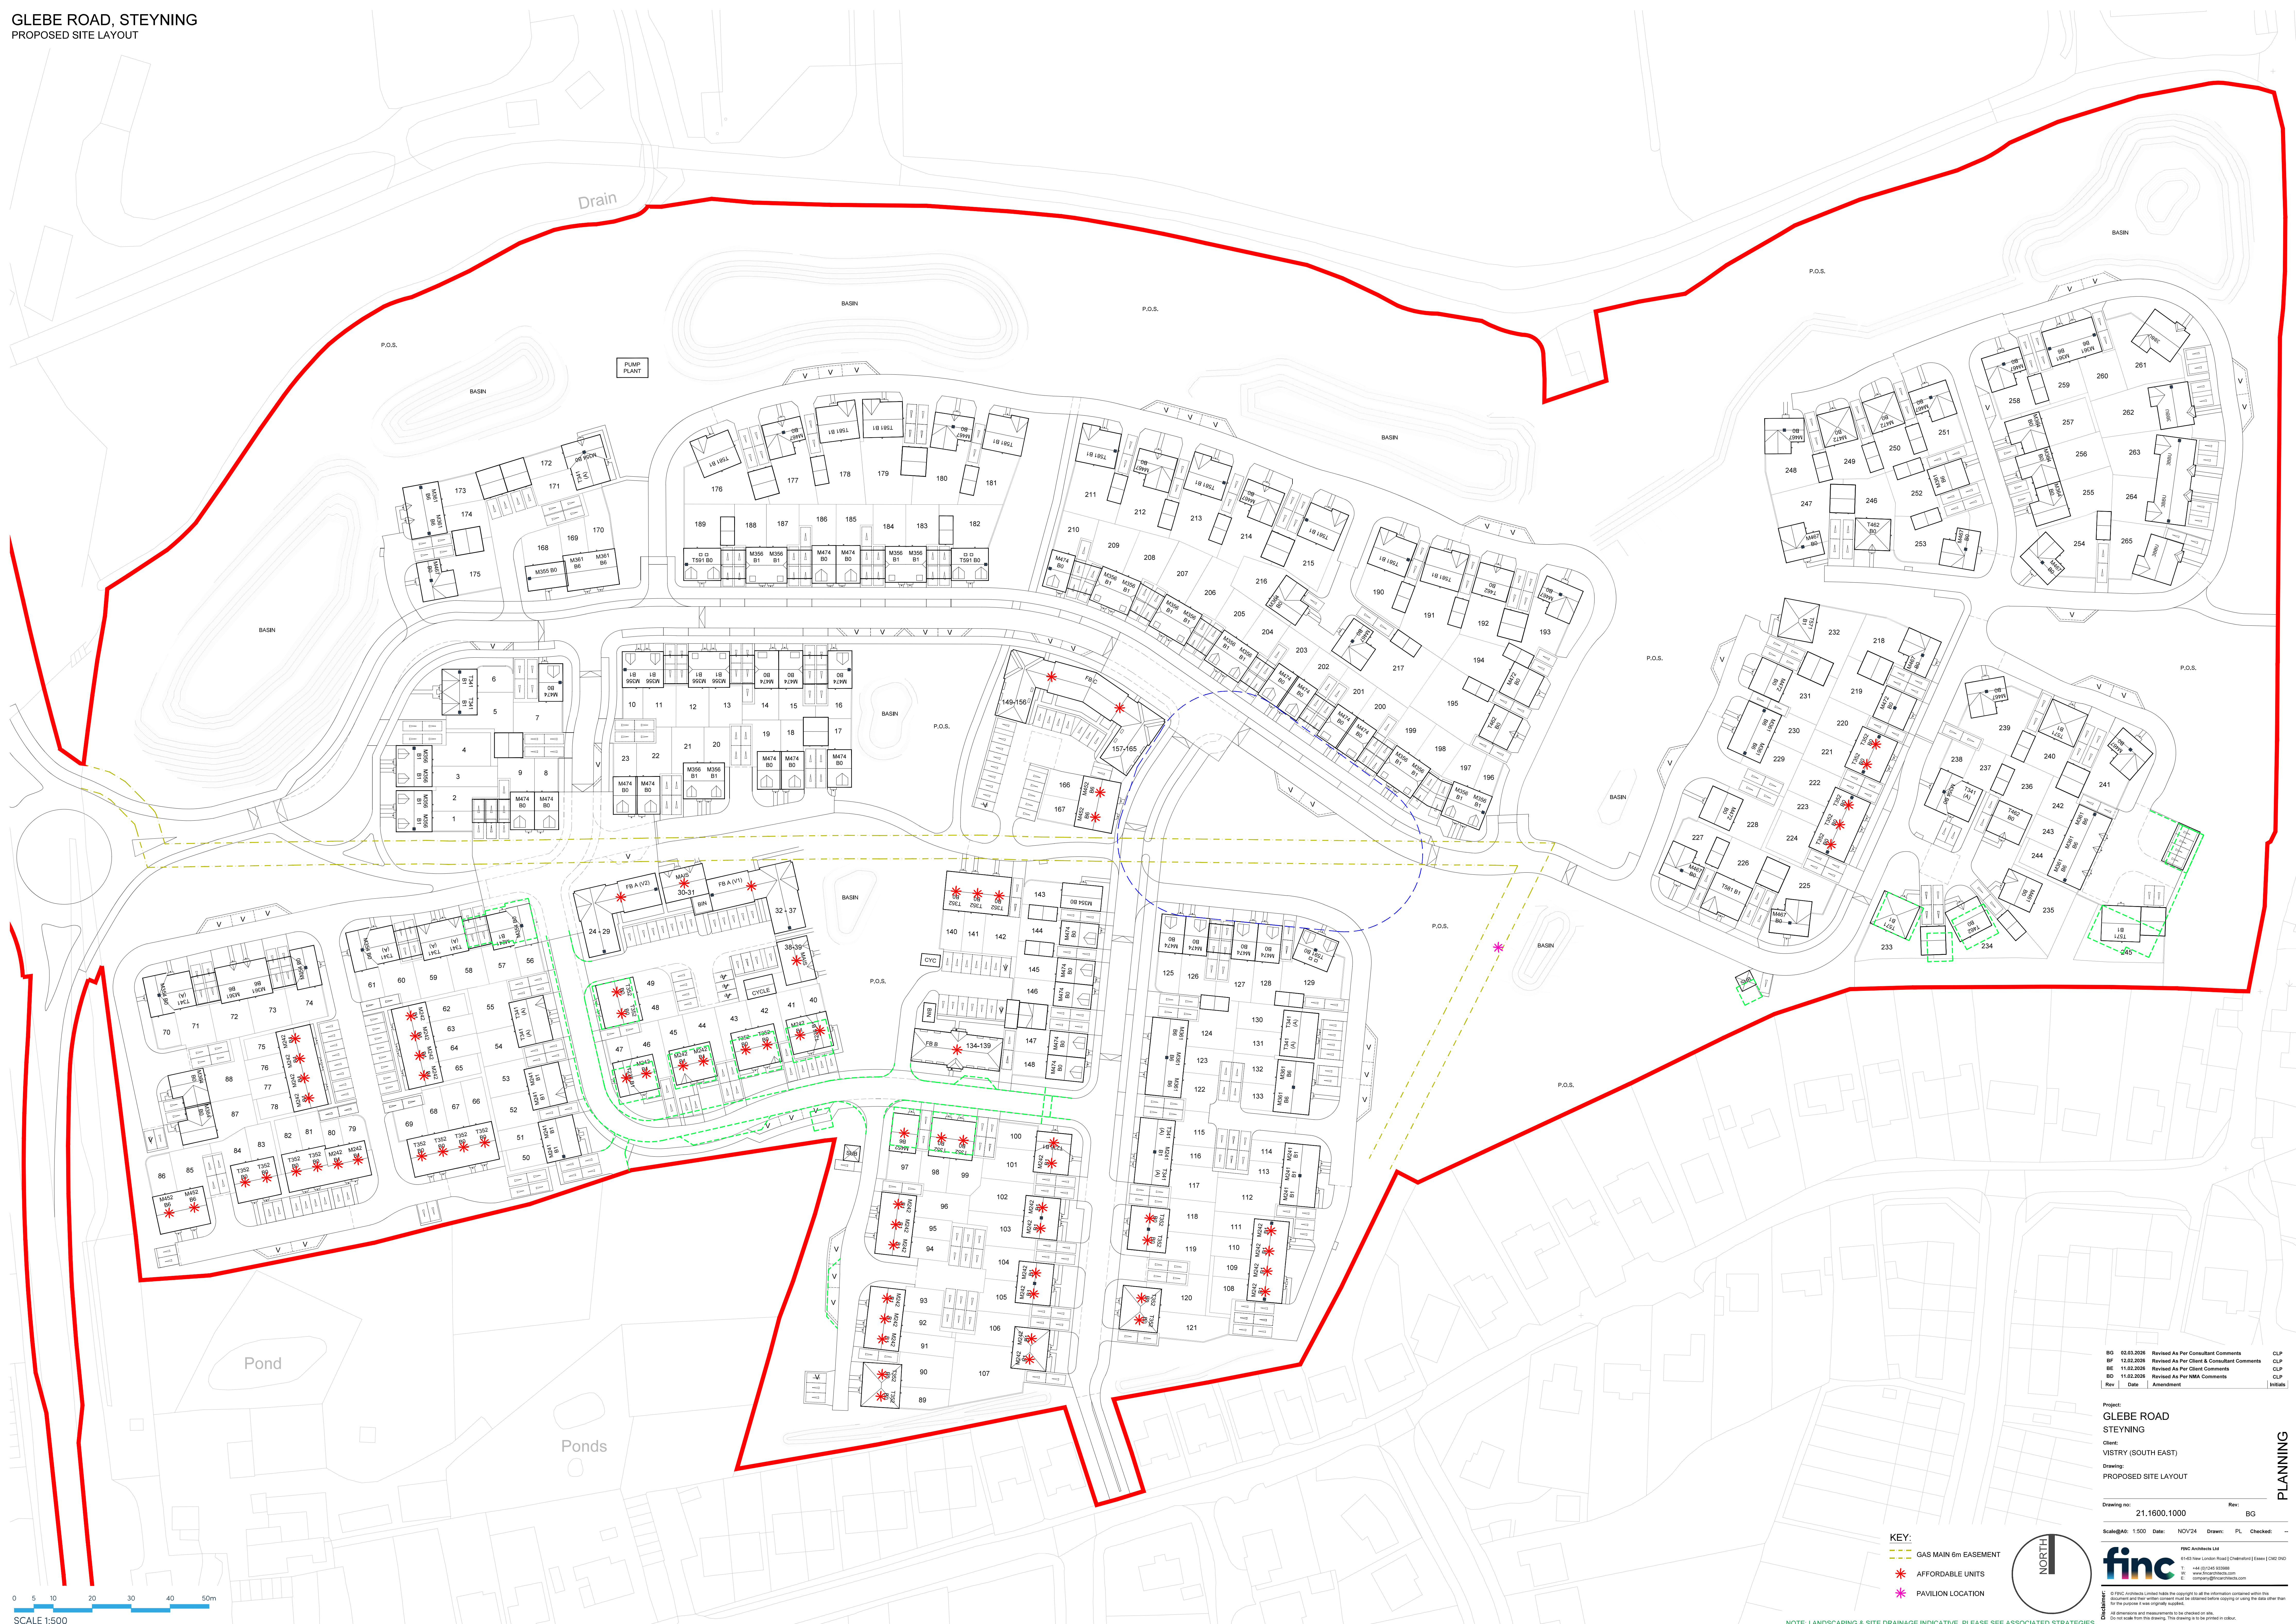

BG	02.03.2026	Revised As Per Consultant Comments	CLP
BF	12.02.2026	Revised As Per Client & Consultant Comments	CLP
BE	11.02.2026	Revised As Per Client Comments	CLP
BD	11.02.2026	Revised As Per NMA Comments	CLP
Rev	Date	Amendment	Initials

Project:
**GLEBE ROAD
STEYNING**

Client:
VISTRY (SOUTH EAST)

Drawing:
PROPOSED SITE LAYOUT

Drawing no: 21.1600.1000 Rev: BG

Scale@A0: 1:500 Date: NOV'24 Drawn: PL Checked:

finc **FINC Architects Ltd**
61-63 New London Road | Chelmsford | Essex | CM2 0NB
T: +44 (0)1245 833988
W: www.fincharchitects.com
E: contact@fincharchitects.com

Disclaimer: © JINC Architects Limited holds the copyright to all the information contained within this document and their written content must be obtained before copying or using the data other than for the purpose it was originally supplied.

All dimensions and measurements to be checked on site.
Do not scale from this drawing. This drawing is to be printed in colour.

PLANNING