
DO NOT SCALE

675x675 Extract Header
1.400 m3/sec
3.1 m/s @ 0.15 Pa/m

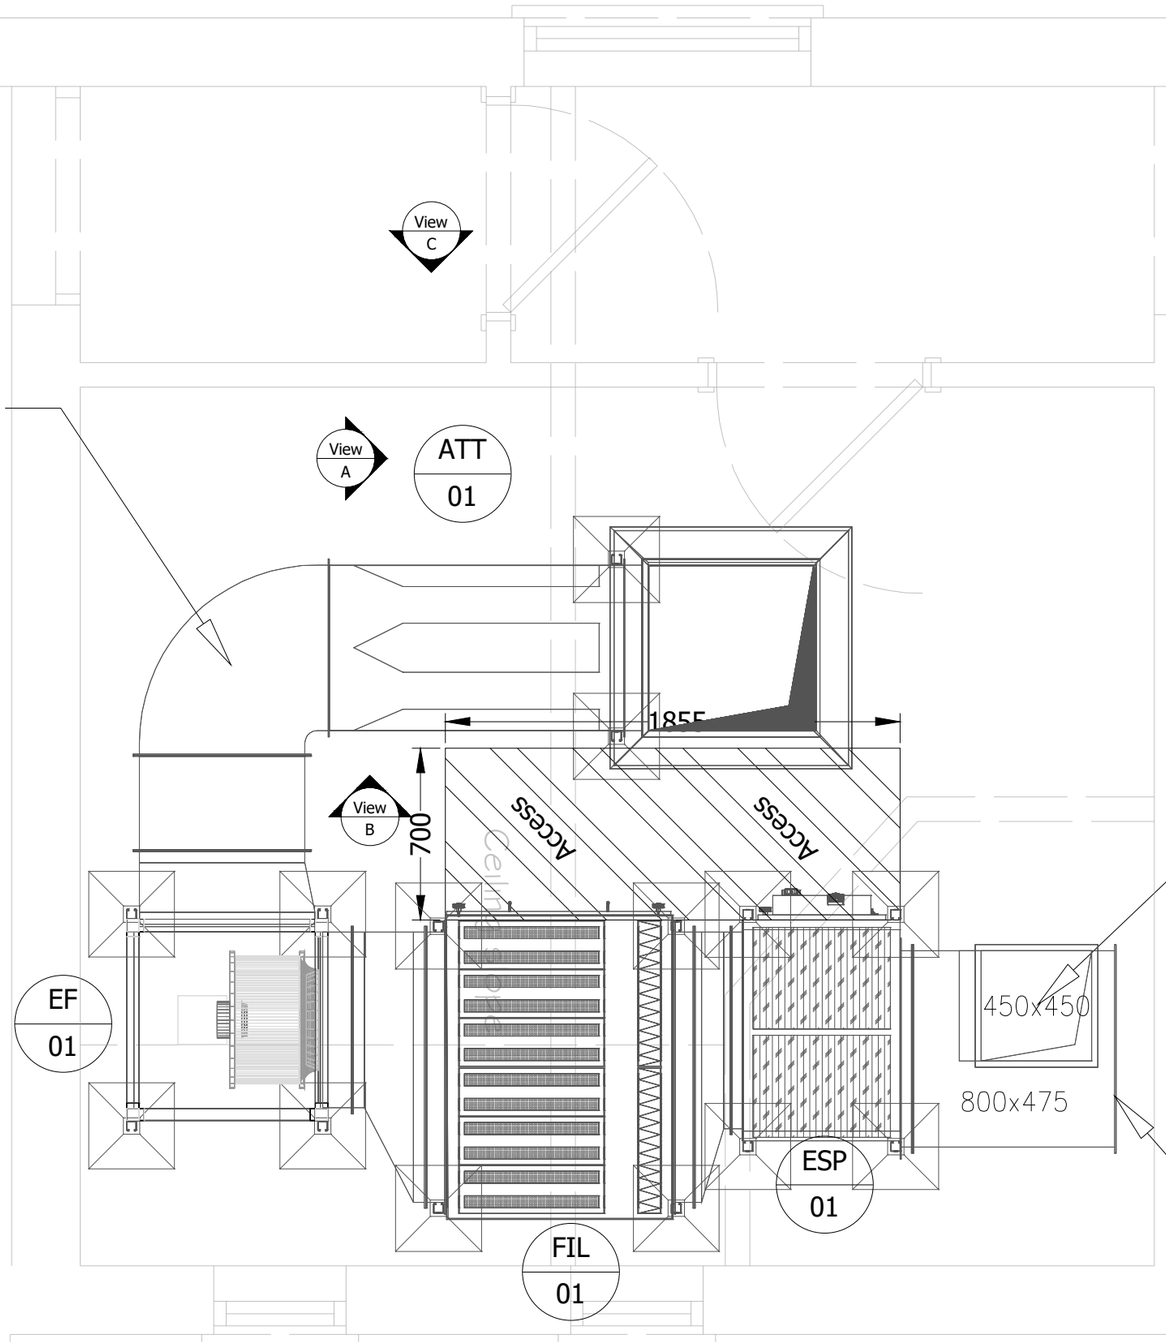

450x450 Extract Header
1.400 m3/sec
6.9 m/s @ 1.09 Pa/m

800x475 Extract Header
1.400 m3/sec
3.7 m/s @ 0.24 Pa/m

01 FIRST FLOOR VENTILATION

Scale: 1:25

0 1 2 3 4 5m

SCALE BAR - 1:25

E	
D	Revised Elevation Views
C	Added Additional Elevation View
B	Revised Following Comments
A	For Approval

CONCEPT





THE COPYRIGHT AND ALL OTHER RIGHTS IN AND RELATING TO THIS PUBLICATION BELONG TO AND ARE THE SOLE PROPERTY OF CCF UK LTD.
ALL RIGHTS ARE RESERVED. NEITHER THE WHOLE NOR ANY PART OF THIS PUBLICATION MAY BE REPRODUCED OR TRANSMITTED IN ANY FORM OR BY ELECTRONIC OR MECHANICAL MEANS INCLUDING PHOTOCOPYING AND RECORDING OR FROM ANY RETRIEVAL SYSTEM WITHOUT THE PRIOR WRITTEN LICENCE OF AUTHORITY FROM THE OWNER.

Customer:		CCF Ref:		Scale:	1:25 @ A3	Revision:	
Project:	White Horse Pullbrough	Date:	11/09/25	Drawn By:	SB		
Description:	First Floor Vent Layout	DrawingNo:	WHP-GA-01-1003	Material:			