HOADS, CHESWORTH LANE, HORSHAM. RH13 5AJ

HA24/03

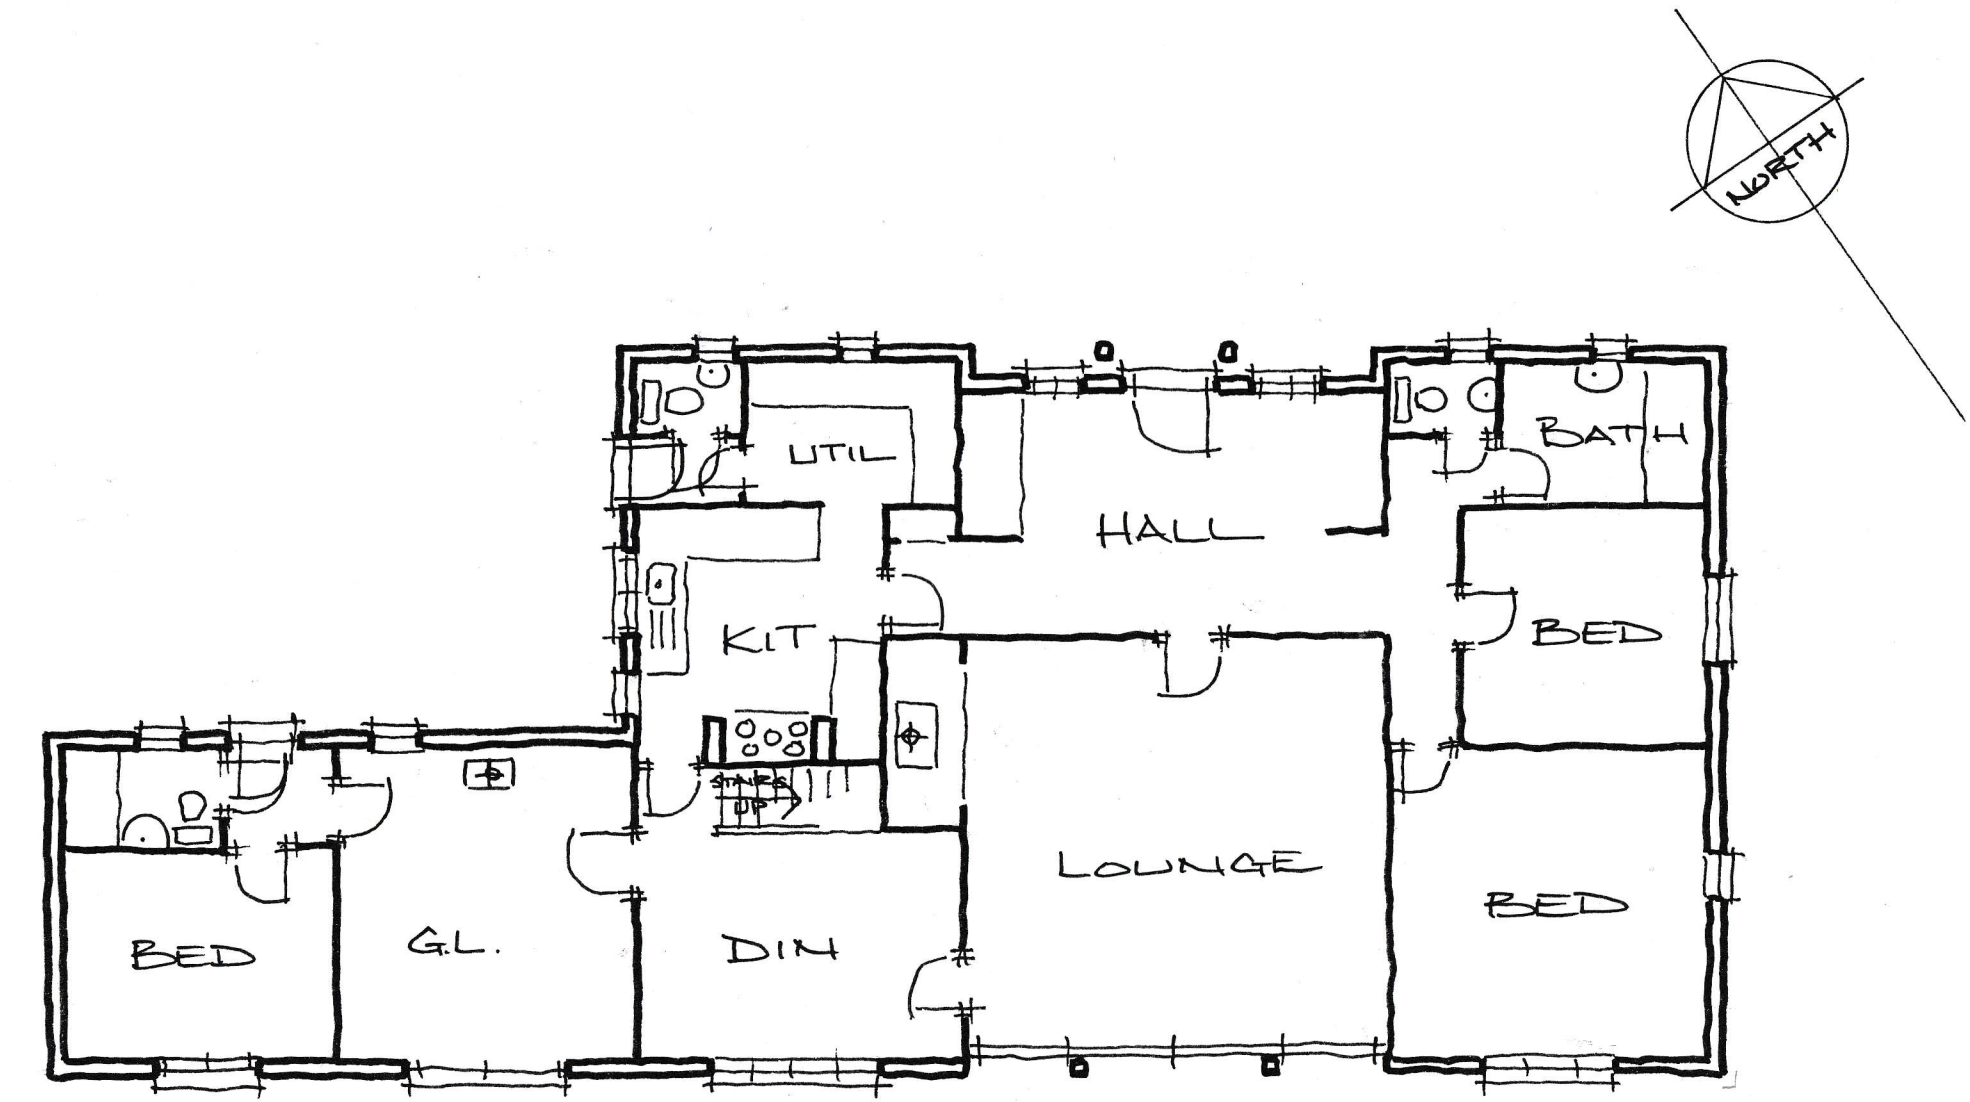

GROUND FLOOR (AS EXISTING) SCALE 1:100 PRINT AT A4 SIZE

SCALEBAR (m)

0 1 2 3 4 5 10 15

HA24/03