



Notes
All details are indicative only. All dimensions to be checked on site by contractor prior to commencement of works. Any discrepancies in drawings to be reported to Philips Surveyors LLP.

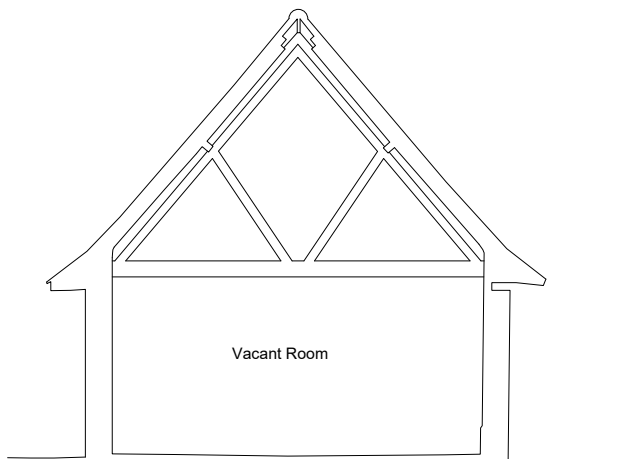

Section B1

Rev. Amendments Date Drv.

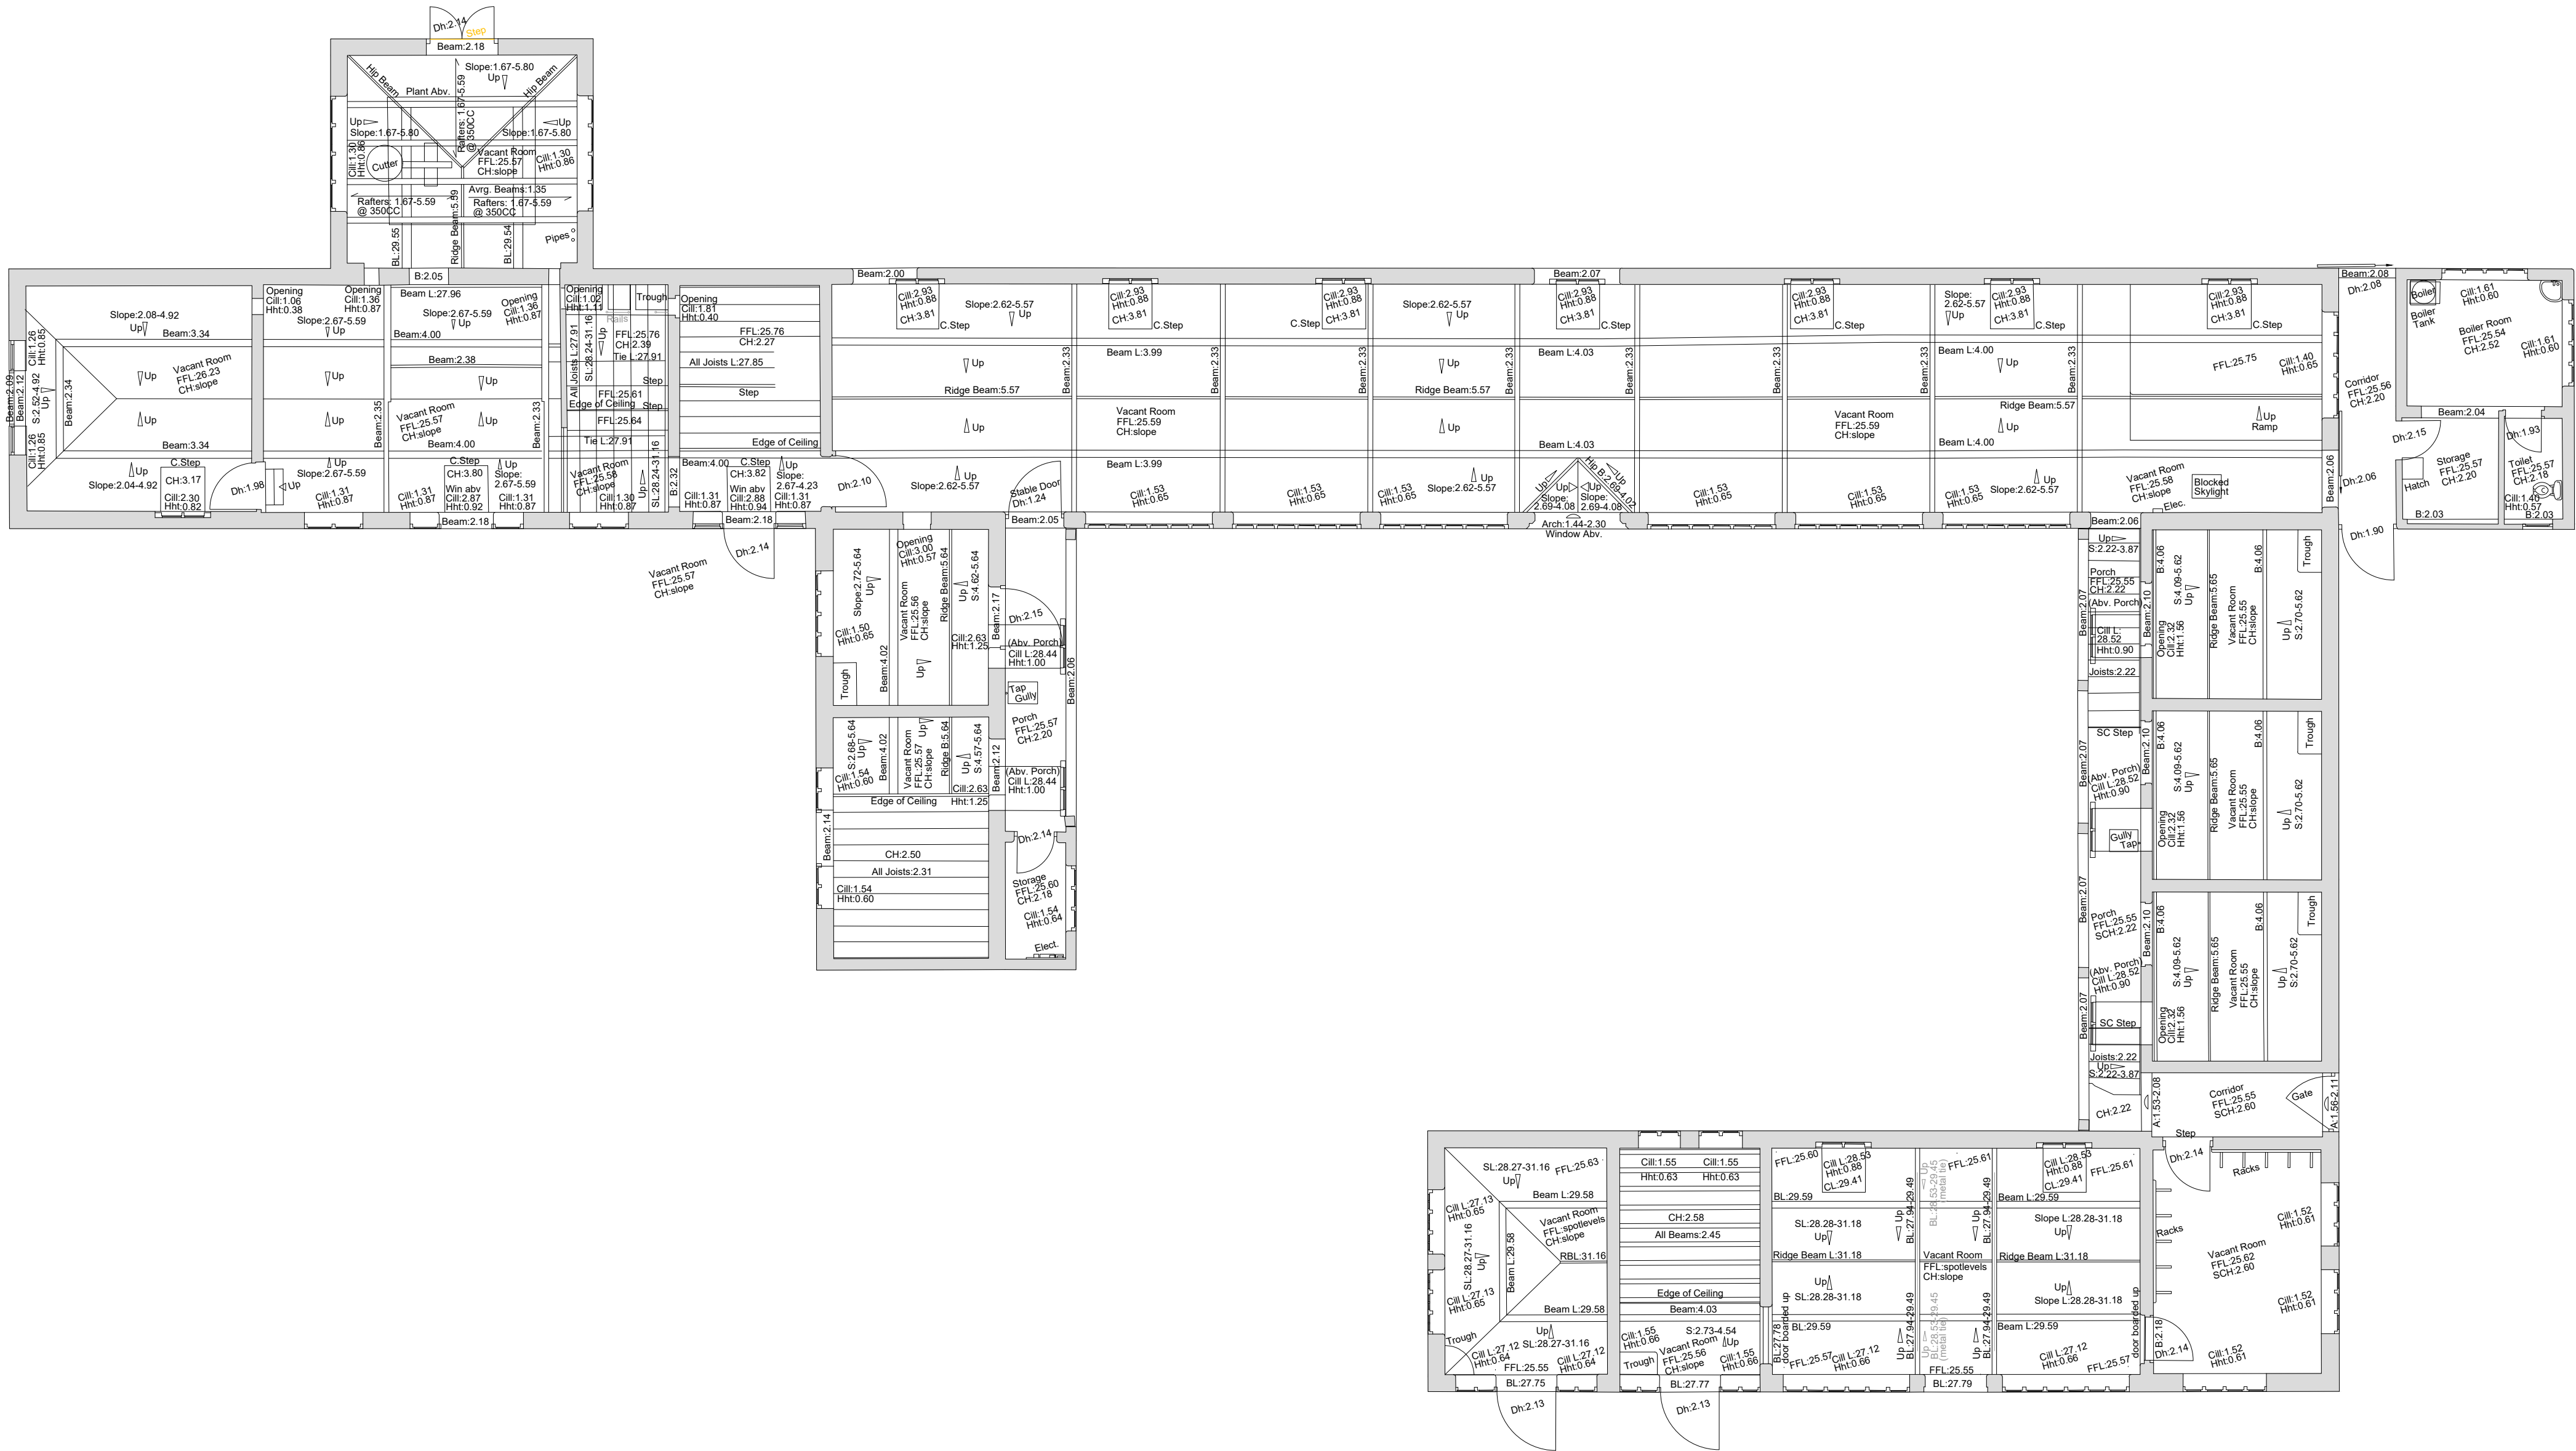

PHILIPS SURVEYORS LLP, THE OLD COACH HOUSE, 76 LOWER STREET, PULBOROUGH, WEST SUSSEX, RH20 2AA
TEL 01798 873222 FAX 01798 873444
EMAIL INFO@PHILIPS-SURVEYORS.CO.UK
WWW.PHILIPSCHARTEREDSURVEYORS.CO.UK



CLIENT:
Ellis Rodda, Property & Development Manager.
Camelia Botnar Foundation,
Maplehurst Road, Cowfold, West Sussex.
RH13 8DB.

PROJECT:
Clock House Farm, Stonehouse Lane,
Cowfold, RH13 8DL

DRAWING TITLE:
Ground Floor & Section B1
Building B1

DRAWN: GRM
JOB NO: 2684/25
SCALE: 1:100 @A1

CHECKED: PGA
DRAWING NO:
REV:

DATE: April 25
EX-01A

© Philips Surveyors LLP.

NOTES
SURVEY IS BASED ON OS GRID SYSTEM
ORIGINATING FROM STATION 1
@ E 519740.360, N 122188.656, RL 25.598
Every effort has been made to survey the area as indicated. Where detail is inaccessible or obscured from view it has been deemed unable to survey.

LAYER INFORMATION

Beam
Building
Door
Fence
Furniture
Gully
Hatch
Kitchen
Mural
Plant
Radiator
Roofline
Sanitary
Sign Post
Stair
Trough
Wall
Window
Zoning

ACRONYMS
F.F.L. - Finished Floor Level
C.C. - Ceiling Level
S.L. - Slope Level
B.L. - Beam Level
U.L. - Unable To Identify
Dh - Down Height

Line types and Symbols

Building Lines
100.40
Wall Lines
Wall Hatching
Furniture
Kitchen Fixtures
Plant
Gully
Fence
Steps

Metal
Spotlevel
Windows
Doors
Radiator
Sanitary

Soffit
Beams
Skylights
Ceiling Slope
Plinths / Platforms
Stairs

Orientation

