



Notes


All details are indicative only. All dimensions to be checked on site by contractor prior to commencement of works. Any discrepancies in drawings to be reported to Philips Surveyors LLP.

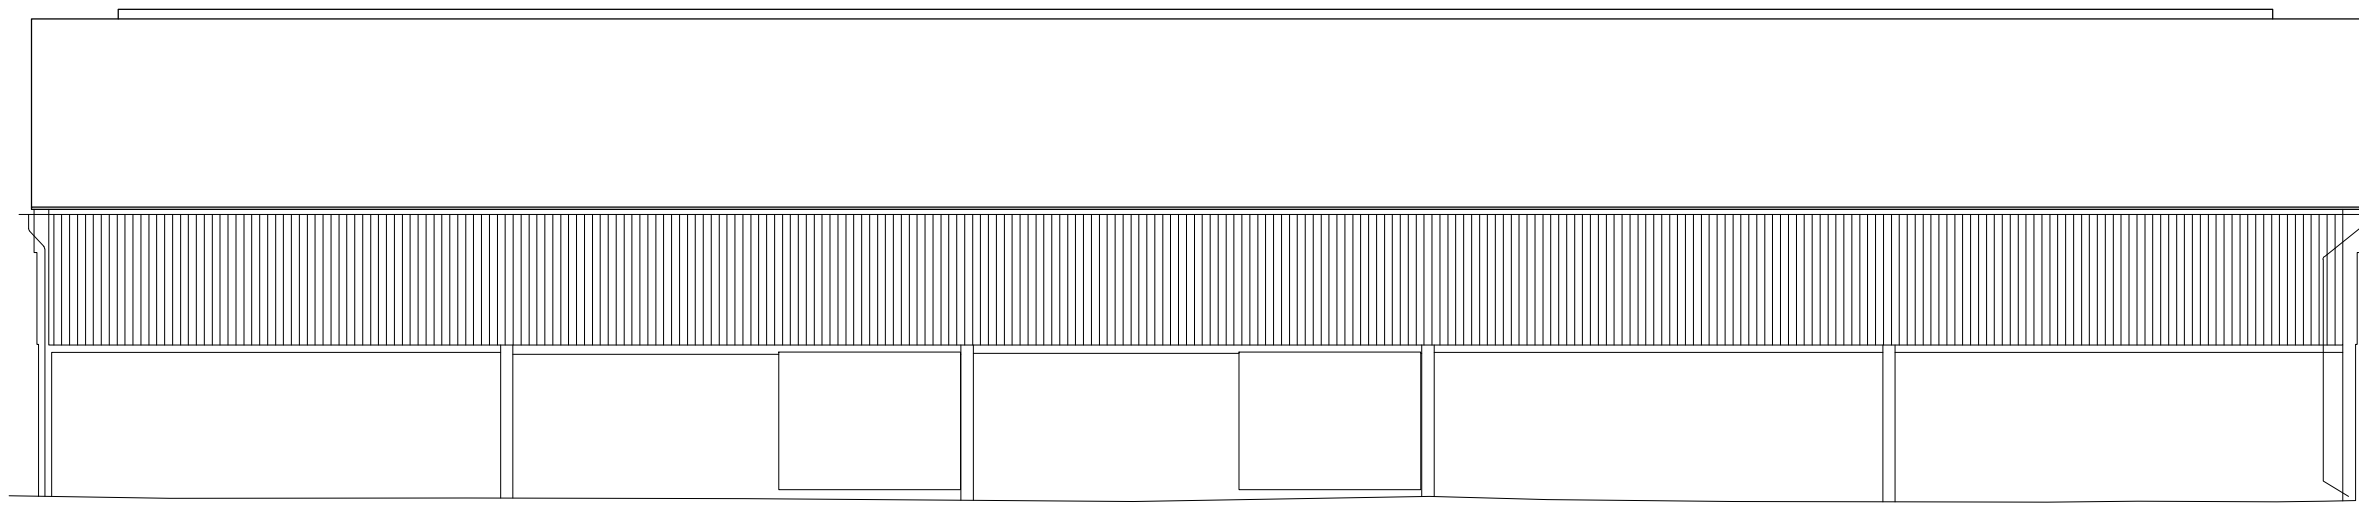


Building 3, Elevation 1

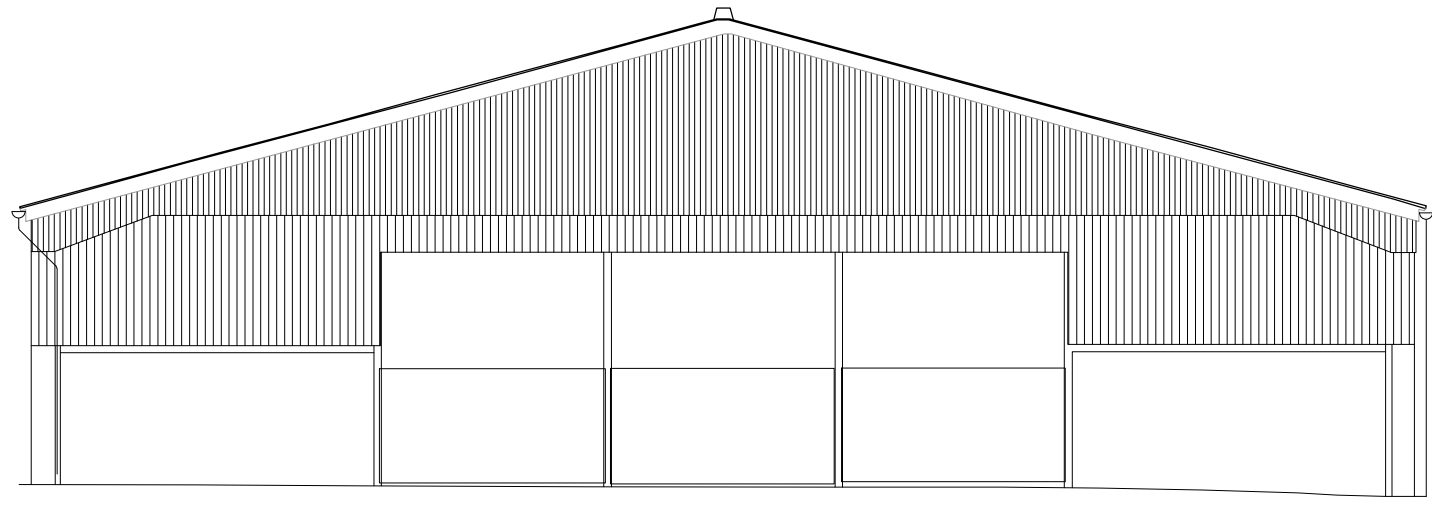


Building 3, Elevation 2

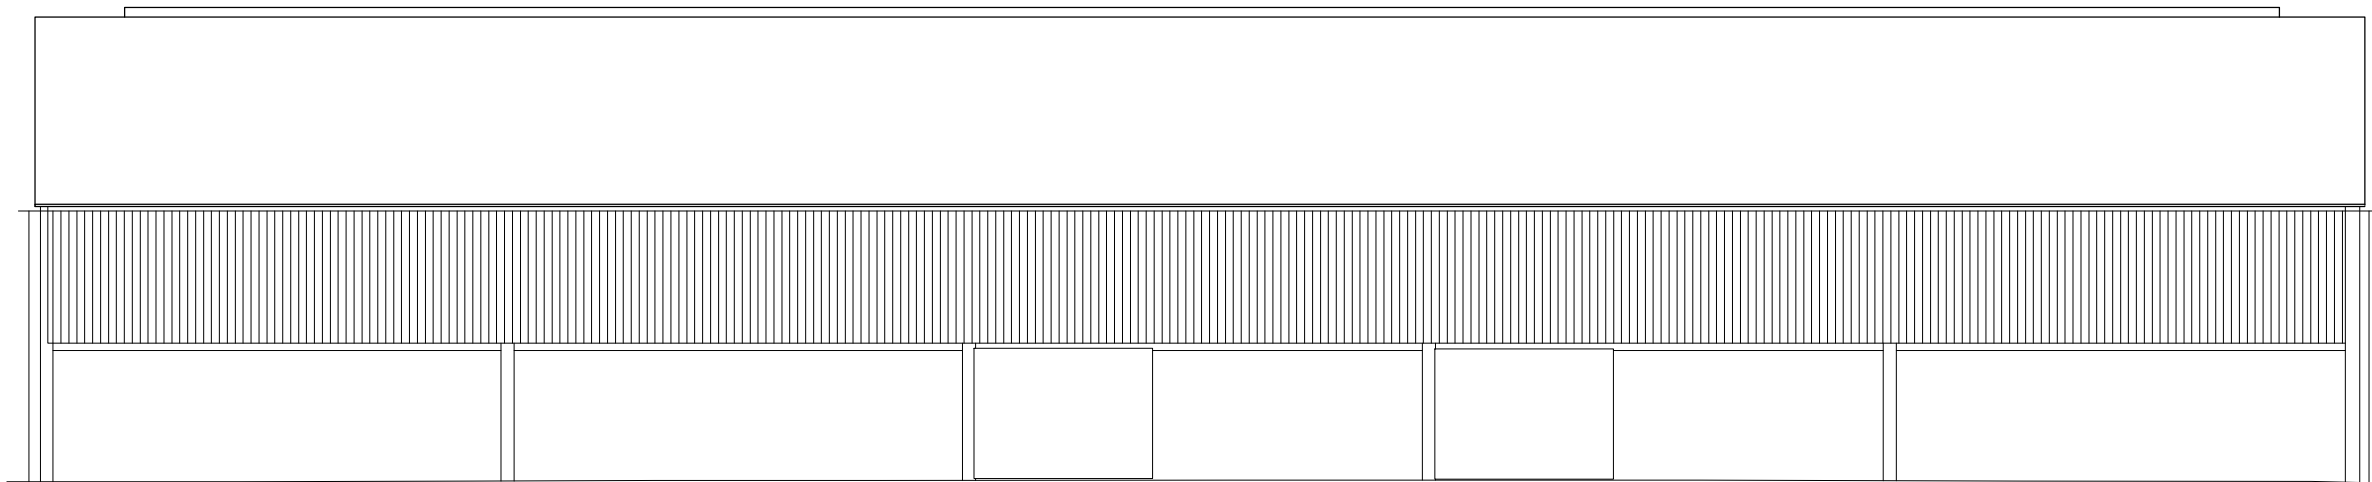




Building 3, Elevation 3

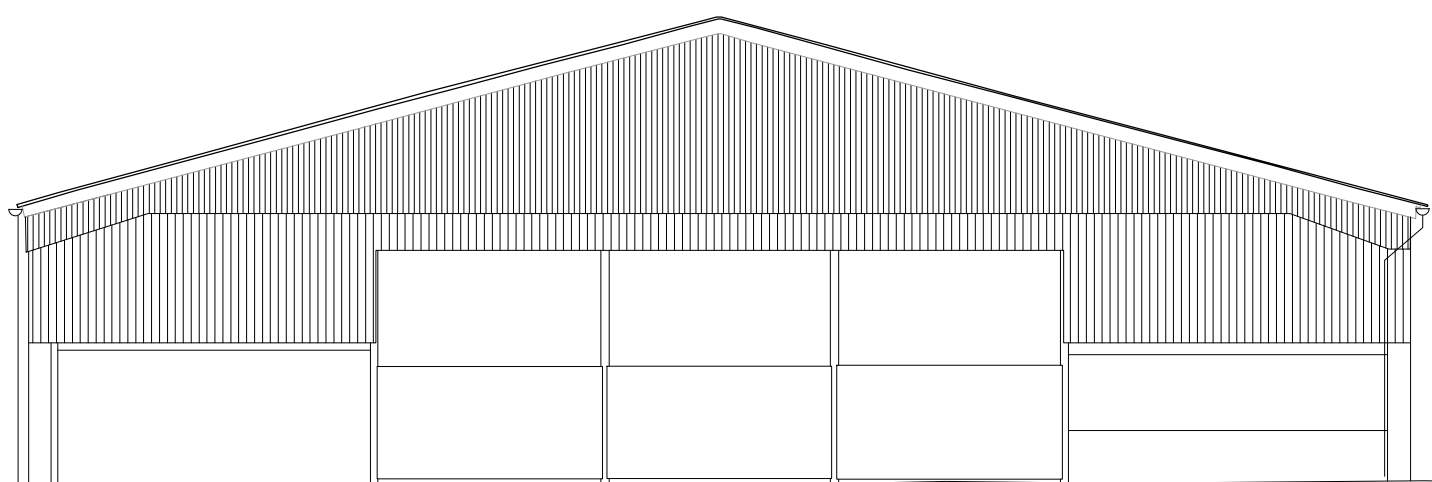

Building 3, Elevation 4

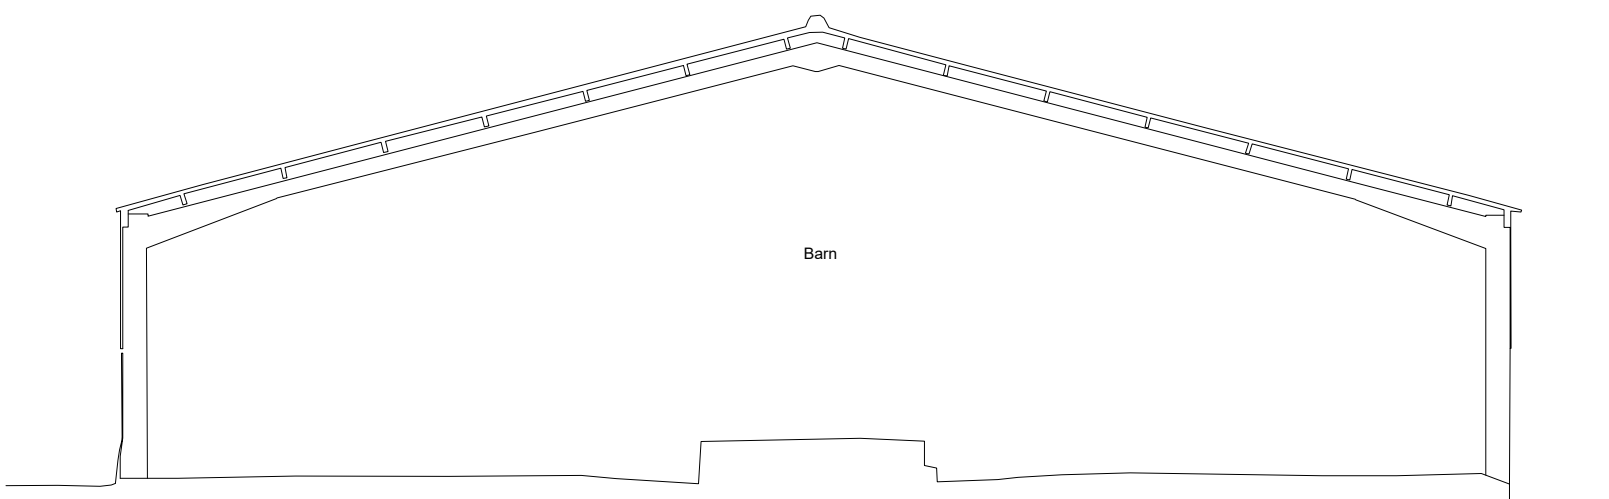

Section B3

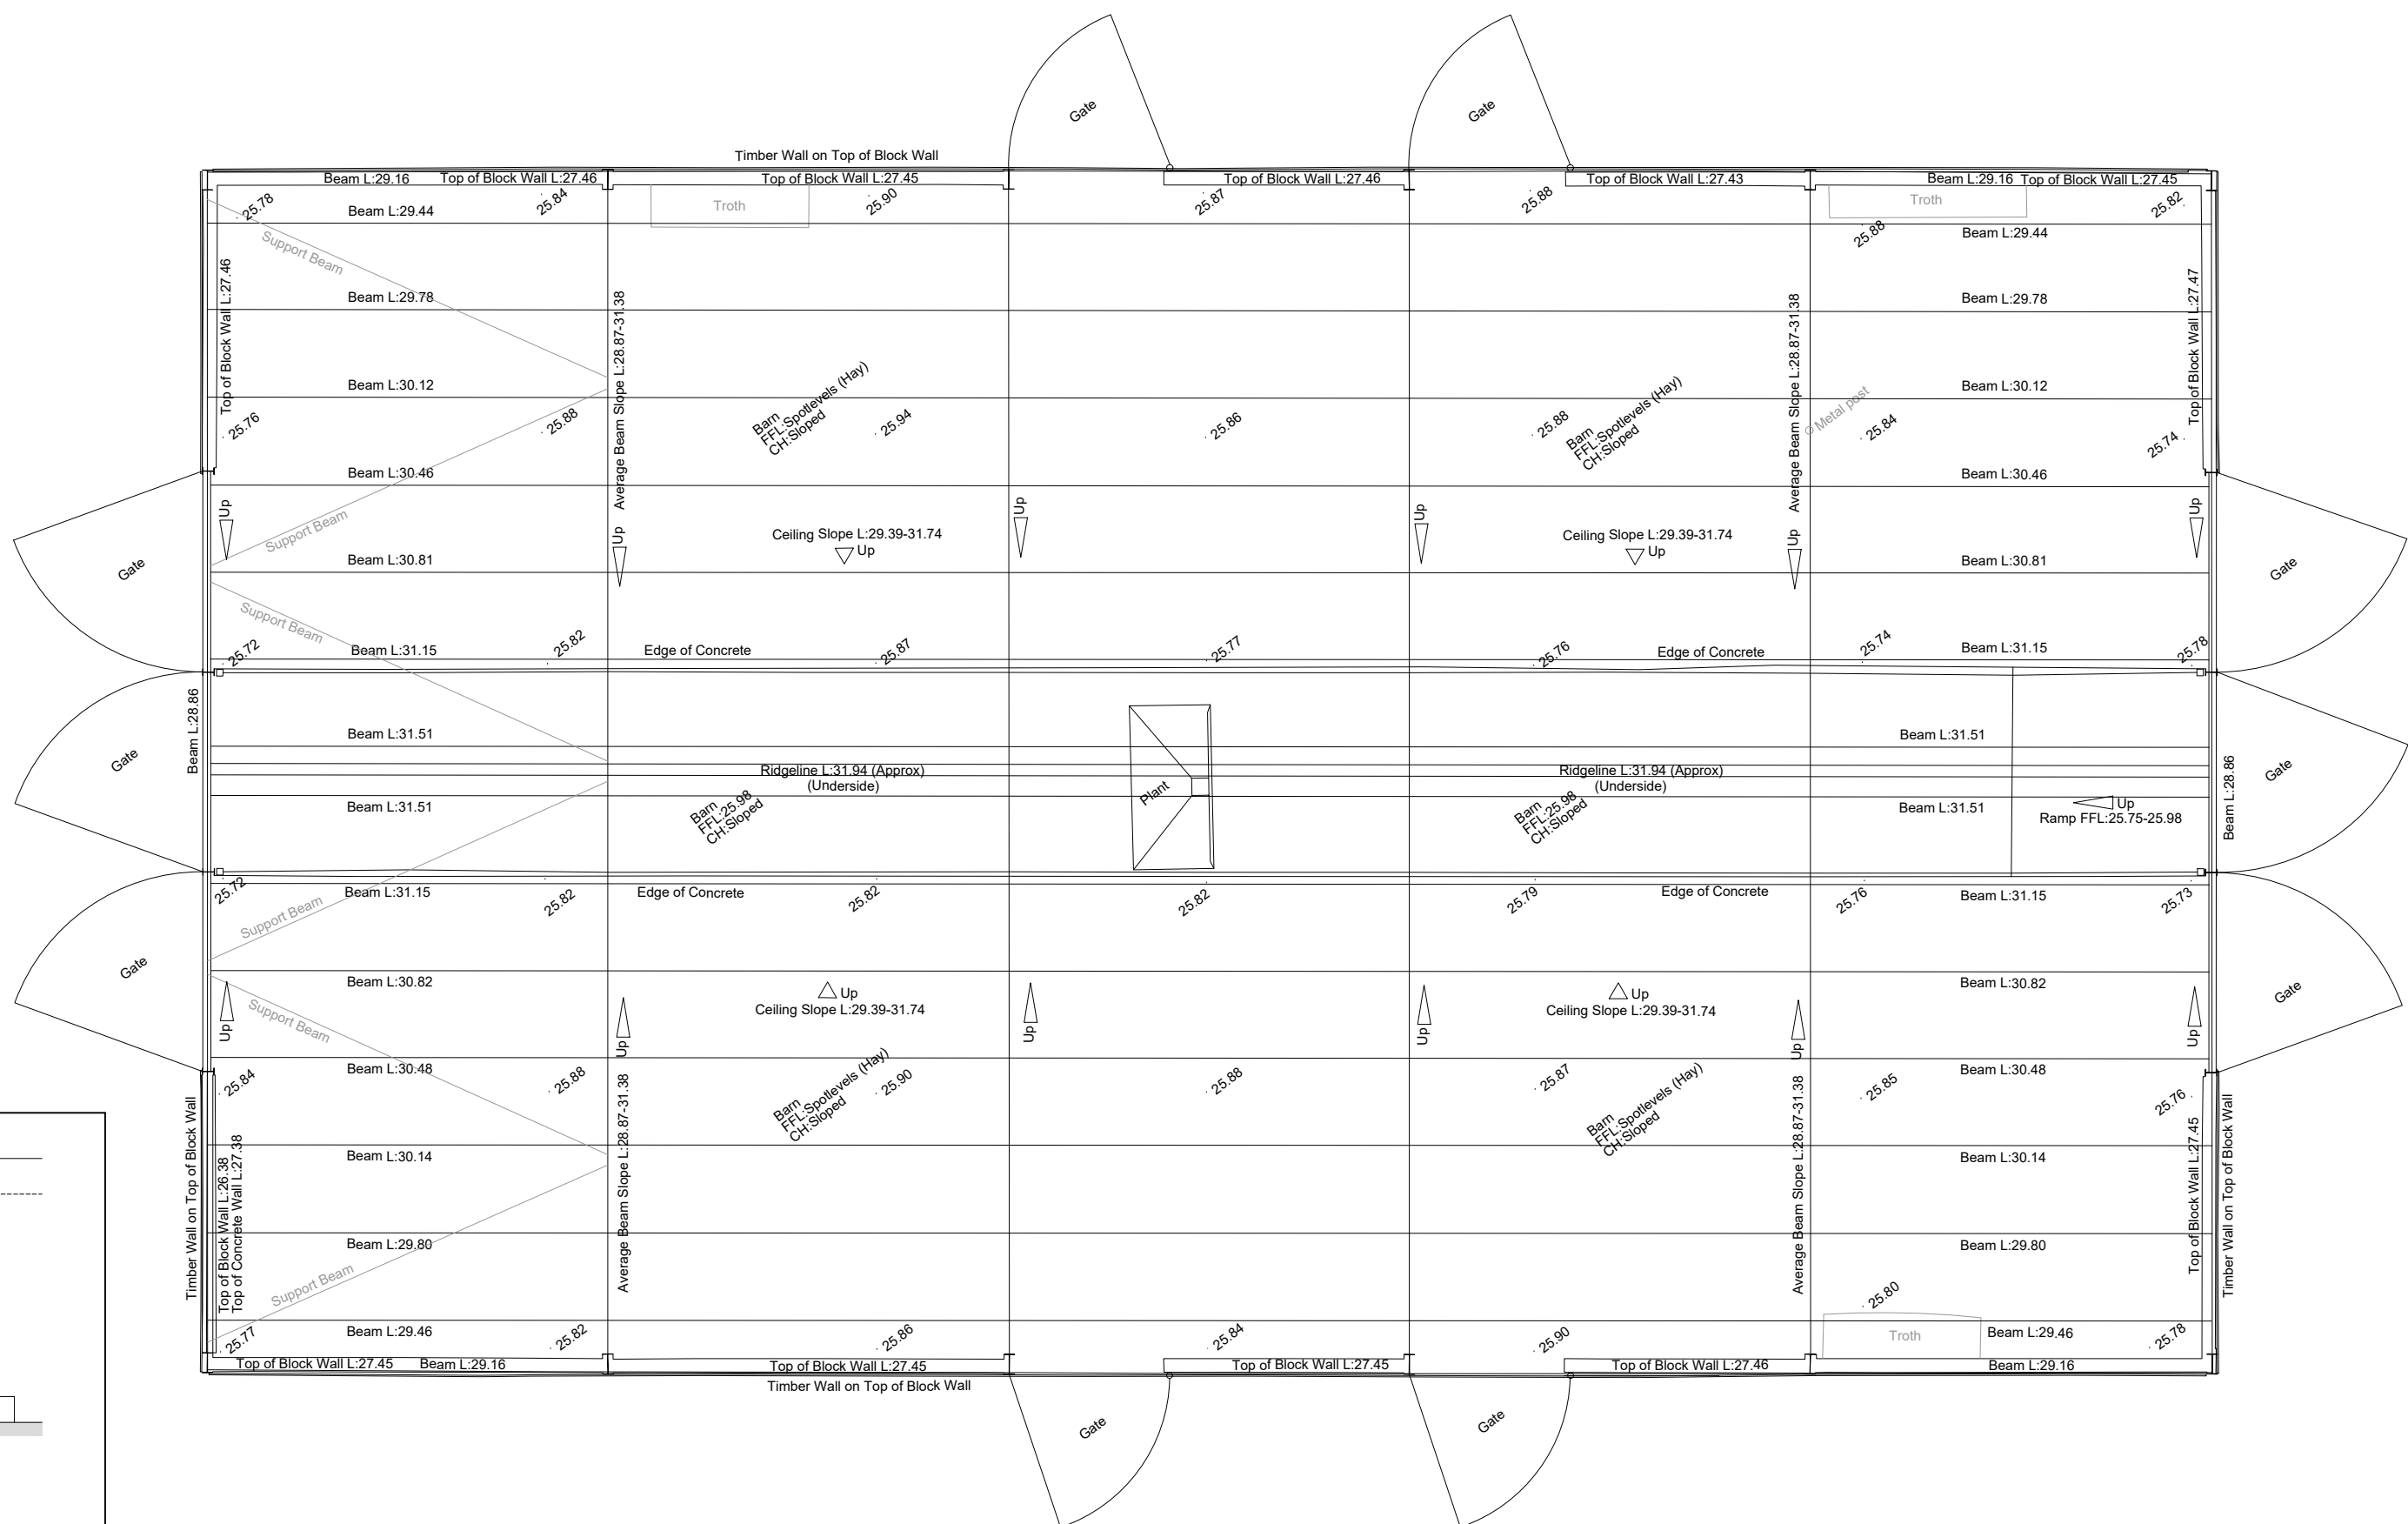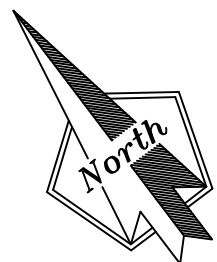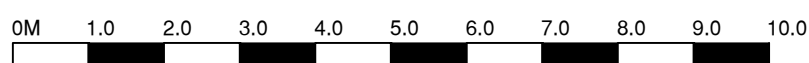

NOTES
SURVEY IS BASED ON OS GRID SYSTEM
ORIGINATING FROM STATION 1
@ E 519740.360, N 122188.656, RL 25.598

Every effort has been made to survey the area as indicated. Where detail is inaccessible or obscured from view it has been deemed unable to survey.



LAYER INFORMATION

0 Beam	1 Empty	2 Overhead beams, joists, roof elements etc.	3 Exterior Building Outline

ACRONYMS

TH - Top of Wall	CL - Level Line	RT - Traction Point
CB - Ceiling	VC - Vertical Height	RP - Ramp Water Pipe

Line types and Symbols

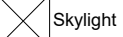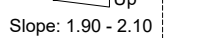Building Lines	Metal		Soffit	
Rooflines	Spot/eave		Beams	
Wall Lines				
Wall Hatching	Windows		Skylights	
Furniture	Doors		Ceiling Slope	
Kitchen Fixtures	Radiator		Plinths / Platforms	
Plant	Sanitary		Stairs	
Gully				
Fence				
Steps				

DRAWN: GRM	JOB NO: 2684/25	SCALE: 1:100 @A1
CHECKED: PGA	DRAWING NO: EX-03	REV:
DATE: April 25		

© Philips Surveyors LLP.