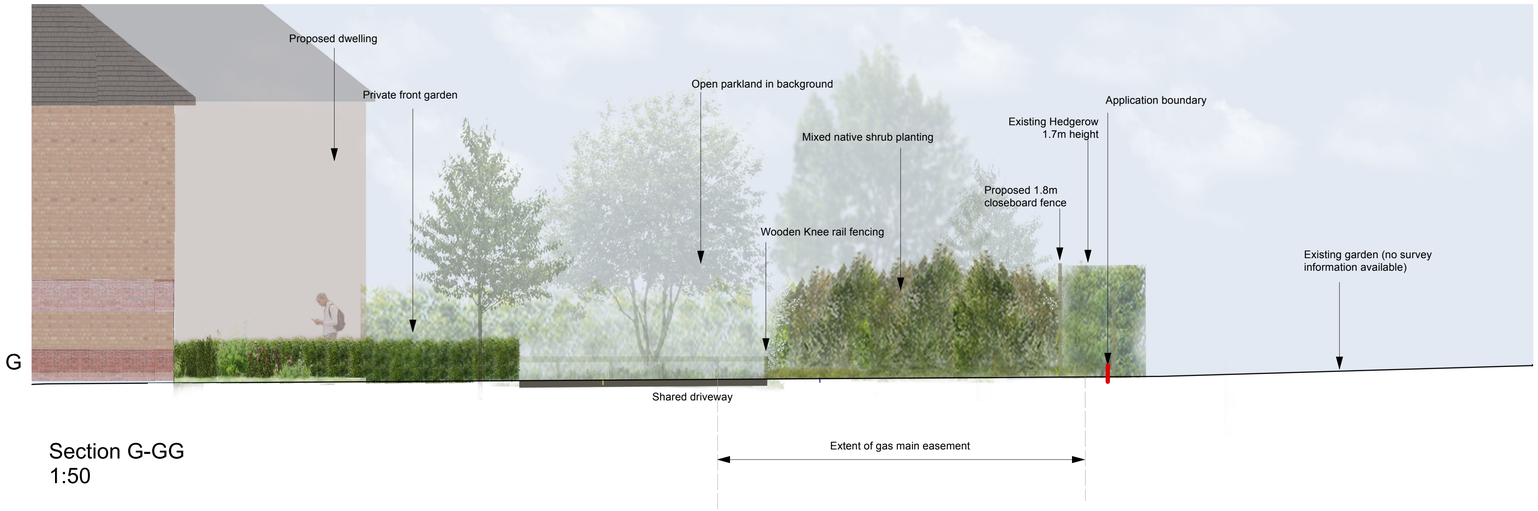

Section G-GG
1:50

0 1 2 3 4 5 m



Key Plan
1:500

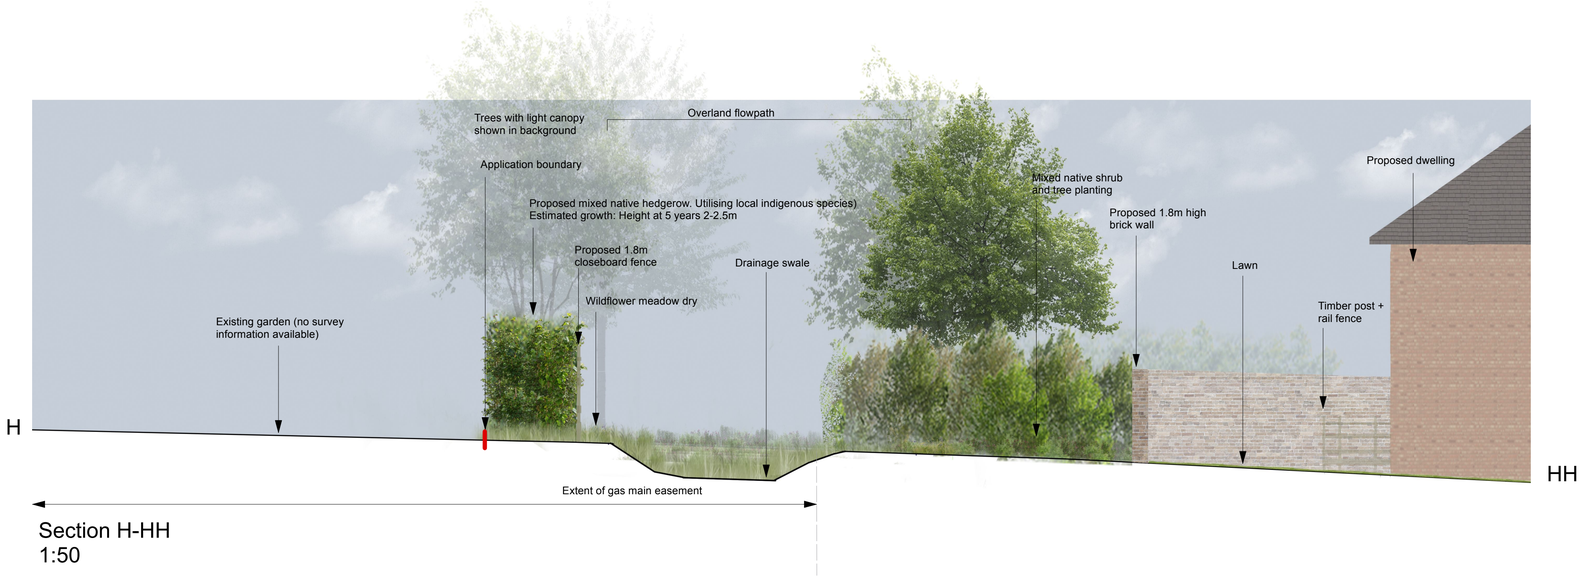

Section H-HH
1:50

0 1 2 3 4 5 m

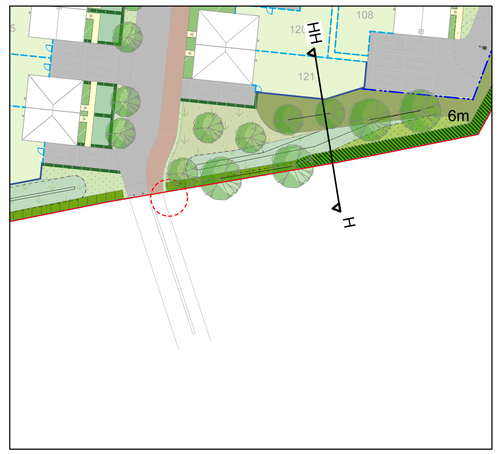

Key Plan
1:500

Glebe Farm, Steyning
Vistry Group

Notes:
Illustrative sections provided for information only.
Tree planting within HV easement subject to agreement with UKPN.

Scale to be used for planning purposes only
© tor&co 2025

Sections G-GG and H-HH

168719 -TOR-XX-XX-DR-L-SK-001 - D
Scale @ A1: As shown Information Only
May 2025

tor &co