A0

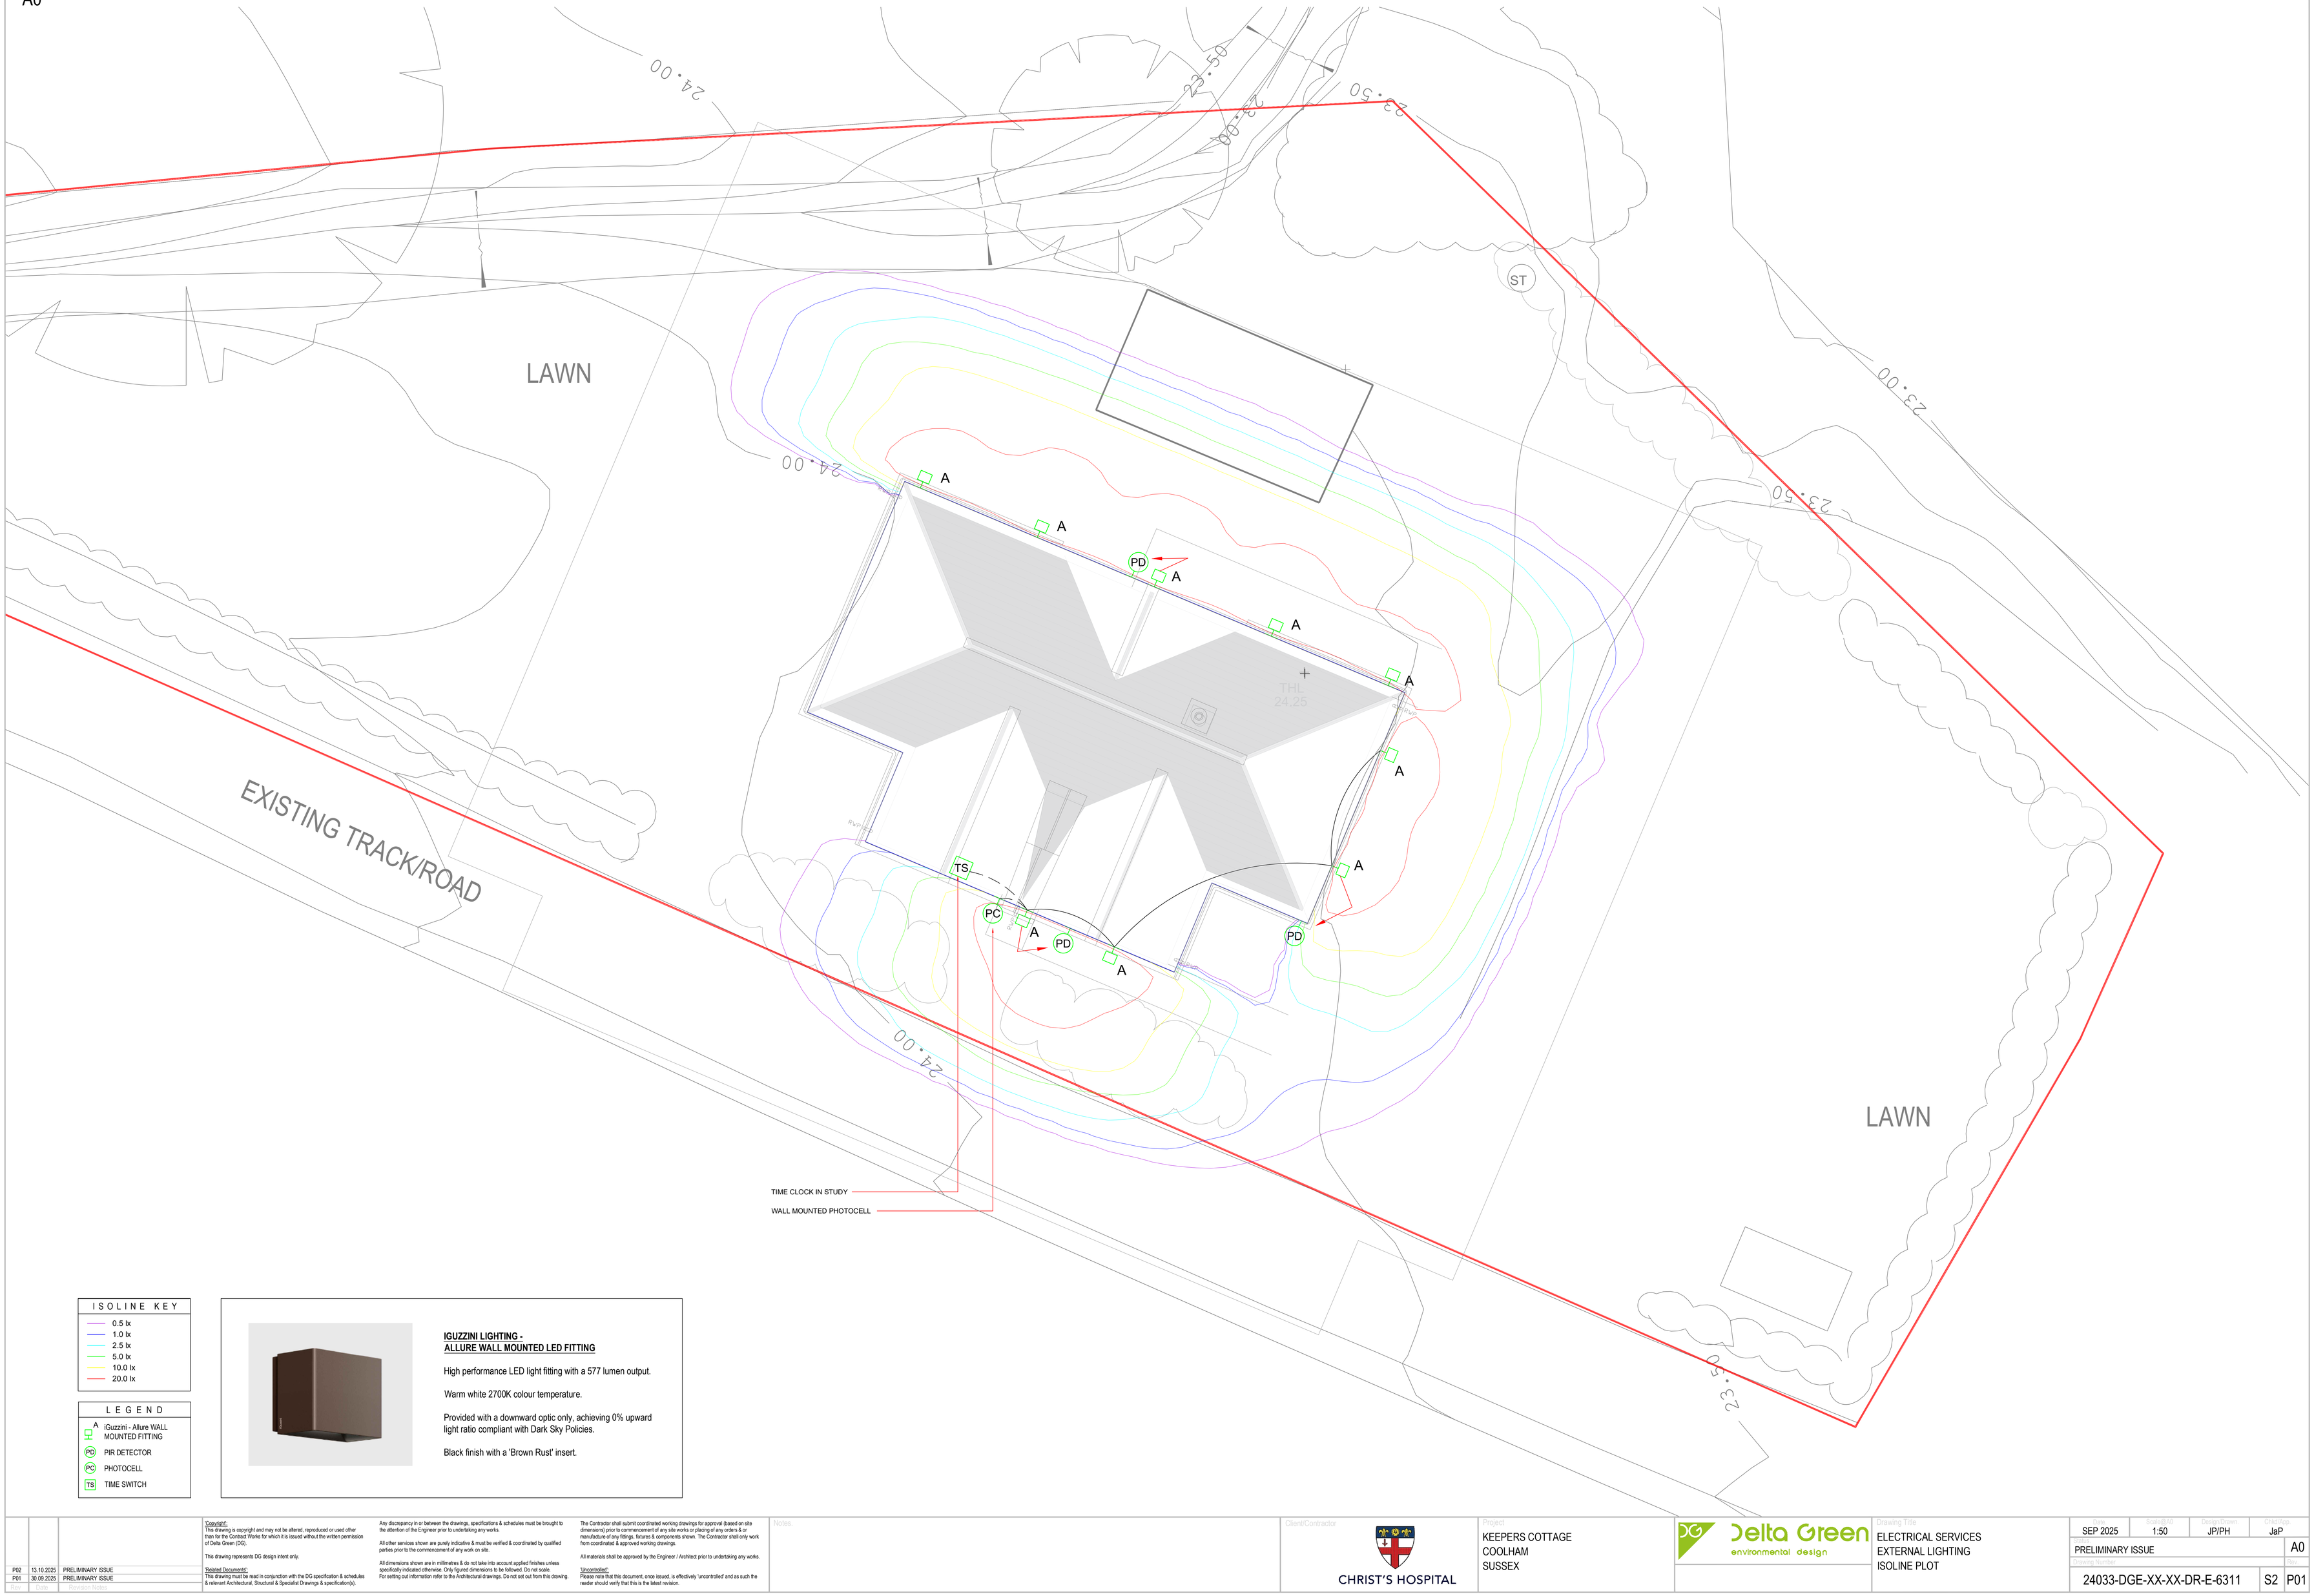

ISOLINE KEY

- 0.5 lx
- 1.0 lx
- 2.5 lx
- 5.0 lx
- 10.0 lx
- 20.0 lx

LEGEND

- A — iGuzzini - Allure WALL MOUNTED FITTING
- PD — PIR DETECTOR
- PC — PHOTOCELL
- TS — TIME SWITCH

IGUZZINI LIGHTING - ALLURE WALL MOUNTED LED FITTING

High performance LED light fitting with a 577 lumen output.

Warm white 2700K colour temperature.

Provided with a downward optic only, achieving 0% upward light ratio compliant with Dark Sky Policies.

Black finish with a 'Brown Rust' insert.

Rev	Date	Revision Notes
P02	13.10.2025	PRELIMINARY ISSUE
P01	30.09.2025	PRELIMINARY ISSUE

Copyright:
This drawing is copyright and may not be altered, reproduced or used other than for the Contract Works for which it is issued without the written permission of Delta Green (DG).

This drawing represents DG design intent only.

Related Documents:
This drawing must be read in conjunction with the DG specification & schedules & relevant Architectural, Structural & Specialist Drawings & specification(s).

Any discrepancy in or between the drawings, specifications & schedules must be brought to the attention of the Engineer prior to undertaking any works.

All other services shown are purely indicative & must be verified & coordinated by qualified parties prior to the commencement of any work on site.

All dimensions shown are in millimetres & do not take into account applied finishes unless specifically indicated otherwise. Only figured dimensions to be followed. Do not scale. For setting out information refer to the Architectural drawings. Do not set out from this drawing.

The Contractor shall submit coordinated working drawings for approval (based on site dimensions) prior to commencement of any site works or placing of any orders & or manufacture of any fittings, fixtures & components shown. The Contractor shall only work from coordinated & approved working drawings.

All materials shall be approved by the Engineer / Architect prior to undertaking any works.

Uncontrolled:
Please note that this document, once issued, is effectively 'uncontrolled' and as such the reader should verify that this is the latest revision.

Notes:

Client/Contractor: CHRIST'S HOSPITAL

Project: KEEPERS COTTAGE
COOLHAM
SUSSEX

Delta Green environmental design

Drawing Title: ELECTRICAL SERVICES
EXTERNAL LIGHTING
ISOLINE PLOT

Date	Scale@A1	Drawn/Check	Size
SEP 2025	1:50	JP/PH	JaP

Status: PRELIMINARY ISSUE — A0

Drawing Number: 24033-DGE-XX-XX-DR-E-6311 — S2 — P01