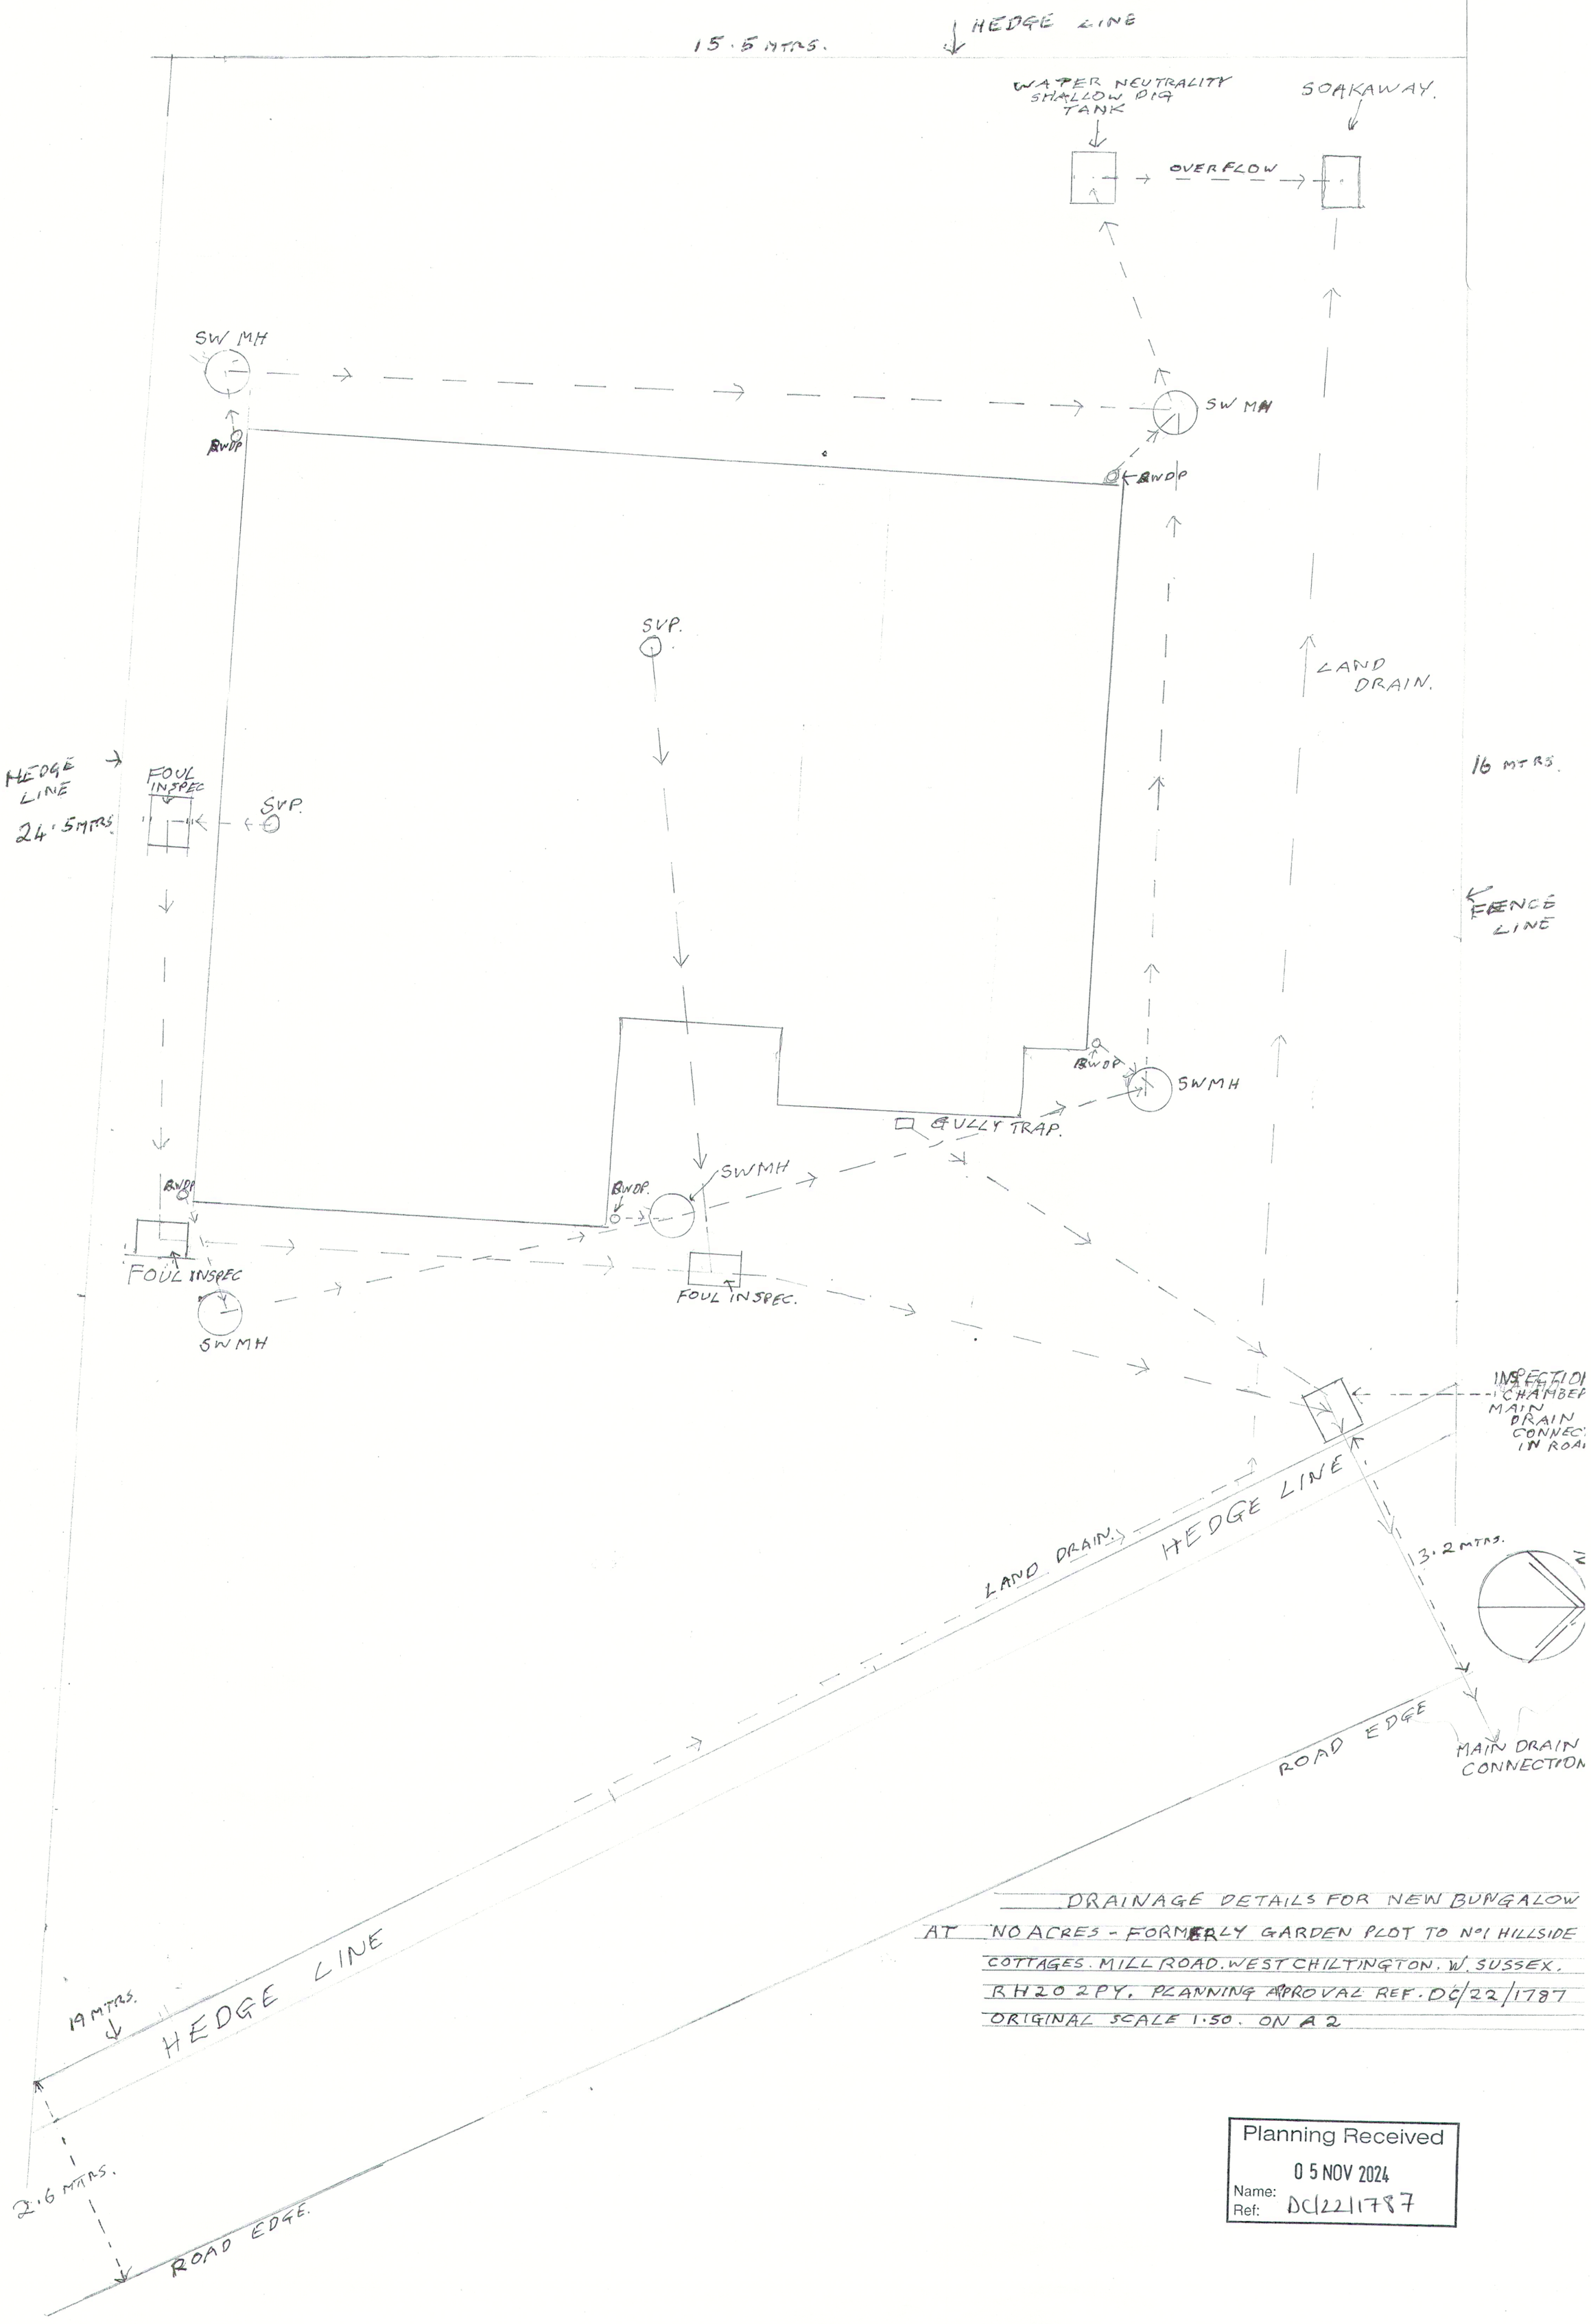

DRAINAGE DETAILS FOR NEW BUNGALOW AT NO ACRES - FORMERLY GARDEN PLOT TO No 1 HILLSIDE COTTAGES. MILL ROAD. WEST CHILTINGTON. W. SUSSEX. RH20 2PY. PLANNING APPROVAL REF. DC/22/1787 ORIGINAL SCALE 1:50. ON A2

Planning Received
05 NOV 2024
Name:
Ref: DC/22/1787