
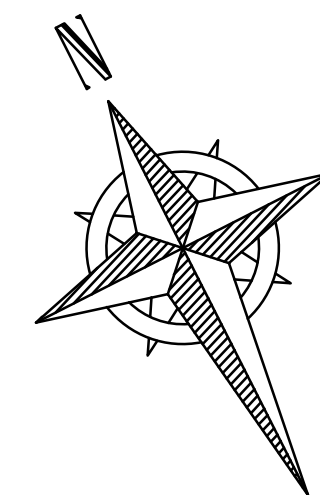


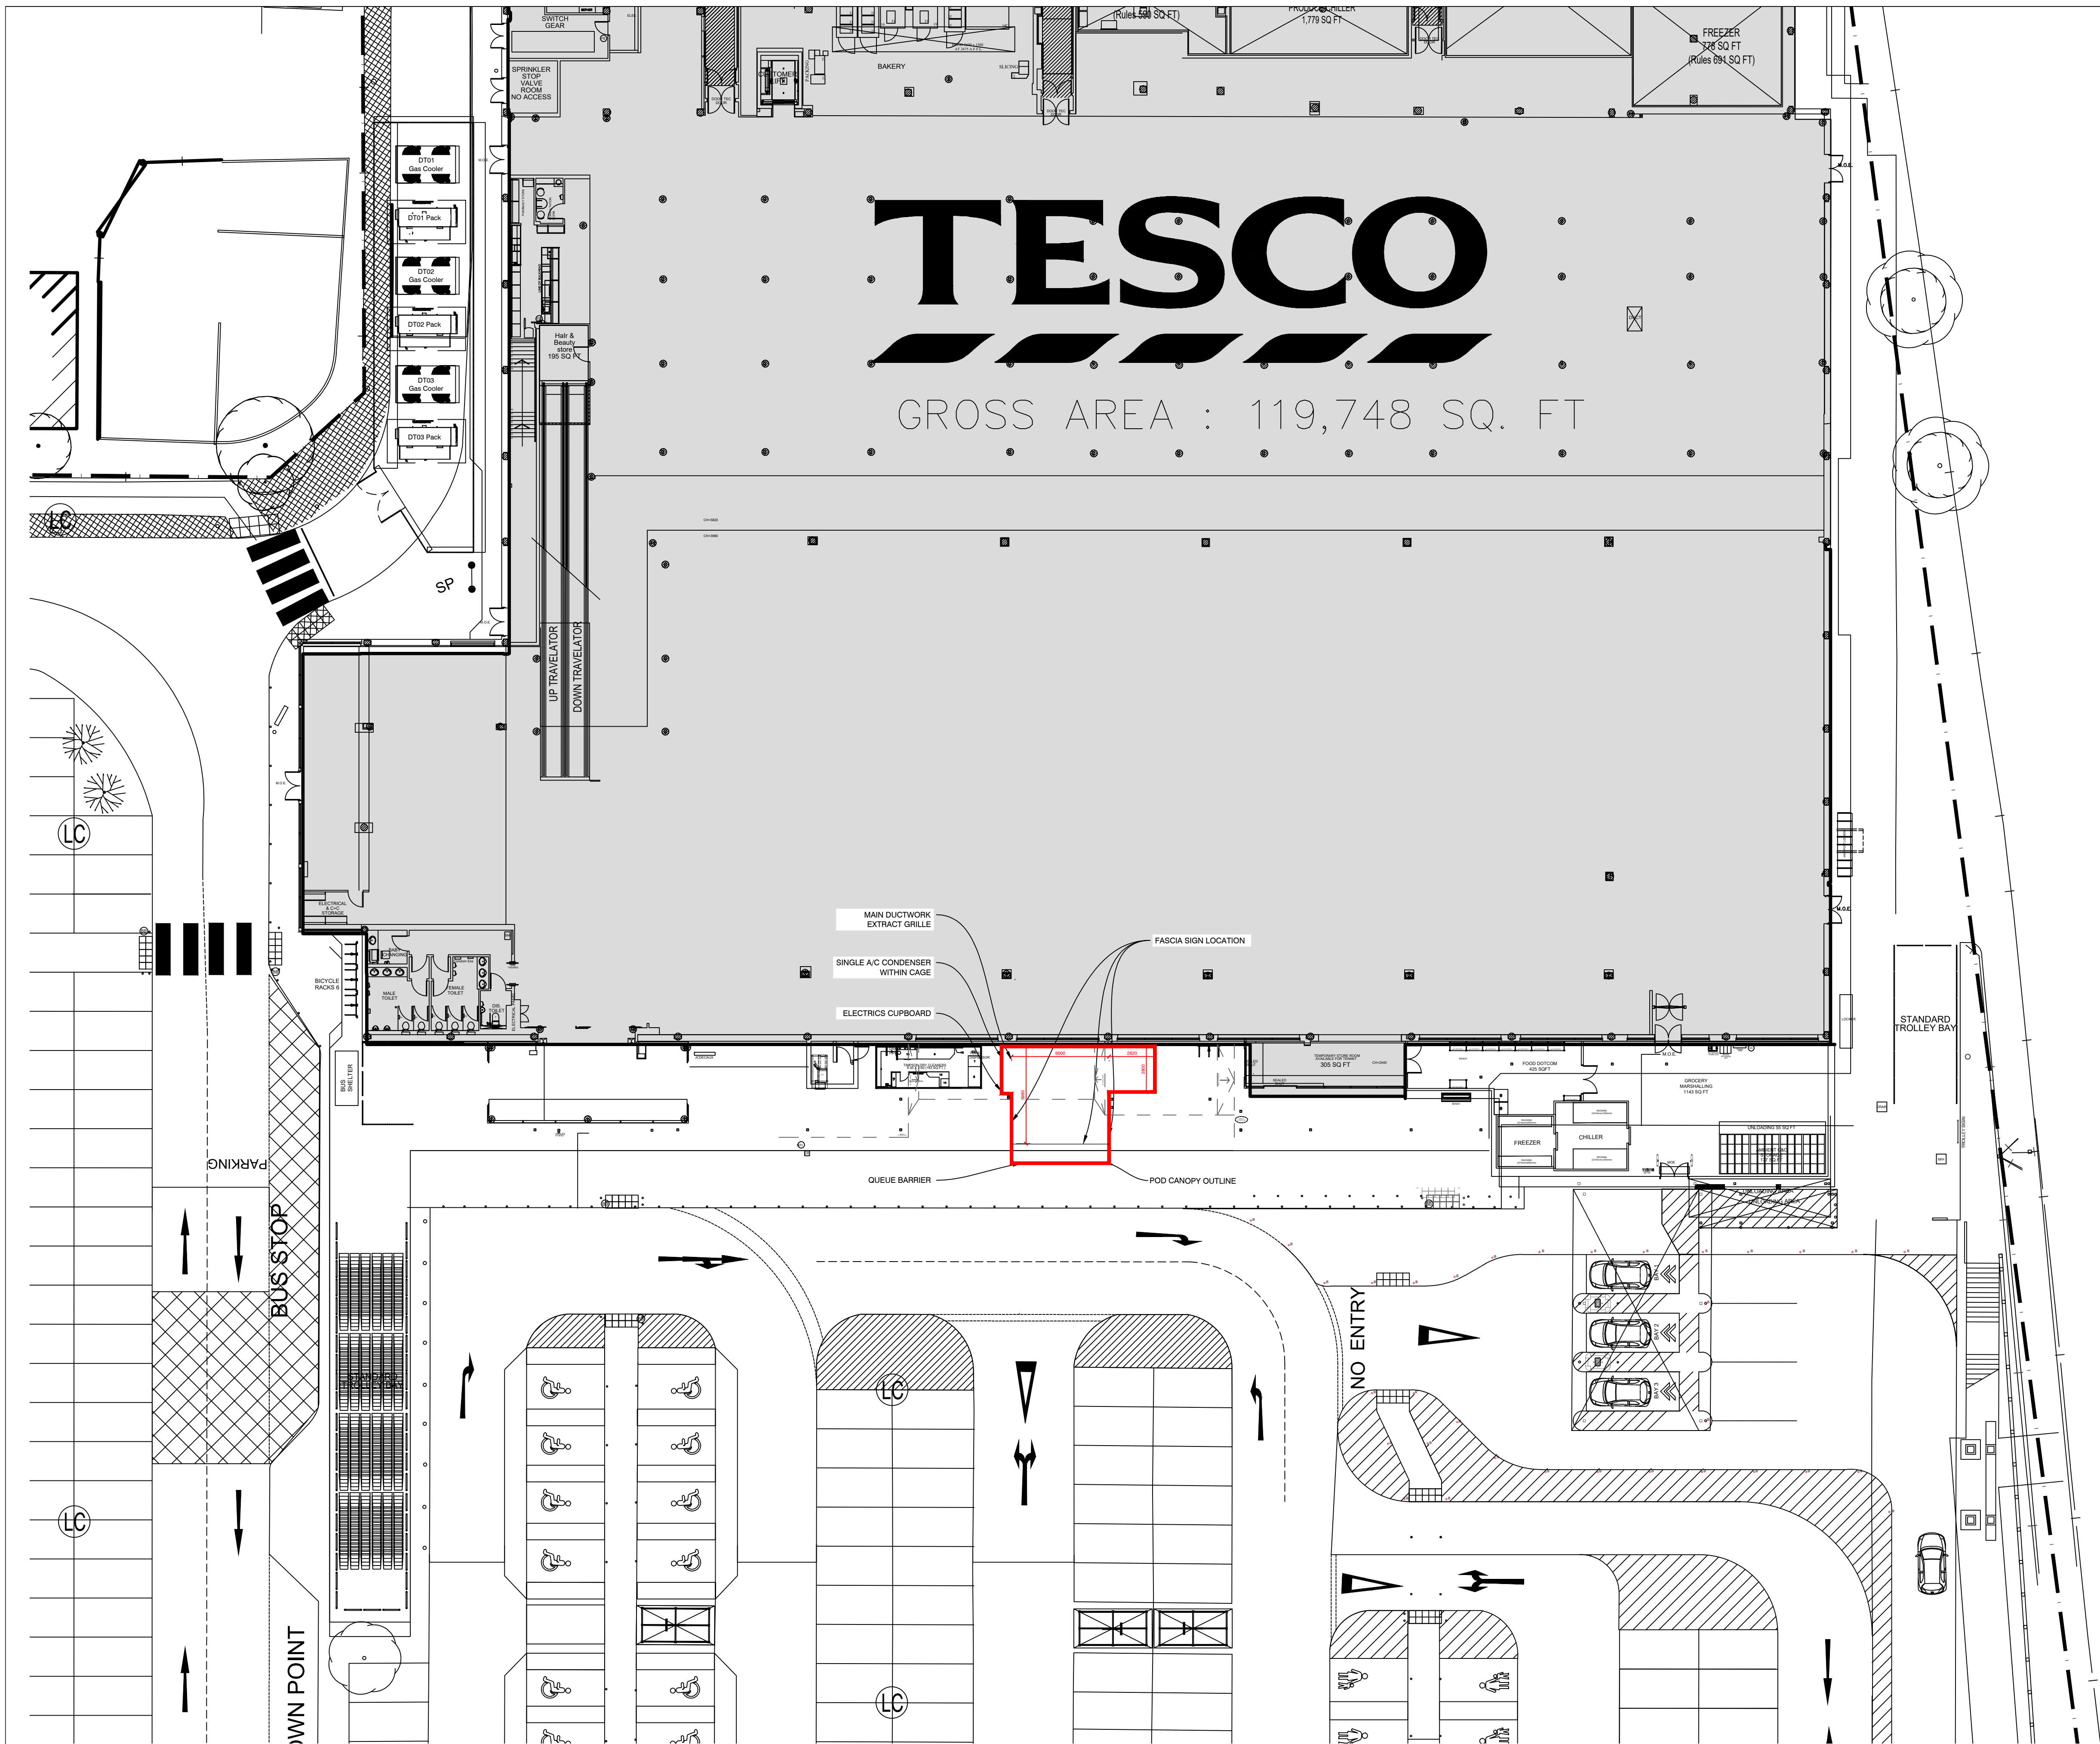

GREGGS
DEMISE

GREGGS
SIGNAGE

GREGGS POD
43 Sq m
462.8 Sq ft

BLOCK PLAN (1:200)

A	UPDATED AS REQ. BY JMS	23.06.26	GP
REV	DESCRIPTION	DATE	NAME
GREGGS Plc (SOUTH EAST) 87 MILLMARSH LANE ENFIELD MIDDLESEX EN3 7XJ Tel: (0208) 805 3314			
Shop S Number & Name S7170 GREGGS BITESIZE TESCO HORSHAM			
Title BLOCK PLAN			
Site Address TESCO (2675) WICKHURST LN, BROADBRIDGE HEATH, HORSHAM RH12 3YU			
Gross Building Area 43 Sq m		Gross Sales Area N/A	
Drawing No. RSTH/ S7170/03			Rev. A
Date 15.06.2026		Scale 1:200	@ A1
Drawn by OK		Scale Bar 0 2 4 6 8 10m	
Issued 23-Jun-26		SCALE 1:200	

DO NOT RESCALE THIS DRAWING