


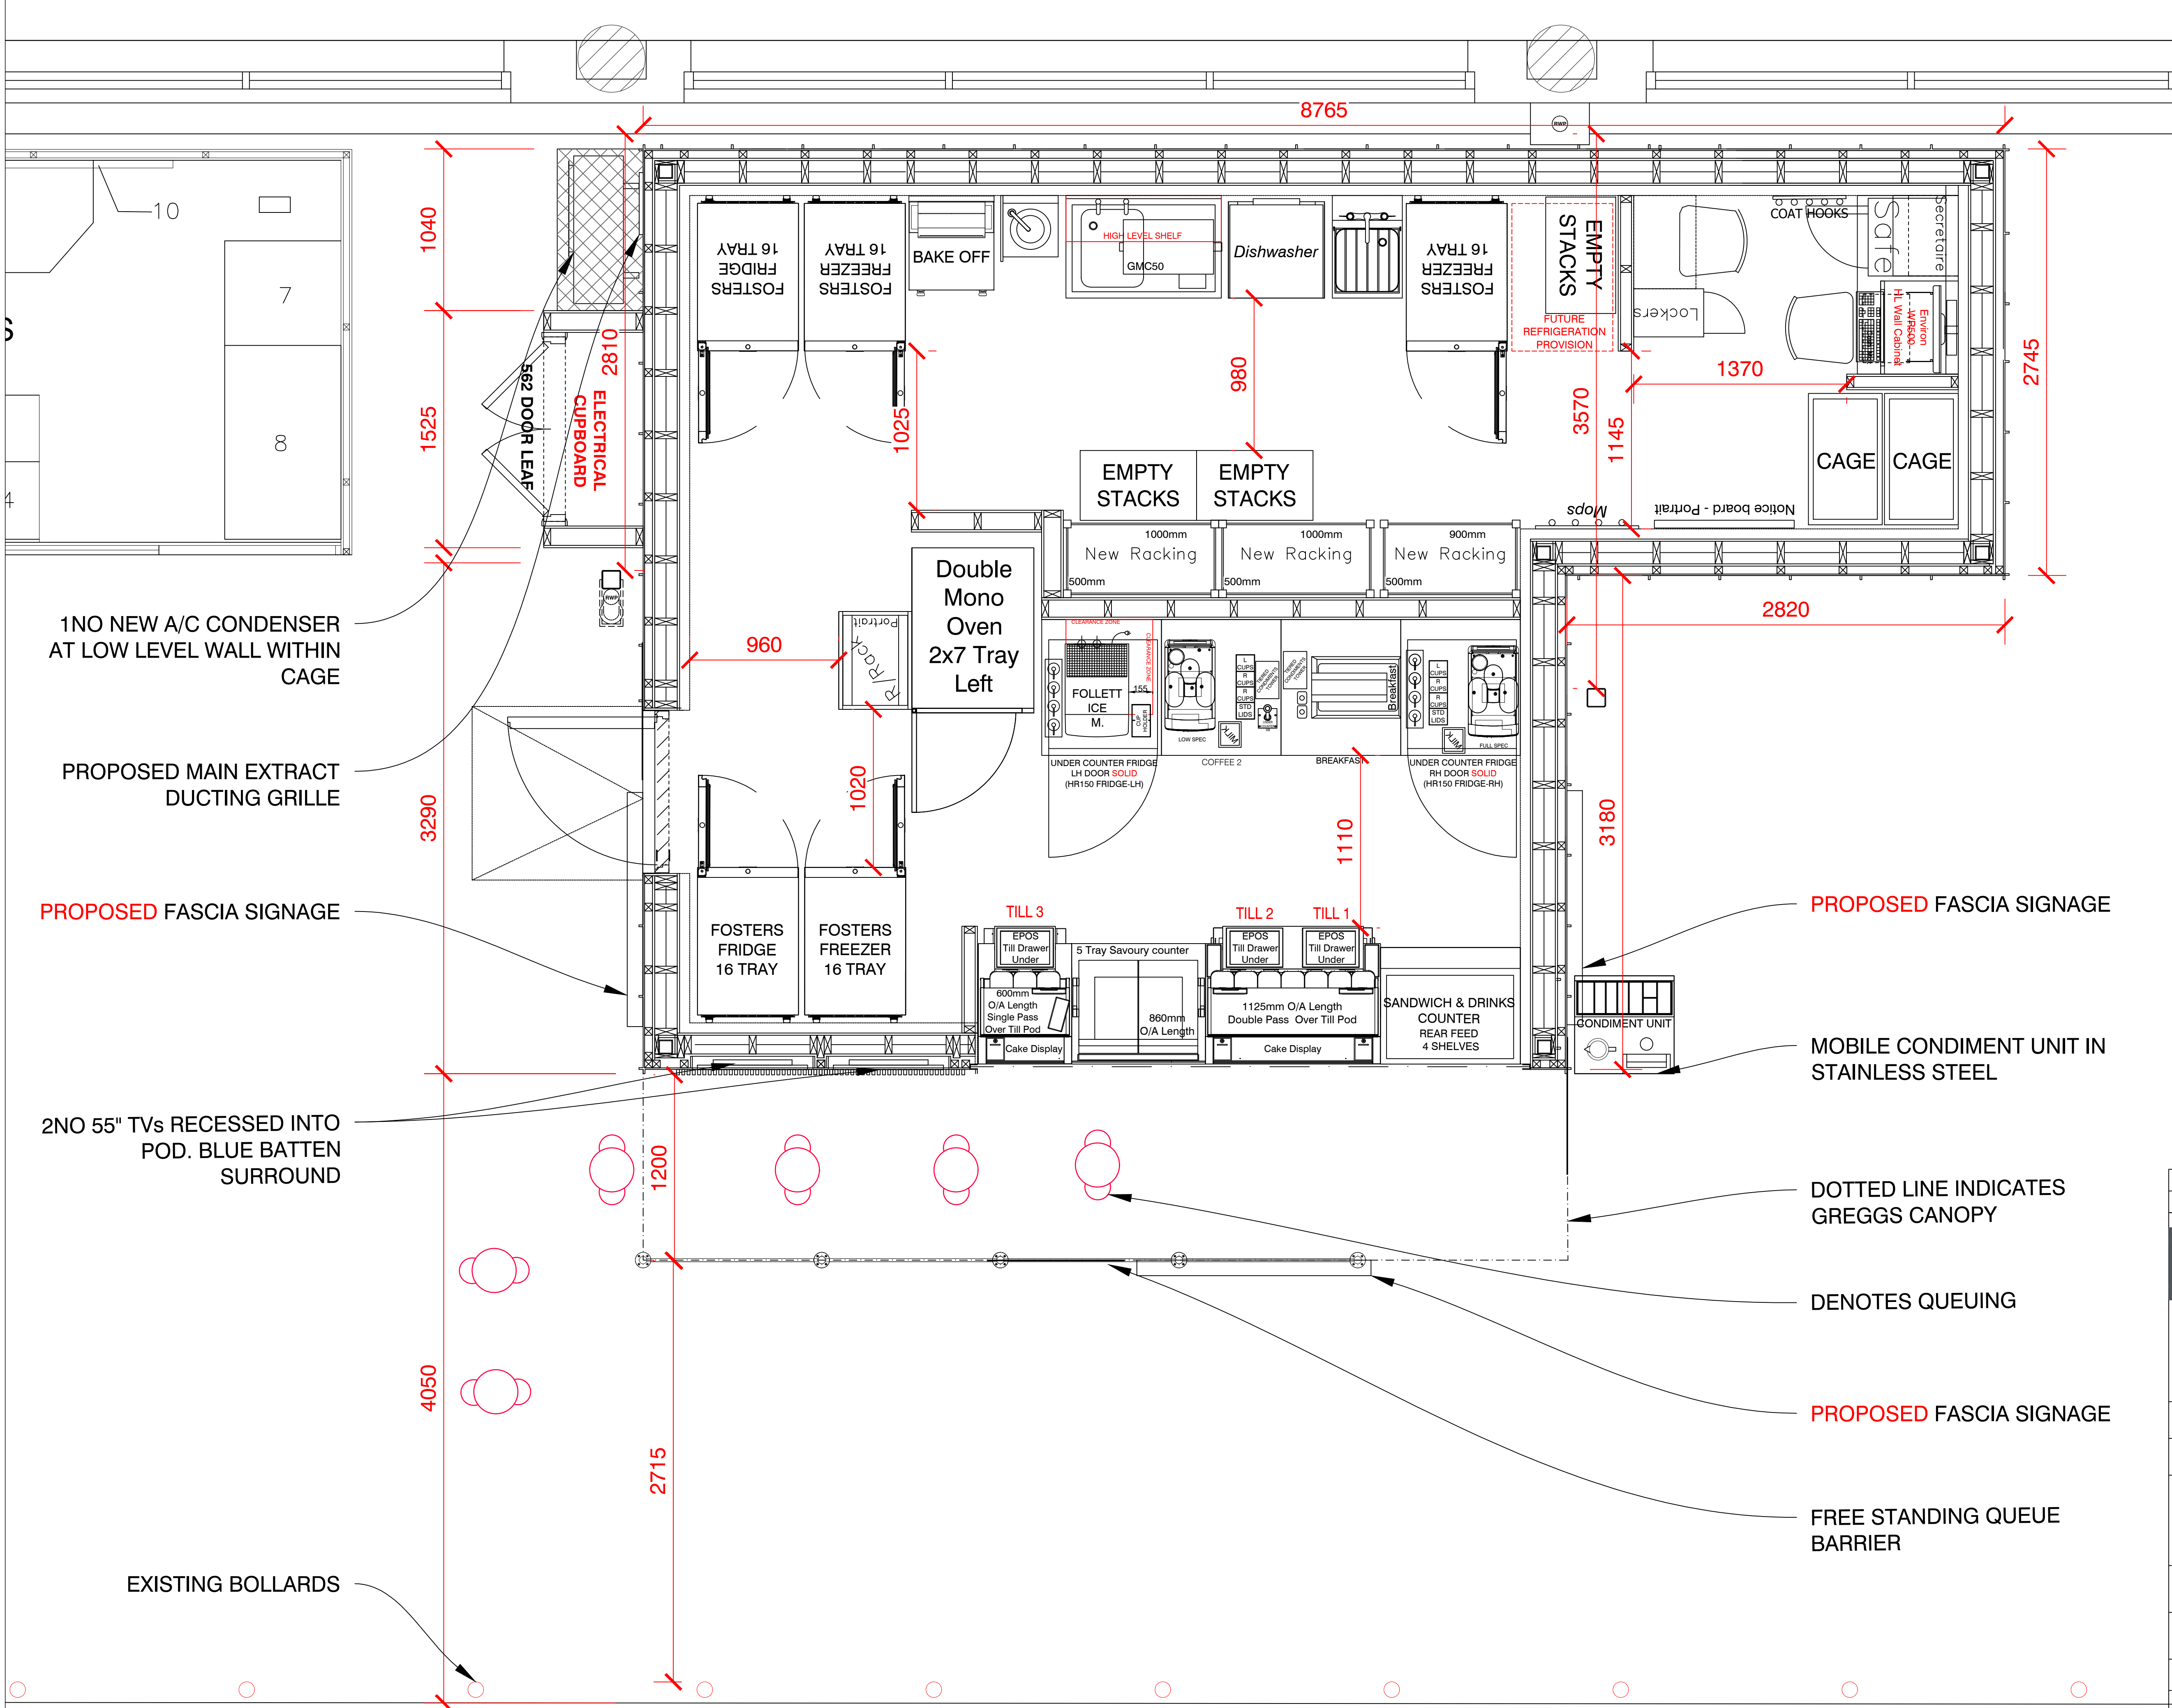

PROPOSED GA PLAN (1:20)

REV	DESCRIPTION	DATE	NAME											
GREGGS Plc (SOUTH EAST) 87 MILLMARSH LANE ENFIELD MIDDLESEX EN3 7XJ Tel: (0208) 805 3314 Shop S Number & Name S7170 GREGGS BITESIZE TESCO HORSHAM Title PROPOSED GA Site Address TESCO (2675) WICKHURST LN, BROADBRIDGE HEATH, HORSHAM RH12 3YU <table border="1"><tr><td>Gross Building Area 43 Sq m</td><td>Gross Sales Area N/A</td></tr></table> <table border="1"><tr><td>Drawing No. RSTH/ S7170/05</td><td>Rev.</td></tr></table> <table border="1"><tr><td>Date 15.06.2026</td><td>Scale 1:20</td><td>@ A1</td></tr></table> <table border="1"><tr><td>Drawn by OK</td><td>Scale Bar 0 200 400 600 800 1000mm</td></tr><tr><td>Issued 18-Jun-26</td><td>SCALE 1:20</td></tr></table>				Gross Building Area 43 Sq m	Gross Sales Area N/A	Drawing No. RSTH/ S7170/05	Rev.	Date 15.06.2026	Scale 1:20	@ A1	Drawn by OK	Scale Bar 0 200 400 600 800 1000mm	Issued 18-Jun-26	SCALE 1:20
Gross Building Area 43 Sq m	Gross Sales Area N/A													
Drawing No. RSTH/ S7170/05	Rev.													
Date 15.06.2026	Scale 1:20	@ A1												
Drawn by OK	Scale Bar 0 200 400 600 800 1000mm													
Issued 18-Jun-26	SCALE 1:20													