




Refuse Store Site Position
1:100

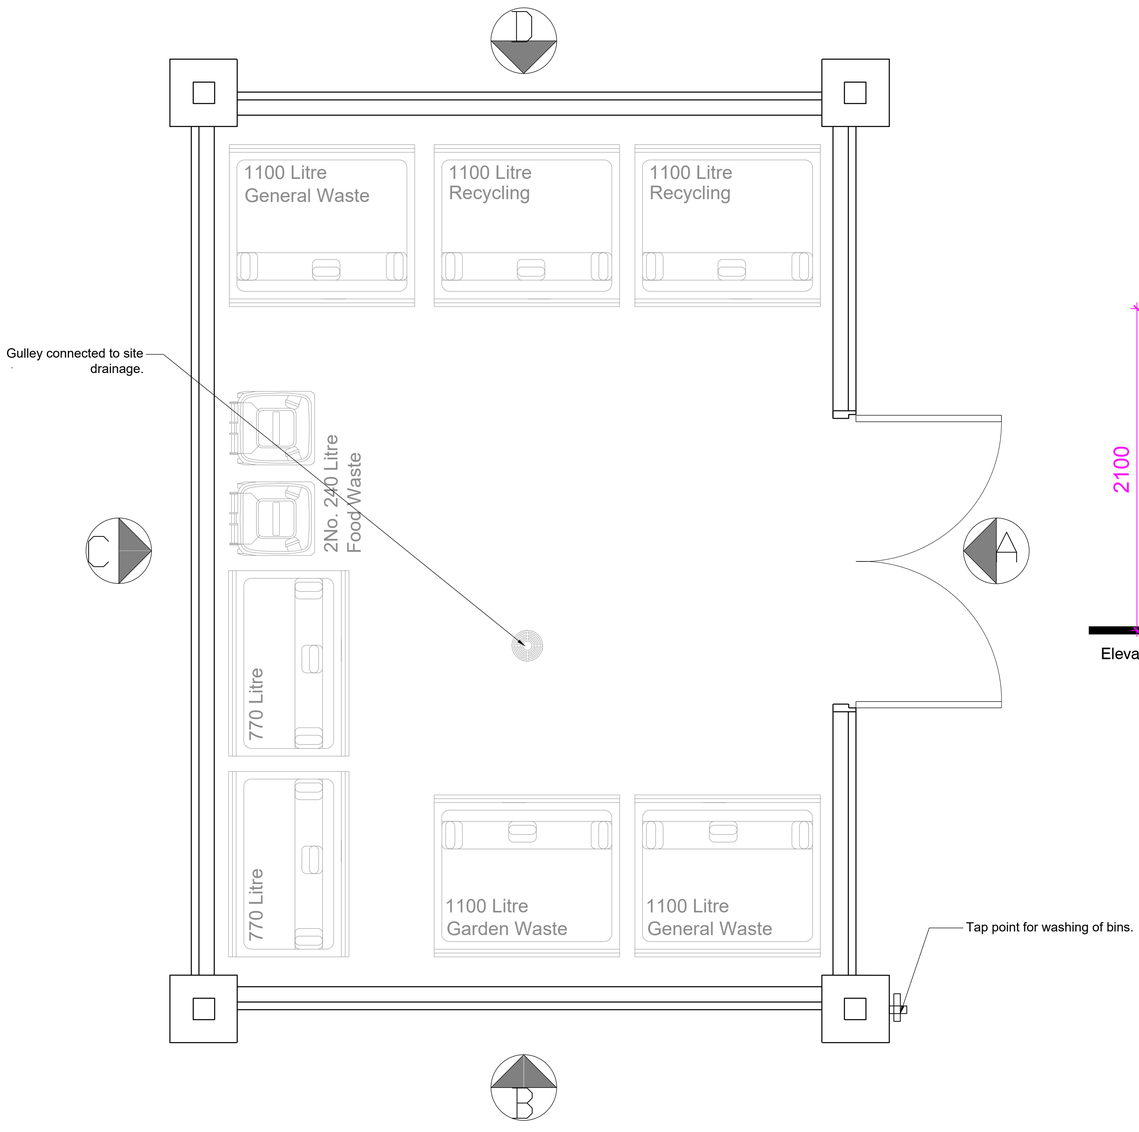


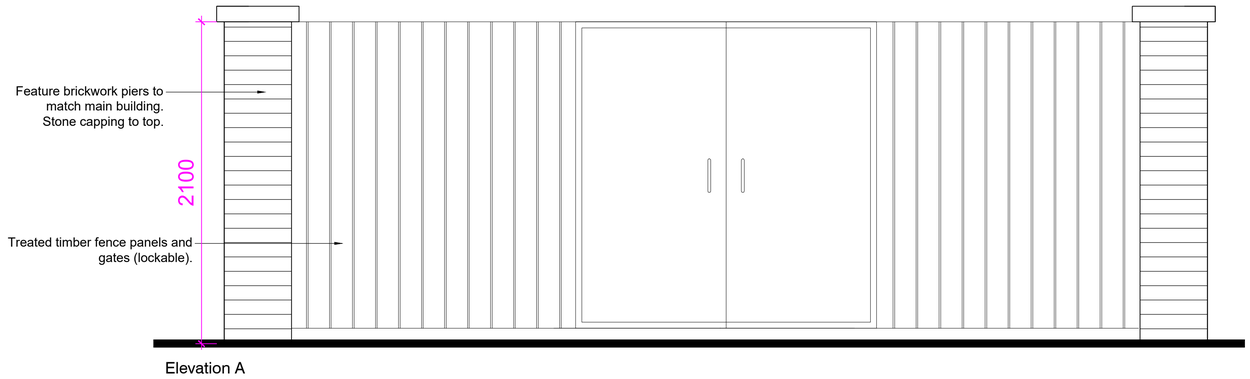


Elevation A

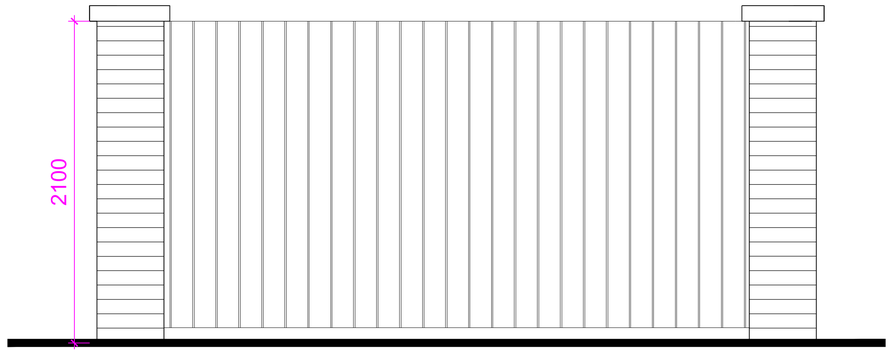

Elevation B

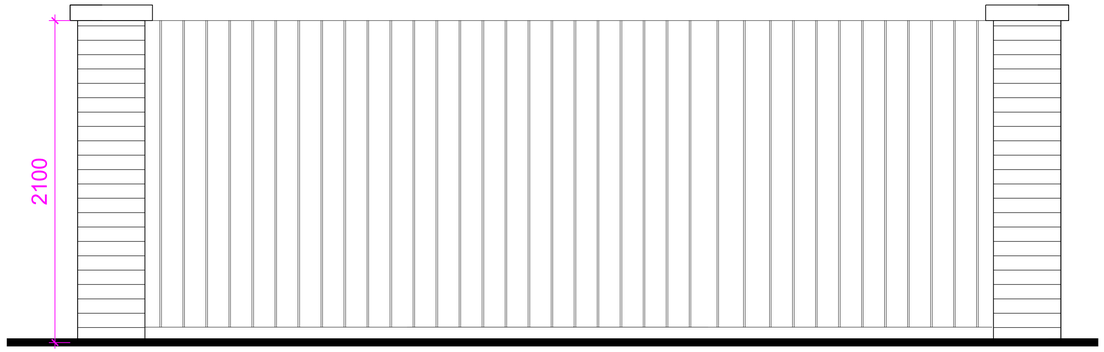

Elevation C

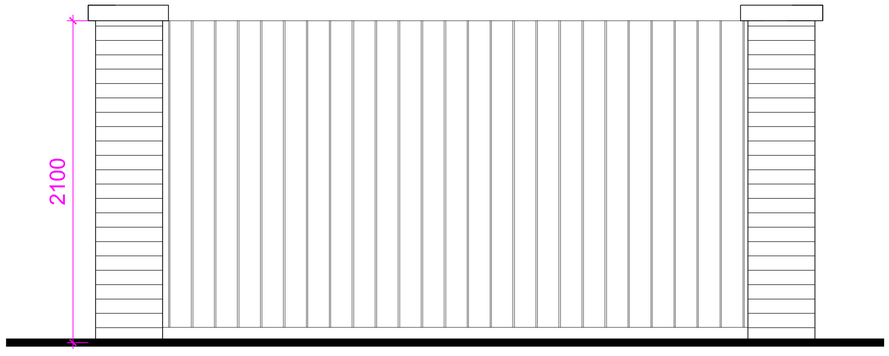

Elevation D

Notes

Do not scale, use figured dimensions only.

All dimensions to be verified on site prior to the commencement of any work or the production of any shop drawing. All discrepancies to be reported to the Architect.

This drawing is to be read in conjunction with all related Architect's and Engineer's drawings and any other relevant information.

This drawing is copyright © of TDC Architects Ltd.

Revision numbering; P= RIBA Stage 0-2, P= RIBA Stage 3,
T = RIBA Stage 4, C = RIBA Stage 5, R = RIBA Stage 6

REV	DATE	REVISION	INITIALS	CHECK
P1	16.09.2026	Issued for Planning	GrM	SEL

DRAWING STATUS

- FOR DISCUSSION (RIBA STAGE 0-2)
- FOR PLANNING (RIBA STAGE 3) [x]
- FOR TENDER (RIBA STAGE 4)
- FOR CONSTRUCTION (RIBA STAGE 5)
- AS-BUILT (RIBA STAGE 6)
- AS-RECORDED (RIBA STAGE 6)

TDC ARCH DESIGN
The Design Collective Architects
2nd Fl. | 13 Museum St.
York | YO1 7DT
info@tdc-arch.design

Client

LOVETT Care Homes

Project
Proposed Care Home
Kilnwood Vale, Crawley

Drawing Title
Proposed Refuse Store

Scale	Date
1:20 @ A1	August 2026
Drawn by	Checked by
GrM	SEL

Job No.	Drawing No.	Rev.
L263032	AL(9)903	P1