



NOTES

Structural engineer to review all services & confirm all weight loadings and support details.

The drawing shall be read together with other services drawings, equipment schedule and specifications.

All dimensions are in millimeters.

SCALE

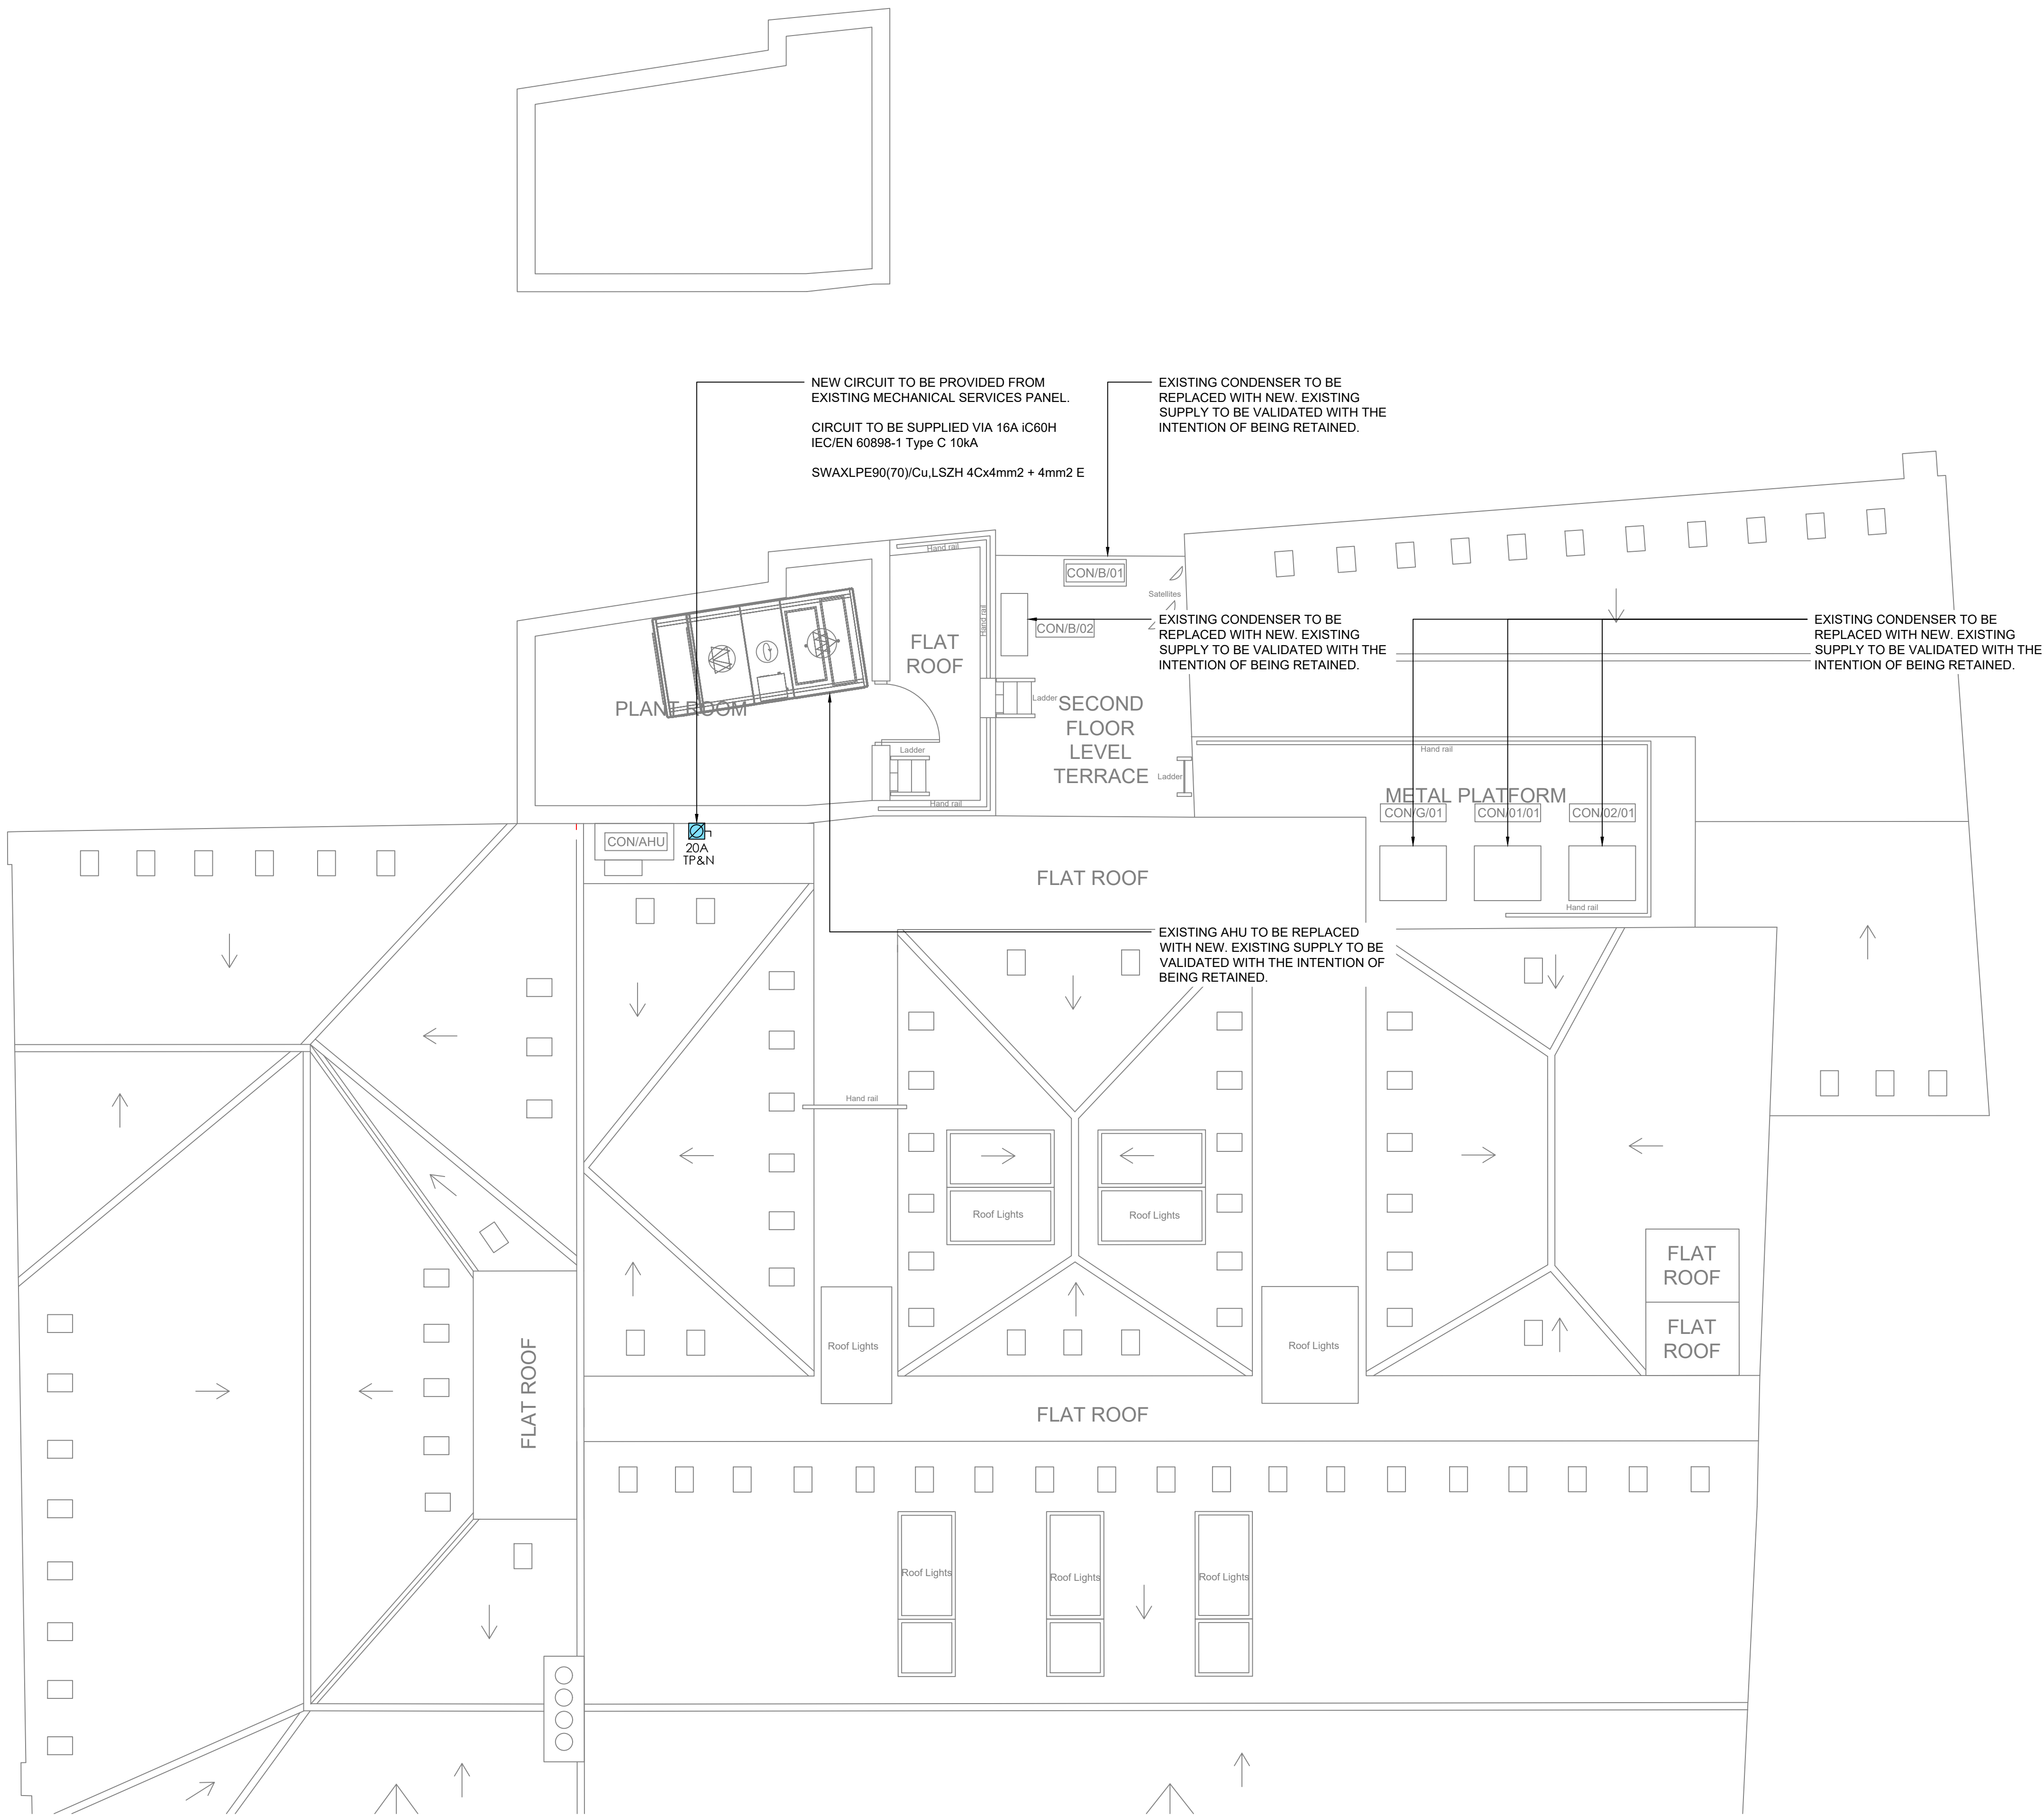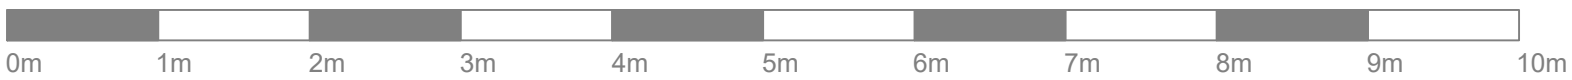

P2	05/02/26	PROPOSED	RA
P1	30/01/26	PROPOSED	RA
REV	DATE	REVISION	APP
STATUS			
PROPOSED			
2 KINGS HILL AVENUE, KINGS HILL WEST MALLING, KENT, ME19 4AQ Tel: 07132 879 555 Web: www.centrumplus.co.uk			
LLOYDS BANKING GROUP			
ALL DIMENSIONS TO BE VERIFIED PRIOR TO COMMENCING WORK. DRAWING TO BE READ IN CONJUNCTION WITH PROJECT SPECIFICATIONS.			
THIS DRAWING IS THE PROPERTY OF LLOYDS BANKING GROUP AND COPYRIGHT IS RESERVED BY THEM. THE DRAWING IS ISSUED ON CONDITION THAT IT IS NOT COPIED OR DISCLOSED BY OR TO ANY UNAUTHORISED PERSONS WITHOUT PRIOR CONSENT IN WRITING TO LLOYDS BANKING GROUP - GROUP PROPERTY. ALL MODIFIED DRAWINGS SHOULD BE RETURNED TO LLOYDS BANKING GROUP.			
GROUP PROPERTY			
BRISTOL - PO Box 112, Canons House, Canons Way, BRISTOL, BS99 7LB EDINBURGH - Signhill South, 12 Bankhead Crossway South, EDINBURGH, EH11 4EN HALIFAX - Trinity Road, HALIFAX, West Yorkshire, HX1 2RG			
PROJECT ADDRESS		SCALE	
LBG HORSHAM		1:50 @ A1	
DRAWING DESCRIPTION		DATE	
ROOF PROPOSED ELECTRICAL SERVICES LAYOUT		05.02.26	
DRAWING NUMBER		DRAWN BY	
CPL521-XX-RF-DR-E-2805		BE	
		REVISION	
		P2	