

SCALE



NOTES


Structural engineer to review all services & confirm all weight loadings and support details.

The drawing shall be read together with other services drawings, equipment schedule and specifications.

All dimensions are in millimeters.

KEY

- STRIPOUT

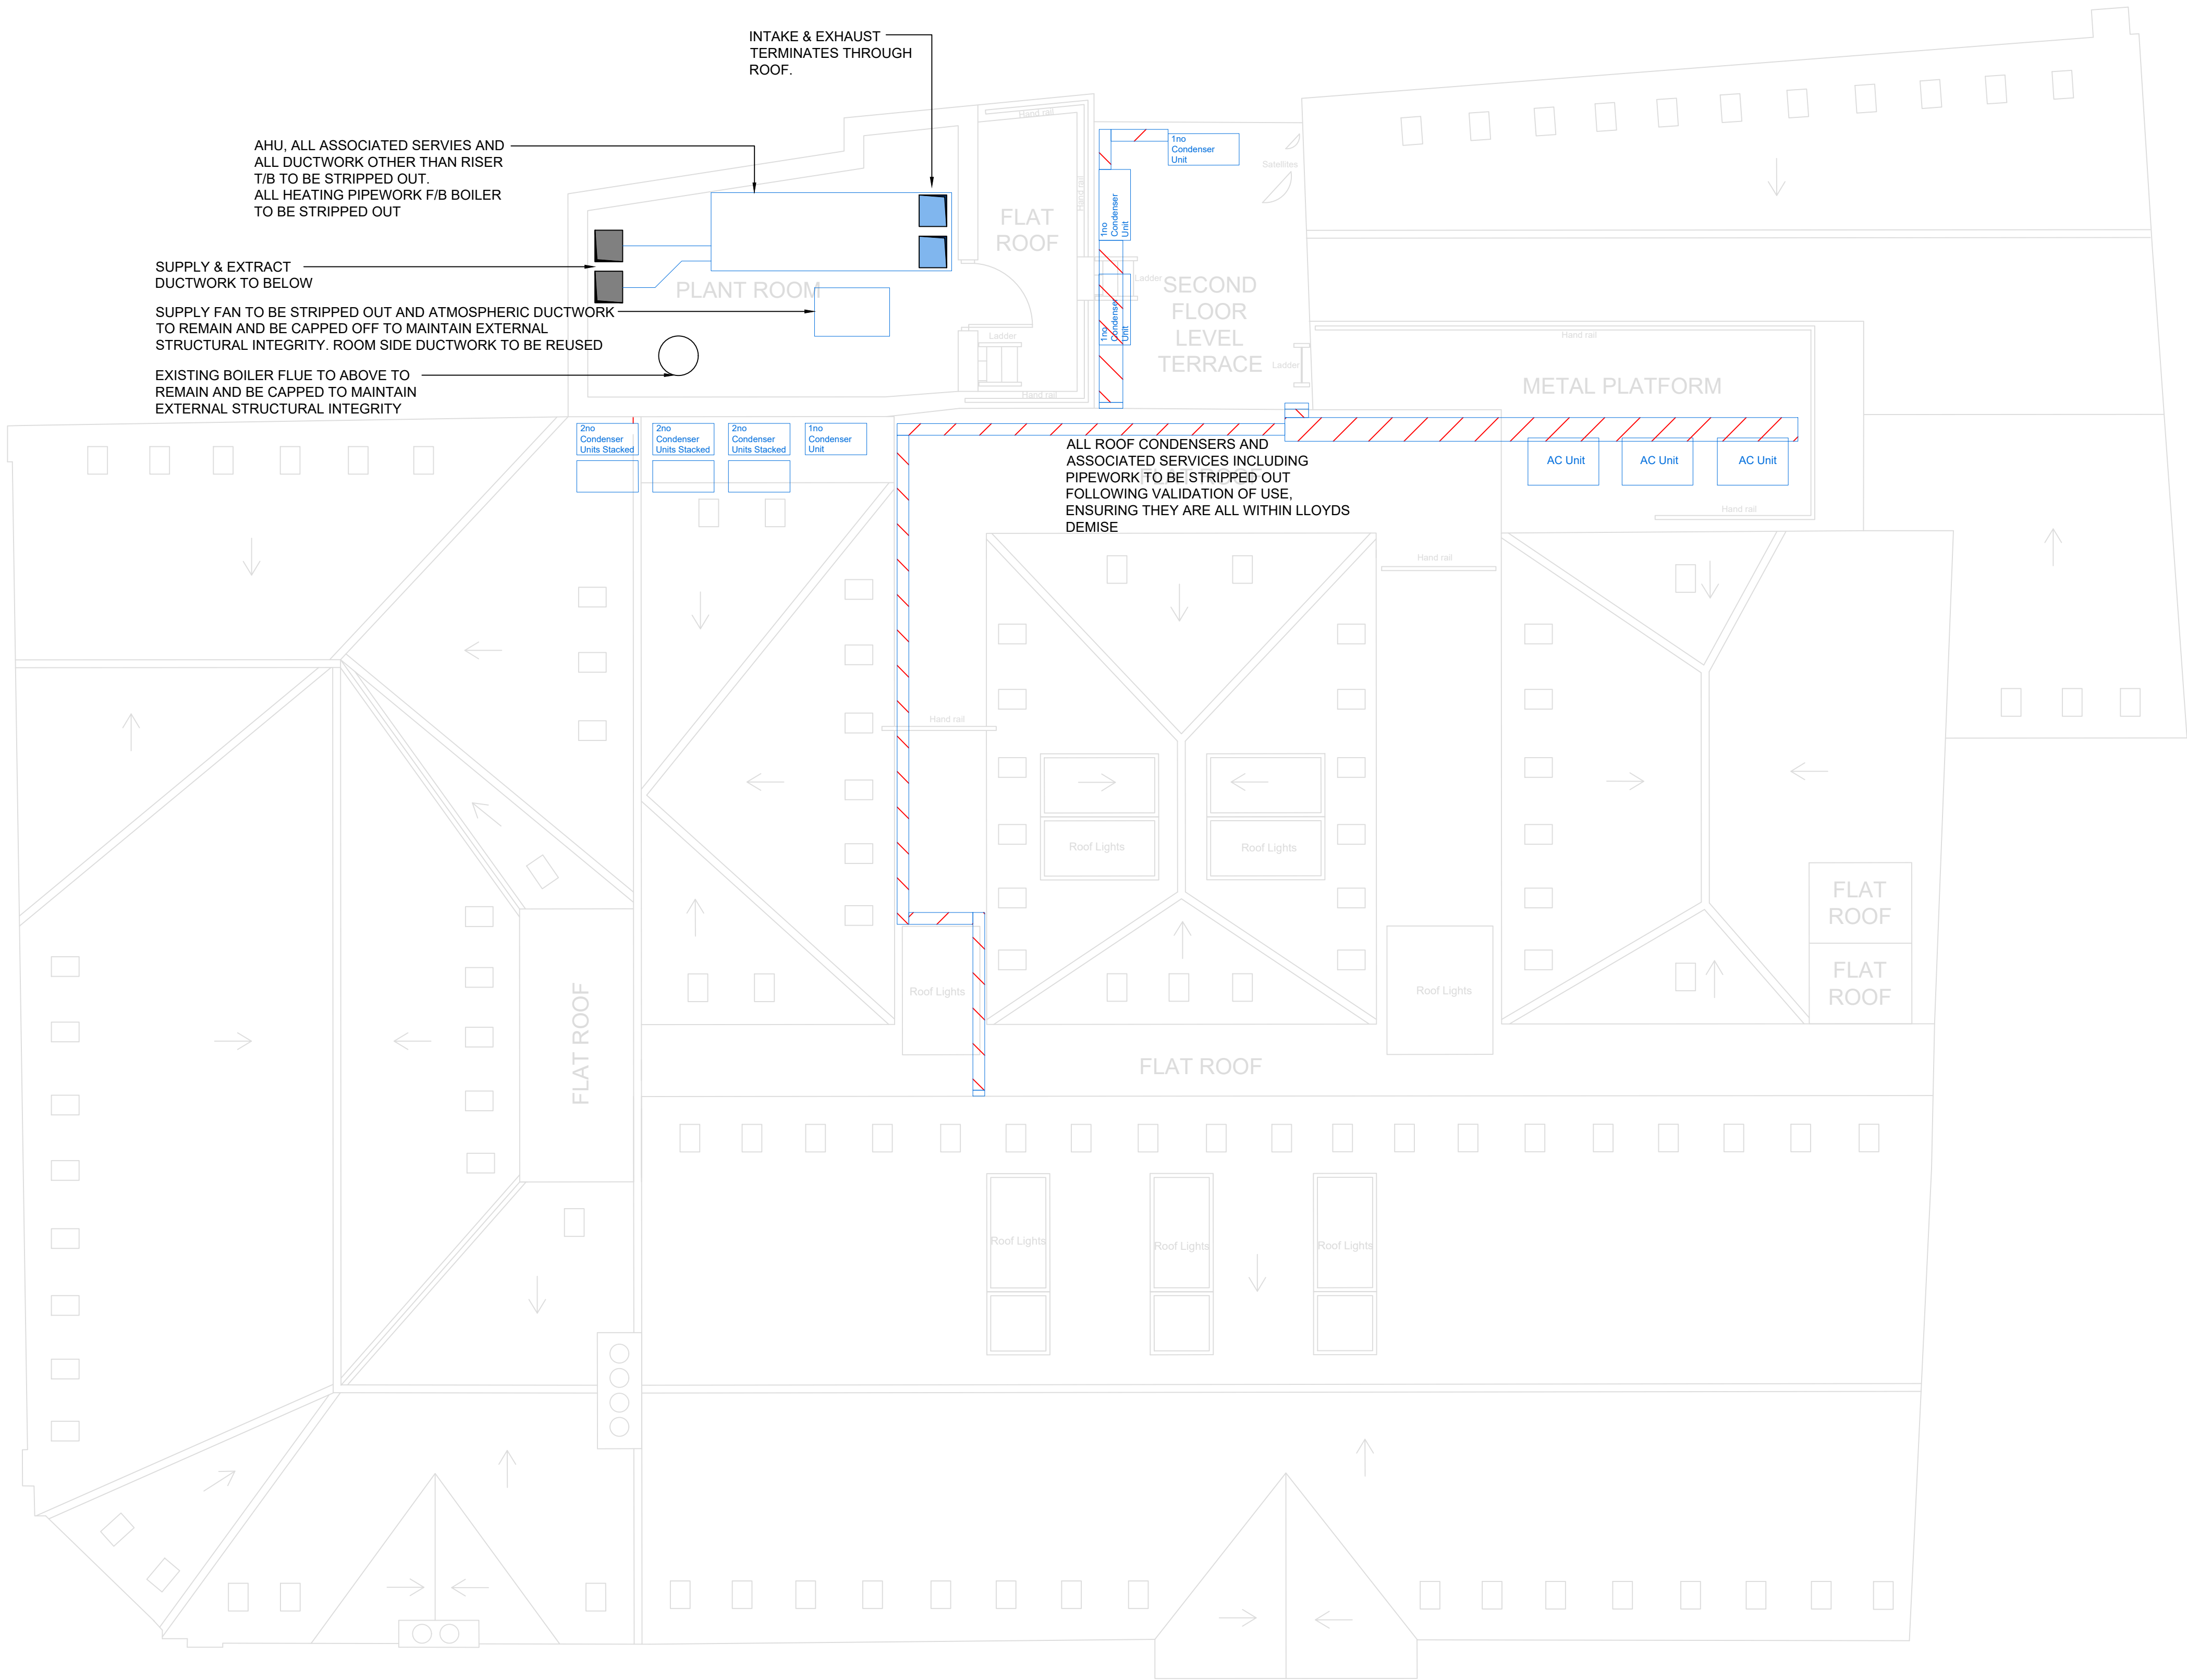

P3	12/02/26	PROPOSED	RA
P2	05/02/26	PROPOSED	RA
P1	30/01/26	PROPOSED	RA

REV	DATE	REVISION	APP
-----	------	----------	-----

STATUS			
PROPOSED			



2 KINGS HILL AVENUE, KINGS HILL
WEST MALLING, KENT, ME19 4AQ.
Tel: 07132 879 555
Web: www.centrumplus.co.uk

LLOYDS BANKING GROUP

ALL DIMENSIONS TO BE VERIFIED PRIOR TO COMMENCING WORK. DRAWING TO BE READ IN CONJUNCTION WITH PROJECT SPECIFICATIONS.

THIS DRAWING IS THE PROPERTY OF LLOYDS BANKING GROUP AND COPYRIGHT IS RESERVED BY THEM. THE DRAWING IS ISSUED ON CONDITION THAT IT IS NOT COPIED OR DISCLOSED BY OR TO ANY UNAUTHORISED PERSONS WITHOUT PRIOR CONSENT IN WRITING TO LLOYDS BANKING GROUP - GROUP PROPERTY. ALL MODIFIED DRAWINGS SHOULD BE RETURNED TO LLOYDS BANKING GROUP.

GROUP PROPERTY

BRISTOL - PO Box 112, Canons House, Canons Way, BRISTOL, BS99 7LB
EDINBURGH - Signhill South, 12 Bankhead Crossway South, EDINBURGH, EH11 4EN
HALIFAX - Trinity Road, HALIFAX, West Yorkshire, HX1 2RG

PROJECT ADDRESS		SCALE	
LBG HORSHAM		1:50 @ A1	
DRAWING DESCRIPTION		DATE	
ROOF MECHANICAL STRIP OUT DRAWING		12.02.26	
DRAWING NUMBER		DRAWN BY	
CPL521-XX-RF-DR-M-6004		RA	
		REVISION	
		P3	