

NOTES

Structural engineer to review all services & confirm all weight loadings and support details.

The drawing shall be read together with other services drawings, equipment schedule and specifications.

All dimensions are in millimeters.

- KEY
- FALLOW AREAS - OUT OF SCOPE
  - SUPPLY/EXTRACT GRILLE
  - NEW FAN COIL UNIT
  - EXISTING FAN COIL UNIT

ALL NEW PLANT TO BE LINKED TO NEW BMS SYSTEM. SEE EQUIPMENT SCHEDULE FOR DETAILS.

ALL EXISTING VENTILATION INCLUDING GRILLES AND DUCTWORK TO REMAIN AND TO BE CLEANED

EXISTING SUPPLY & EXTRACT DUCTWORK F/A TO BE CLEANED AND RESUED FOLLOWING VALIDATION/ SITE SURVEY

EXISTING SUPPLY FAN FOR WC'S TO REMAIN AND BE REUSED

NEW EXTRACT TWIN FAN FOR WC. DETAILS TBC FOLLOWING VALIDATION

SUPPLY & EXTRACT DUCTWORK TO BELOW

CAPPED OFF EXISTING BOILER FLUE TO ABOVE

NEW BMS PANEL


DAIKIN INTELLIGENT TOUCH MANAGER CONTROLLER DCM601B51 FOR OPEN PLAN AREAS

NEW WALL MOUNTED AC UNIT ALL WALL MOUNTED UNITS C/W BLUE DIAMOND MAXI BLUE CONDENSATE PUMP

NEW LOCAL CONTROLLER FOR MEETING ROOM

REFRIGERANT TRAY TO FOLLOW EXISTING ROUTE F/A

NEW CASSETTE AC UNIT

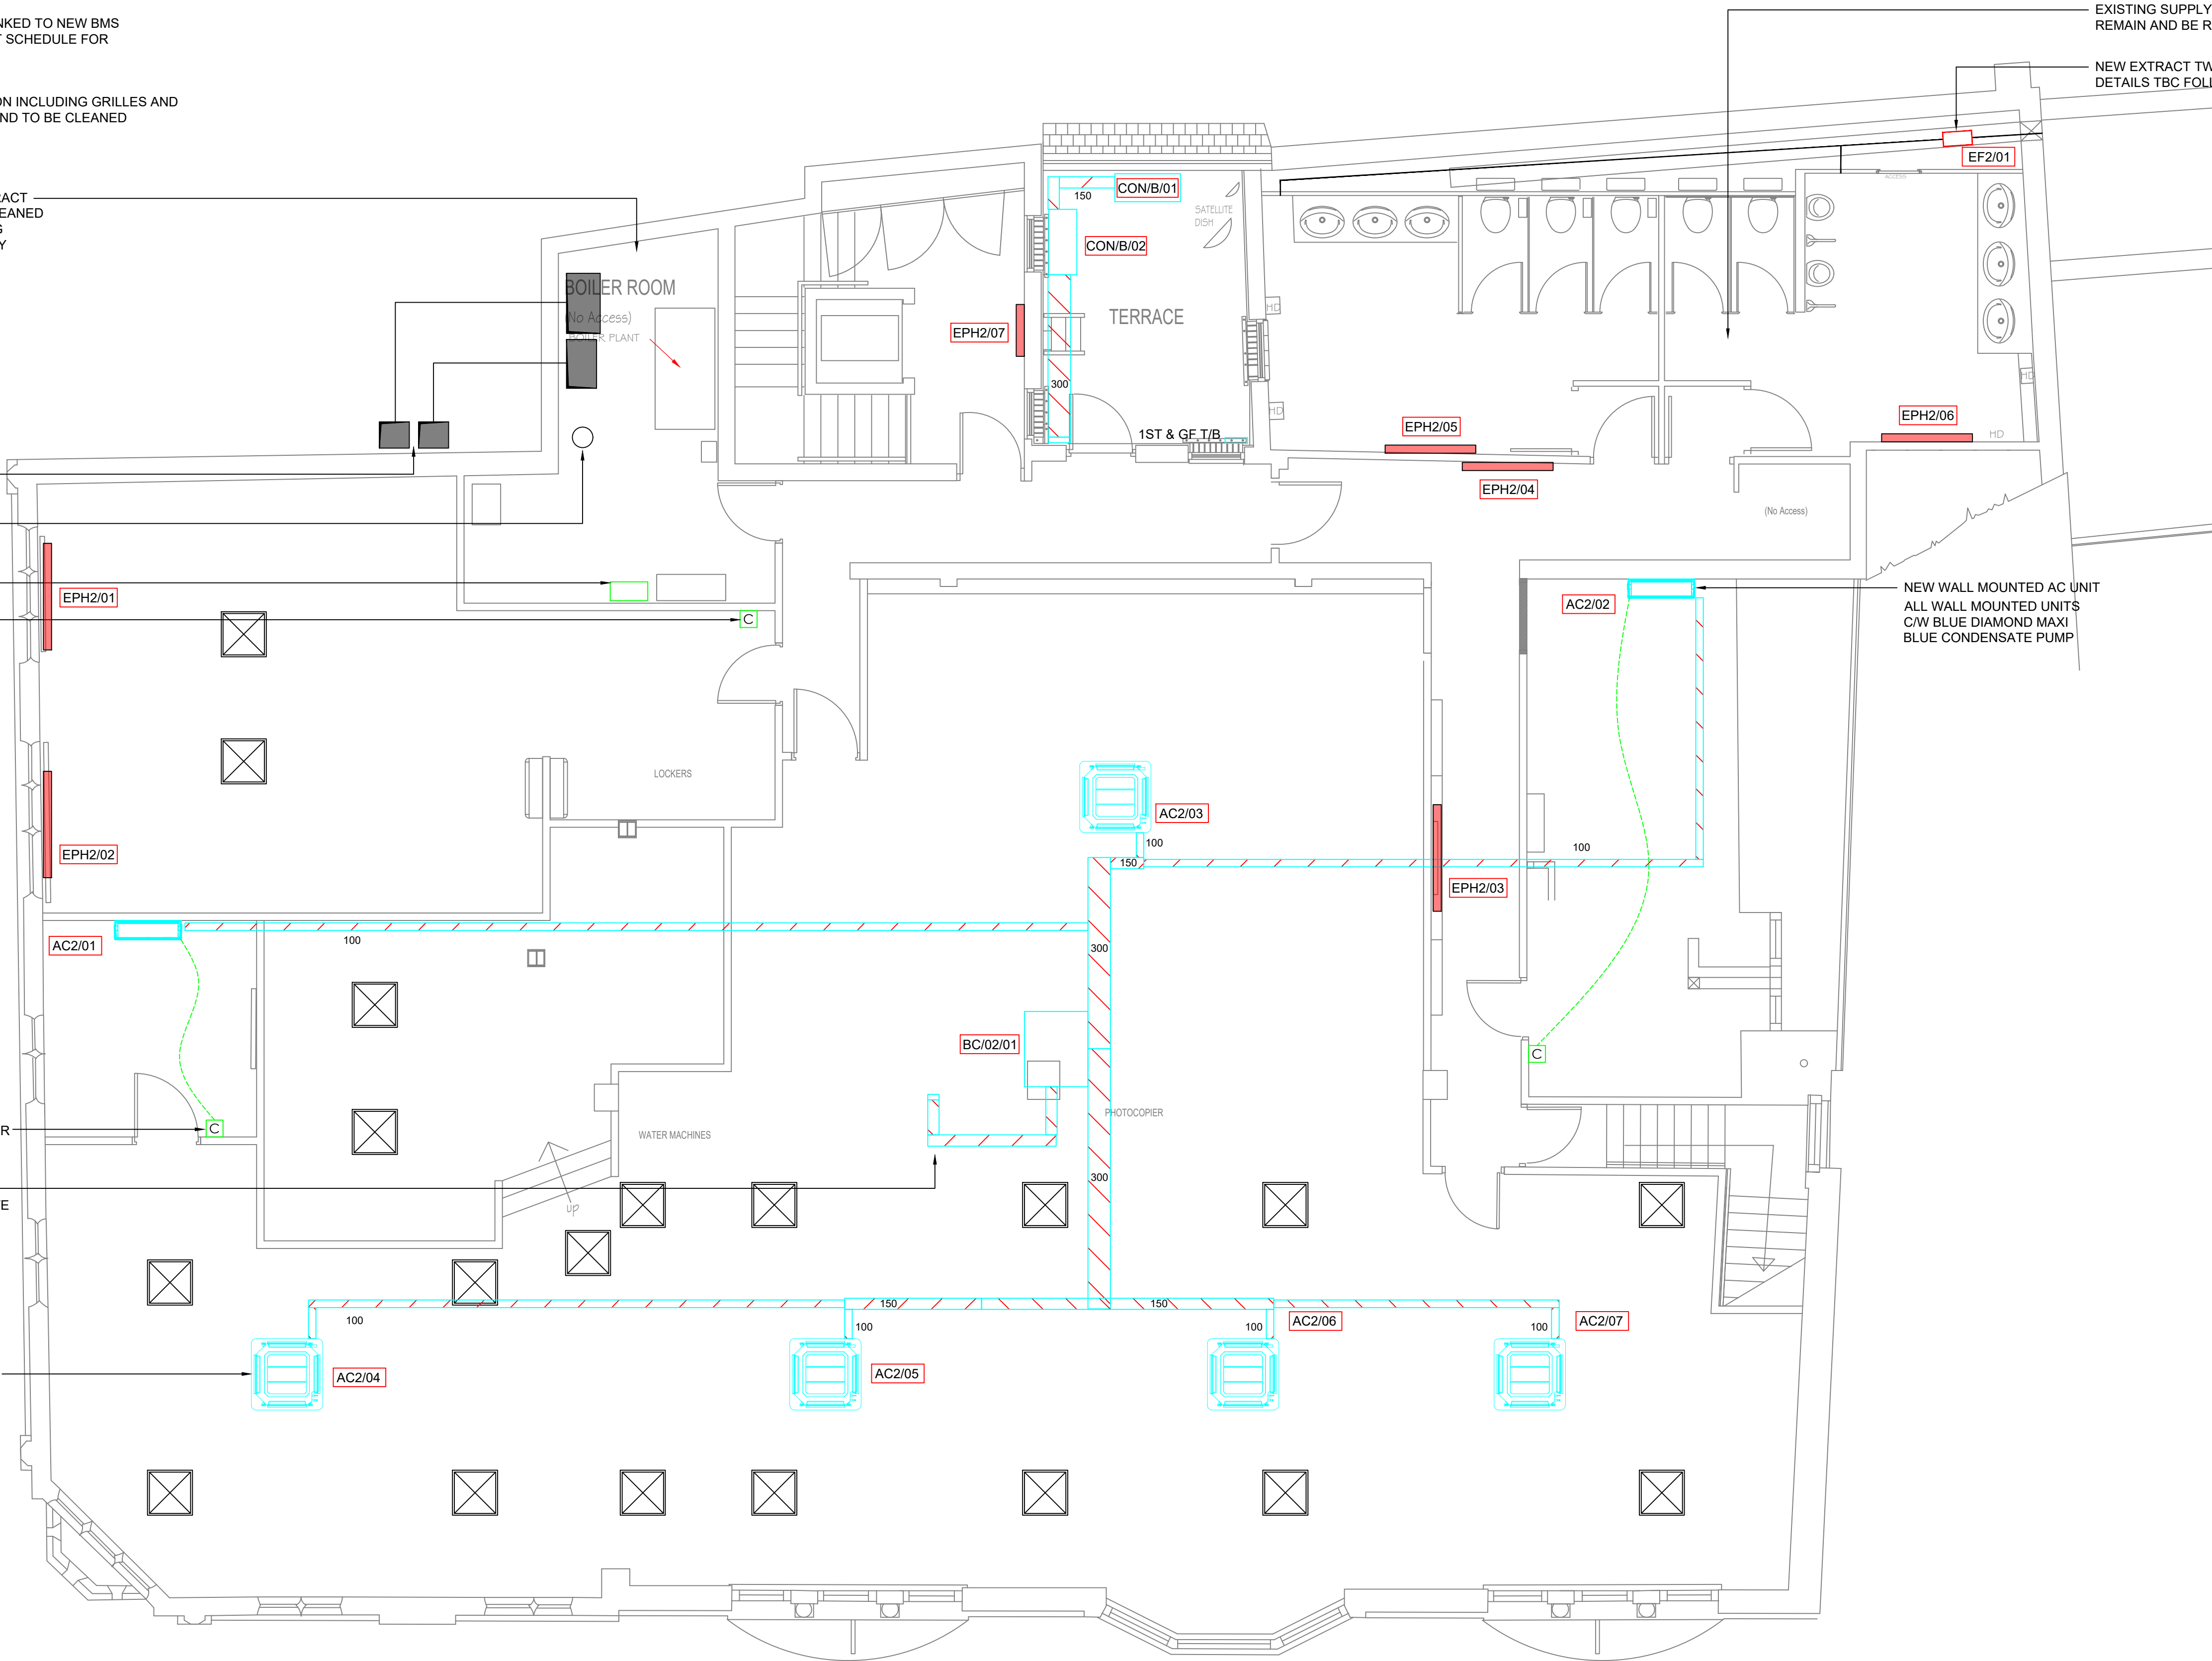

|    |          |          |    |
|----|----------|----------|----|
| P3 | 12/02/26 | PROPOSED | RA |
| P2 | 05/02/26 | PROPOSED | RA |
| P1 | 30/01/26 | PROPOSED | RA |

| REV | DATE | REVISION | APP |
|-----|------|----------|-----|
|     |      | STATUS   |     |

PROPOSED WIP



2 KINGS HILL AVENUE, KINGS HILL  
WEST MALLING, KENT, ME19 4AQ.  
Tel: 07132 879 555  
Web: www.centrumplus.co.uk

LLOYDS BANKING GROUP

ALL DIMENSIONS TO BE VERIFIED PRIOR TO COMMENCING WORK. DRAWING TO BE READ IN CONJUNCTION WITH PROJECT SPECIFICATIONS.

THIS DRAWING IS THE PROPERTY OF LLOYDS BANKING GROUP AND COPYRIGHT IS RESERVED BY THEM. THE DRAWING IS ISSUED ON CONDITION THAT IT IS NOT COPIED OR DISCLOSED BY OR TO ANY UNAUTHORISED PERSONS WITHOUT PRIOR CONSENT IN WRITING TO LLOYDS BANKING GROUP - GROUP PROPERTY. ALL MODIFIED DRAWINGS SHOULD BE RETURNED TO LLOYDS BANKING GROUP.

GROUP PROPERTY

BRISTOL - PO Box 112, Canons House, Canons Way, BRISTOL, BS99 7LB  
EDINBURGH - Signhill South, 12 Bankhead Crossway South, EDINBURGH, EH11 4EN  
HALIFAX - Trinity Road, HALIFAX, West Yorkshire, HX1 2RG

| PROJECT ADDRESS                                        | SCALE     |
|--------------------------------------------------------|-----------|
| LBG HORSHAM                                            | 1:50 @ A1 |
| DRAWING DESCRIPTION                                    | DATE      |
| SECOND FLOOR<br>PROPOSED MECHANICAL<br>SERVICES LAYOUT | 12.02.26  |
| DRAWING NUMBER                                         | DRAWN BY  |
| CPL521-XX-02-DR-M-1003                                 | RA        |
|                                                        | REVISION  |
|                                                        | P3        |