


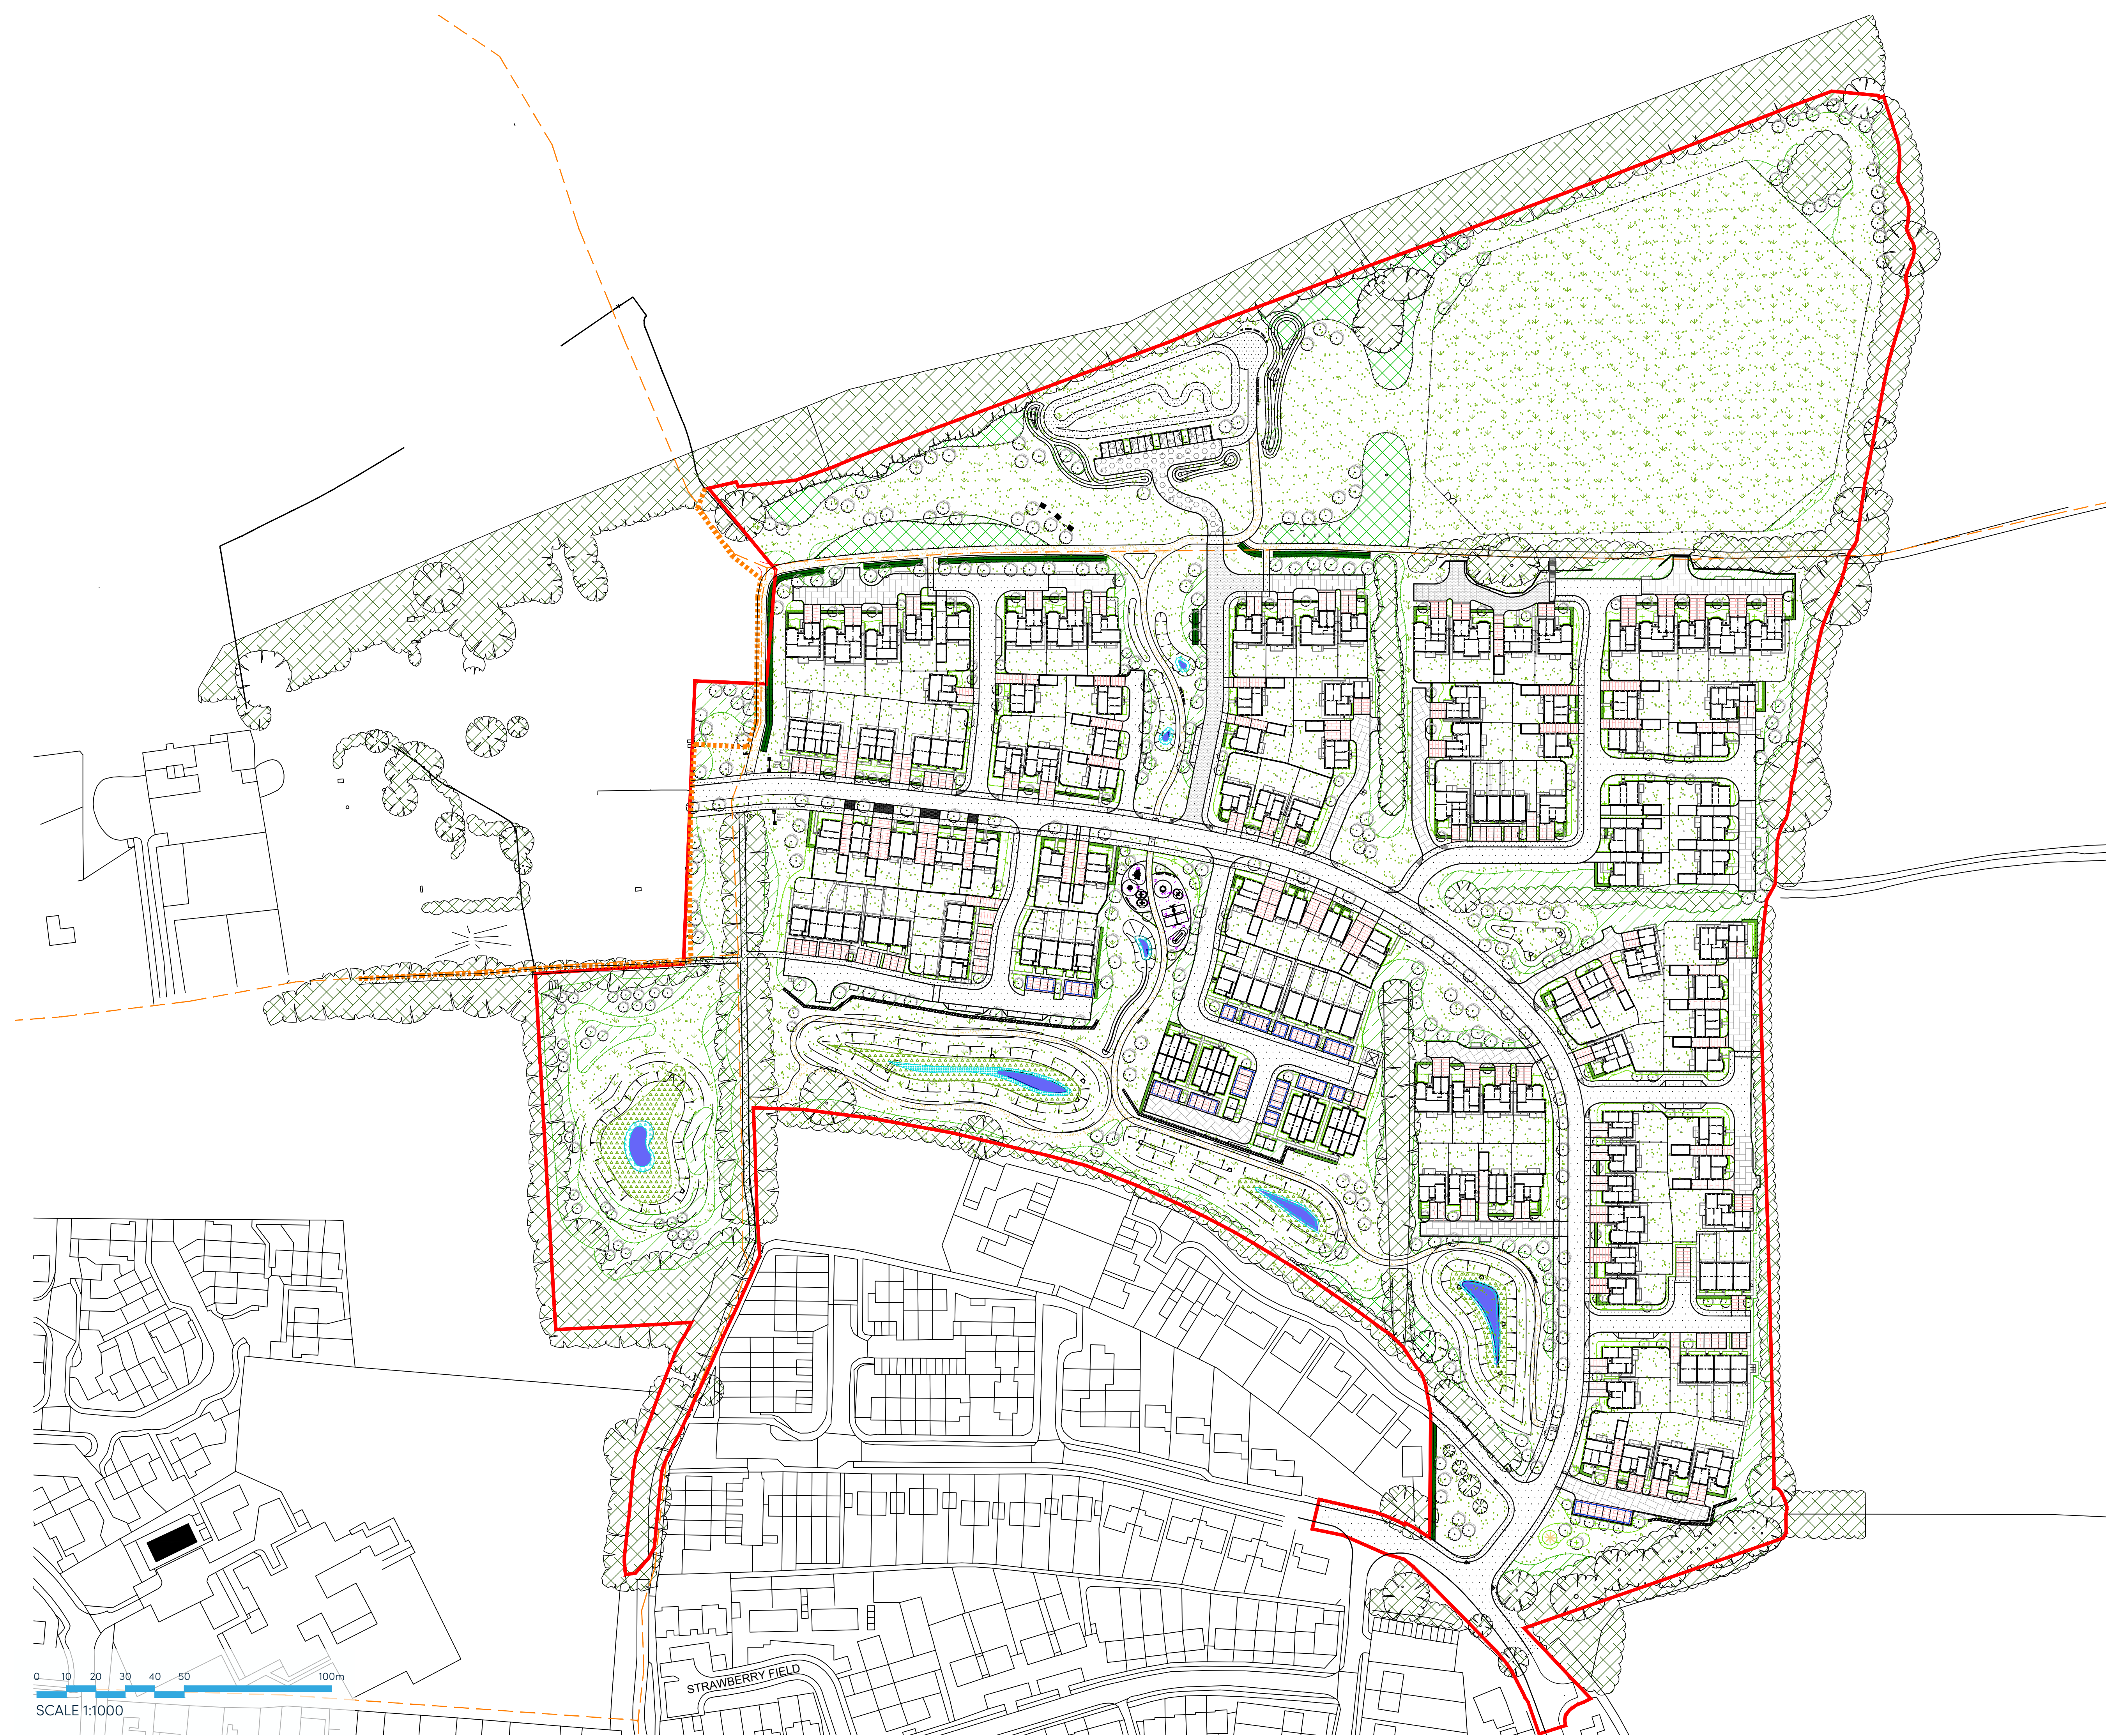

C02	19/01/26	Landscape GA update and issued for planning.	CLB
C01	10/01/25	Issued for planning	CLB
Rev	Date	Amendment	Initials

Project:
**NEW PLACE FARM
PULBOROUGH**

Client:
BARRATT REDROW (SOUTHERN COUNTIES)

Drawing:
OVERALL LANDSCAPE PROPOSALS PLAN

Drawing no: H9376-FIN-XX-XX-M2-LA-215000 Rev: C02

Scale@A1: 1:1000 Date: JUL'25 Drawn: RB/ISB Checked: JM

finc Architects Ltd
61-63 New London Road | Chelmsford | Essex | CM2 0ND
T: +44 (0)1245 933988
W: www.fincarchitects.com
E: company@fincarchitects.com

Disclaimers:
© Finc Architects Limited holds the copyright to all the information contained within this document and their written consent must be obtained before copying or using the data other than for the purpose it was originally supplied.
All dimensions and measurements to be checked on site.
Do not scale from this drawing. This drawing is to be printed in colour.

PLANNING