# Viking Tree Services Ltd

Tamarosia Rushbrooke Lane, Bury St Edmunds, Suffolk IP33 2RR
tel. 07730621760 email. adam@vtscc.co.uk

# Sandgate Nursery Henfield

| SCALE : 1 : 1500 @ A4 | DATE : 03/05/2023 | N |
|---|---|---|
| MAP FILENAME : 1079-1001-2023 TCP REV C | | |
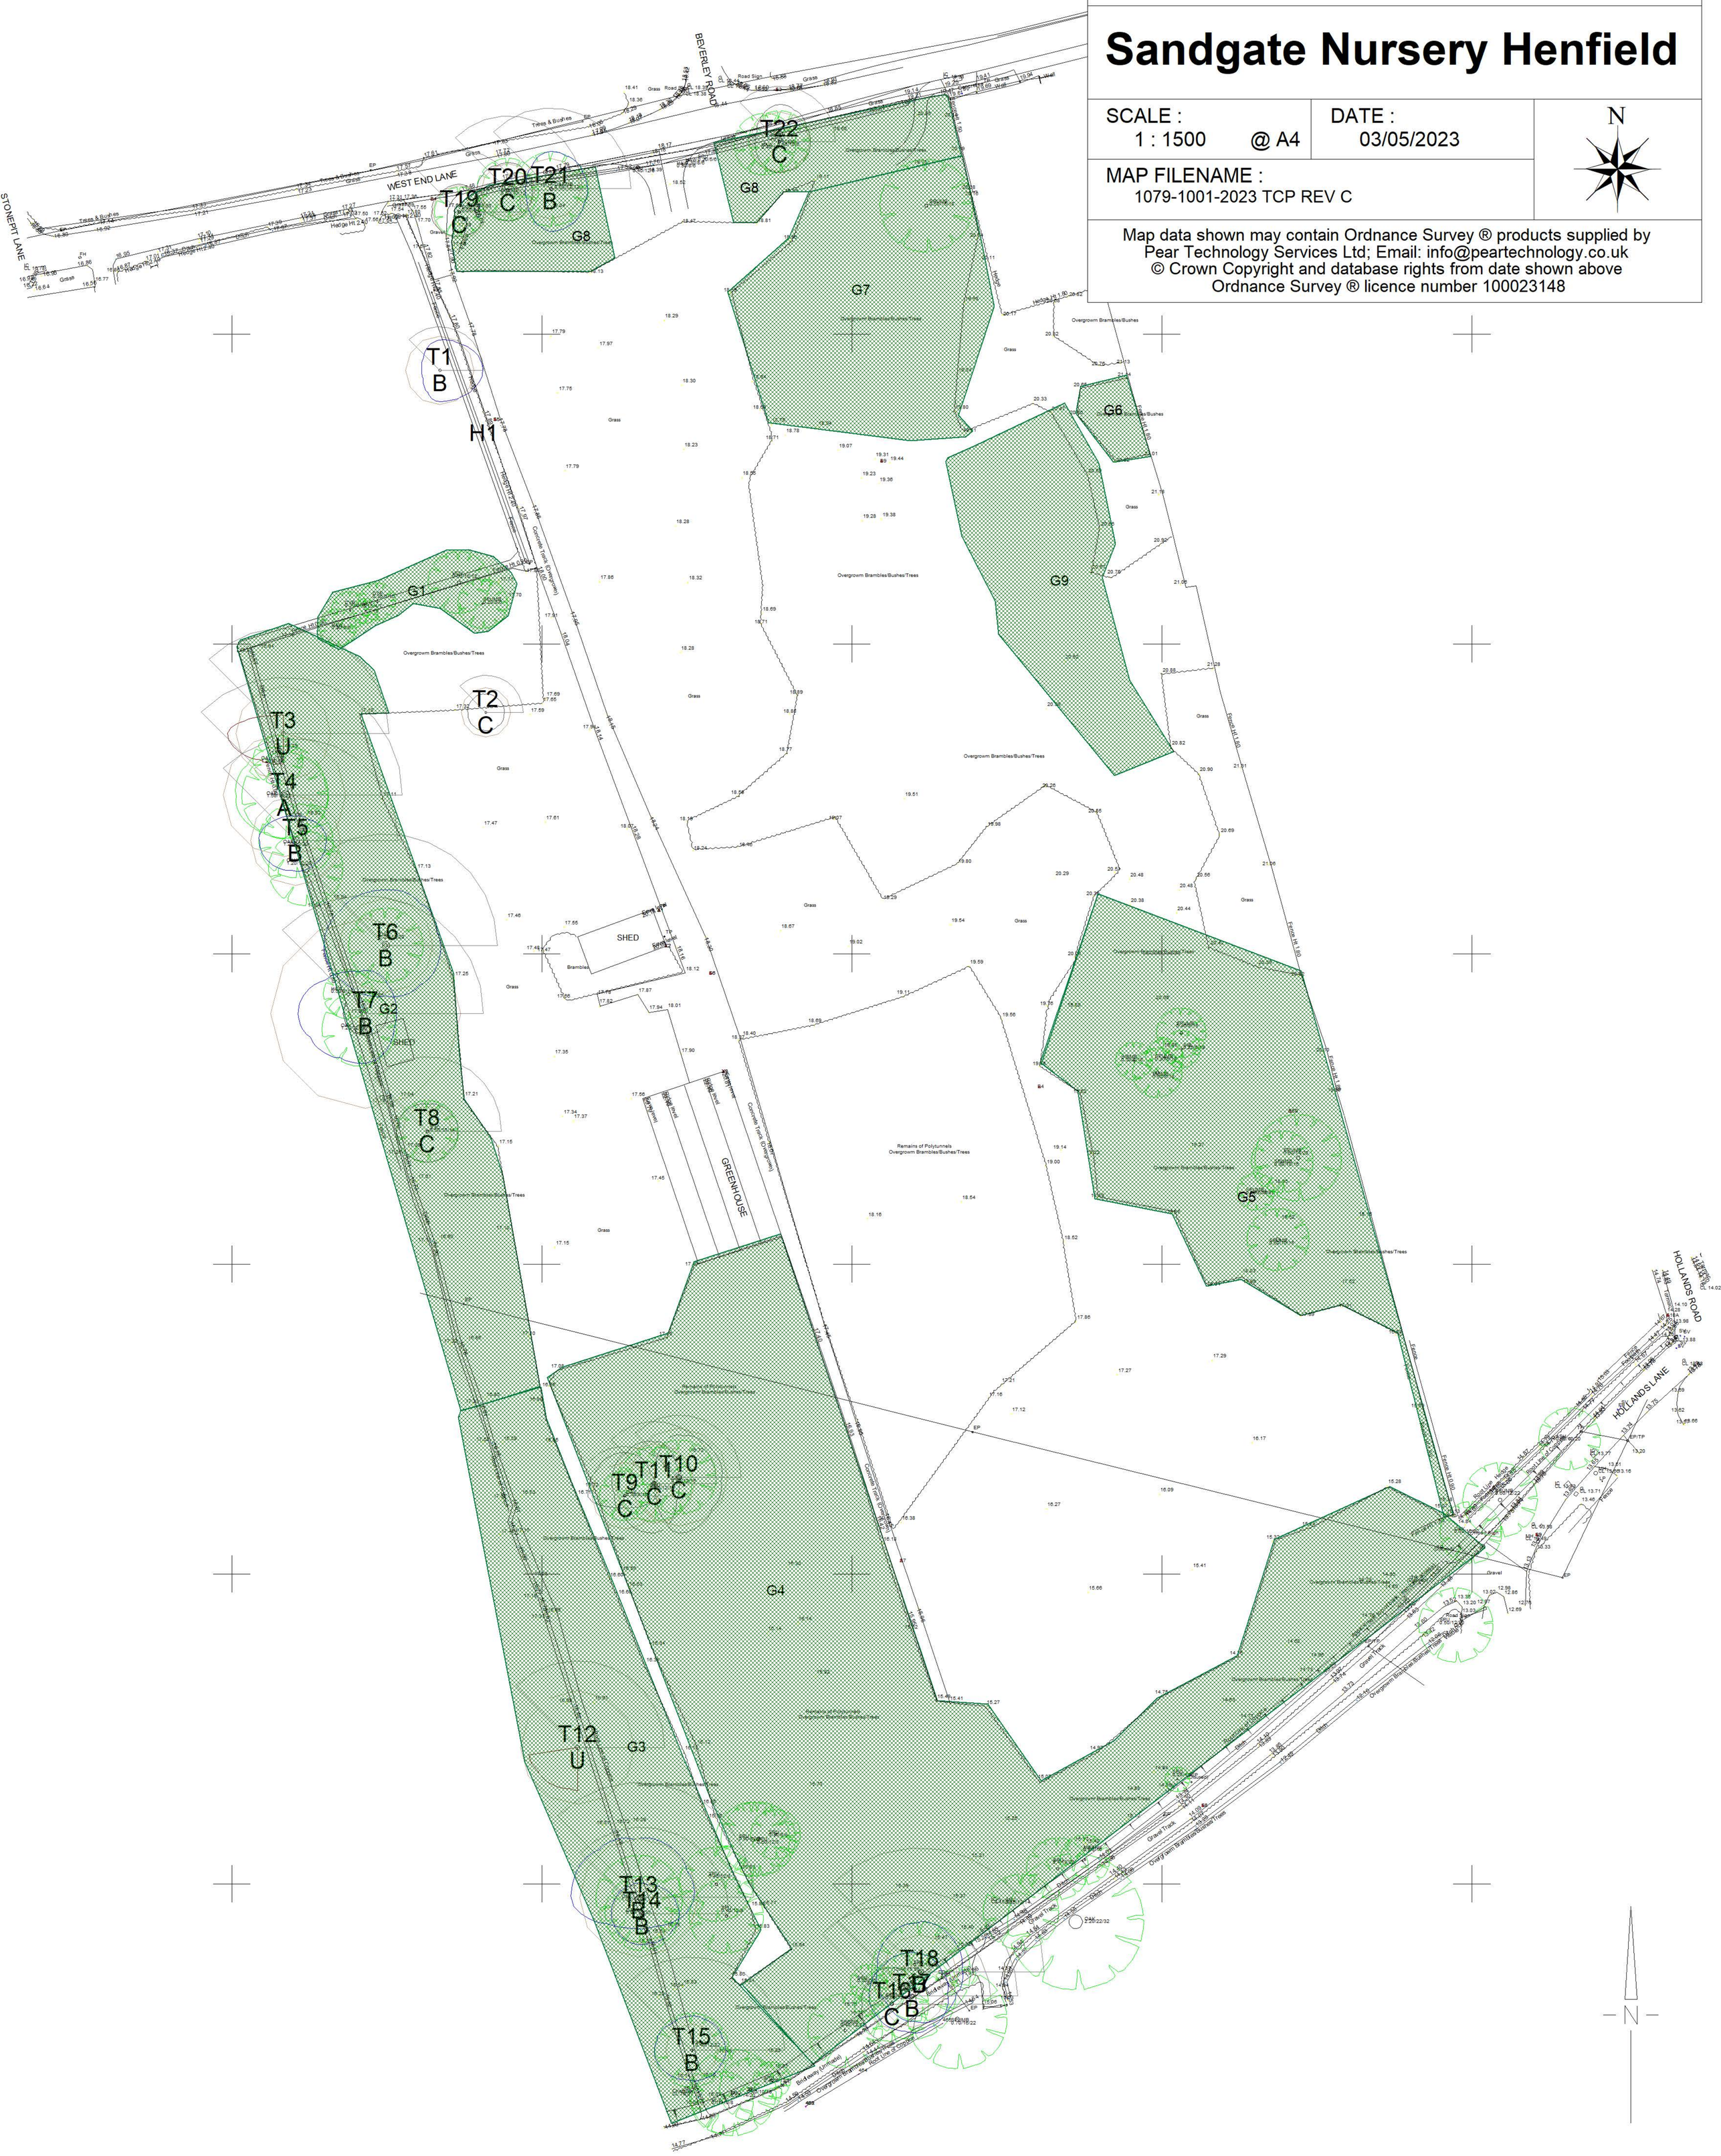
Map data shown may contain Ordnance Survey ® products supplied by Pear Technology Services Ltd; Email: info@peartechnology.co.uk
© Crown Copyright and database rights from date shown above
Ordnance Survey ® licence number 100023148