

124650N  
520550E

520550E

520550E

520600E

520650E

520700E

520750E

124650N  
520800E

124600N

124600N

124550N

124550N

124500N

124500N

124450N


124450N

124400N

124400N

124350N

124300N

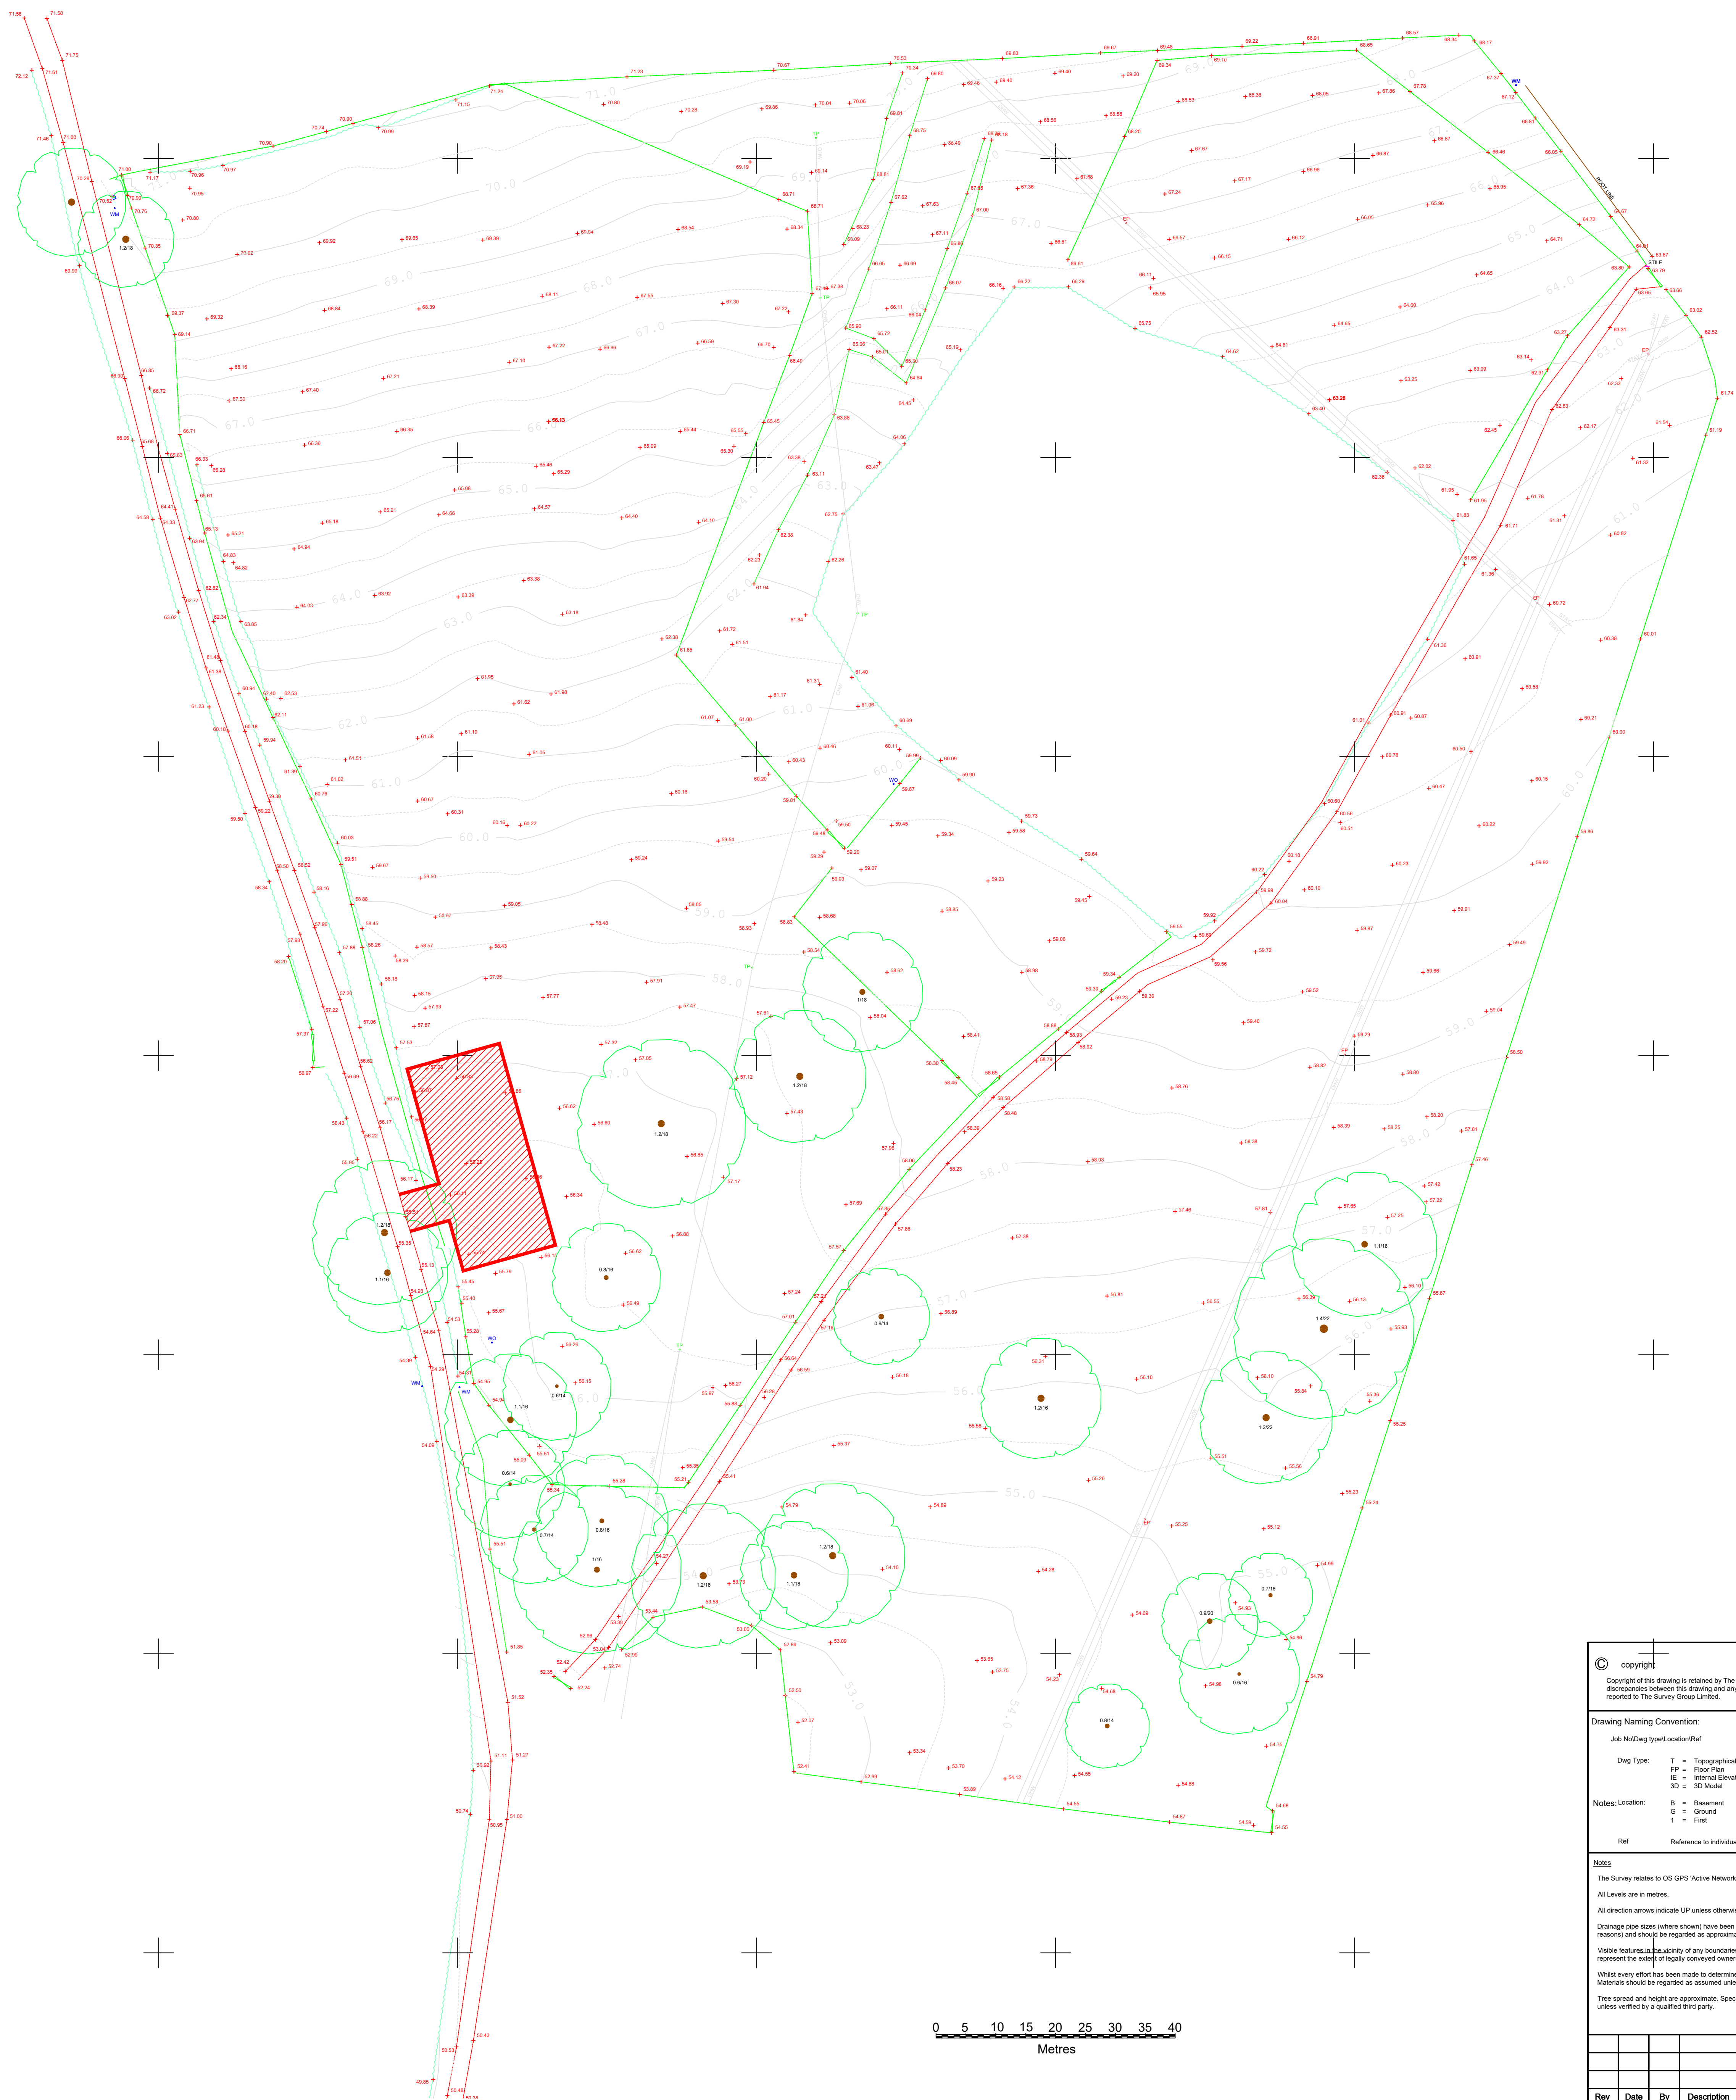

0 5 10 15 20 25 30 35 40  
Metres

© copyright

Copyright of this drawing is retained by The Survey Group Limited. Any discrepancies between the drawing and any other information should be reported to The Survey Group Limited.

**Drawing Naming Convention:**

Job No/Draw type/Location/Ref

Draw Type: T = Topographical  
P = Plot Plan  
E = Elevation  
S = Section  
C = Ceiling Plan  
R = Internal Elevations  
3D = 3D Model

Notes: Location: B = Basement  
G = Ground  
1 = First  
2 = Second  
R = Roof  
M = Mezzanine

Ref: Reference to individual layout ID or Revision.

**Notes:**

The Survey relates to OS GPS 'Active Network'.

All levels are in metres.

All direction arrows indicate UP unless otherwise stated.

Drainage pipe area (where shown) have been gauged from the surface (for safety reasons) and should be regarded as approximate only.

Visible features and boundaries of any boundaries, as shown on this survey, may not represent the actual ground conditions.

Whilst every effort has been made to determine wall materials, no guarantee is given. Materials should be regarded as assumed unless verified by a qualified third party.

Time spent and height are approximate. Species should be regarded as assumed unless verified by a qualified third party.

**Standard Abbreviations (where applicable):**

| Building Survey          | Land Survey             |
|--------------------------|-------------------------|
| AB AIR BRICK             | GEA GROSS EXTERNAL AREA |
| AC AIR CONDITIONING UNIT | GLA GROSS INTERNAL AREA |
| AD ACCESS DOOR           | HT HOT WATER TANK       |
| AE ACCESS PANEL          | NA NOT INTERNAL AREA    |
| AF ARCH HEAD HEIGHT      | NTS NOT TO SCALE        |
| AG ARCH SPRINGER HEIGHT  | RAC RACED               |
| AH AIR VALVE             | RE RECESSED HEAD HEIGHT |
| AI AIR VENT              | RFL ROLLER SHUTTER      |
| AL ALUMINIUM             | RL ROOF LIGHT           |
| AM ALUMINIUM             | RSH ROLLER SHUTTER      |
| AN ALUMINIUM             | RV RAIN WATER PIPE      |
| AO ALUMINIUM             | RVP RAIN WATER PIPE     |
| AP ALUMINIUM             | SVP SOL VENT PIPE       |
| AR ALUMINIUM             | V VENT                  |
| AS ALUMINIUM             | WA WARDROBE             |
| AT ALUMINIUM             |                         |
| AV ALUMINIUM             |                         |
| AW ALUMINIUM             |                         |
| AX ALUMINIUM             |                         |
| AY ALUMINIUM             |                         |
| AZ ALUMINIUM             |                         |
| BA BALCONY               |                         |
| BB BALCONY               |                         |
| CA CLOSET                |                         |
| CB CLOSET                |                         |
**THE SURVEY GROUP**

Land & Measured Building Surveyors

181 Newell Avenue, Horsham  
East Sussex, BN12 7AG  
E: info@thesurveygroup.org  
W: www.thesurveygroup.org  
T: 01773 555555

**RICS** **ICMS**

Regulated by RICS

Client: **GRAHAM KEMPSTER**

Project: **LAND OFF BURNTHOUSE LANE, HORSHAM RH13 6NL**

Drawing Title: **EXISTING TOPOGRAPHICAL SURVEY & PROPOSAL HARD STANDING AREA**

Date: MAY '26 Scale: 1:500 Surveyor: RJB Drawn: RJB Checked: TSG

Job No: 26/905 Drawing No: 26905-T Sheet No: 1 of 1 Rev: -