


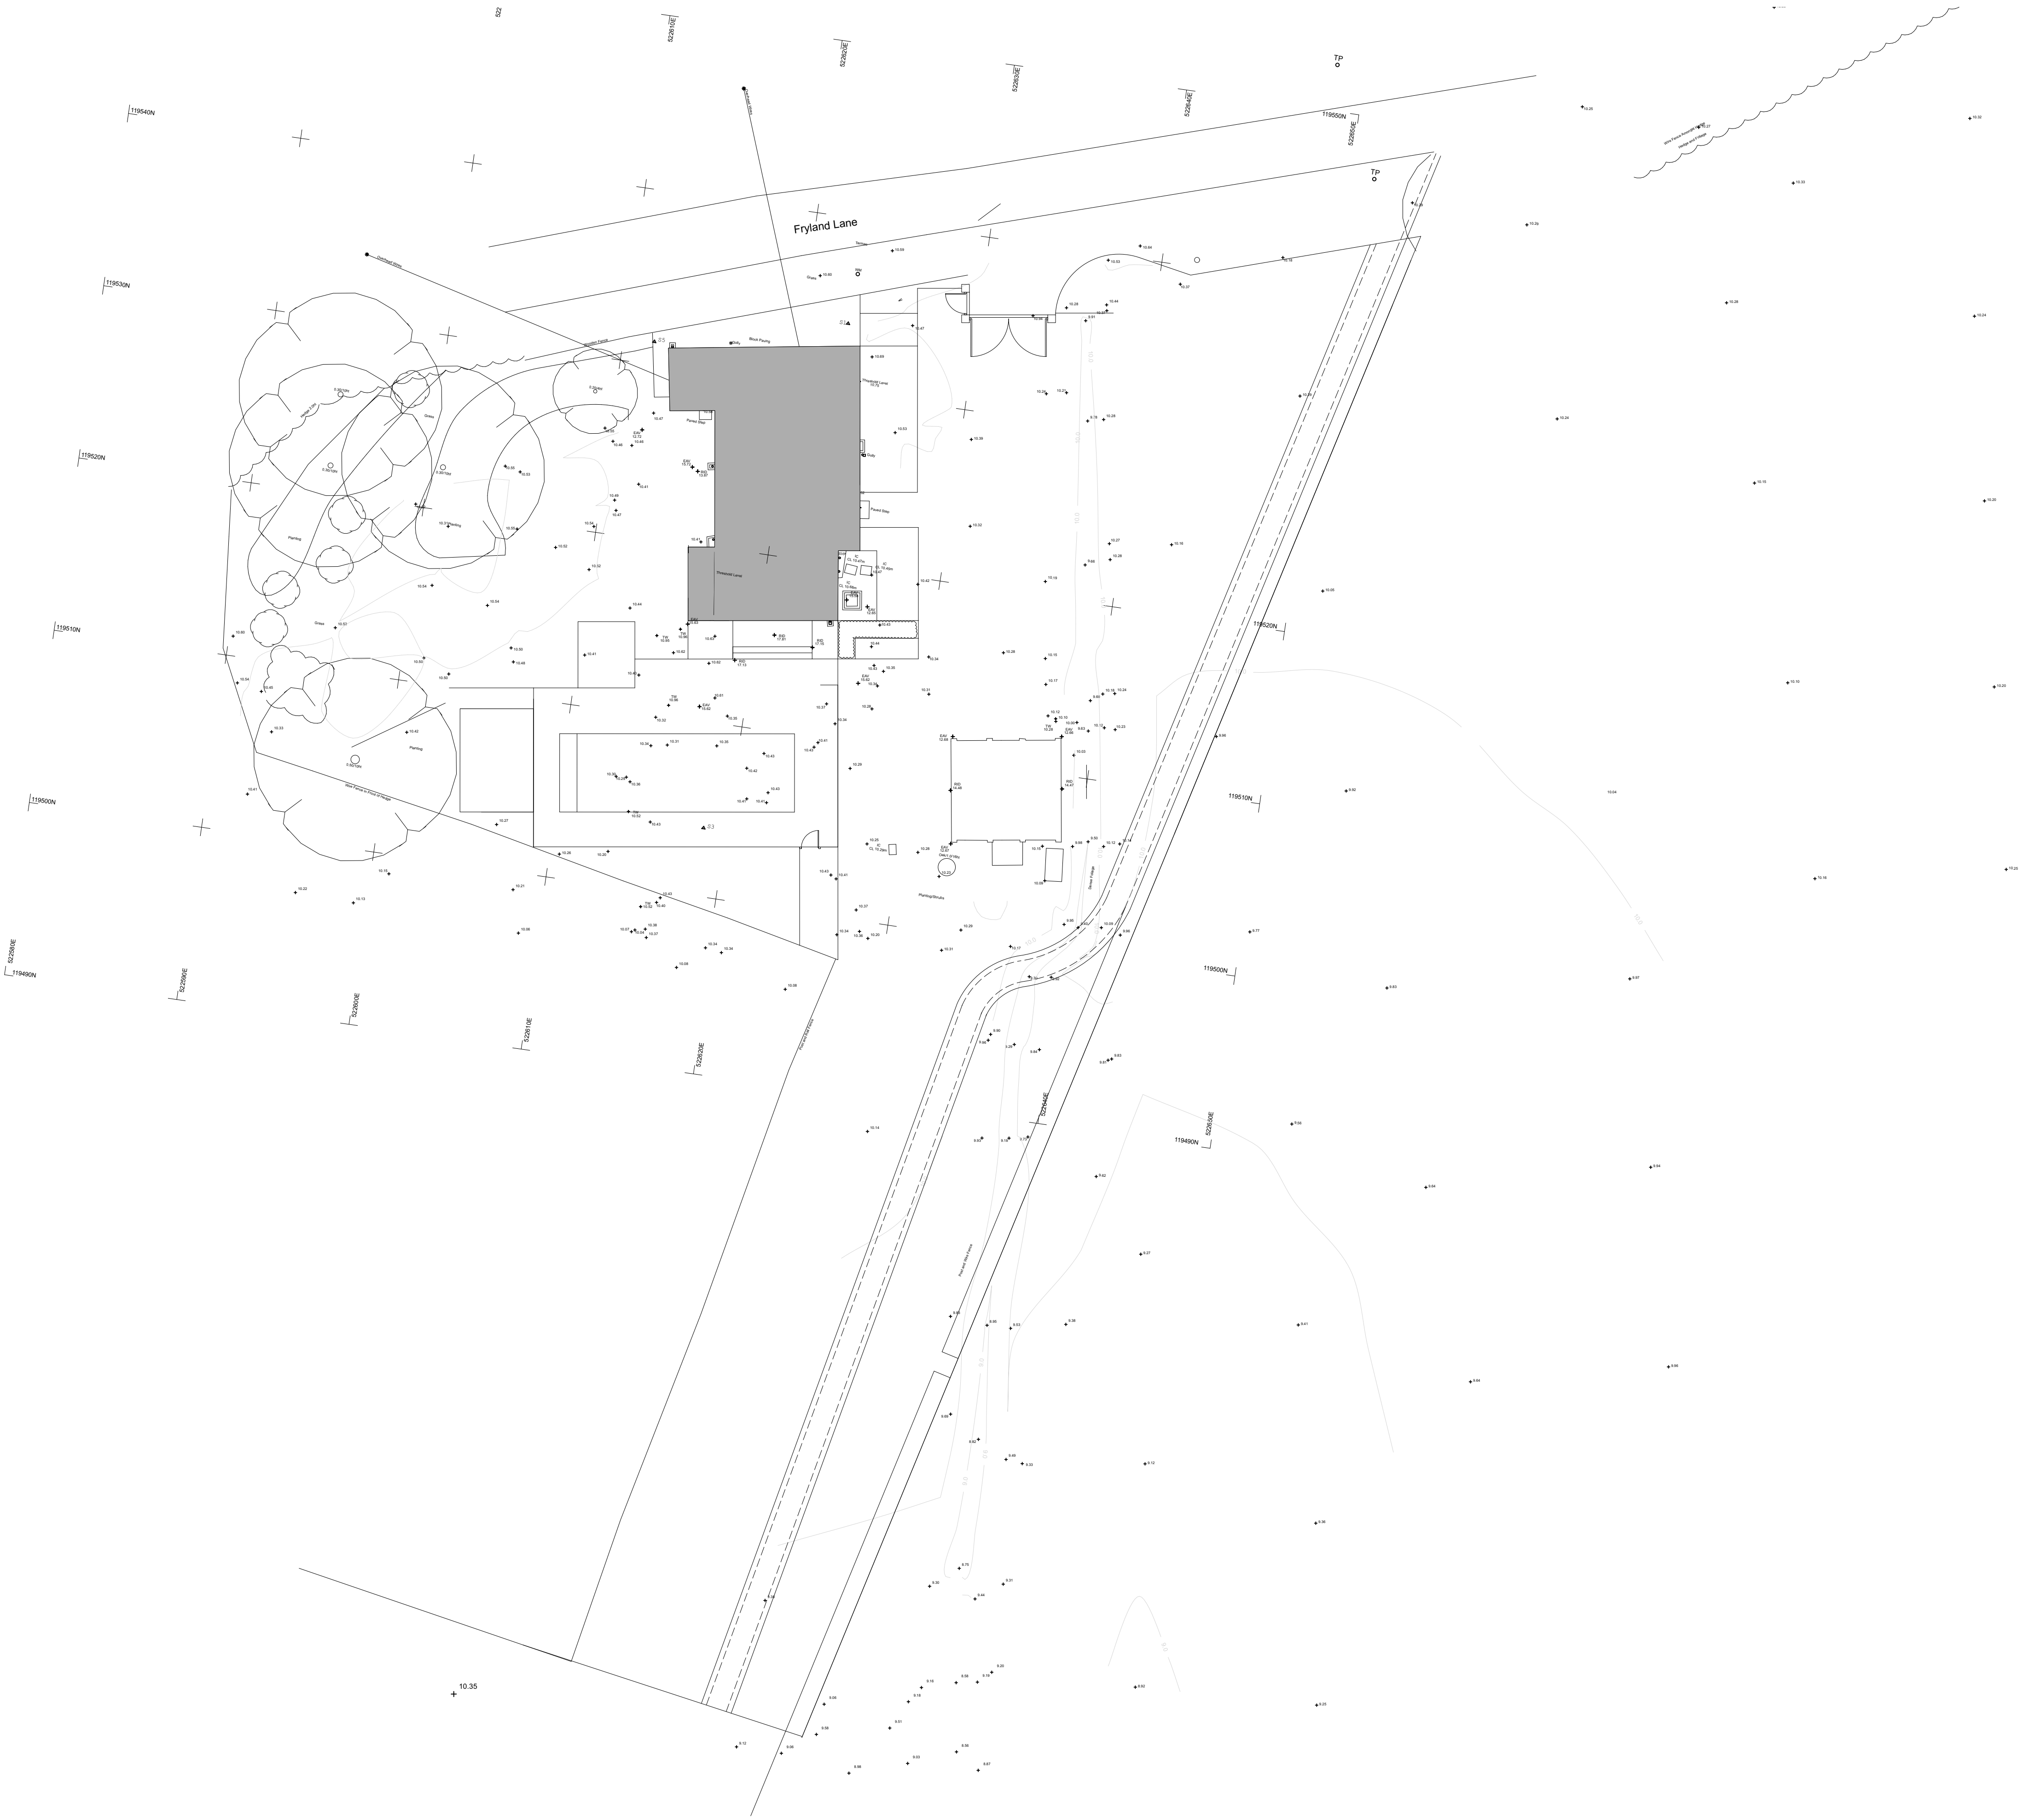



NOTES

1. The Grid and Levels are orientated to OS Active Grid using survey station S1 on OSTN 15.
2. Please request any survey control information if required.

LEGEND

- B - Bollard
- CL - Cover Level
- EAV - Eaves Level
- FH - Fire Hydrant
- GV - Gas Valve
- IC - Inspection Cover
- LP - Lamp Post
- RID - Ridge Level
- RS - Road Sign
- SC - Stop Cock
- SV - Sluice Valve
- TK - Top of Kerb
- TW - Top of Wall
- WM - Water Meter
- WO - Wash Out

KEYPLAN

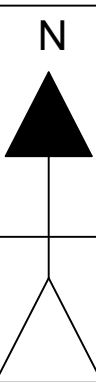 

Rev	Revised by	Date	Revision
-----	------------	------	----------

Project
**TALL TREES
FRYLAND LANE
WINEHAM**

Drawing Title
TOPOGRAPHIC SURVEY

16 Allcard Close
Horsham
RH12 5AJ
Tel No: 07867411903

www.incosurveys.co.uk

Surveyed: M.Jones April 2023
Drawn: M.Jones April 2023

Project No. S20228	Drawing Status INFORMATION	Scale (@ A1) 1:200
-----------------------	-------------------------------	-----------------------

**TOPOGRAPHIC
SURVEY**