


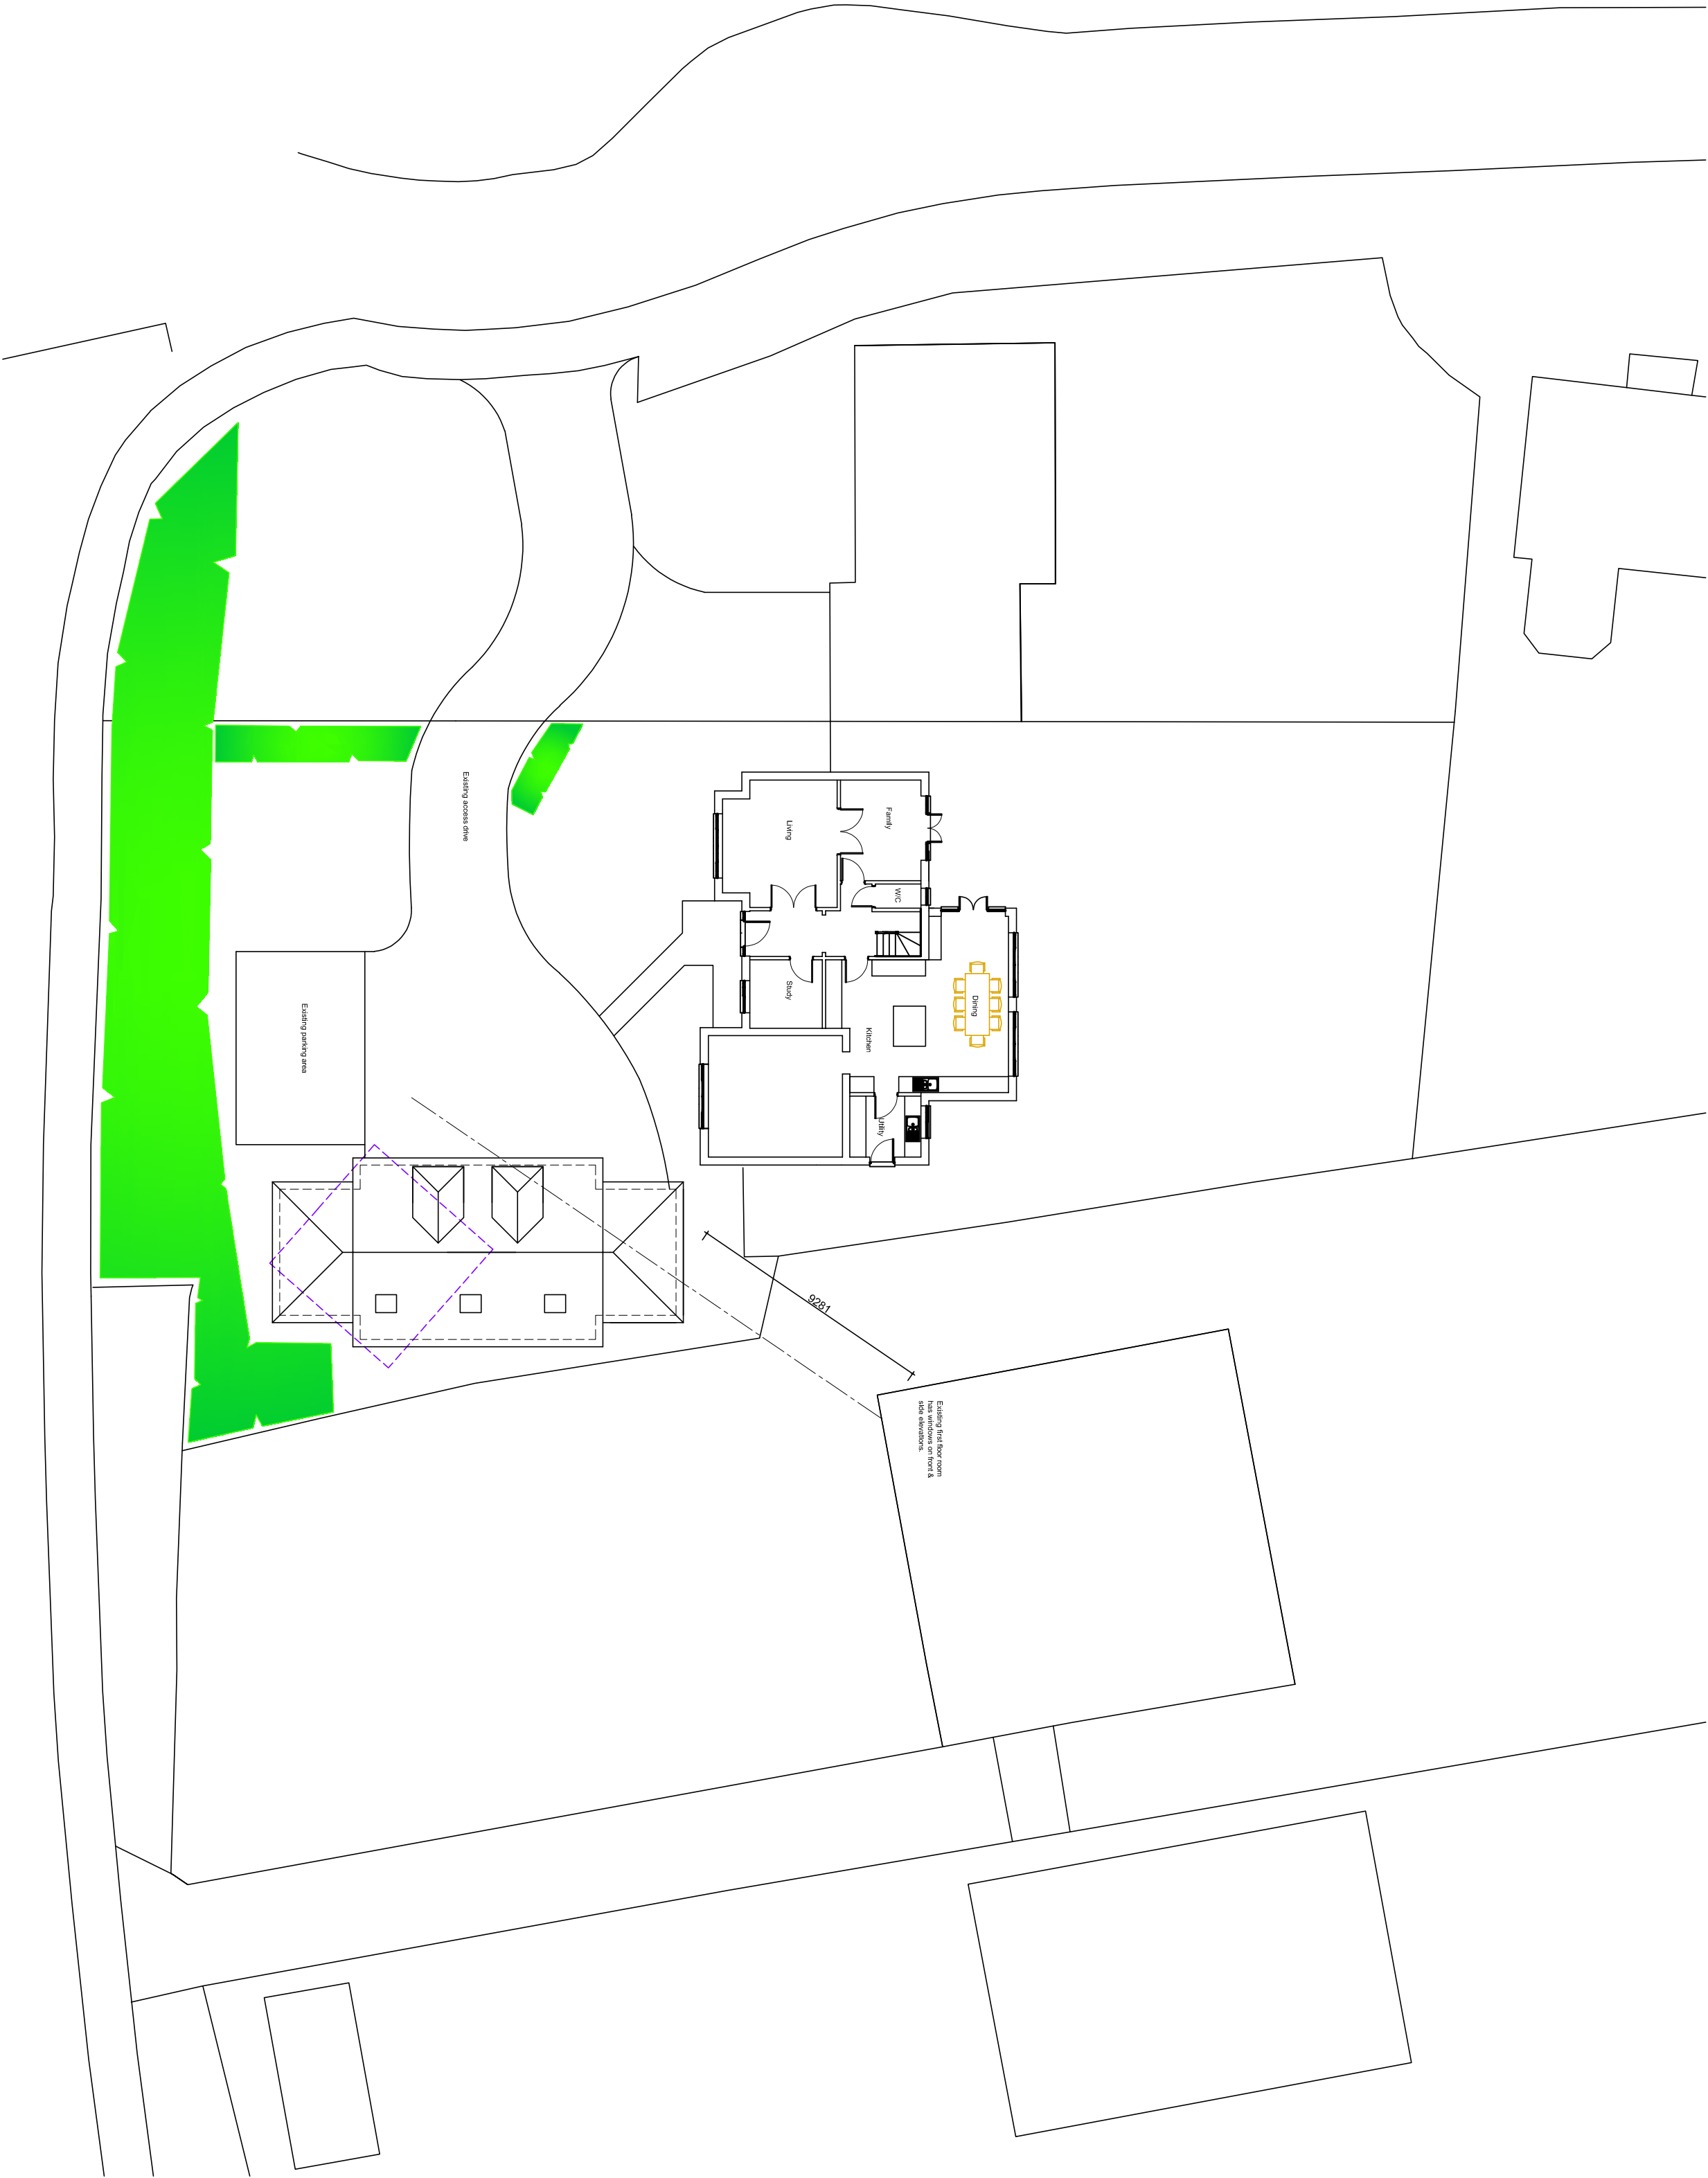

Block Plan 1:200



Location Plan 1:1250

- KEY**
Site Layout
- Existing tree to be retained
 - Existing tree to be removed
 - Proposed new tree
 - Proposed new planting areas
 - Tree protection zone
 - Existing areas of planting to be retained
 - Grassed areas
 - Purple broken lines indicate extent of existing buildings to be removed
 - Red broken lines indicates area approved under previous application
 - Site boundary
 - Land to which application relates to.
 - 1.8m high closeboarded fence
 - Existing spot levels
 - Proposed spot levels

