


NOTES

- This drawing is to be read in conjunction with all relevant documents and specifications.
- Scaleable for planning purposes only.
- This drawing has been prepared for information purposes only and must not be used for tender or construction purposes.
- Refer to drawings MOW-GLA-RMA2-PH2-D-C-1001 - 1011 for road longitudinal sections.

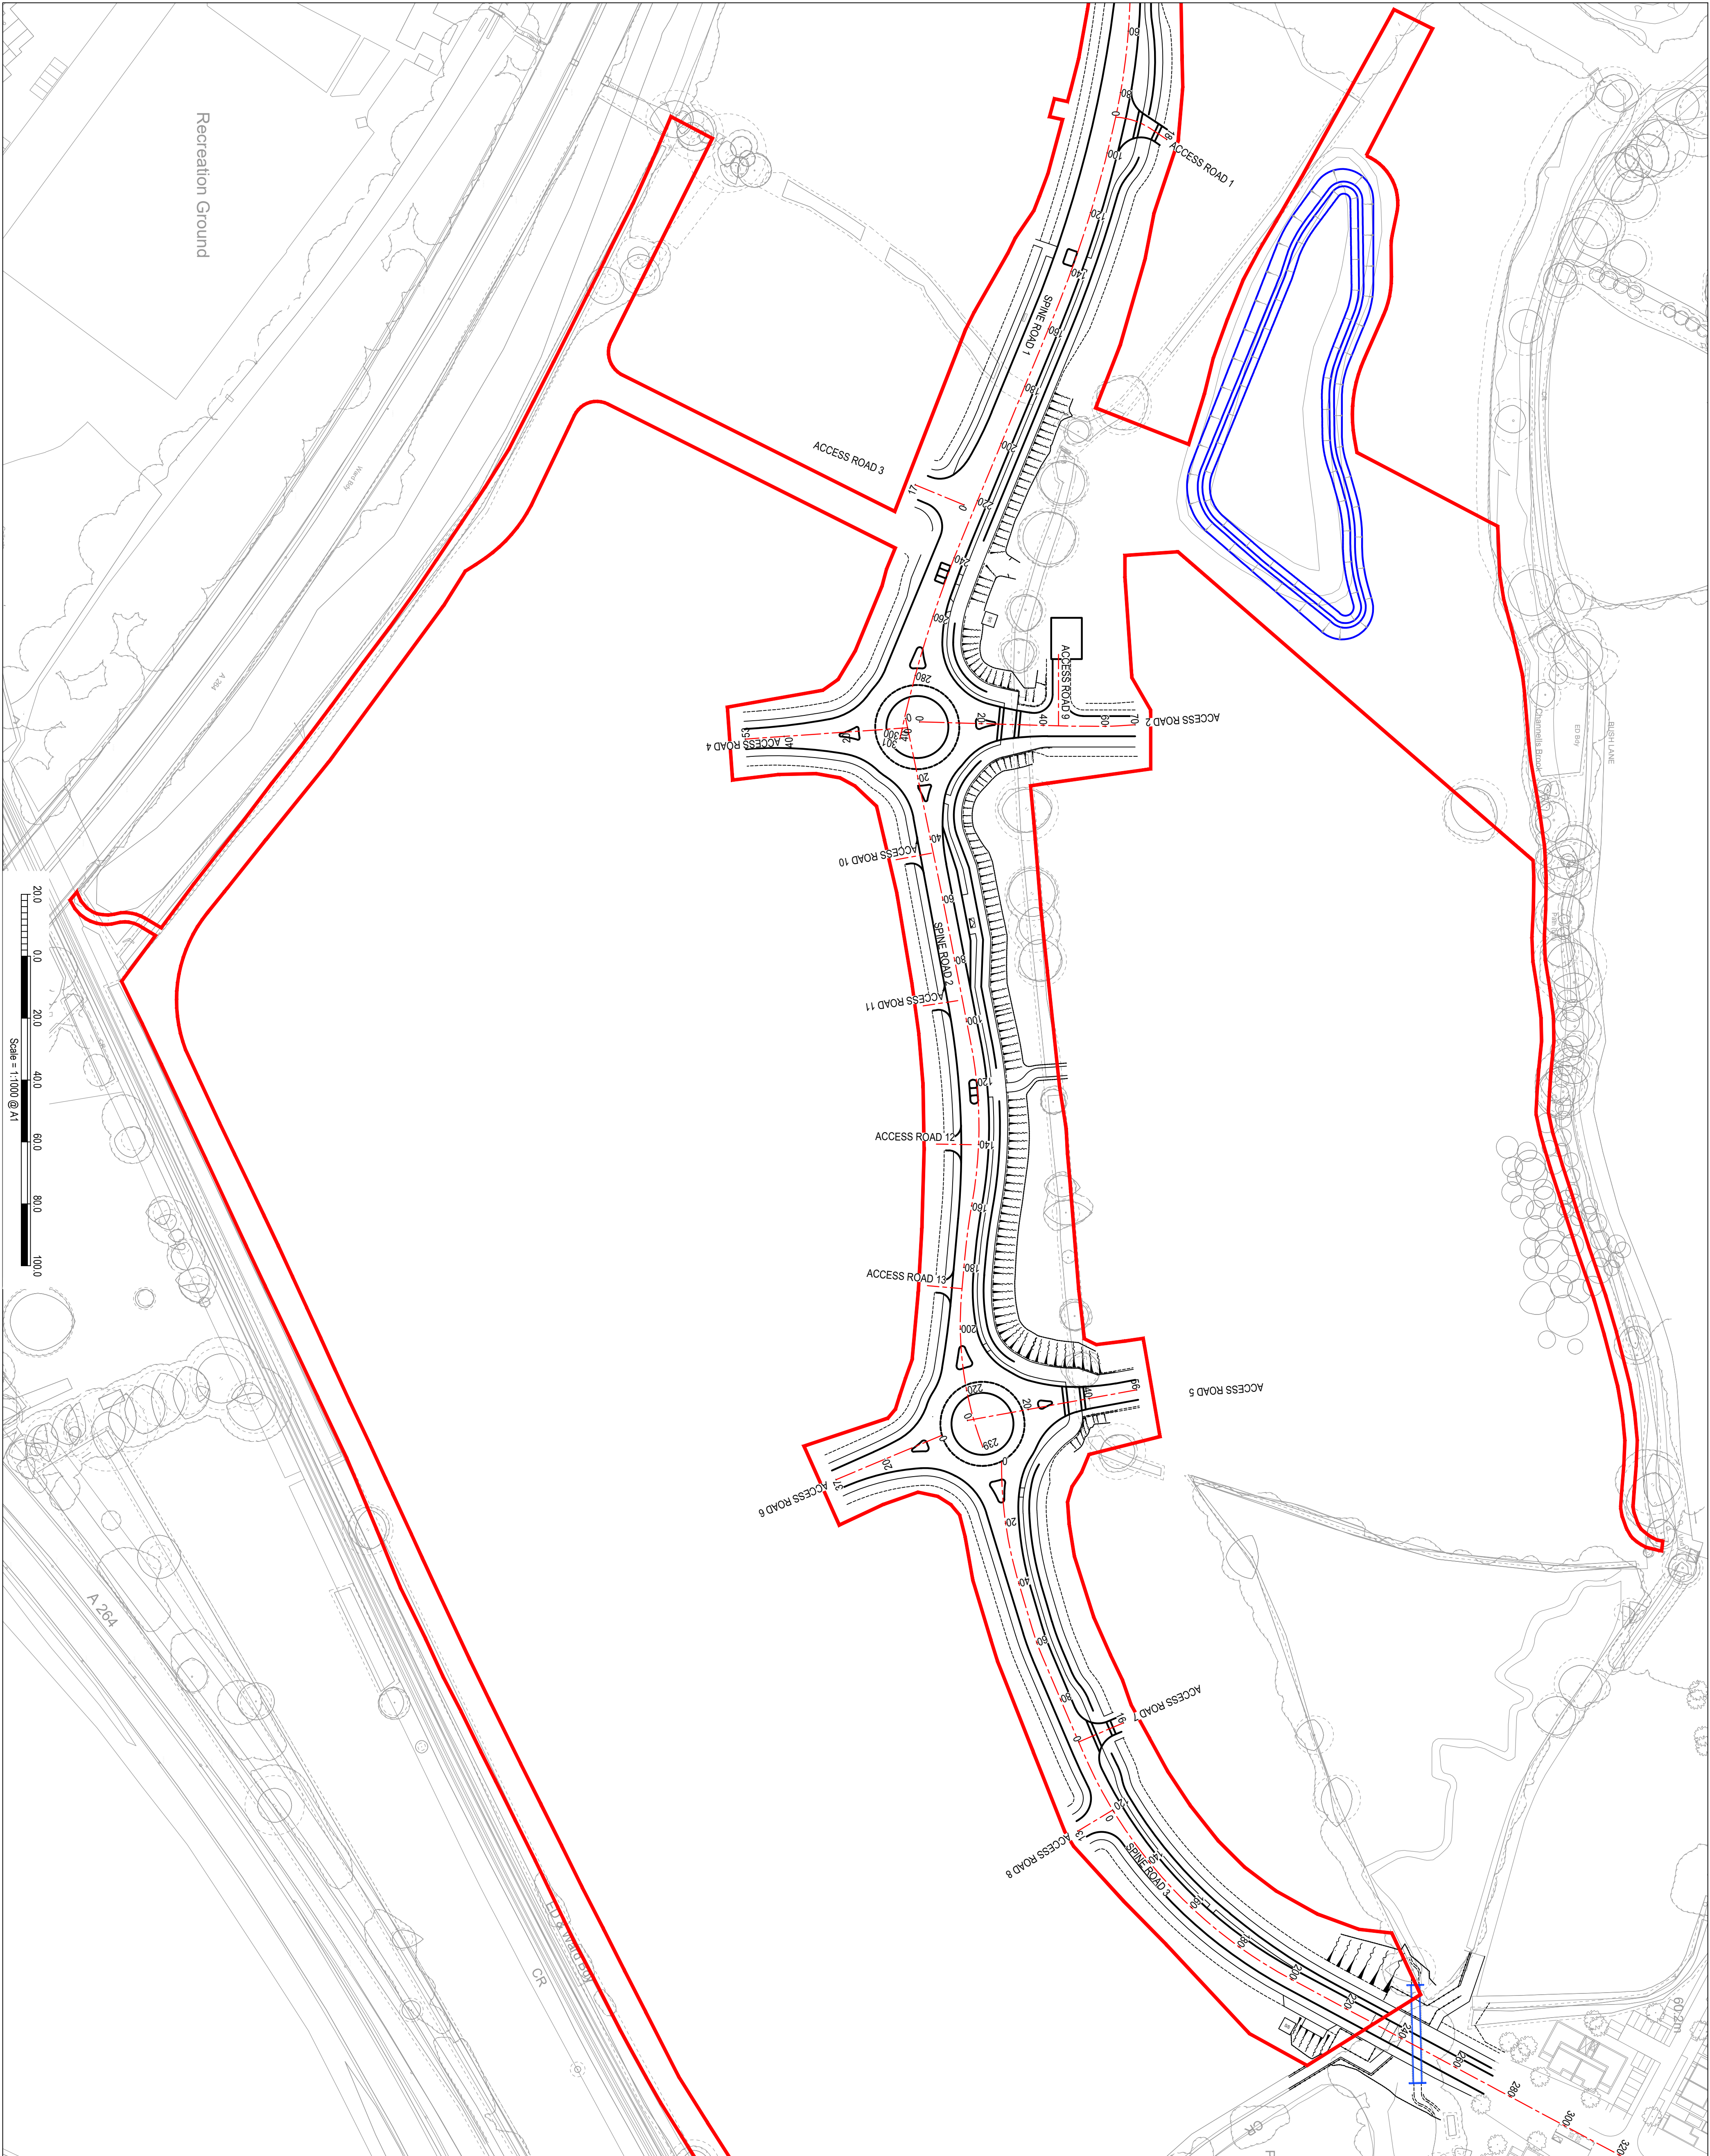

P5	Scale bar added.	03/10/2025	TH	CS
P4	Application boundary changed.	12/08/2025	TH	CS
P3	Layout updated.	03/09/2025	AH	CS
P2	Alignments revised. Alignments 10 to 13 added.	05/08/2025	AH	CS
Rev	Description	Date	By	CHKD



Survey > Plan > Engineer



Civil Engineering
Structural Engineering
Transport Planning
Highways Engineering
Building Surveying
Geomatics

Client :	Legal & General (Strategic Land North Horsham) Ltd		
Project :	Mowbray (Land North of Horsham)		
Title :	RMA2 - Employment Land Long Sections Location Plan		
Engineer : A. Harper	Date :	April 2025	
Director : J. Birch	Scale :	1:1000 @ A1	
Status :	PLANNING		
Drawing No.	MOW-RMA2-PH2-1006		Rev P5