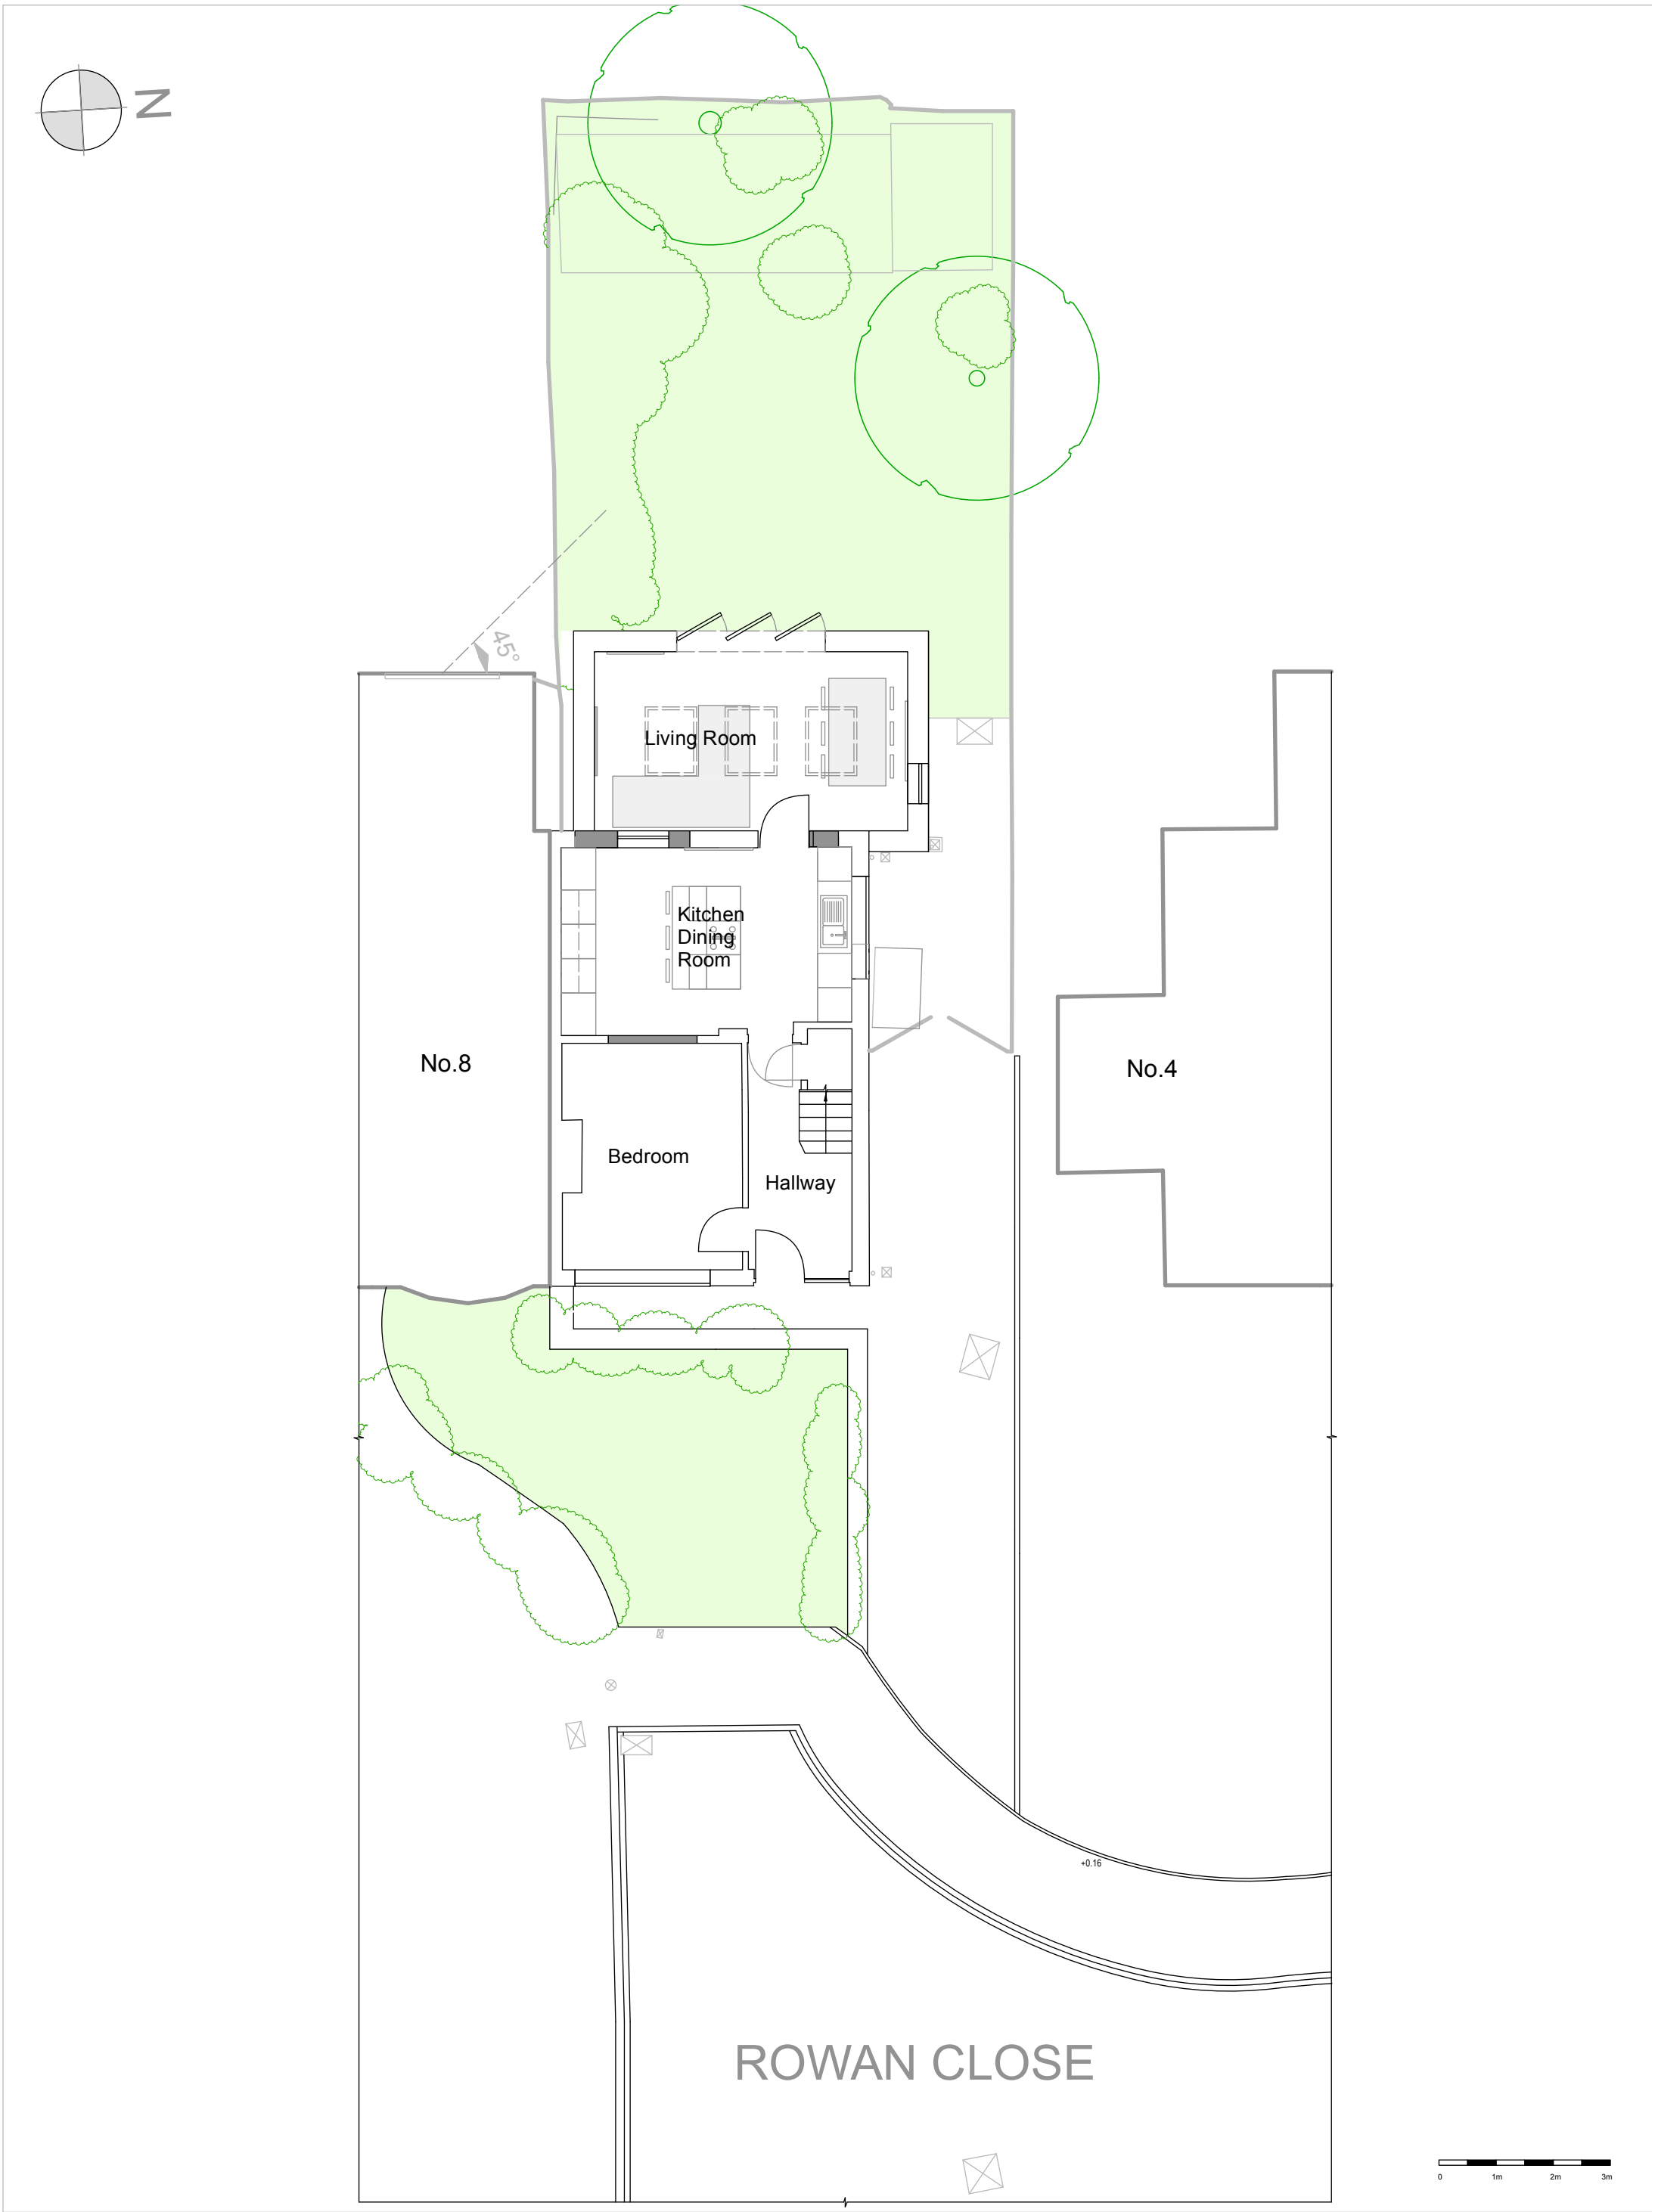

Proposed Site Plan

ALL DIMENSIONS TO BE CHECKED ON SITE.

Address: 6 Rowan Close, Horsham, RH12 4NX

Scale: 1:100 at A3