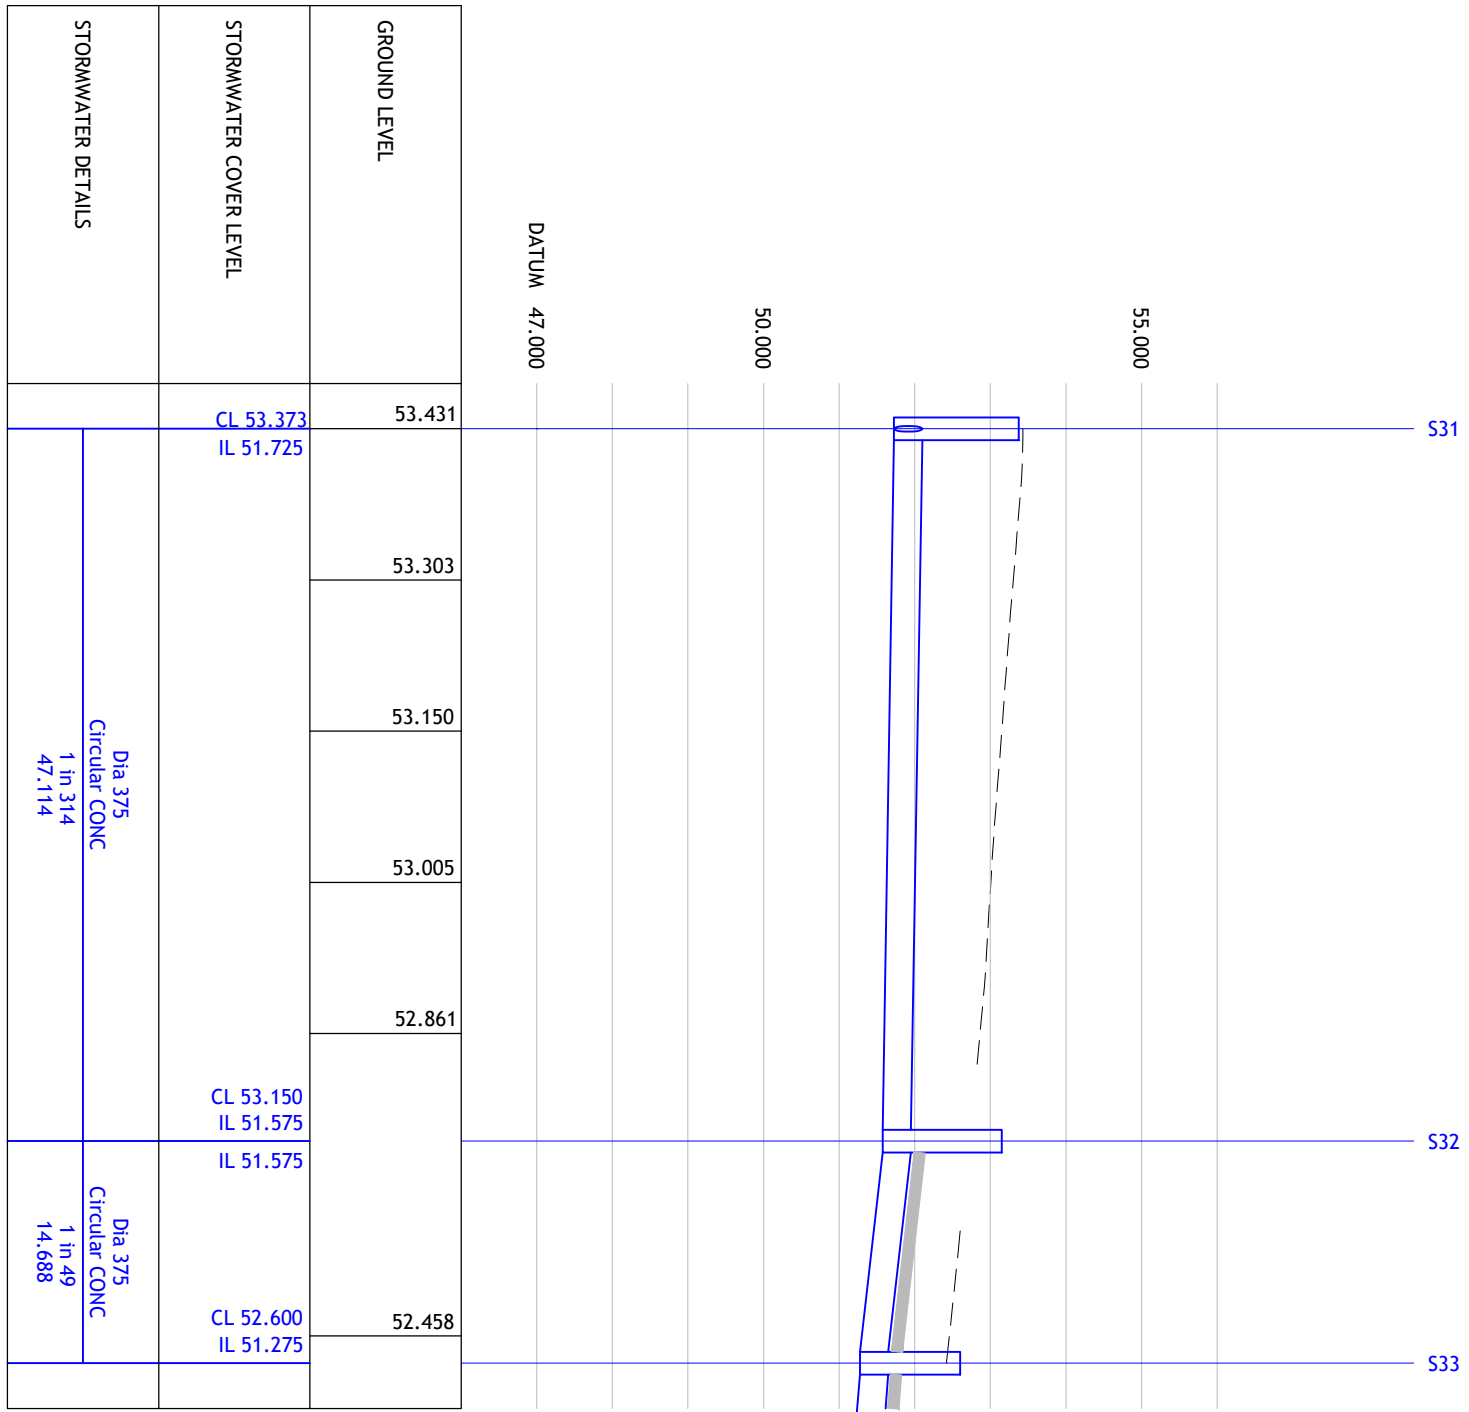
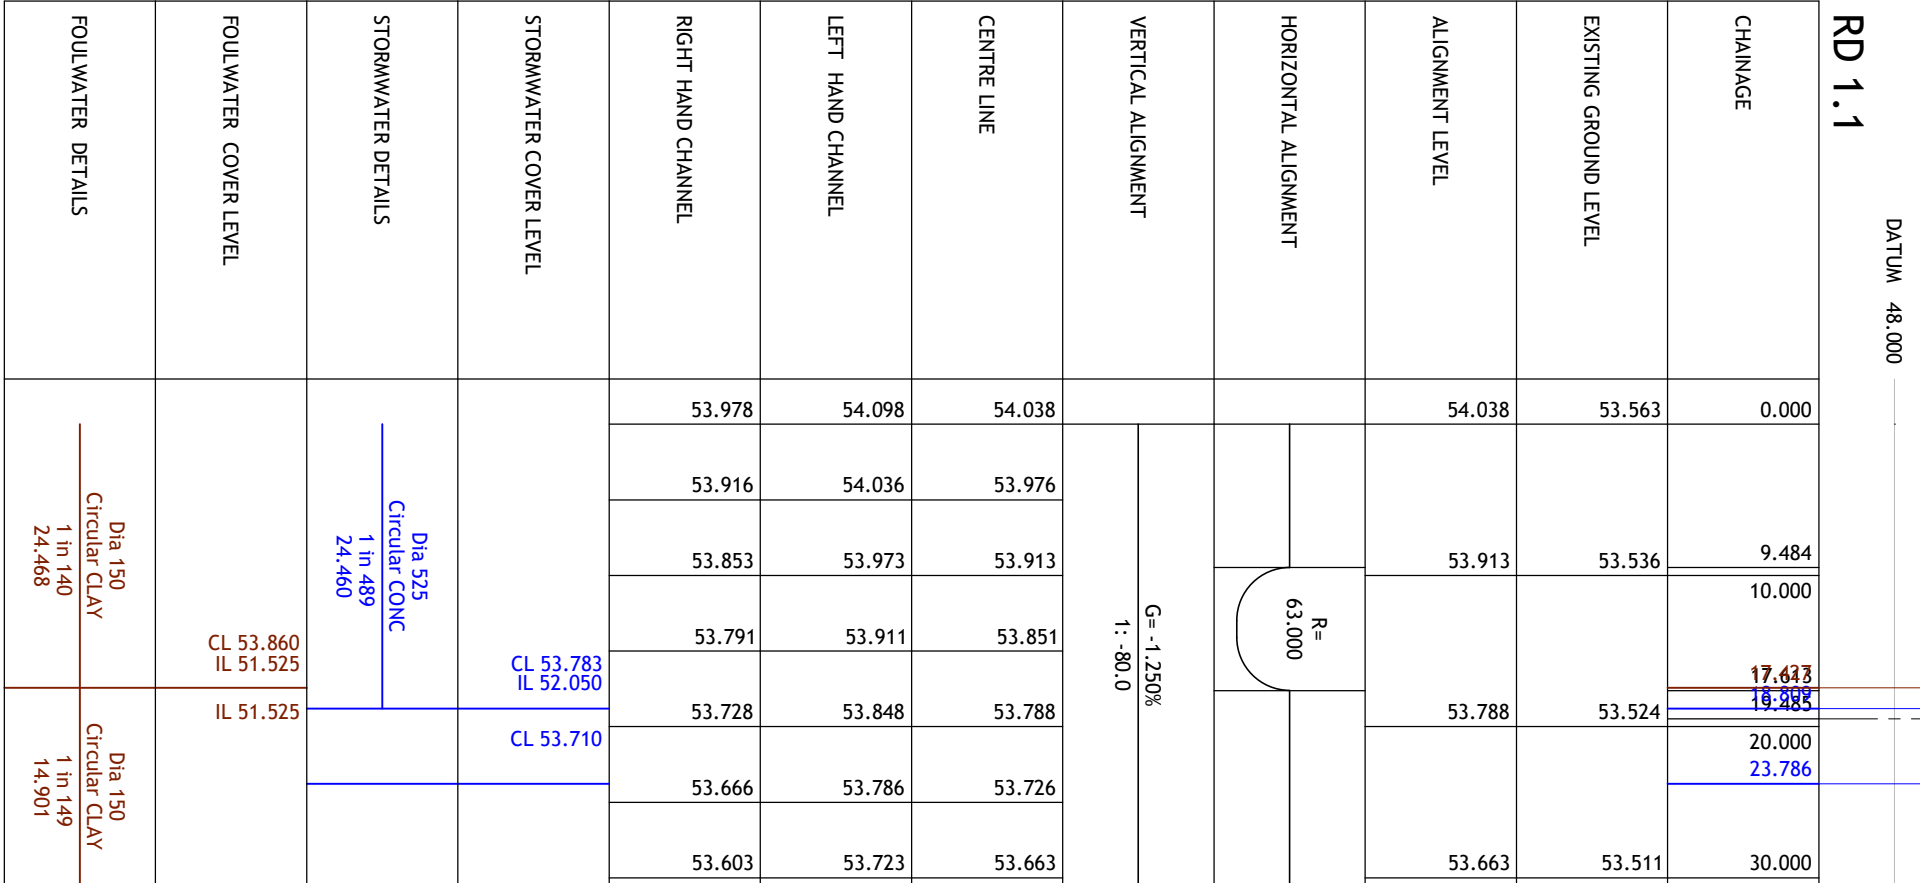
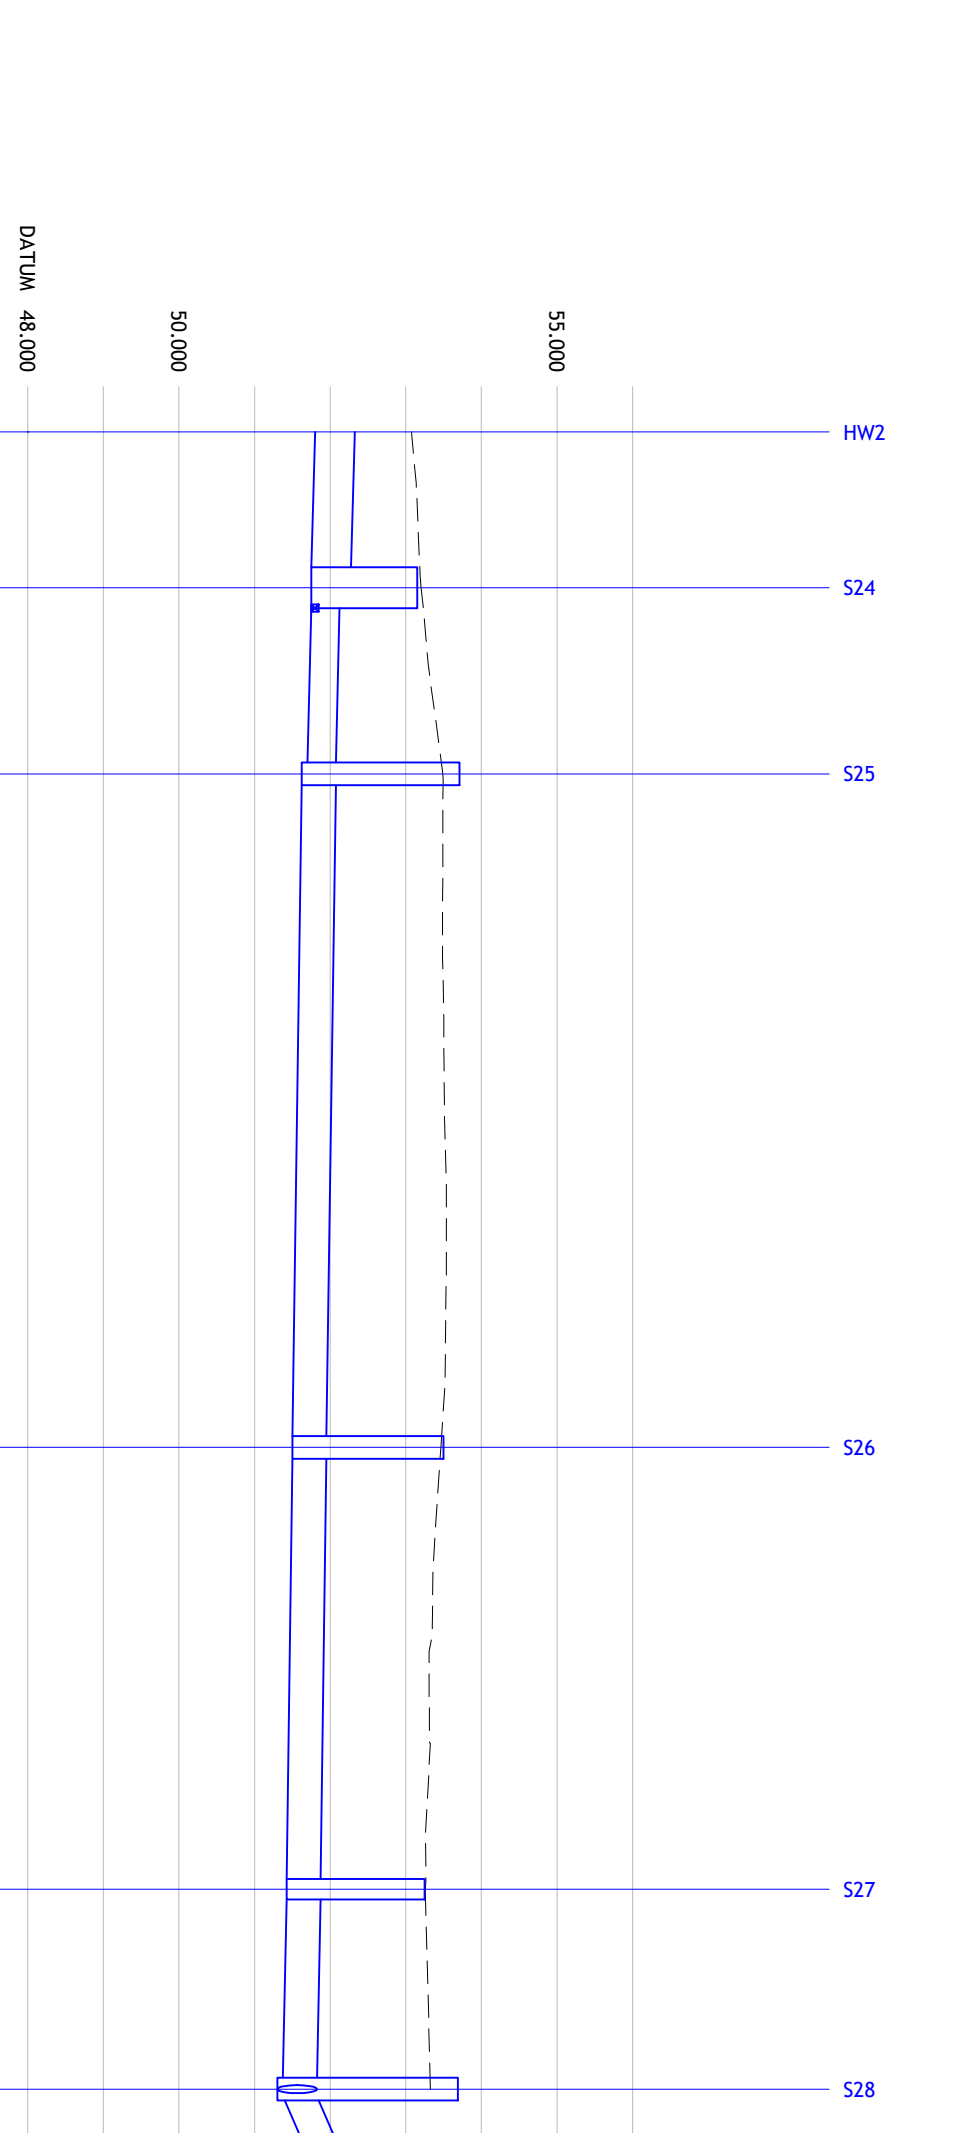


NOTES


1. Contractors must note all dimensions on site. Only figure dimensions are to be worked from. Discrepancies may be noted and corrected by Engineer before proceeding.
2. This drawing is copyright.
3. Reproduced from D50 Starring @ by permission of Ordnance Survey and Crown Copyright. All Rights Reserved. Ordnance Survey Office, Colchester, Essex, CO1 1HS. All Rights reserved. Licence number 100007126.
4. Until technical approval has been obtained from the Contractor, no work is to be carried out. The Contractor is to be notified of any errors or omissions in the drawings and not for construction. Should the Contractor commence work prior to the approval being given it is entirely at their own risk.
5. Work/Excavations cannot accept any discrepancies in terms of coordinates or any other information deciphered from .dmg files.
6. The exact location and level of all existing sewers, drains and services are to be confirmed on site prior to the commencement of any works.
7. All Drainage works to be in accordance with the Sewerage Sector Guidance, Design and Construction Guidance ("the Code") Approved Version 2.3, 1 November 2023.
8. All works, Highway works to be in accordance with West Sussex County Council Design Guide.
9. All adoptable sewer works and materials to be in accordance with Design and Construction Guidance, Code for Adoption, the relevant British Standards standards.
10. Adoptable 300mm concrete pipe strengths to be Class 120 in accordance with BS EN 1916.
11. Any adoptable plastic sewer pipe to be manufactured (certified) to WS 4-35.01 and BS EN 13760. Adoptable sewer pipes to be laid in maximum 1m lengths unless there is a specific operational need for longer.
12. Plastic channel sections in manholes are not acceptable and clay were it to be used is required

KEY


Existing ground profile
Proposed alignment profile
Proposed concrete encased pipe
(SS6 DCG Figure B 27)
Proposed adoptable surface water drainage
Proposed adoptable foul water drainage

[illegible]



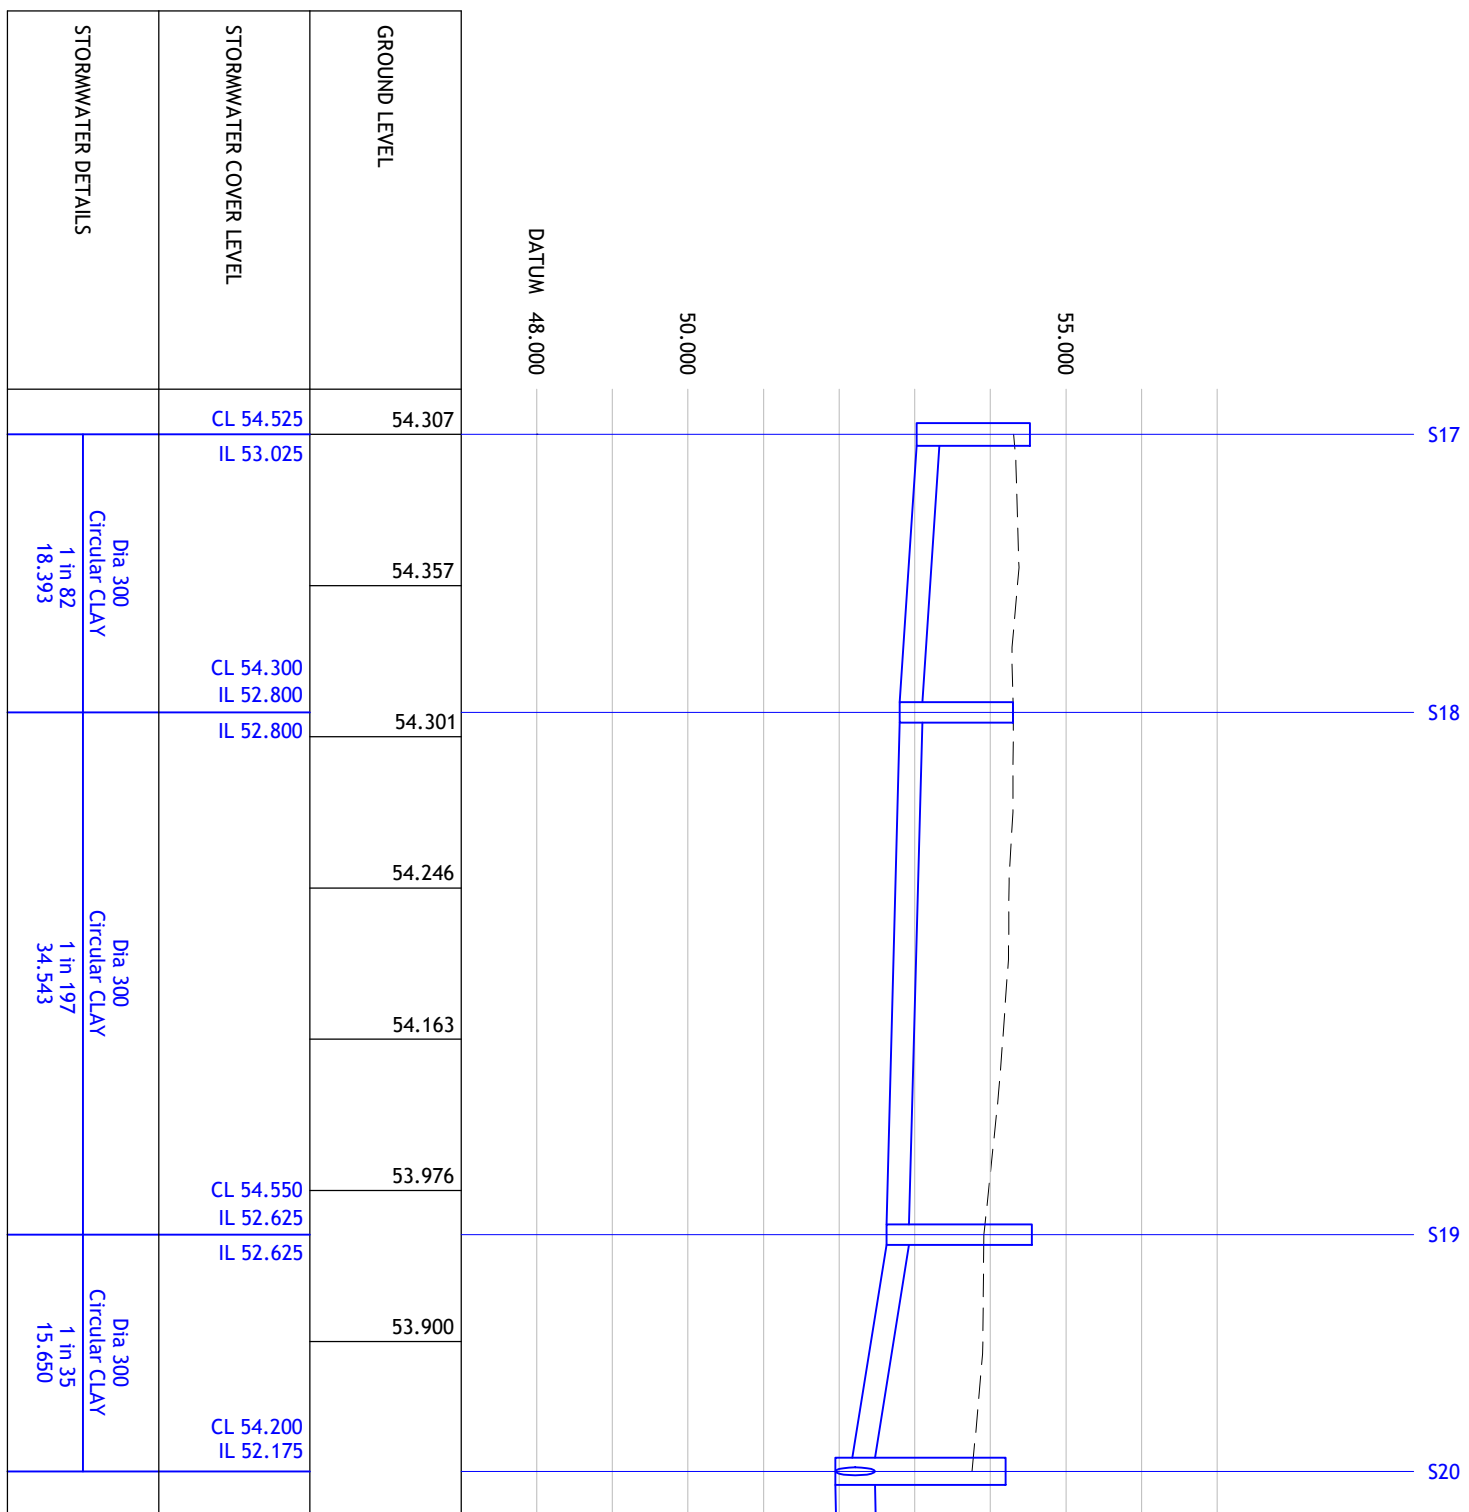


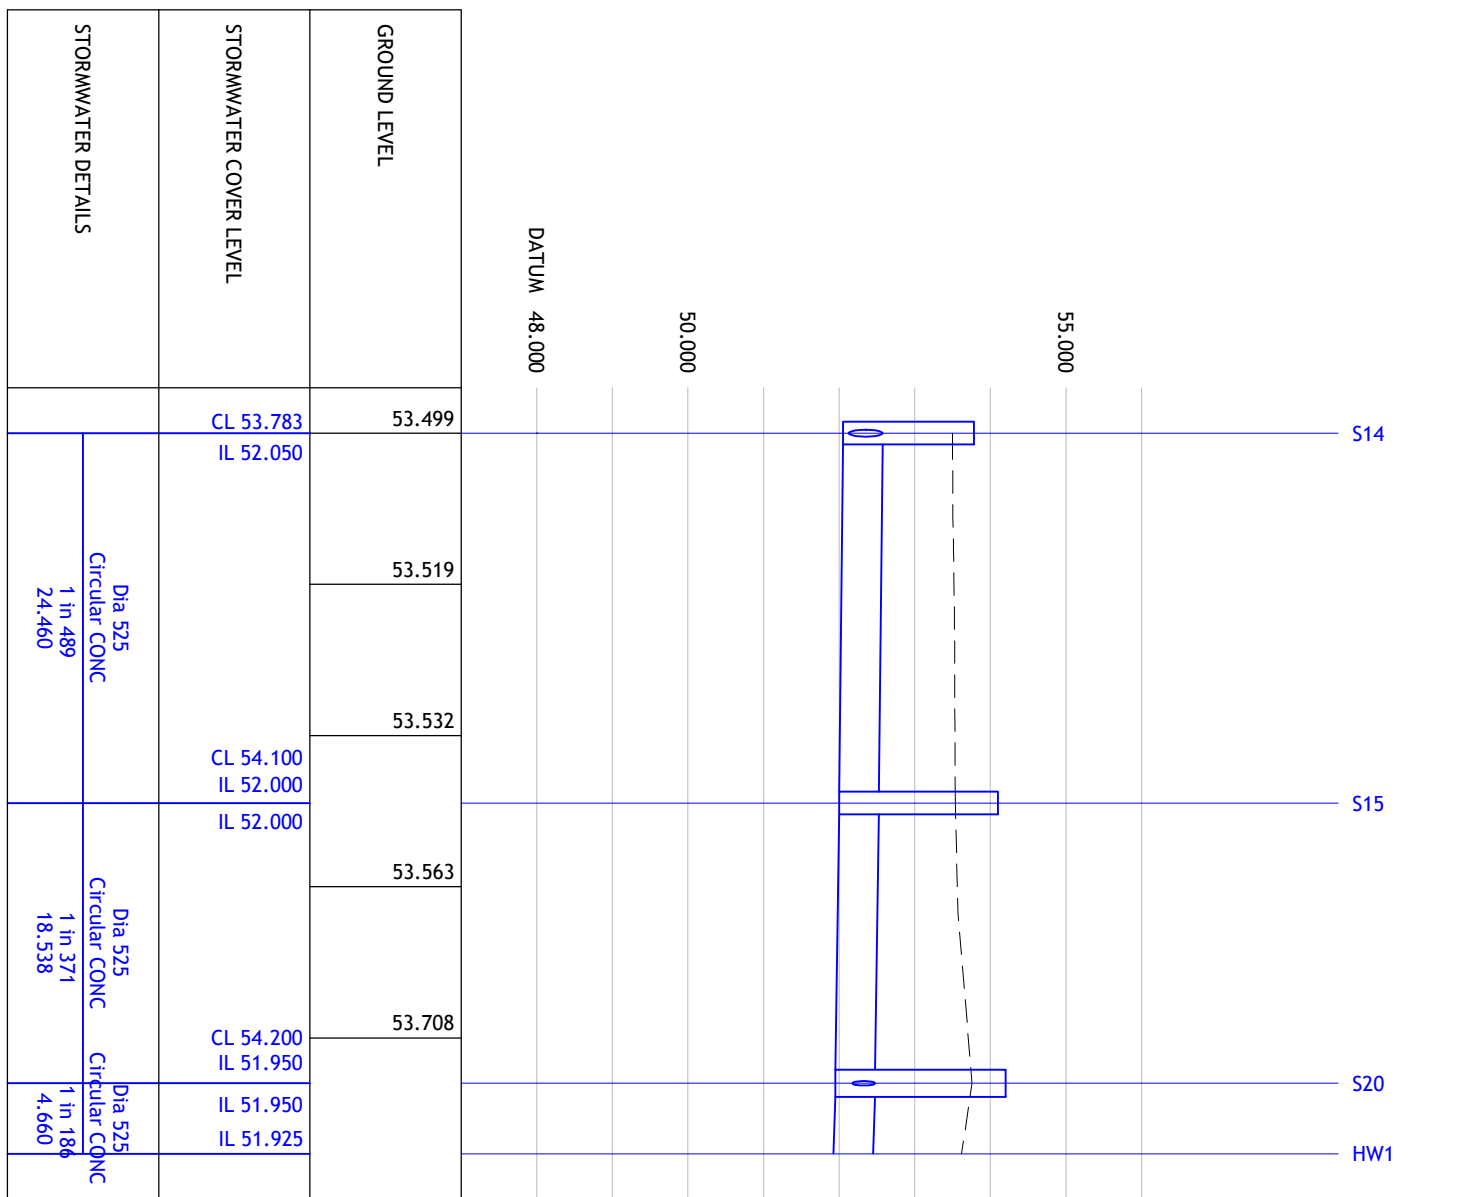

GROUND LEVEL					
STORMWATER DETAILS					

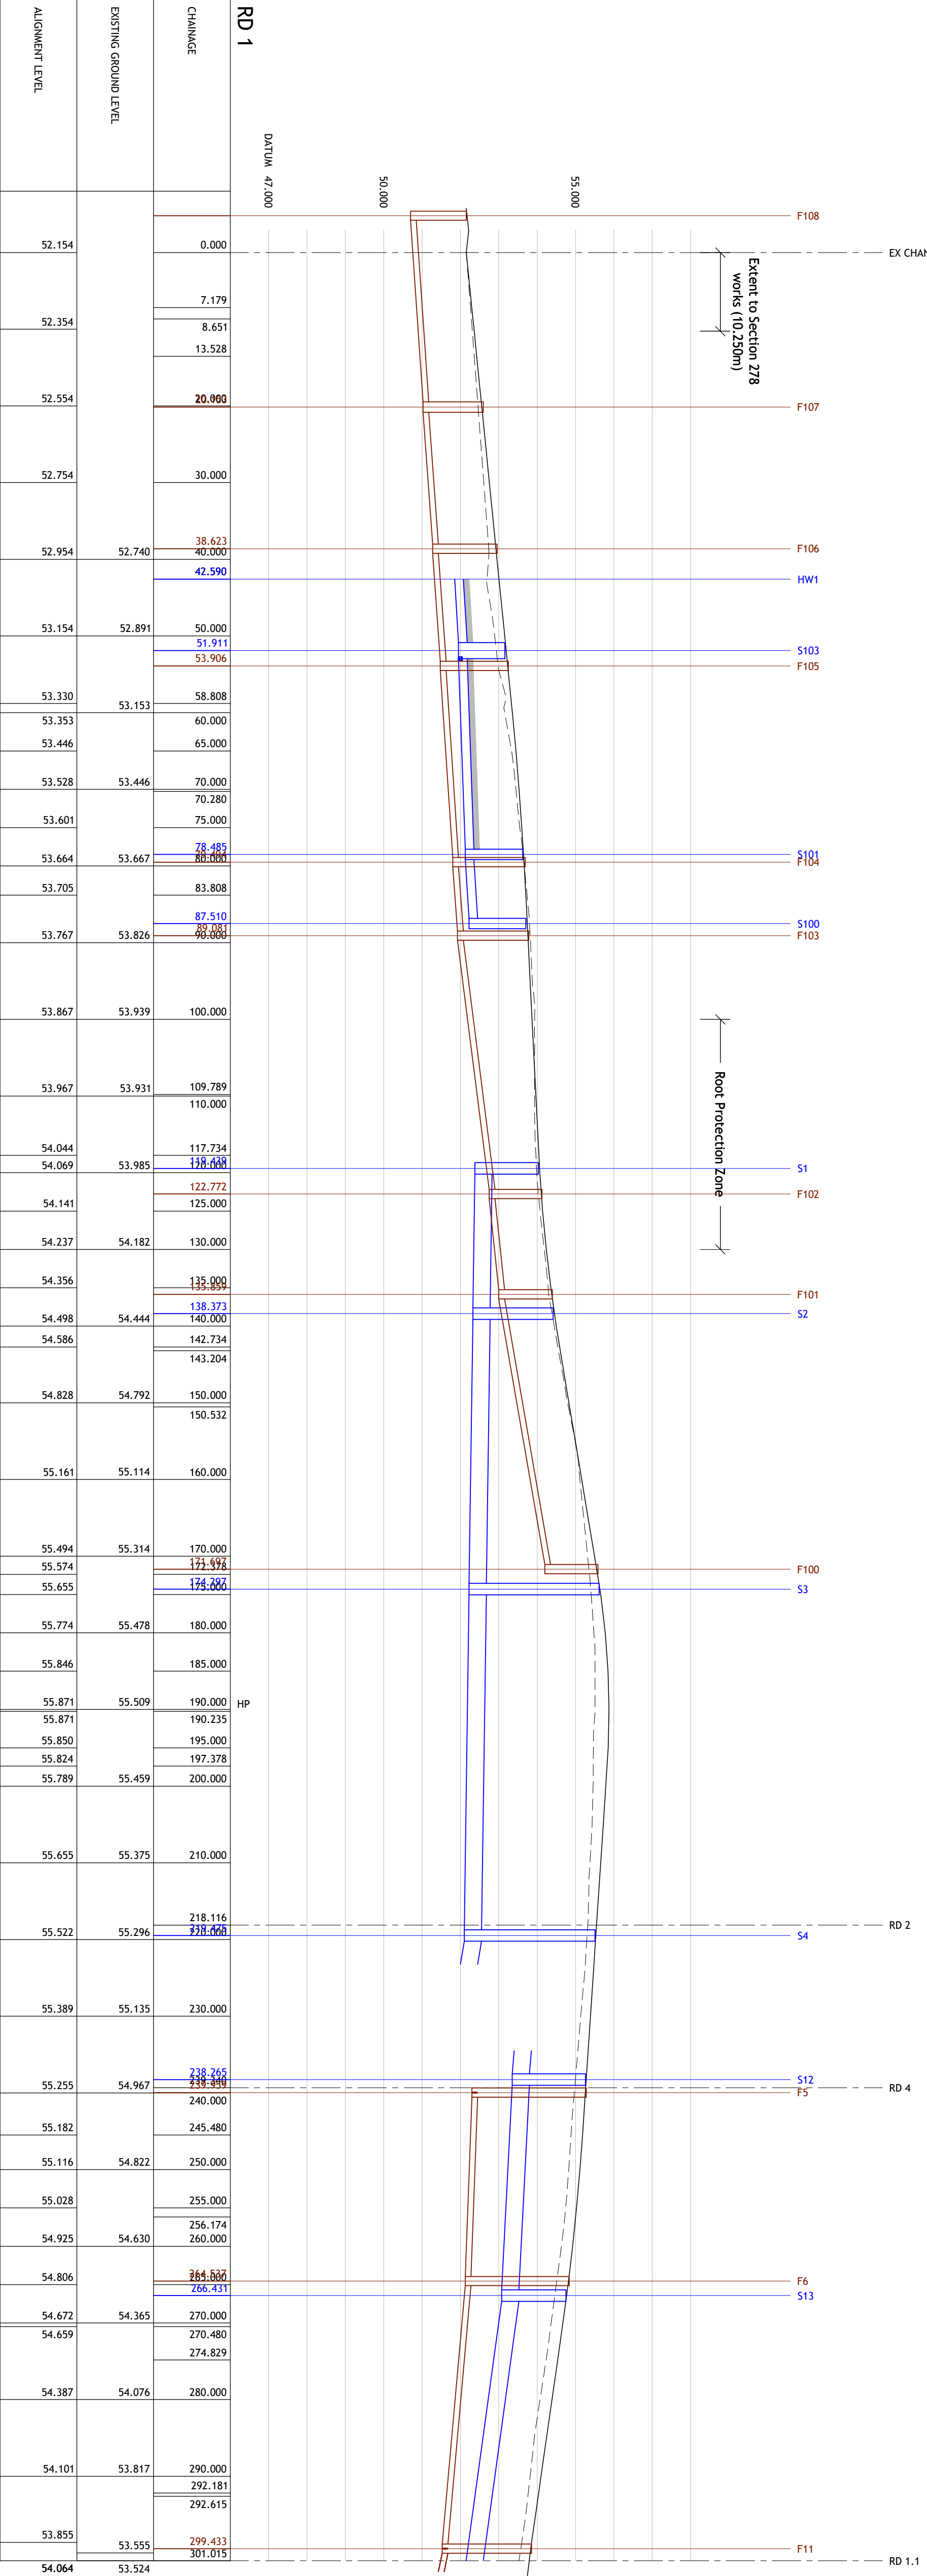[illegible]

BEDFORD : HEAD OFFICE
15-17 Goldington Road,
Bedford, MK40 3NH.
T : +44 (0) 1234 268862

BIRMINGHAM
Fort Dunlop, Fort Parkway,
Birmingham, B24 9FD.
T : +44 (0) 121 6297784

77 New Cavendish Street, London, W1W 6XB | T: +44 (0) 204 548104
 ONLINE: mail@woodshardwick.com | woodshardwick.com

PLEASE CONSIDER THE ENVIRONMENT BEFORE PRINTING THIS DRAWING