


NOTES

- Contractors must check all dimensions on site. Only figured dimensions are to be worked from. Discrepancies must be reported to the Architect or Engineer before proceeding.
- Reproduced from OS Stemap © by permission of Ordnance Survey on behalf of The Controller of Her Majesty's Stationary Office. © Crown copyright 2006. All rights reserved. License number 100007126.
- Until technical approval has been obtained from the relevant authorities, all drawings are issued as preliminary and not for construction. Should the contractor commence any work, the approval being given is a warranty at their own risk.
- Woods Hardwick cannot accept any discrepancies in terms of Coordinates or any other information deciphered from .dwg files.
- The exact location and level of all existing sewers, drains and services are to be confirmed on site prior to the commencement of any works.
- All Drainage works to be in accordance with the Sewerage Sector Guidance, Design and Construction Guidance ("the Code") Approved Version 2.3, 11 November 2023.
- All works Highway works to be in accordance with West Sussex County Council Design Guide.
- All adoptable sewer works and materials to be in accordance with the relevant British/European standards for adoption, the relevant British/European standards.
- Adoptable >300mm concrete pipe strengths to be class 120 in accordance with BS EN 12456.
- Adoptable plastic sewer pipes to be Aitemarked (certified to WS 4-35-01 and BS EN12470). Adoptable sewer pipes to be laid in maximum 3m lengths unless there is a specific operational need to lay longer.
- Plastic channel sections in manholes are not acceptable and clay ware is to be used if required.

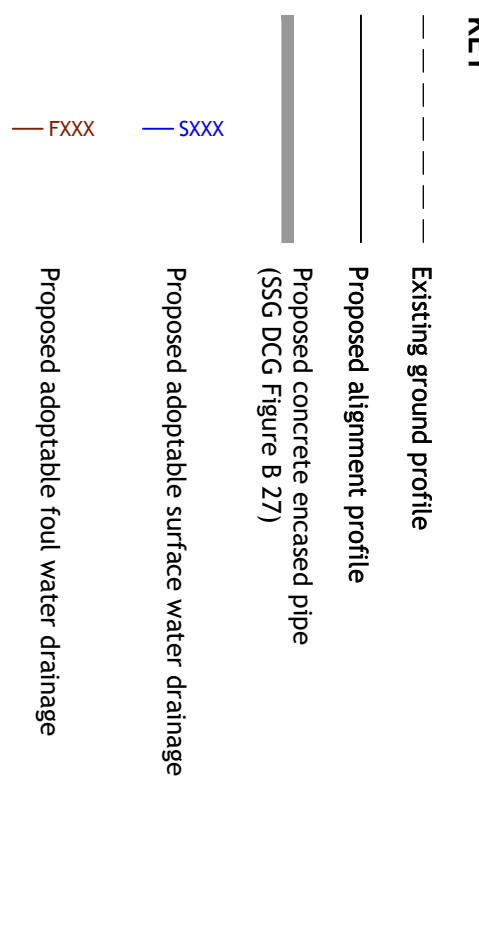

REV/DESCRIPTION	PRELIMINARY	INFORMATION	DATE
CONSTRUCTION	AS BUILT		


SCALE	DATE
1:500 (H) @ A0	FEBRUARY 2026

DRAWN	CHK	PK
AM		

DRAWING NO.	REV
19711-RHS-H-5-707	-

TITLE
DEERWOOD PARK SOUTHWATER

DETAILS
LONGSECTIONS SHEET 3 OF 3

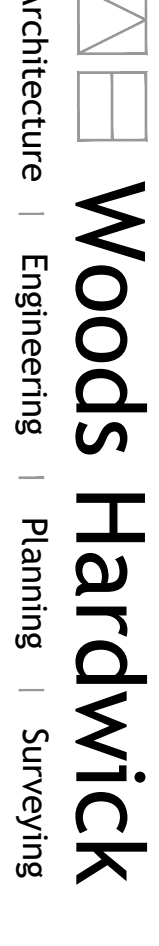





BEDEFORD : HEAD OFFICE
15-17 Goldington Road,
Bedford, MK40 3NH,
T: +44 (0) 1234 268862

BIRMINGHAM
Fort Dunlop, Fort Parkway,
Birmingham, B24 9PD,
T: +44 (0) 121 6297784

LONDON
77 New Cavendish Street, London, W1V 6BS T: +44 (0) 204 546104


ONLINE: mail@woodsahardwick.com | woodsahardwick.com

PLEASE CONSIDER THE ENVIRONMENT BEFORE PRINTING THIS DRAWING

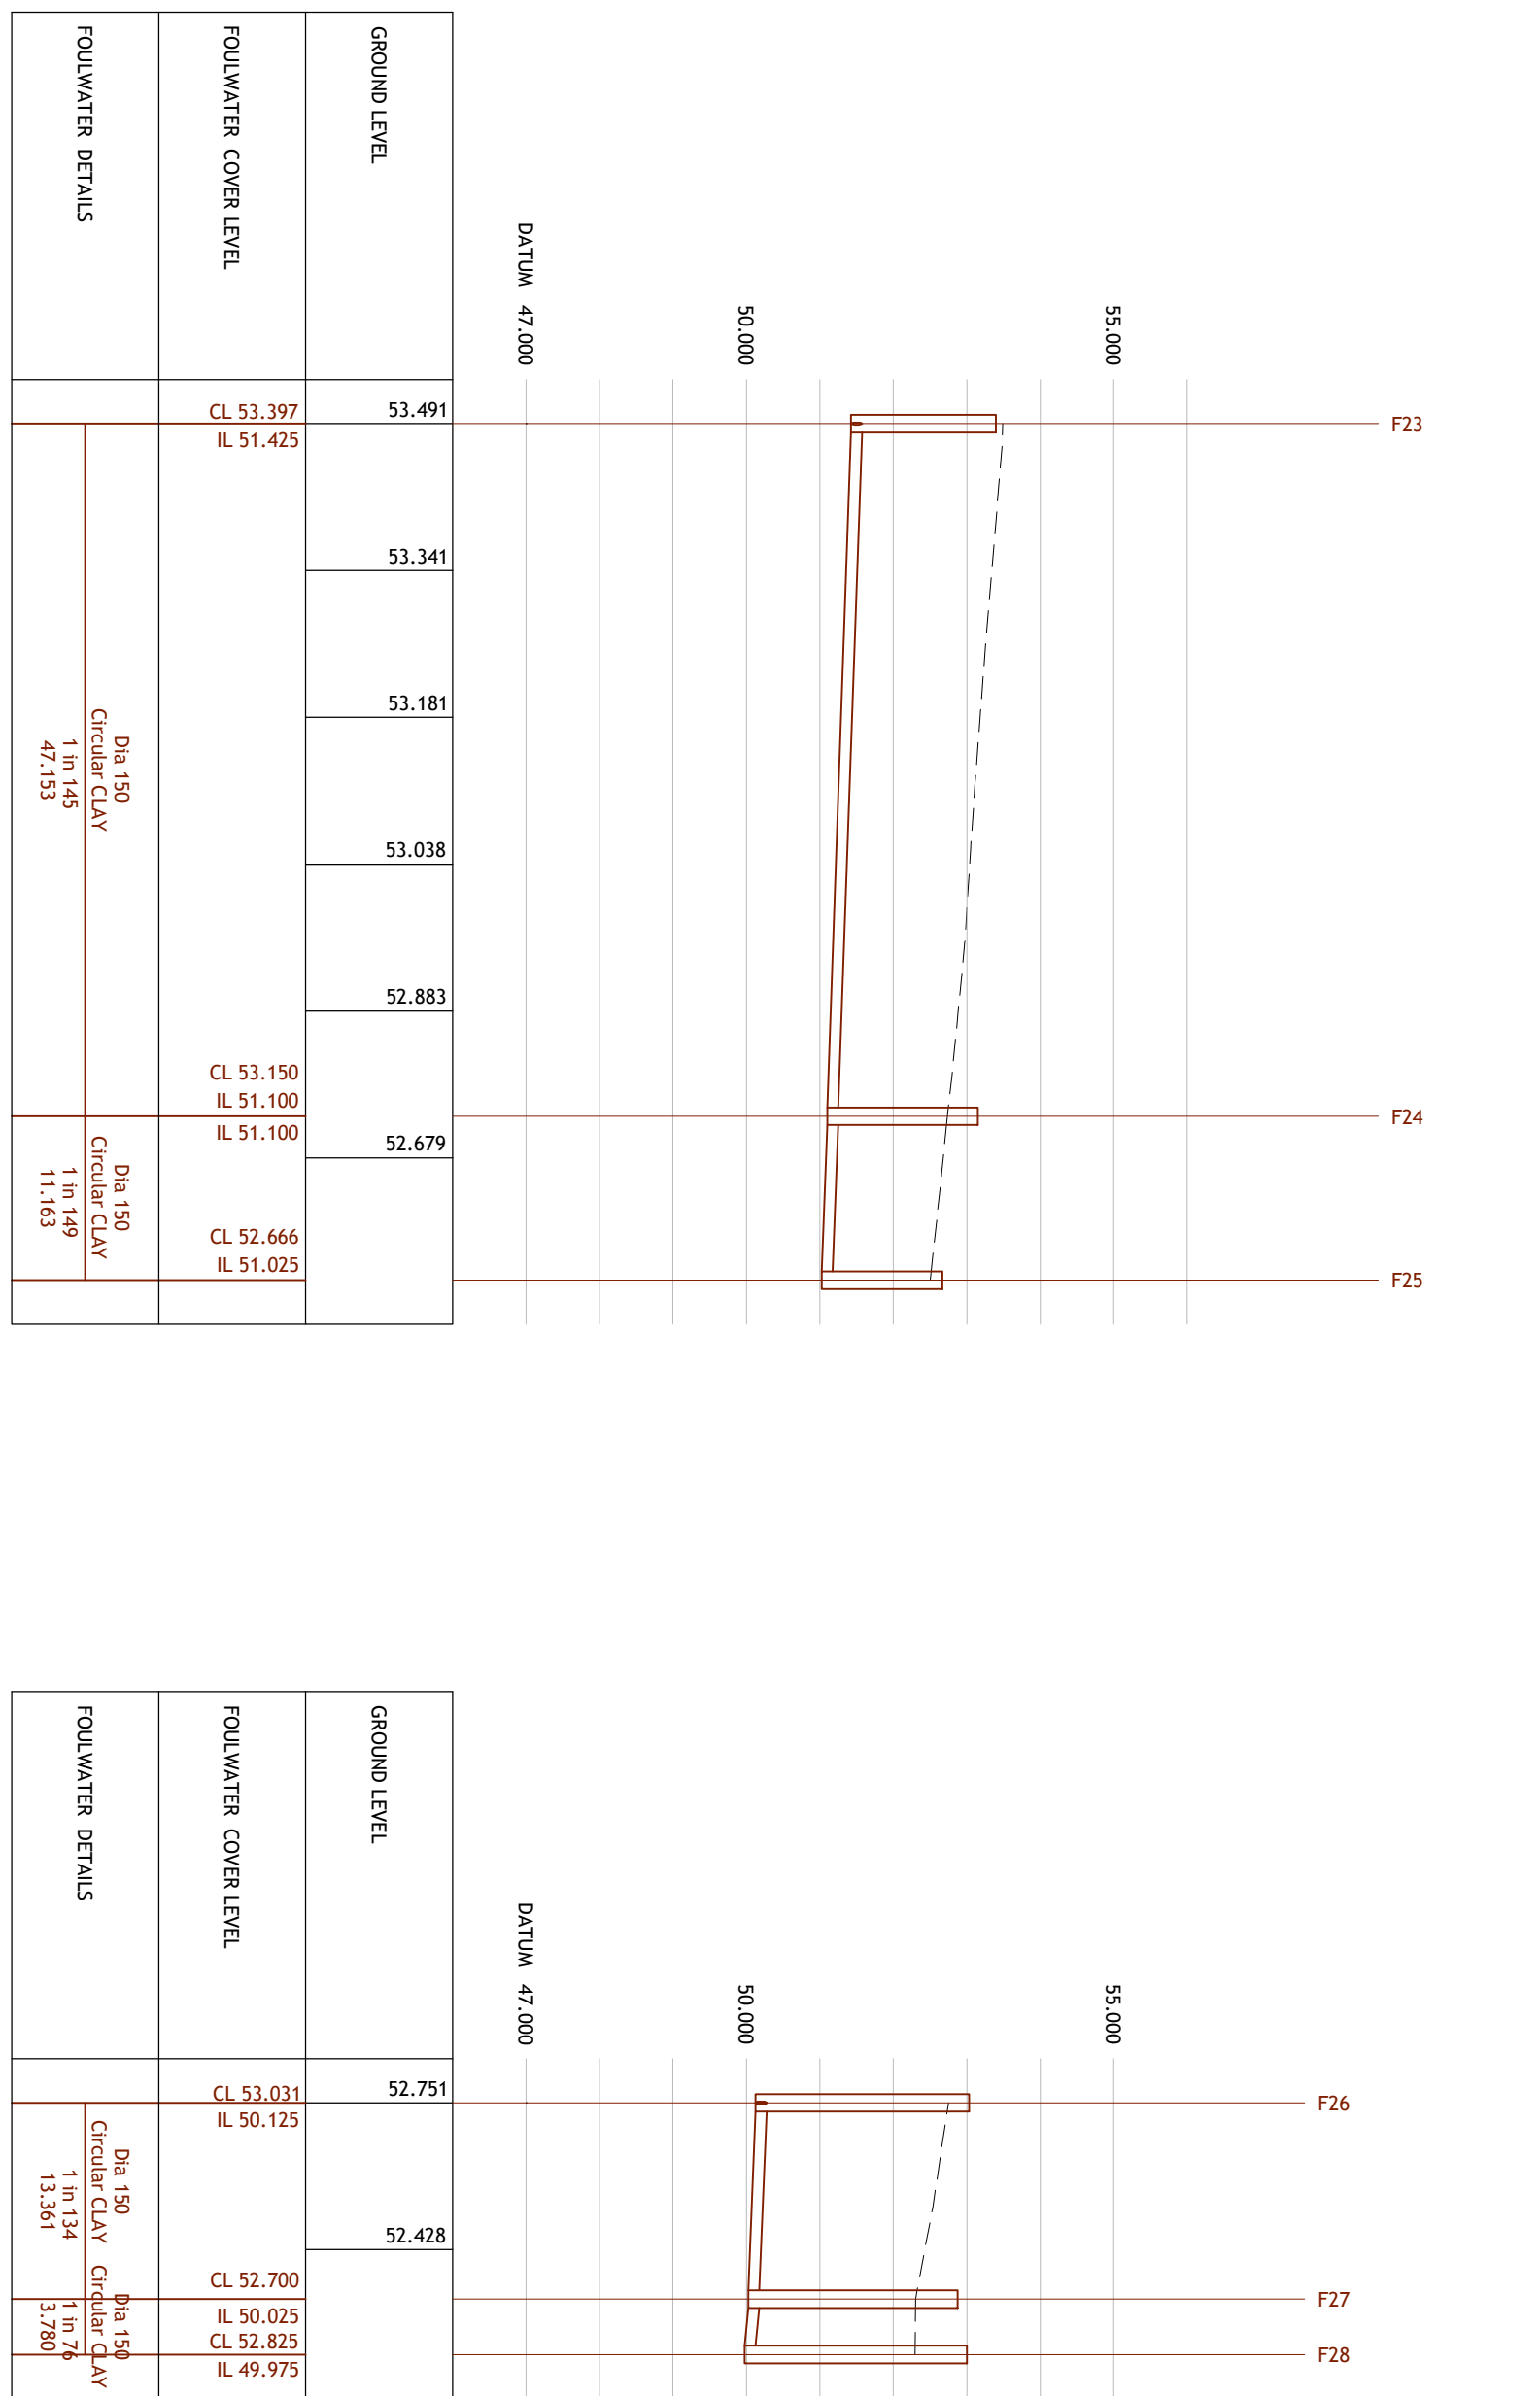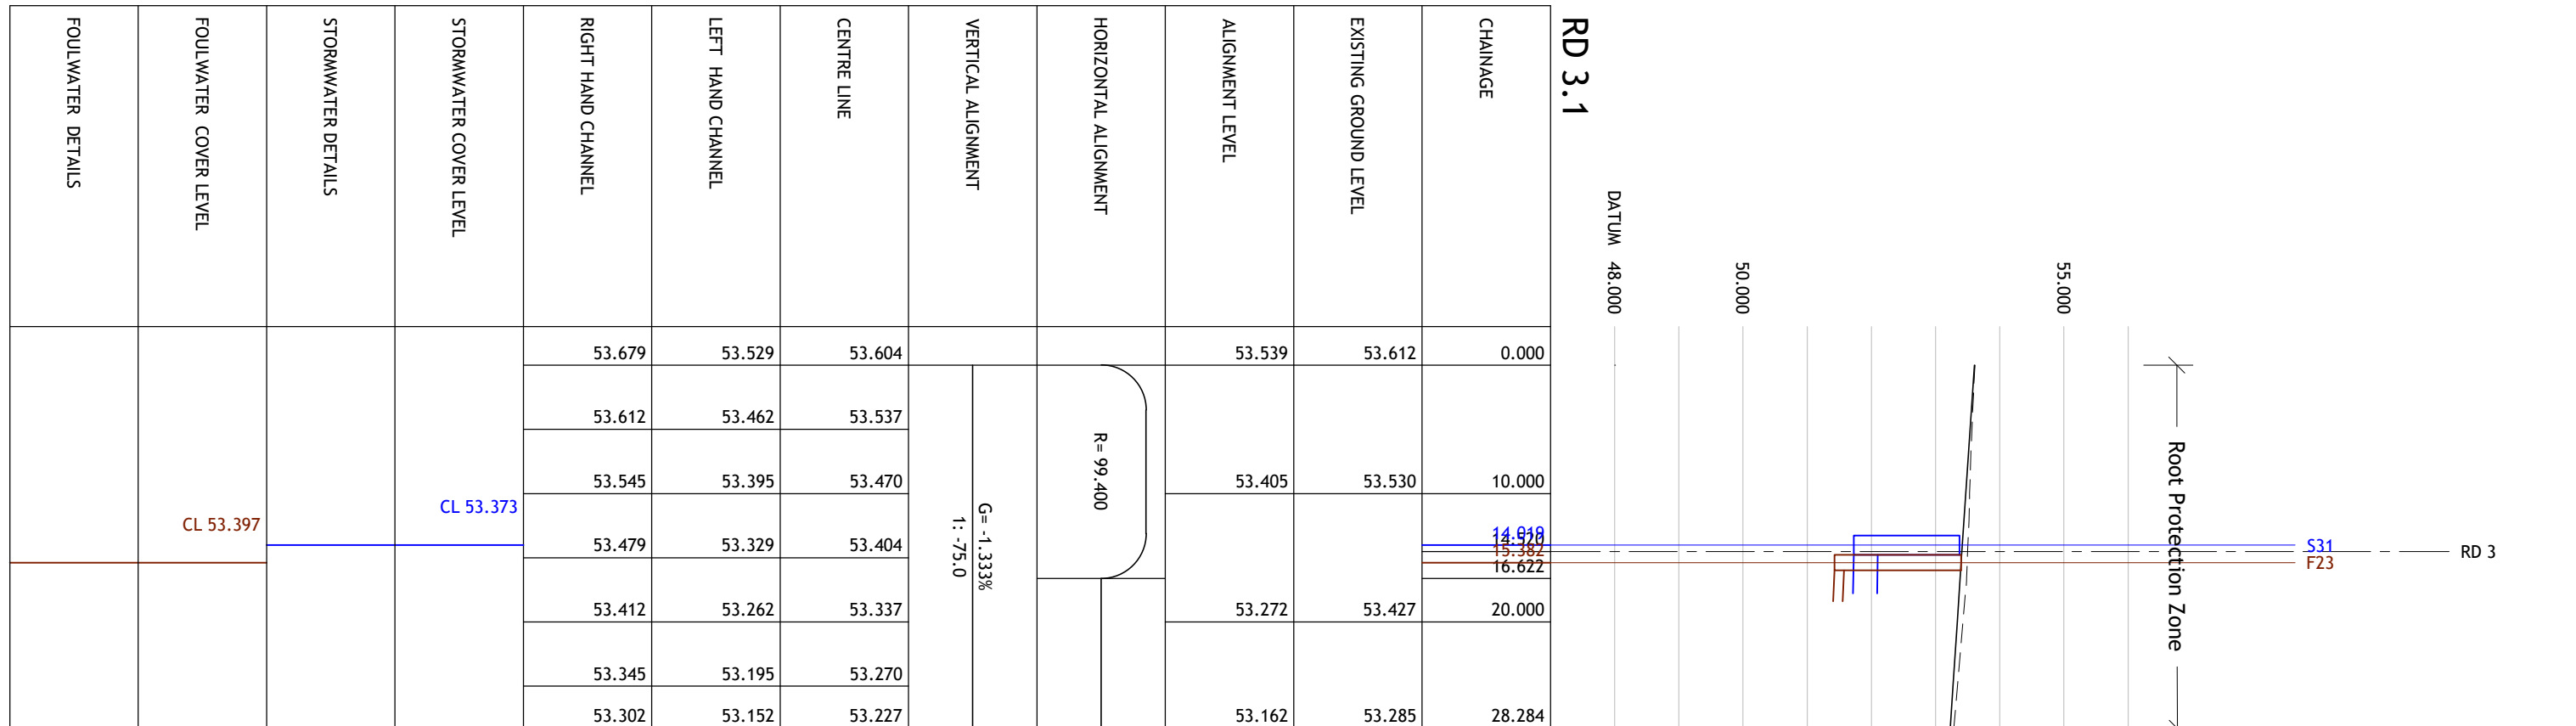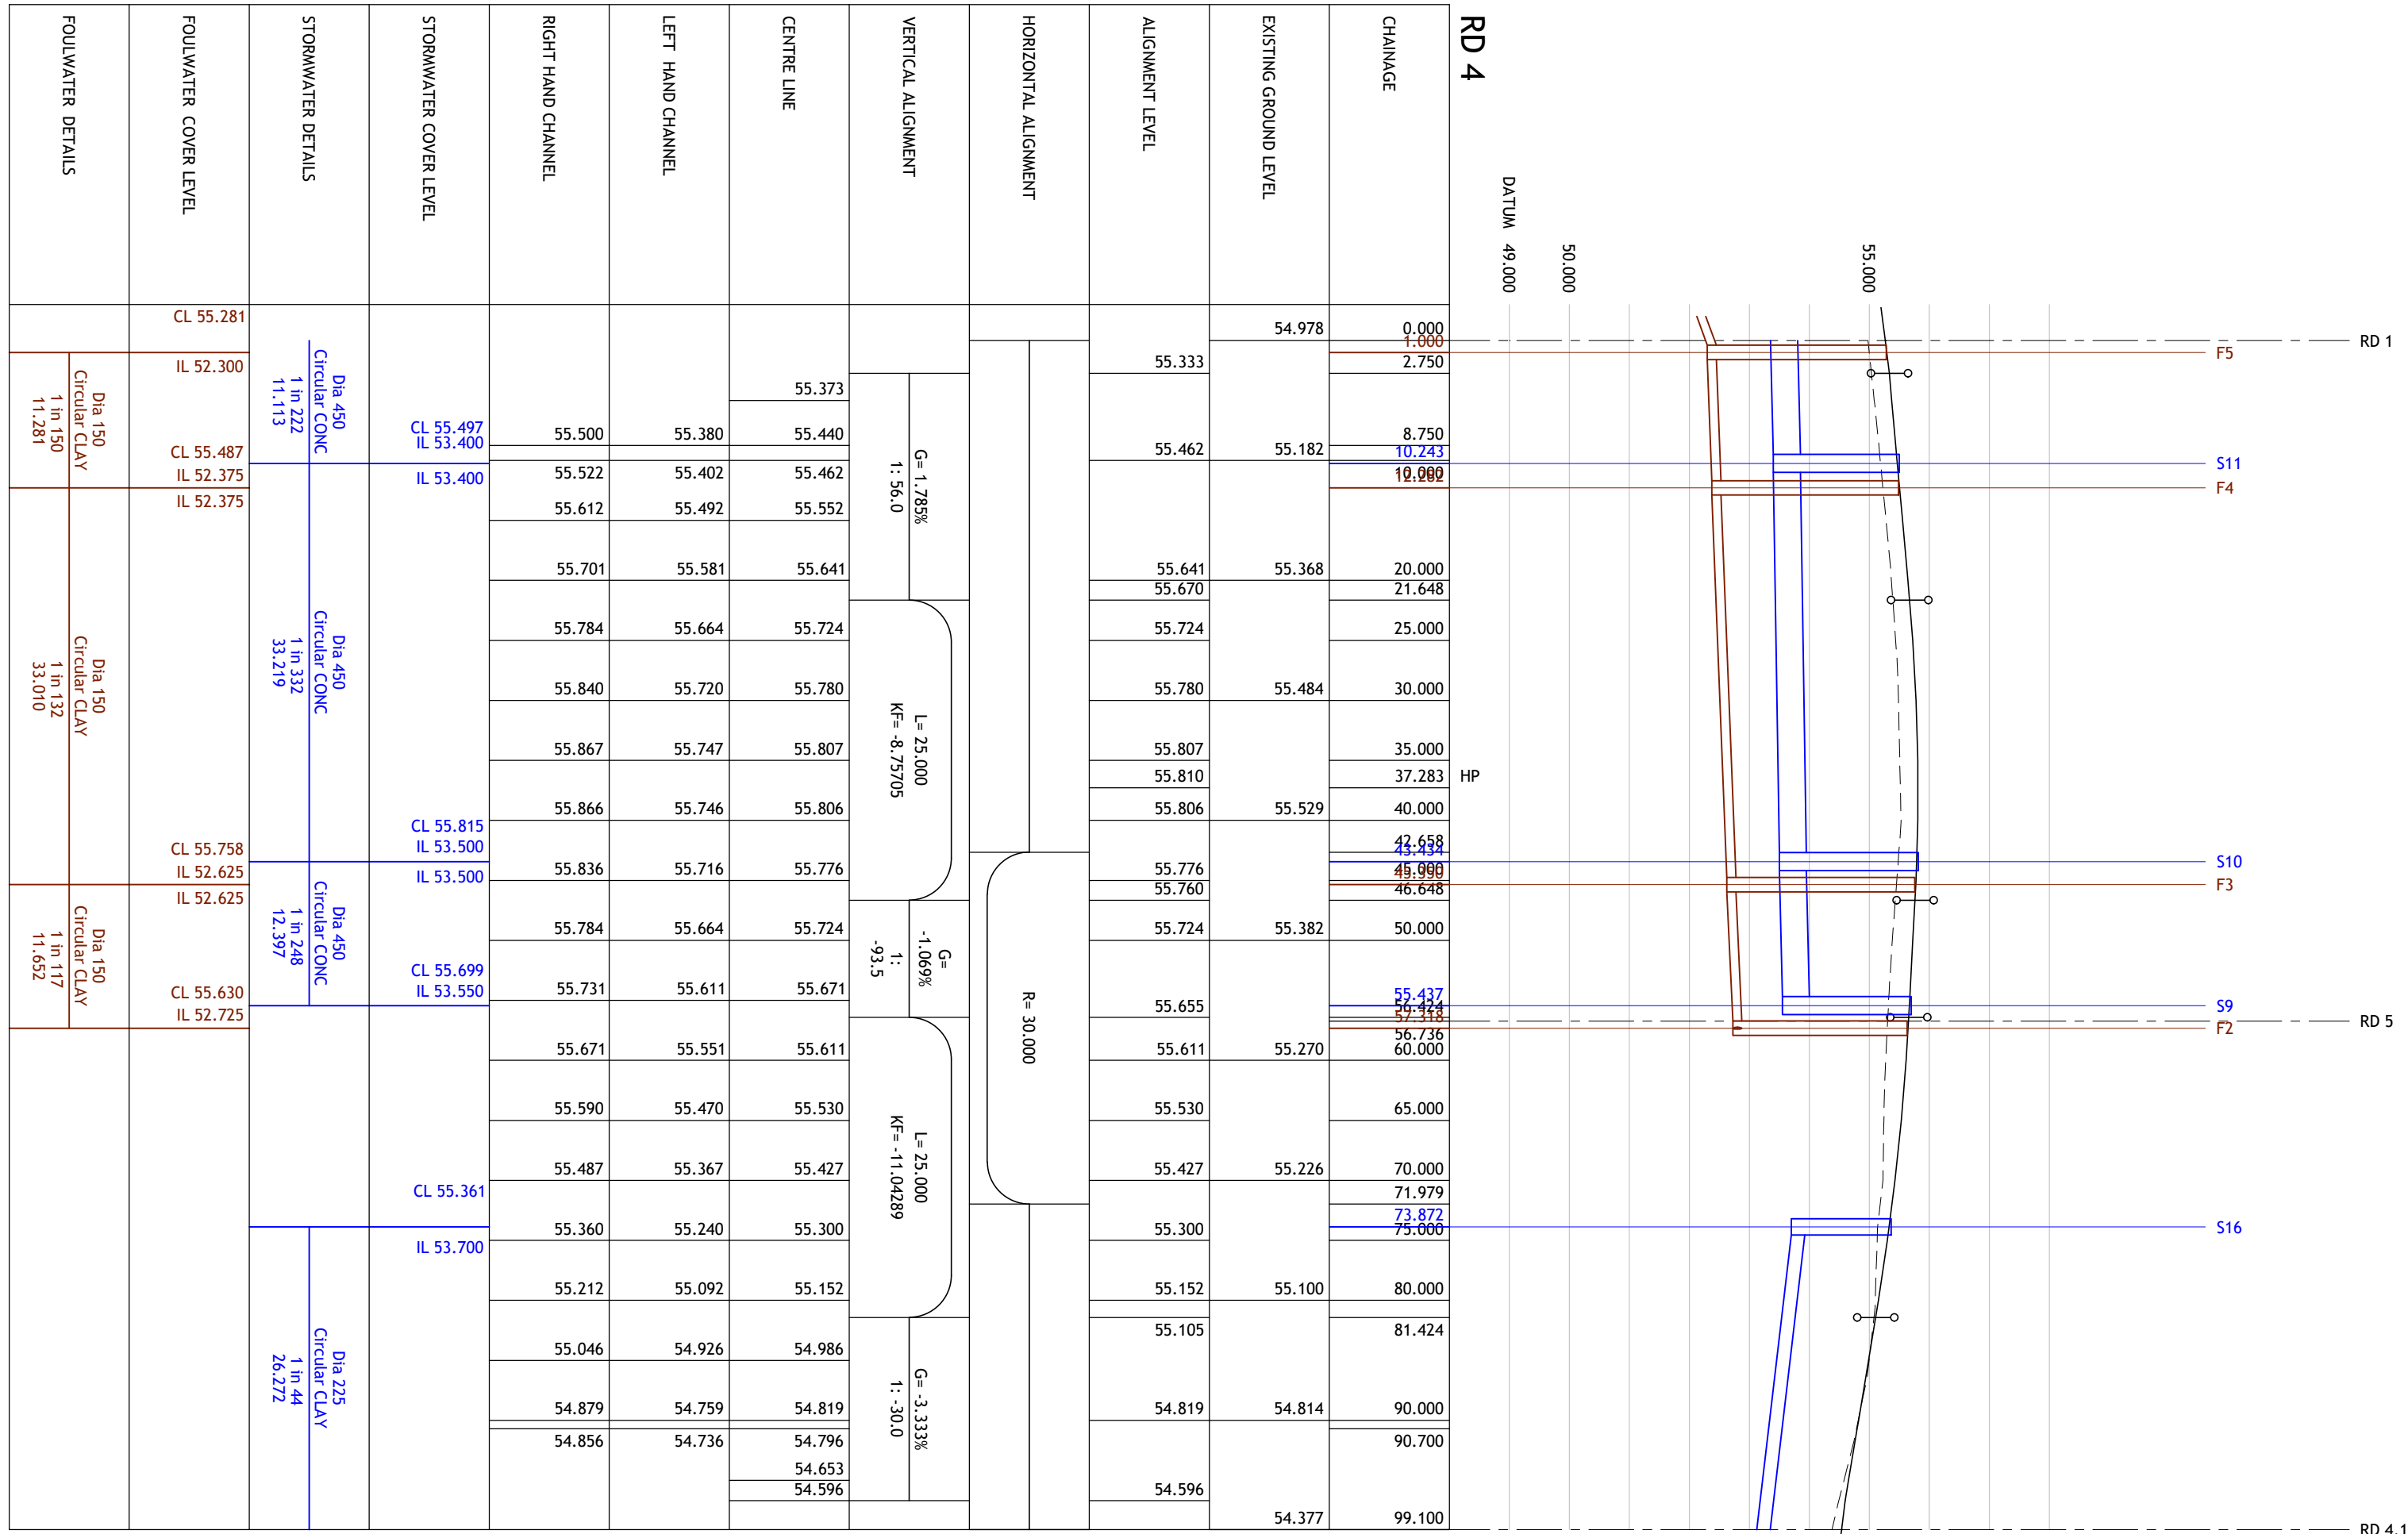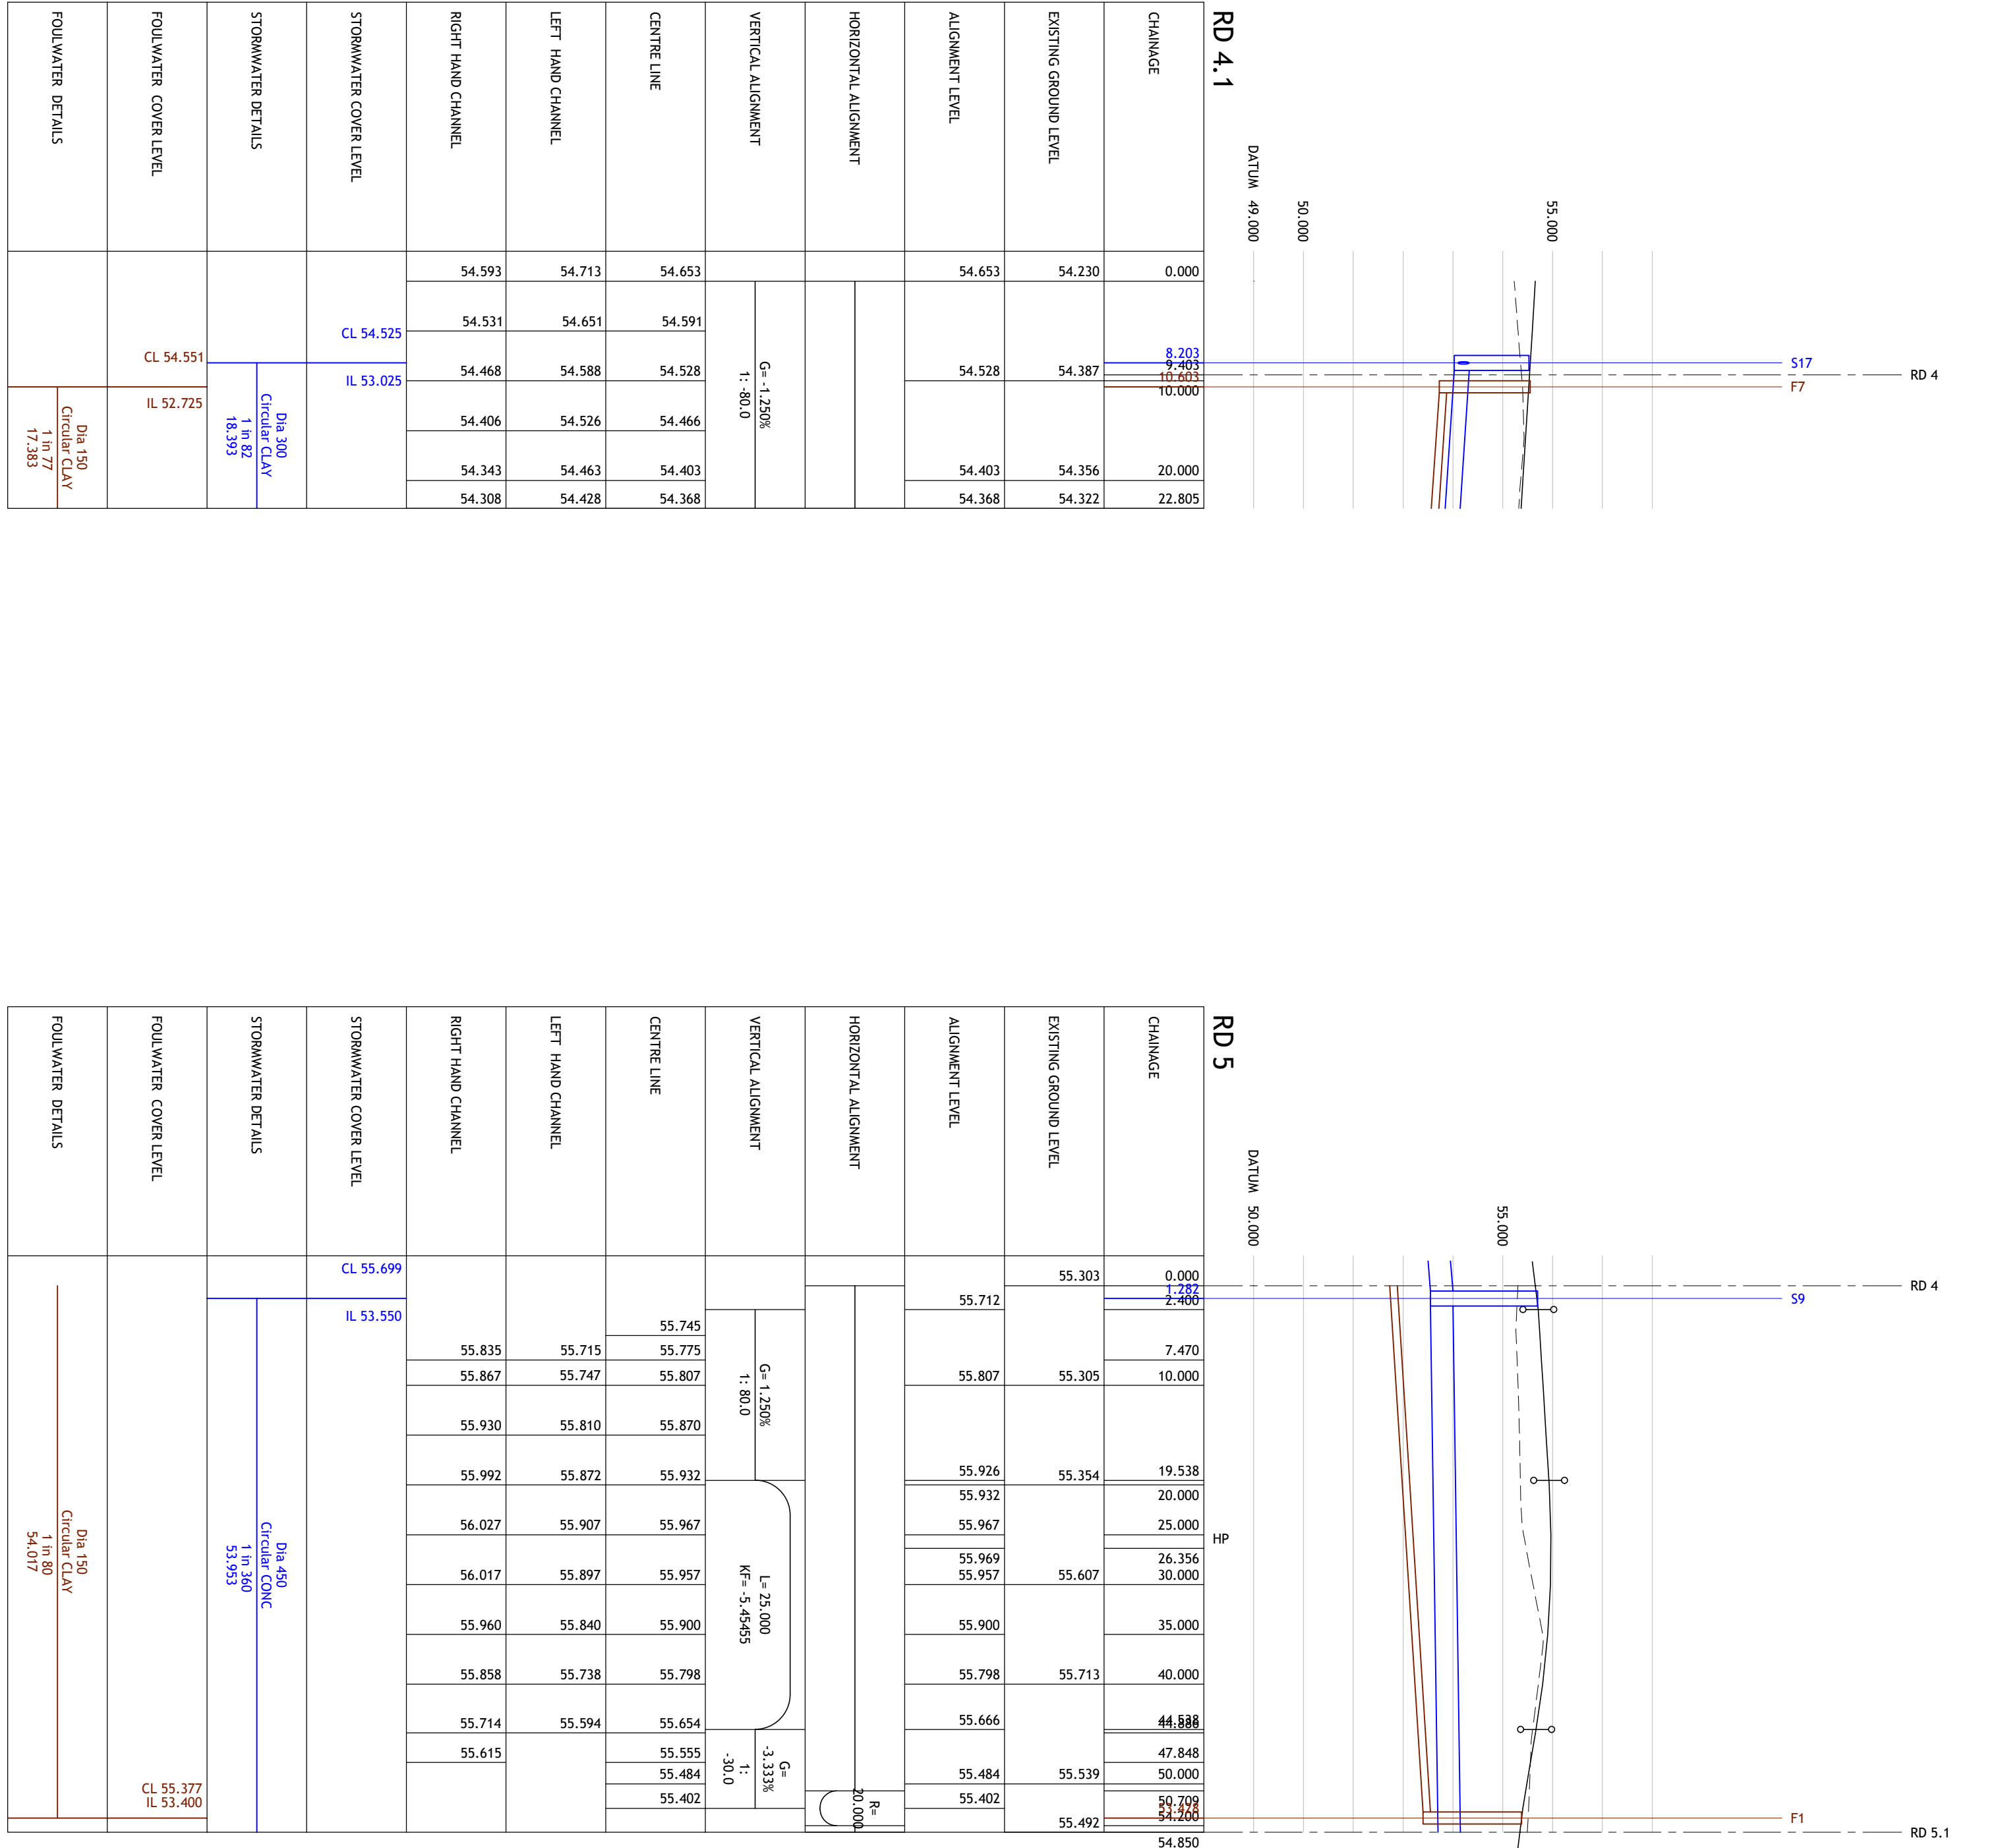



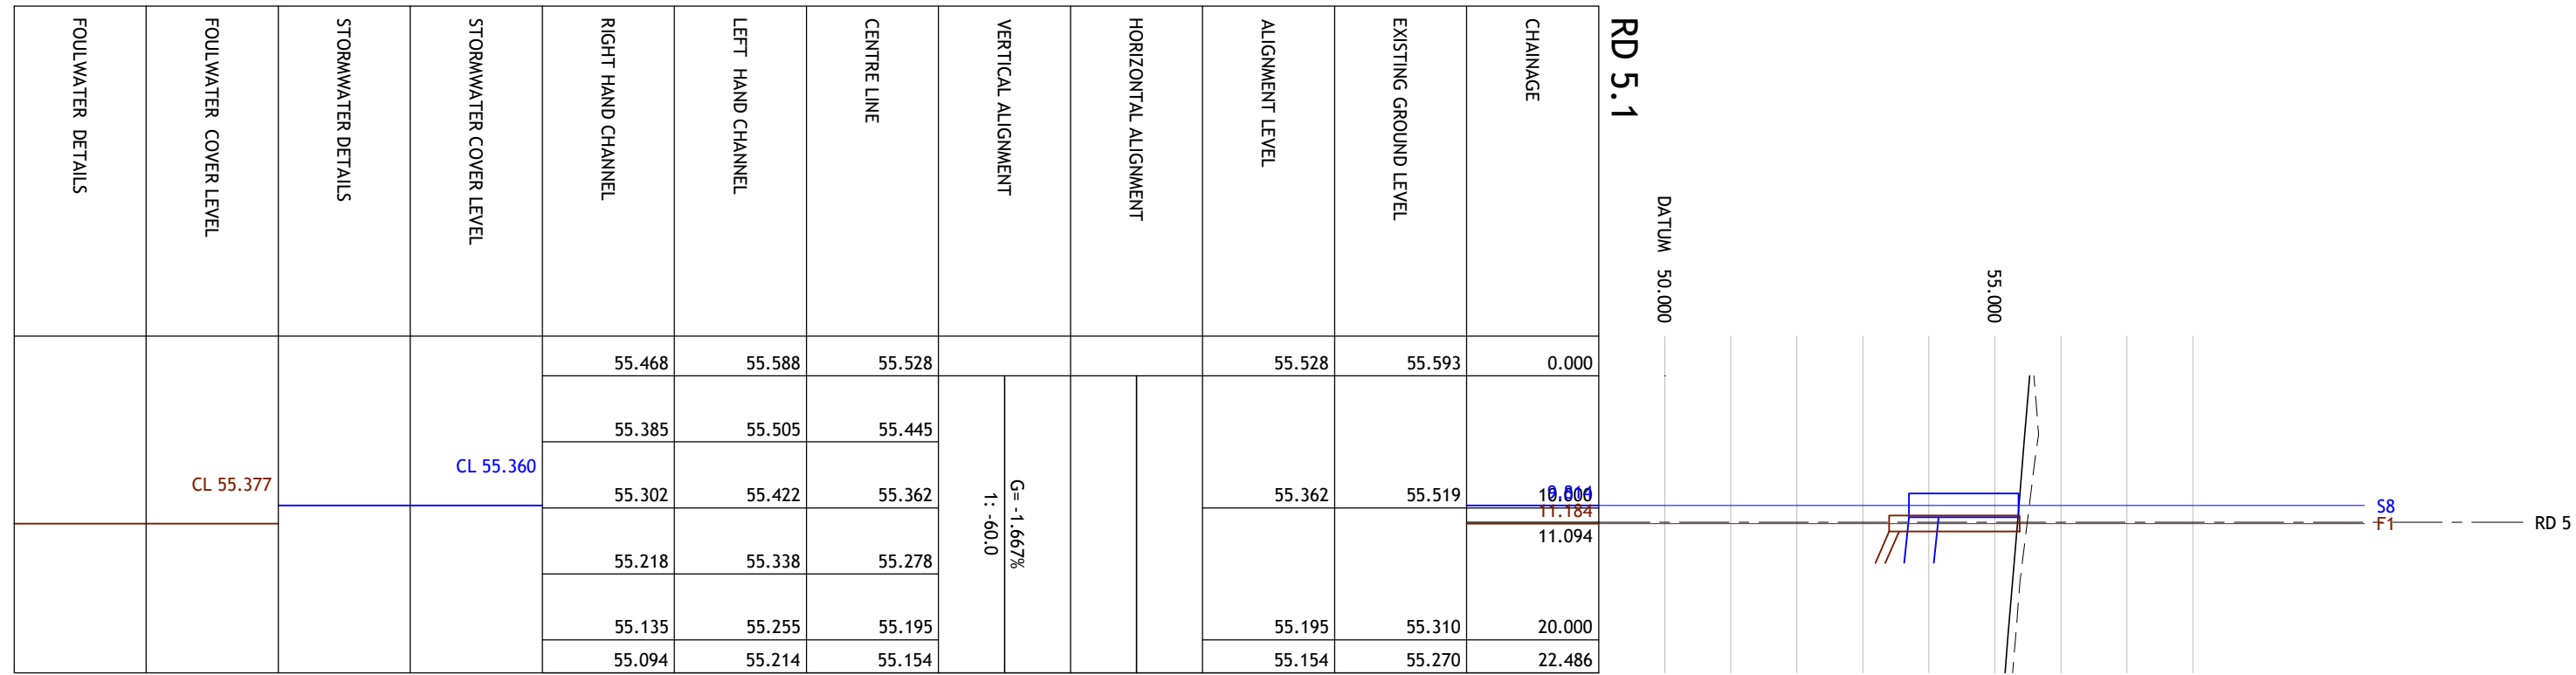

