
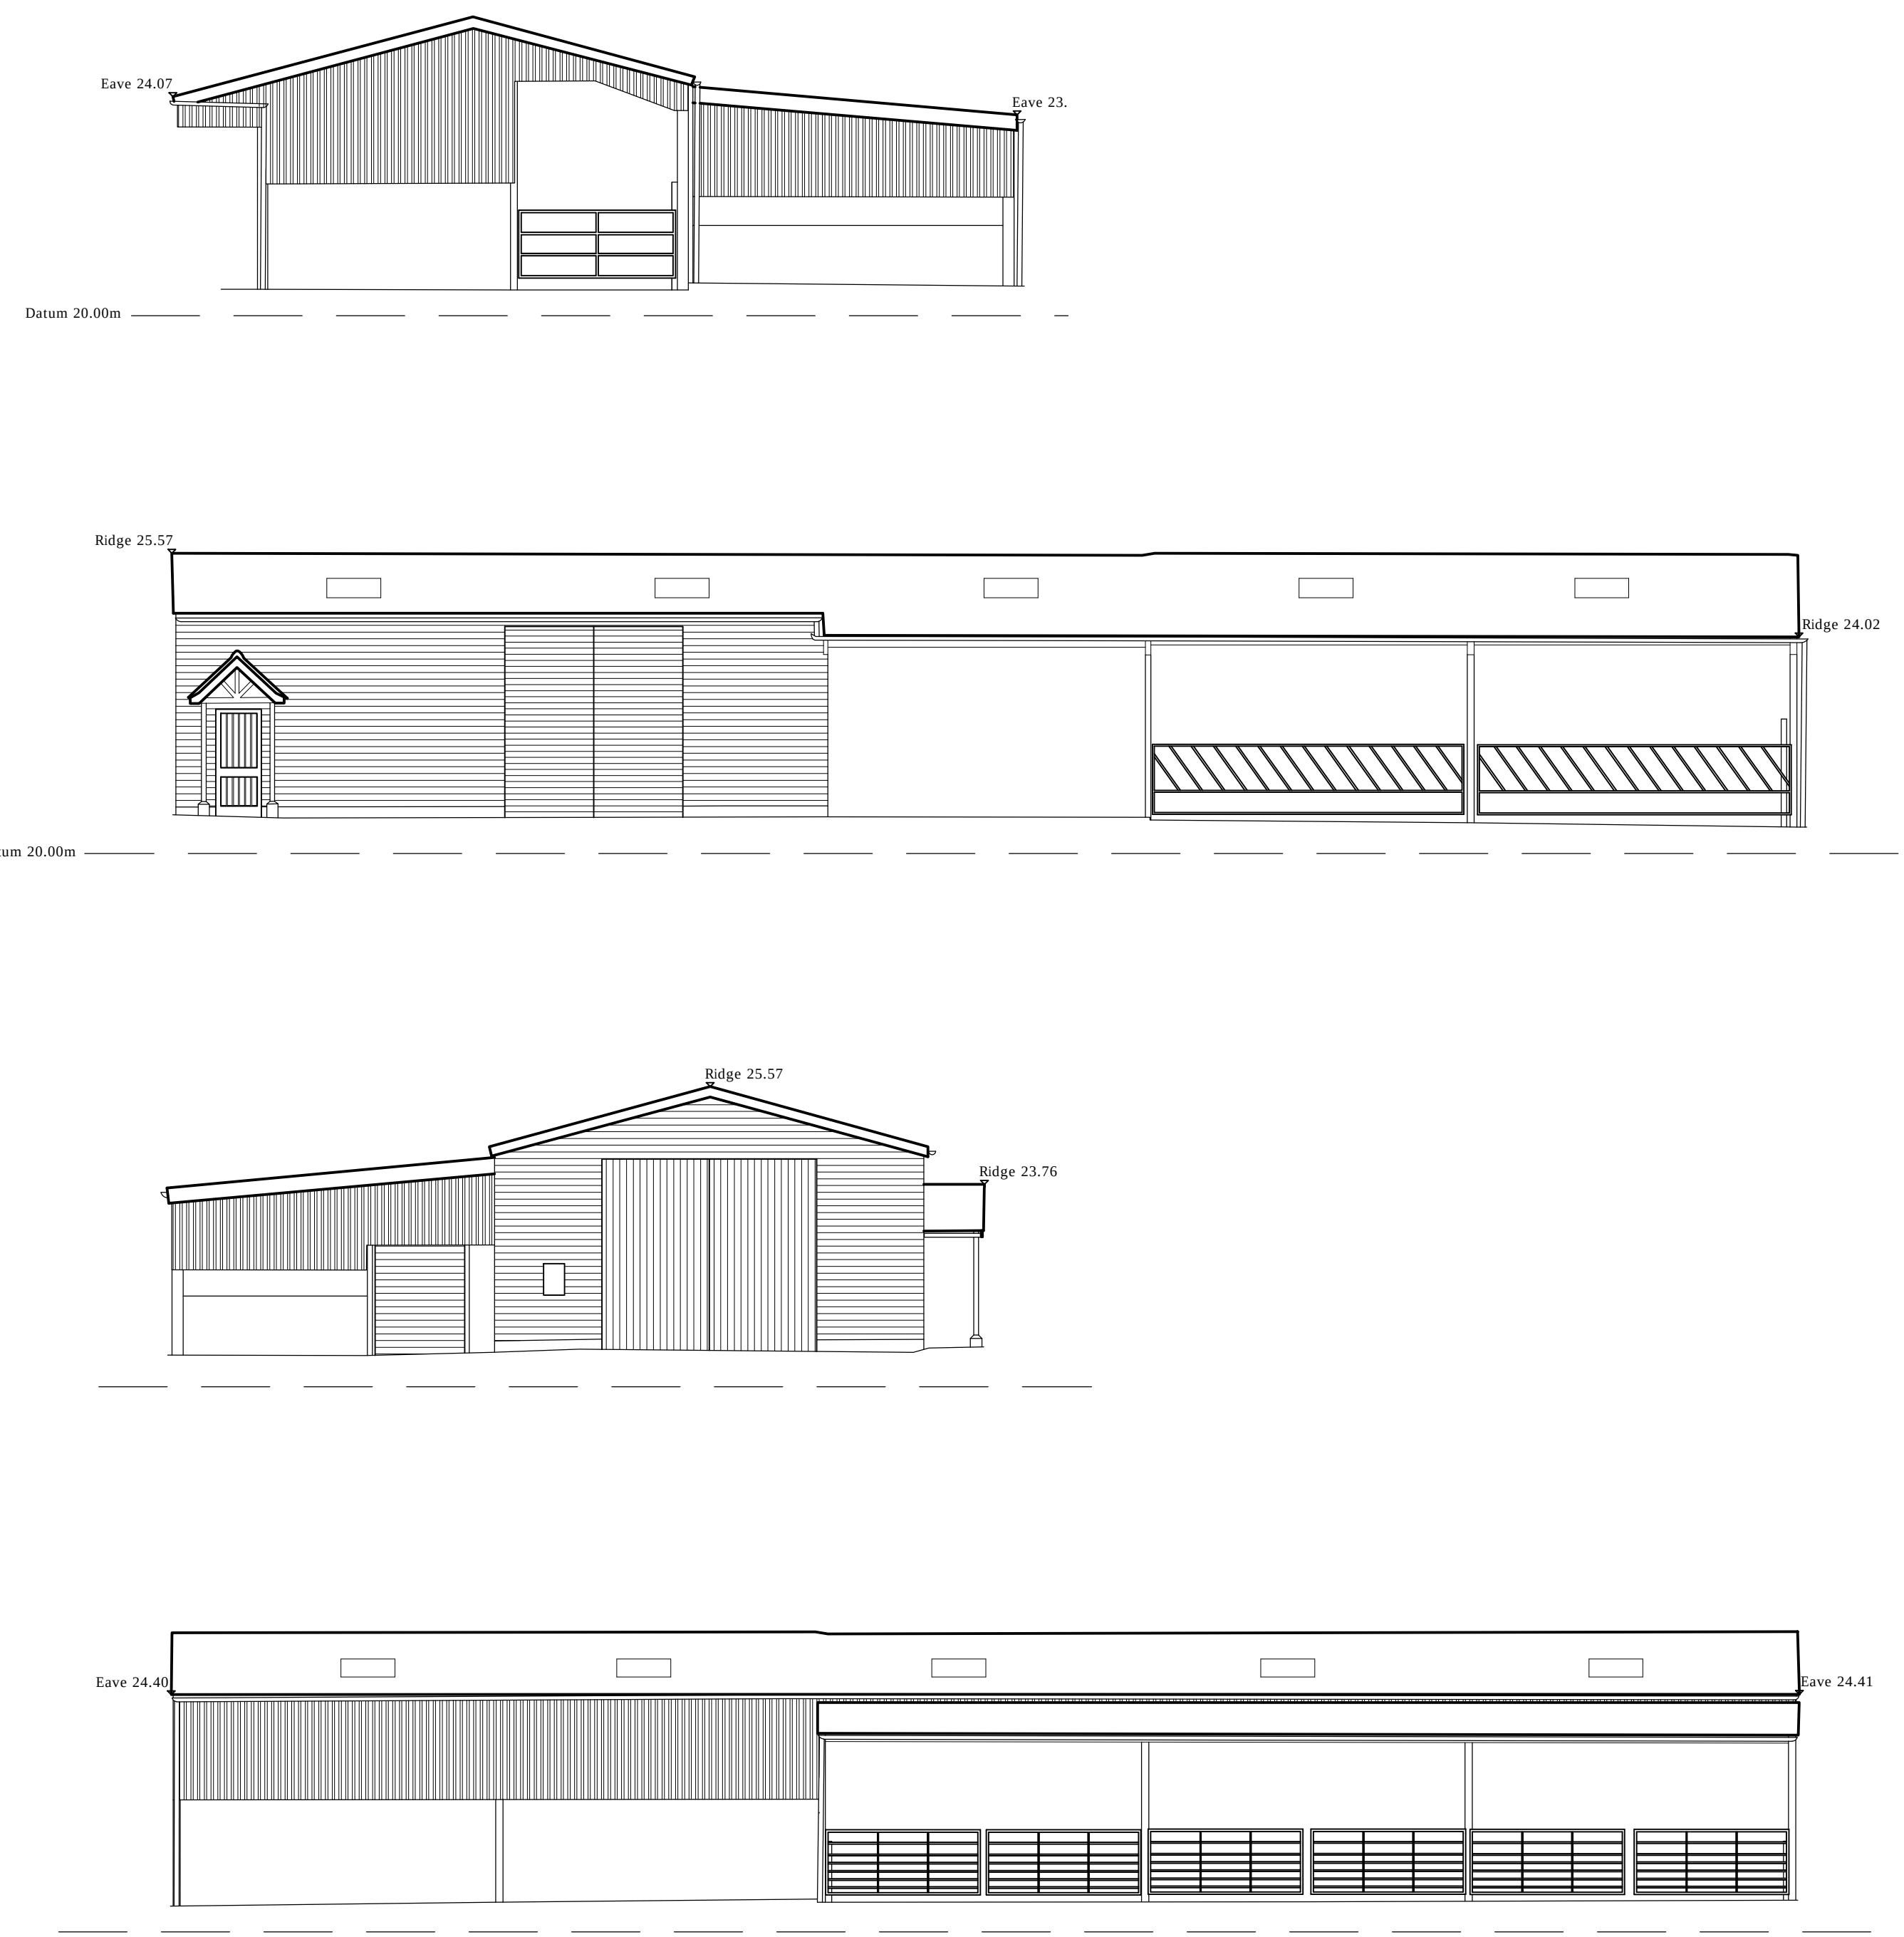


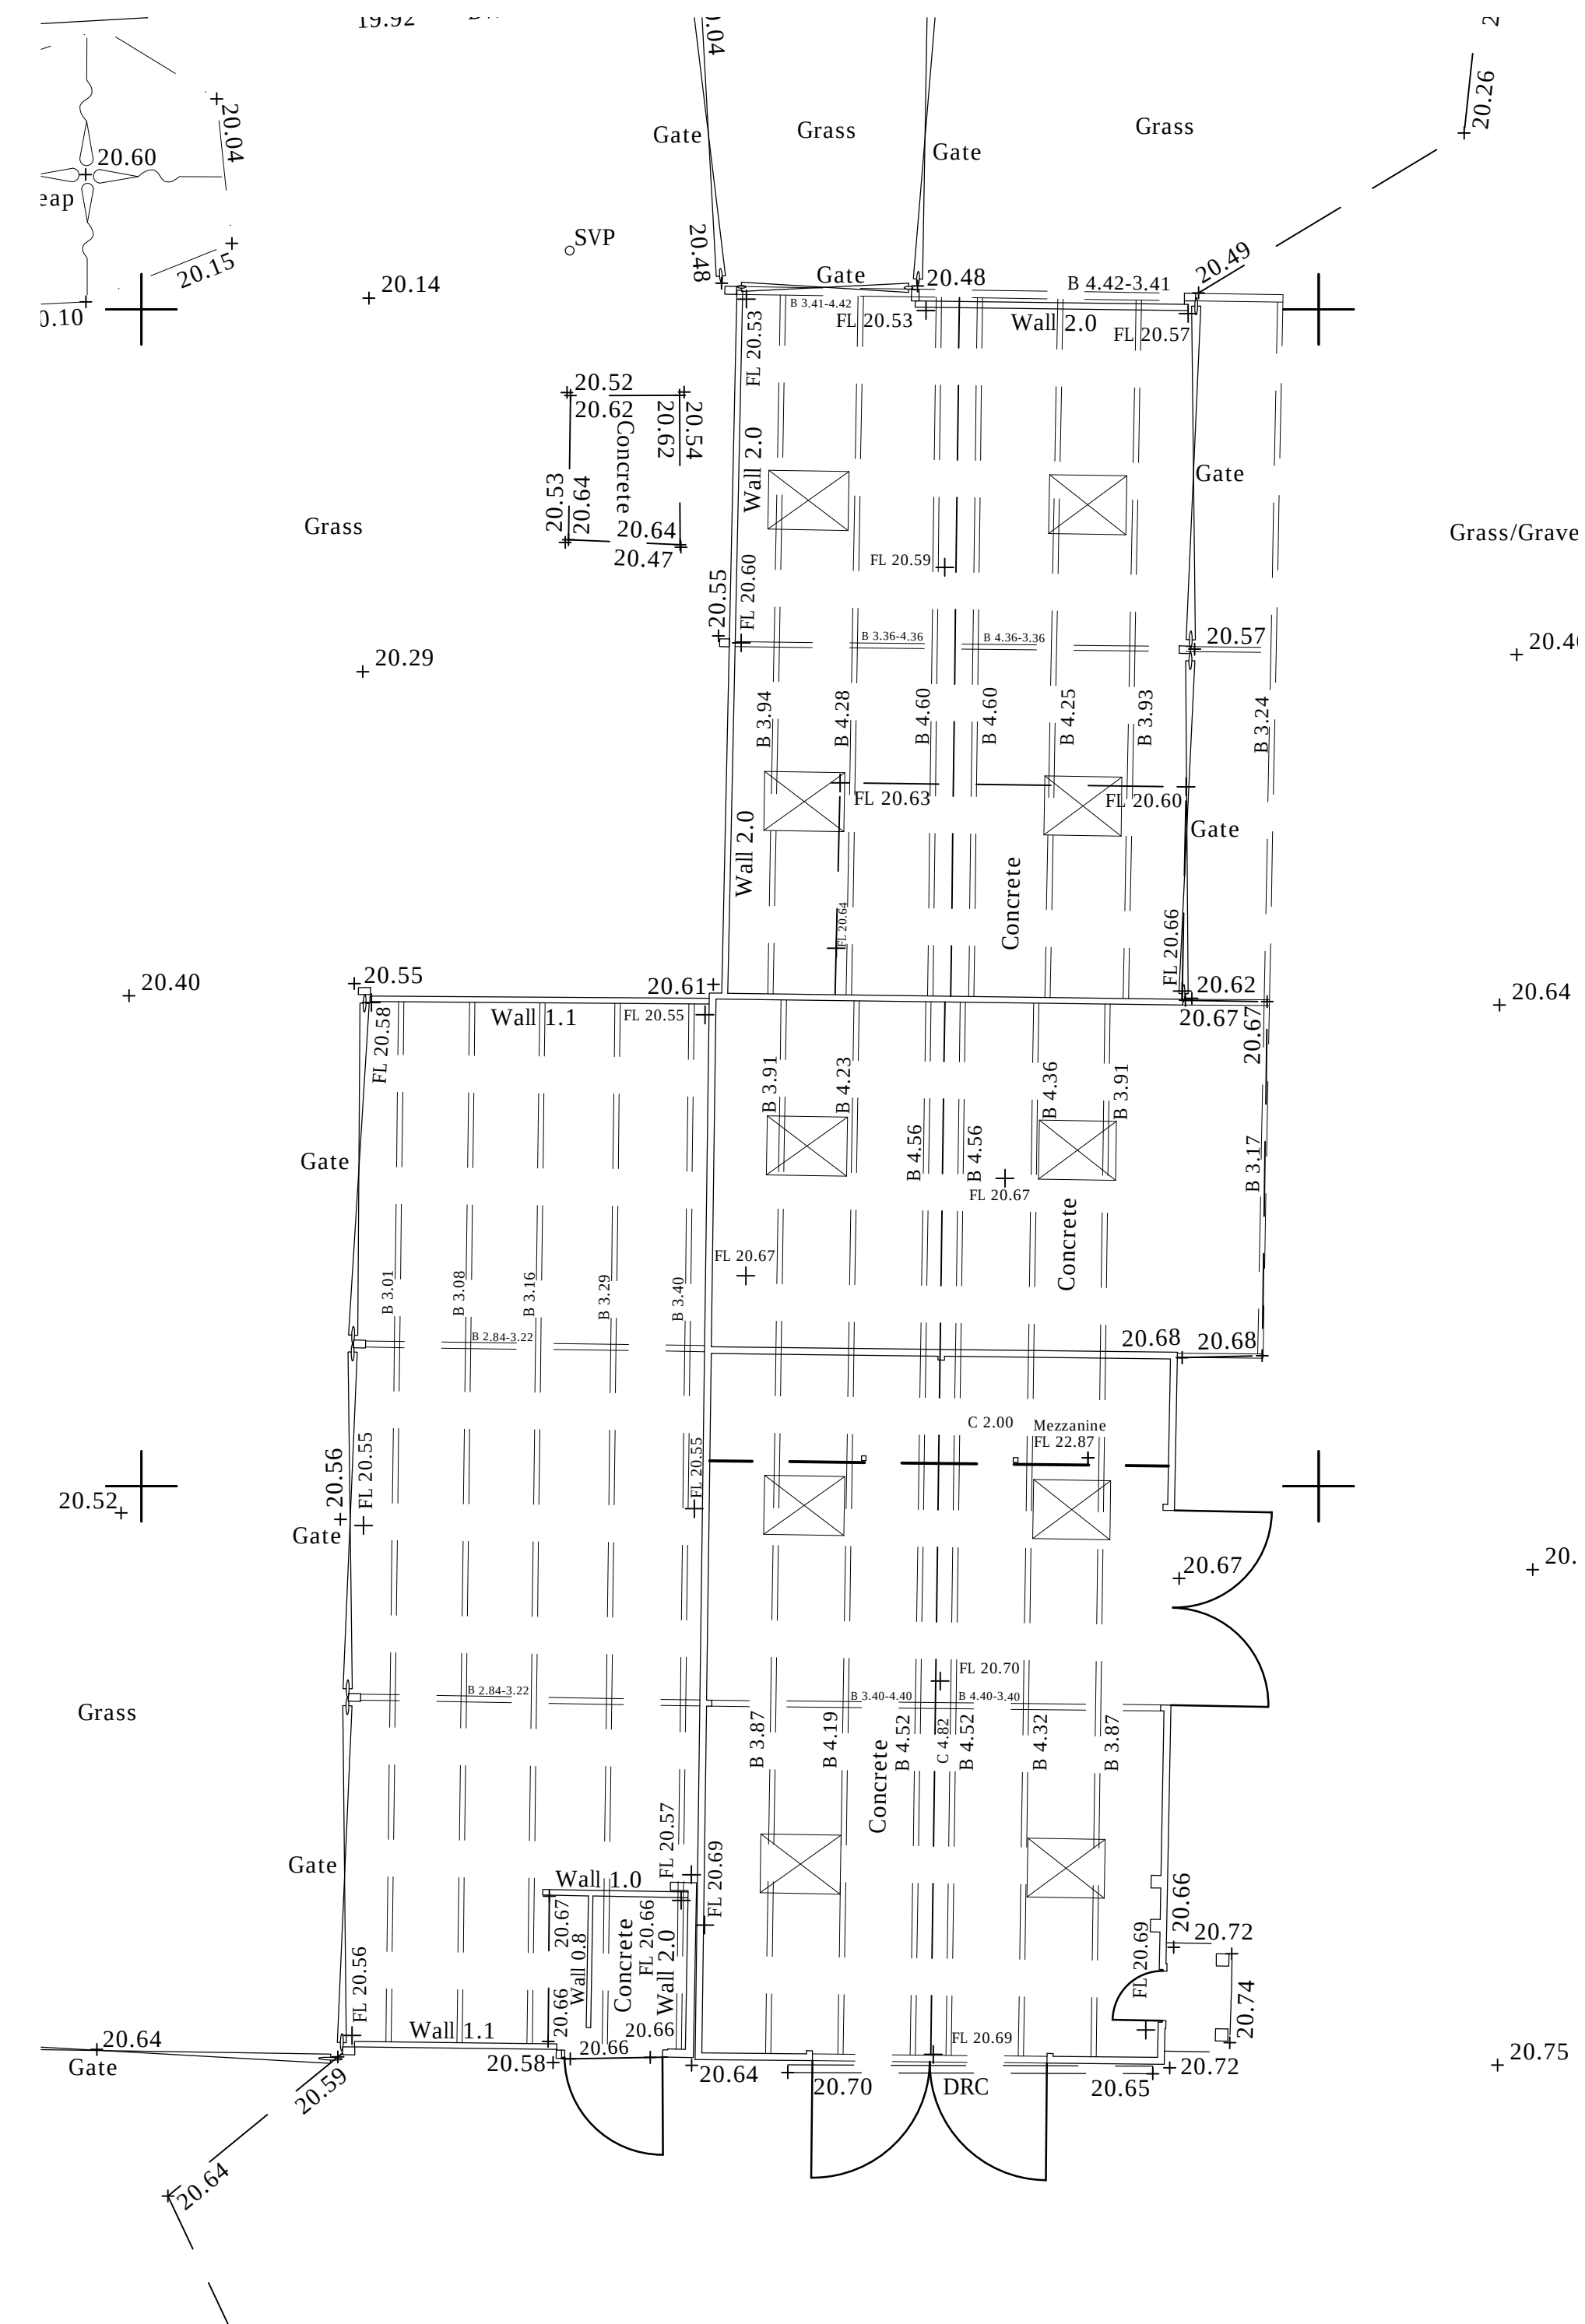

Notes

1. This drawing is the copyright of MH Architects Ltd

2. Do not scale this drawing except for Local Authority planning purposes

3. All dimensions must be checked on site by the contractor prior to commencement of the works.

Client Approval

X

A - Approved

X

B - Approved with comments

X

C - Do not use

Rev.

Revision Note/Purpose of Issue

Drw By

Date

Chk By

Date

Mr Timms  
Codmore Hill Farm

Drawing title

Existing plans and elevations of barn proposed for demolition

Drawn

Date

Checked

Date

Scale at A1

JDM

21/03/17

NKS

22/03/17

1:100

Job No.

Drawing No.

Rev.

16-150

CHF-MHA-XX-DR-A-0009-S1-

P01

Purpose of Issue

for comment

Ground Floor | Bicentennial Building  
Southern Gate | Chichester  
West Sussex | PO19 8EZ

T: 01243 774748  
E: admin@mharchitects.co.uk  
www.mharchitects.co.uk

Limited Company  
Registered in England No.0994233