
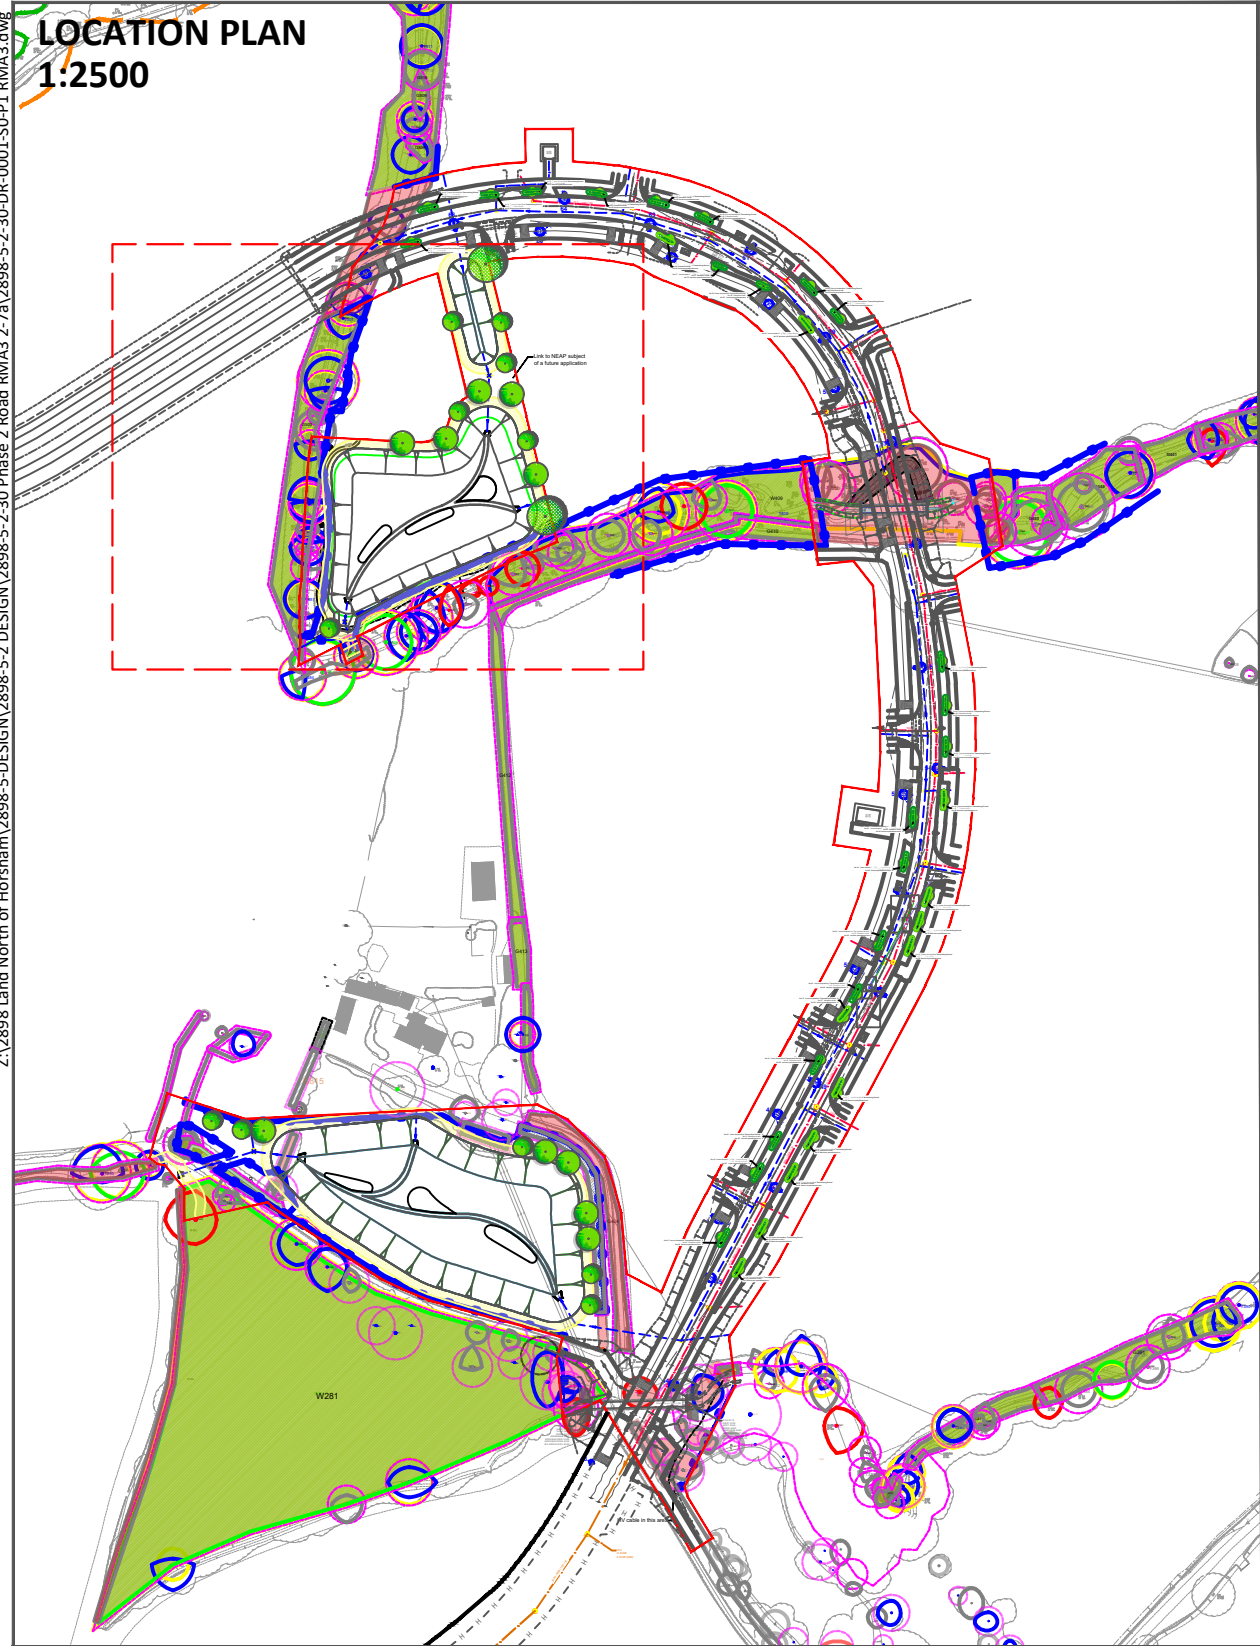


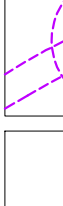



	RMA3 BOUNDARY
	EXISTING TREES AND VEGETATION RETAINED TREES AND HEDGEROWS TO BE REVIEWED BY ARBORICULTURAL CONSULTANT
	ROOT PROTECTION AREA (RPA) WHERE HARD SURFACES ARE PROPOSED WITHIN AN RPA MITIGATION SYSTEMS MAY BE REQUIRED SUCH AS A CELLULAR CONFINEMENT SYSTEM. REFER TO ARBORICULTURAL CONSULTANT'S REPORT
	TREES AND VEGETATION SCHEDULED FOR REMOVAL
	PROPOSED TREES
	SUDS BASIN
	AMENITY GRASS EMORGATE EG1 GENERAL PURPOSE – MEADOW GRASS MIXTURE SOWN AT 5G/M2
	SPECIES RICH WETLAND MEADOW EMORGATE EM8 – MEADOW MIXTURE FOR WETLANDS, SOWING RATE 4g/m2
	MEADOW GRASS EMORGATE: EMS SPECIAL GENERAL PURPOSE MEADOW MIXTURE, SOWN AT 4G/M2
	BULB PLANTING
	MARGINAL AQUATIC PLANTING
	LOW FLOW CHANNEL REFER TO GLANVILLE DRAWINGS X-PH2-RMA2-DRAIN - 2025.08.20
	BREEDON GRAVEL PATH REFER TO DIA DETAIL 2898-5-5 SUR-0002 SELF BINDING GRAVEL
	BENCH CHESHUNT TIMBER SEAT BY FURNITURES ON BREEDON GRAVEL BASE REFER TO DIA DETAIL 2898-5-5-FRN-0001
	PICNIC TABLE AND BENCHES
	ROOT BARRIER GREEN TECH ROOT BARRIER 360, 650MM DEEP, OR SIMILAR APPROVED
	TIMBER POST AND RAIL FENCE TIMBER POST AND RAIL CLEFT FENCE REFER TO DIA DETAIL 2898-5-5-BND-0007

Rev.	Date	Description	Drawn	Checked
P1	17/03/2026	First draft issued to client.	AnB	PG
P2	25/03/2026	Amends to path and trees	AnB	PG
P3	08/04/2026	Amends to path and trees	AnB	PG
P4	04/08/2026	Amends to trees	AnB	PG
P5	17/08/2026	Amends to tree and bulb planting	AnB	PG

Status

PLANNING

DAVID JARVIS ASSOCIATES

DAVID JARVIS ASSOCIATES LIMITED
1 Tennyson Street Swindon Wiltshire SN1 5DT
t: 01793 612173
e: mail@davidjarvis.biz
w: www.davidjarvis.biz

Client _____

**LEGAL AND GENERAL (STRATEGIC LAND
NORTH HORSHAM) LIMITED**

Project

LAND NORTH OF HORSHAM (BMA3)


PHASE 2 ROAD

Drawing Title

PLANTING PROPOSALS (1 OF 7)

PLANTING PROPOSALS (1 of 7)

Scale	Sheet Size	Date Plotted

1:250	A1	26/08/2026
-------	----	------------

Client Ref.	Drawing Ref.	Drawing No.	Version
-------------	--------------	-------------	---------

-	2898-5-2-17-	DR-2002	S5-P5
---	--------------	---------	-------
